


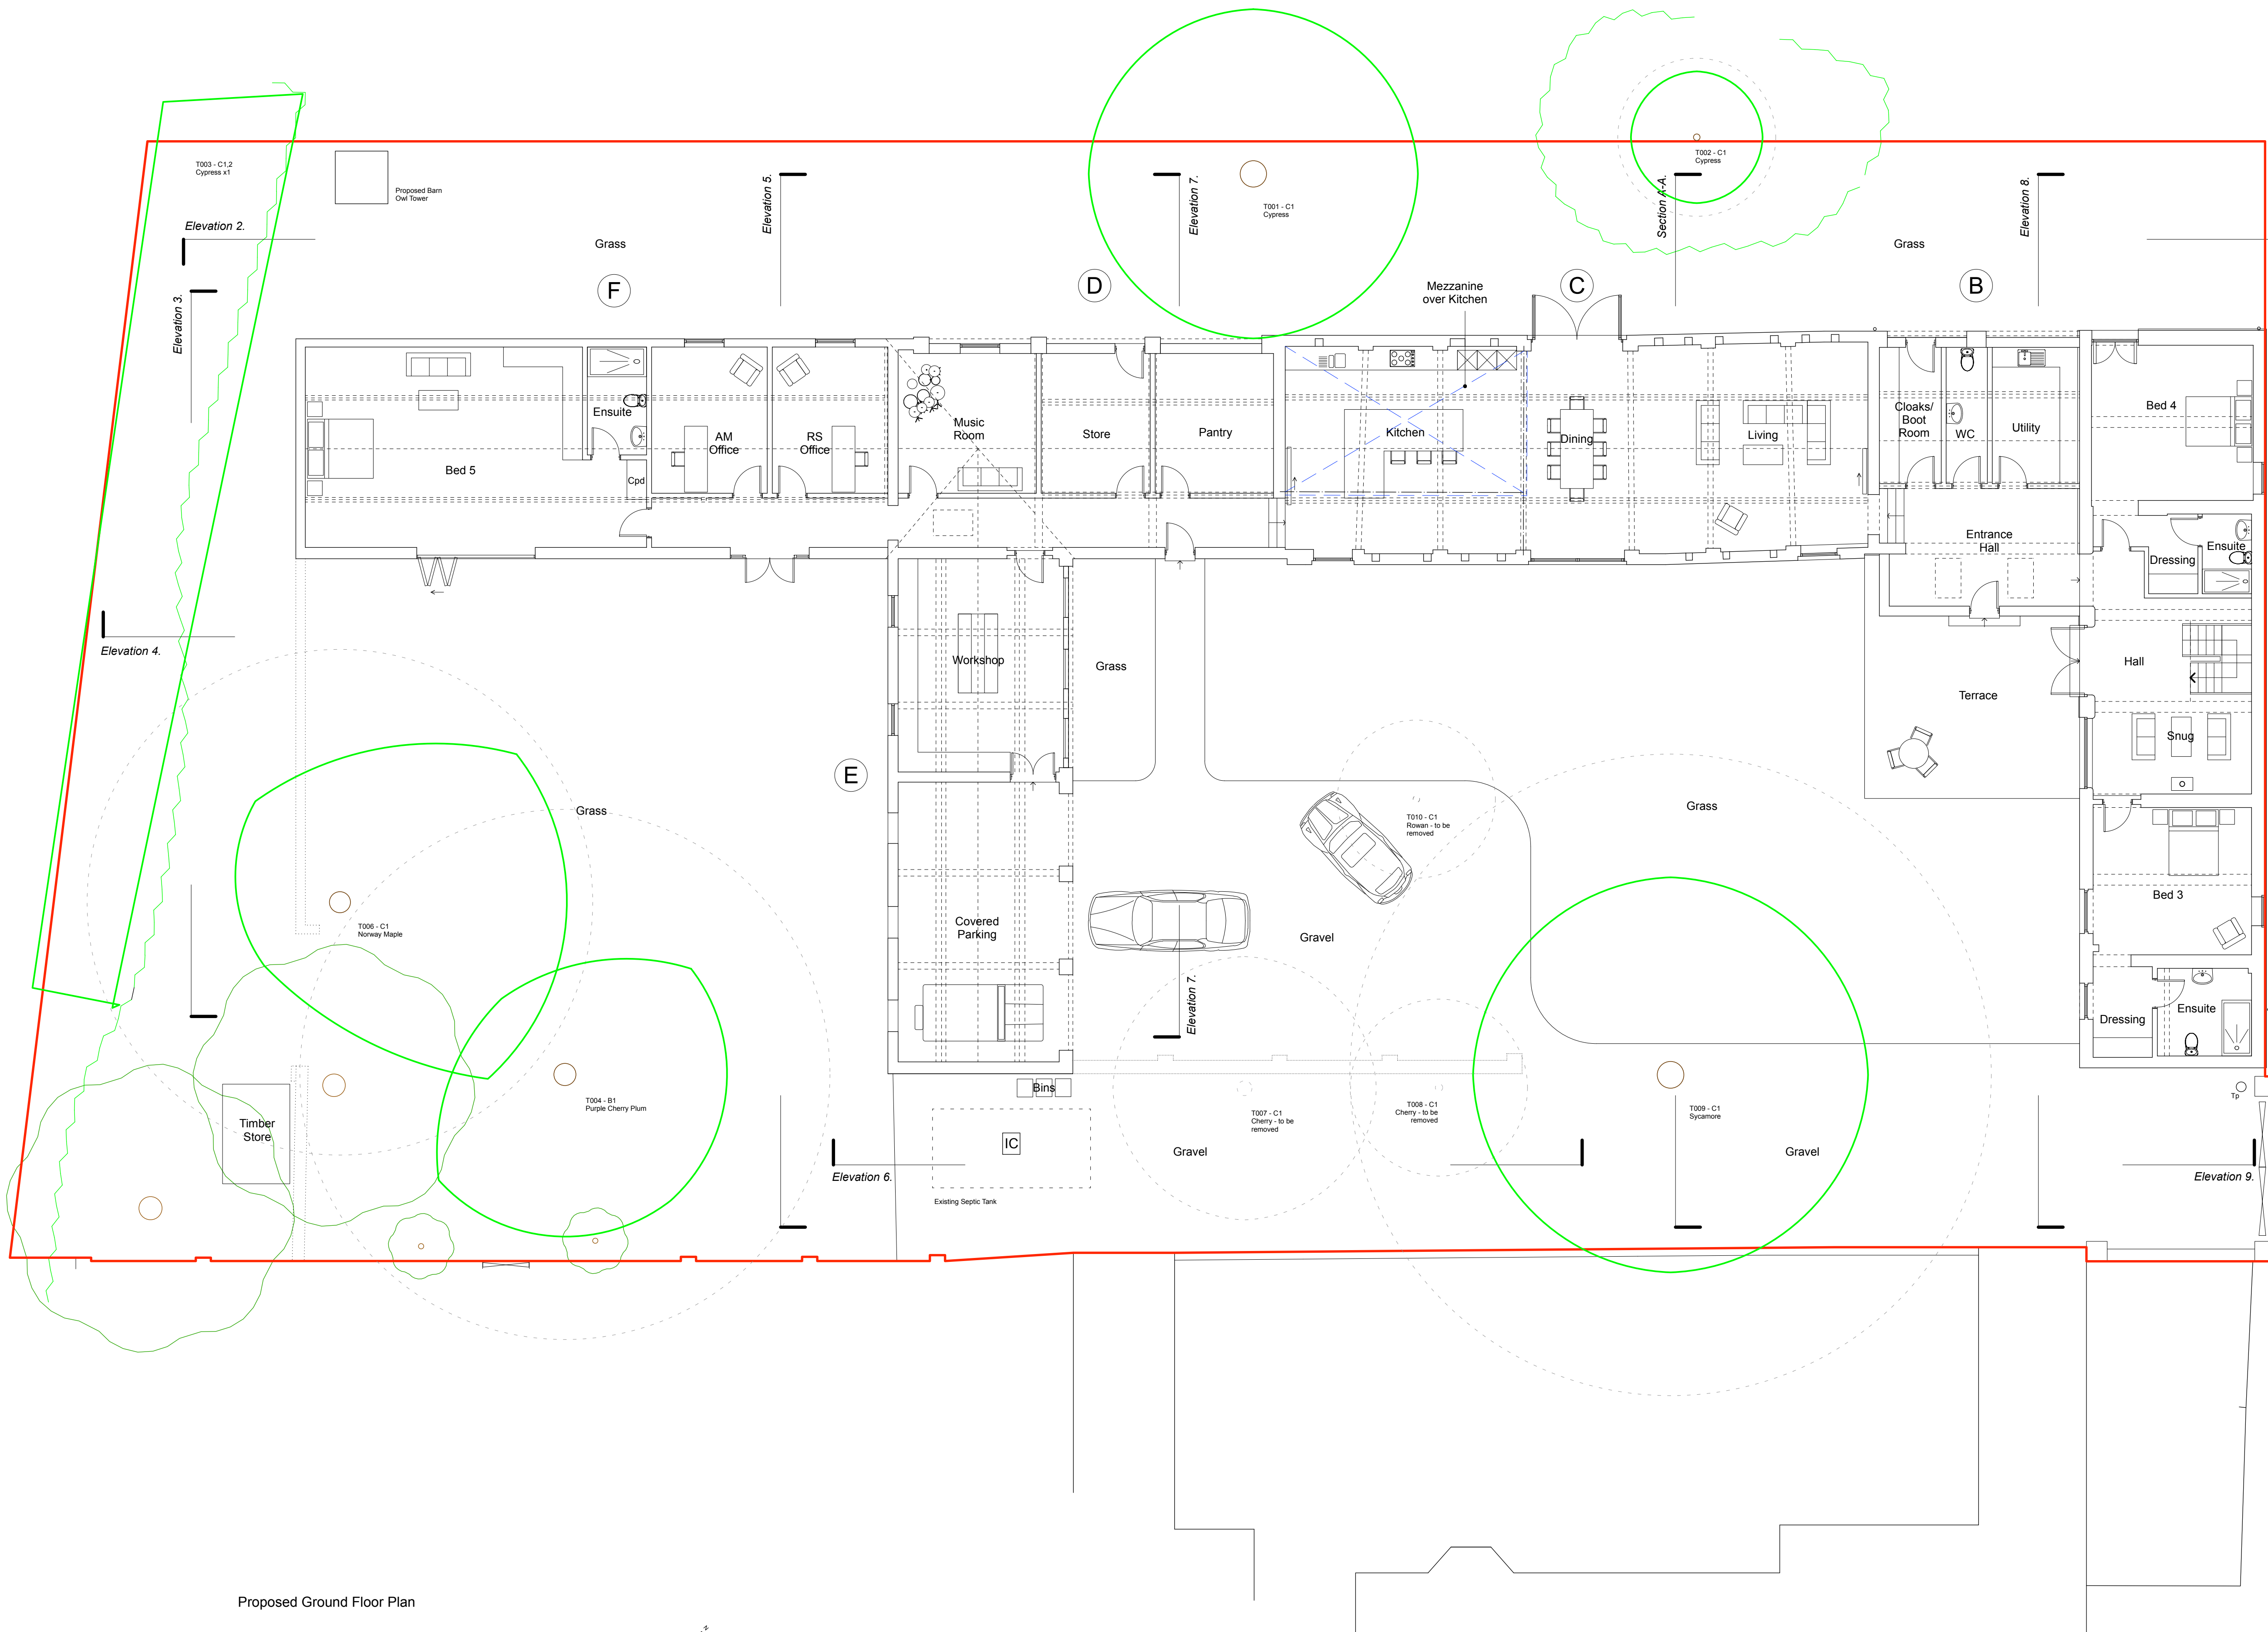

NOTES

REVISIONS

- A - General Revisions
- B - General Revisions
- C - General Revisions
- D - General Revisions

Jon Richards Architectural Design

Jasmine House info@jad.co.uk
1 Red House Paddock www.jad.co.uk
Tallington PE9 4RG +44 (0) 7970 288376

CLIENT
Sainsbury and Mealing

PROJECT
The Shrubbery
Main Road
Deeping St Nicholas
PE11 3DJ

DRAWING TITLE
Proposed Ground Floor Plan

SCALE
1:100 @ A1

DATE
June 2020

DRAWING NO
SF-PR-PL-02

REV
D