


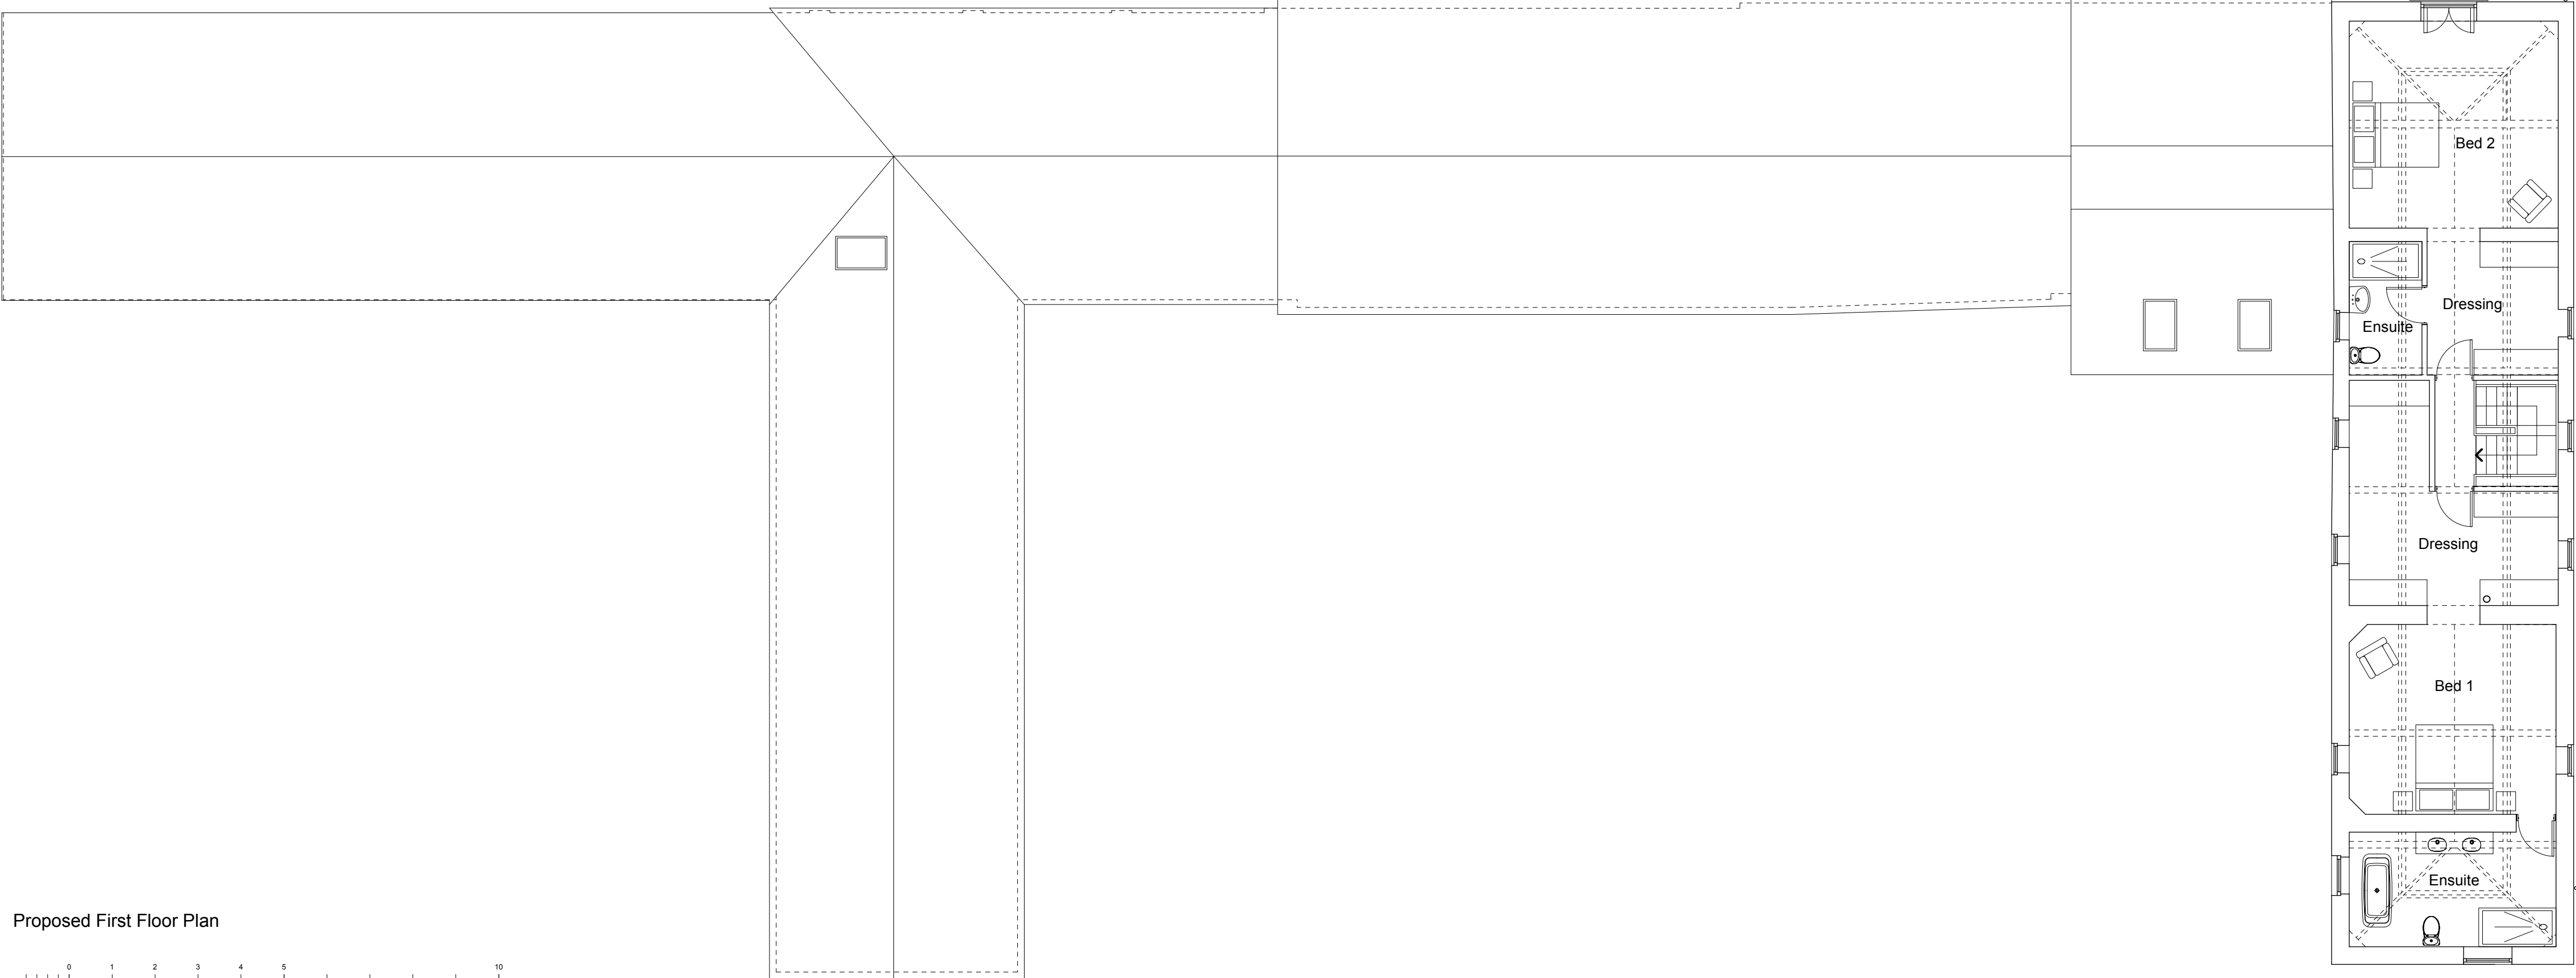


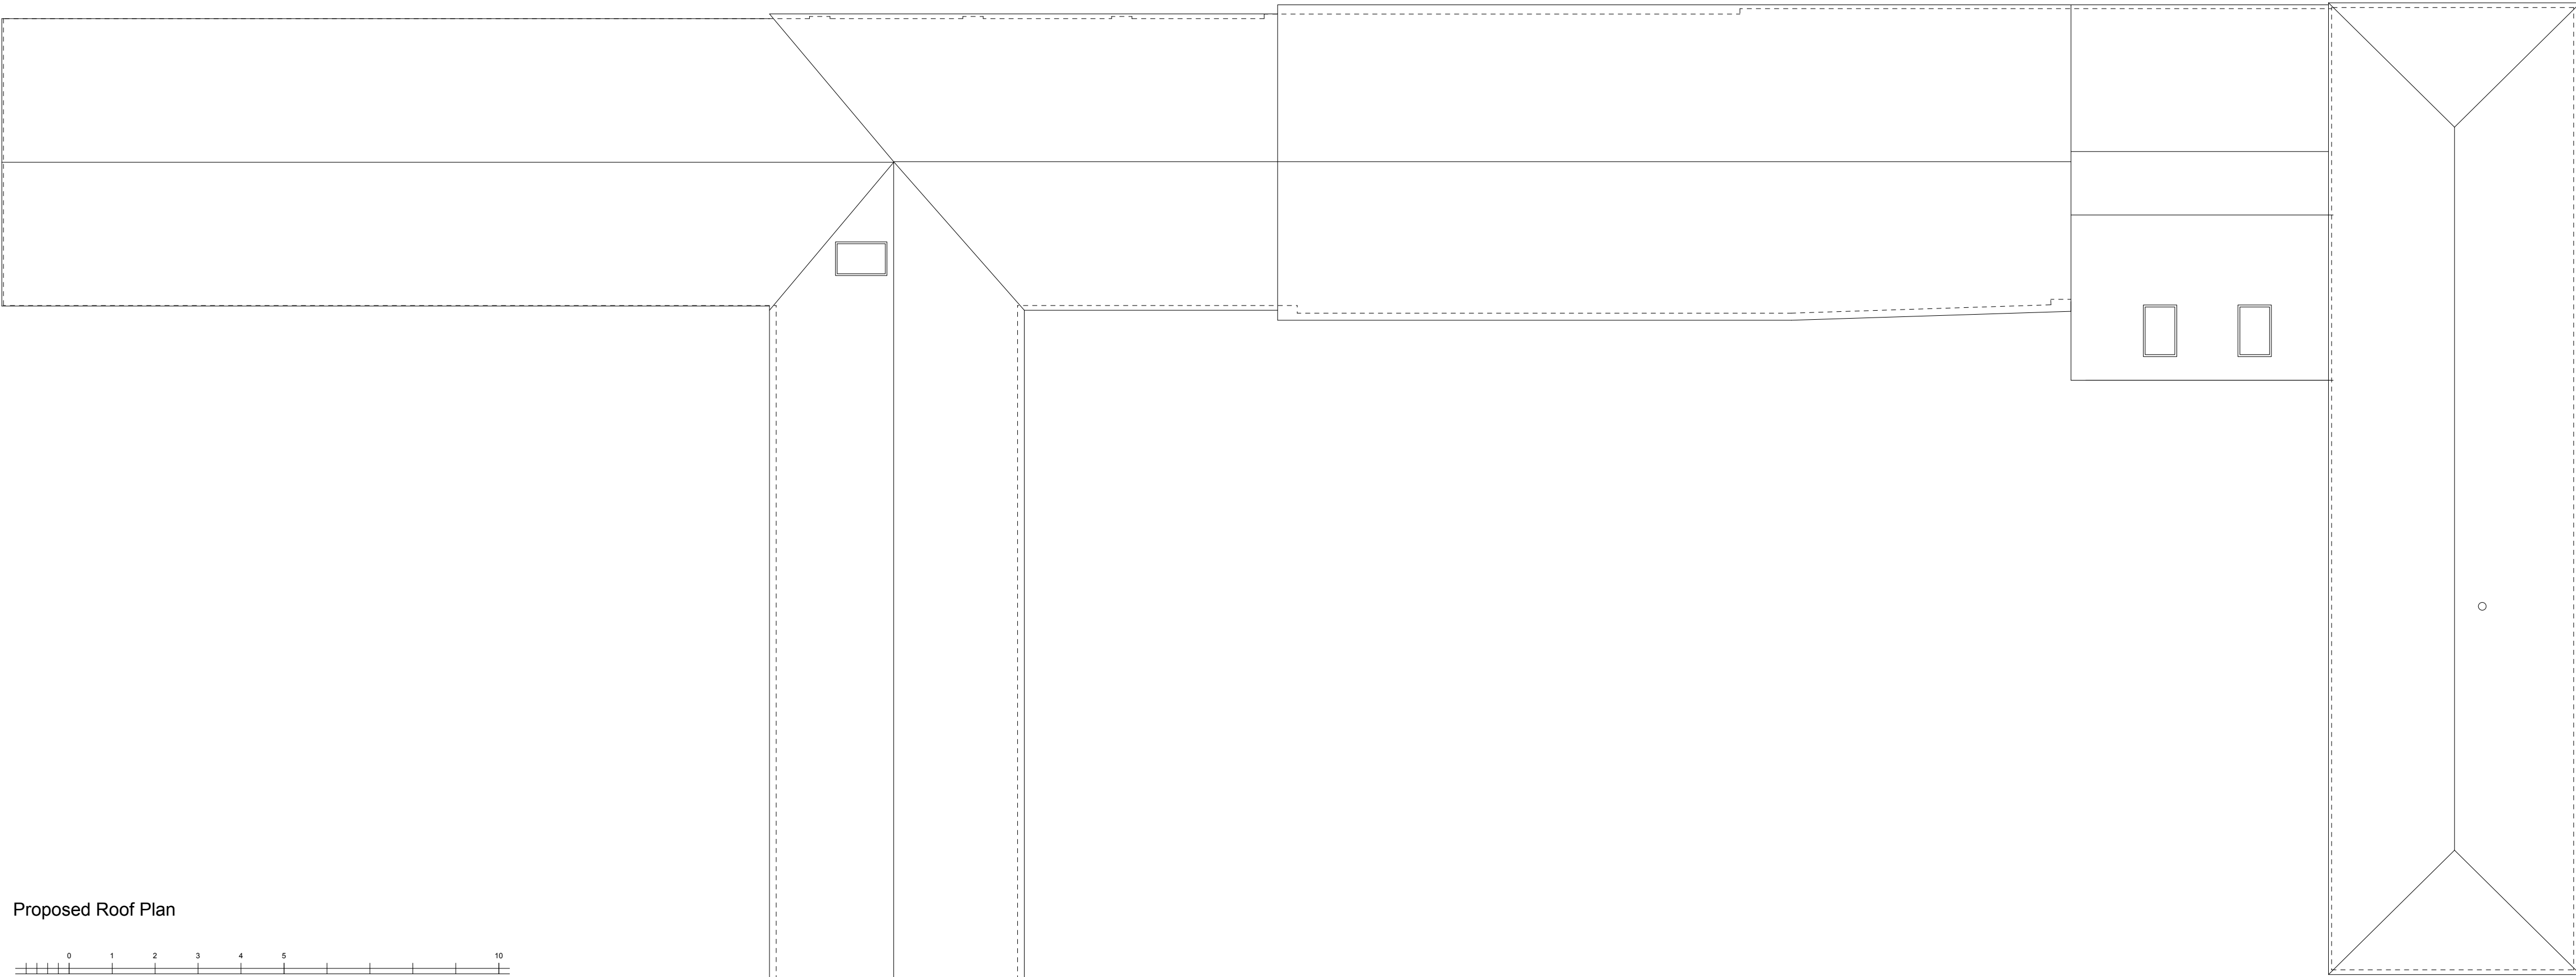

Proposed First Floor Plan

 

Proposed Roof Plan

 

NOTES

REVISIONS

- A - General Revisions
- B - General Revisions

Jon Richards Architectural Design

Jasmine House
1 Red House Paddock
Tallington PE9 4RG

info@rad.co.uk
www.rad.co.uk
+44 (0) 7870 288376

CLIENT

Sainsbury and Mealing

PROJECT

The Shrubby
Main Road
Deeping St Nicholas
PE11 3DJ

DRAWING TITLE

Proposed First Floor and Roof Plan

SCALE

1:100 @ A1

DATE

June 2020

DRAWING NO

SF-PR-PL-03

REV

B