




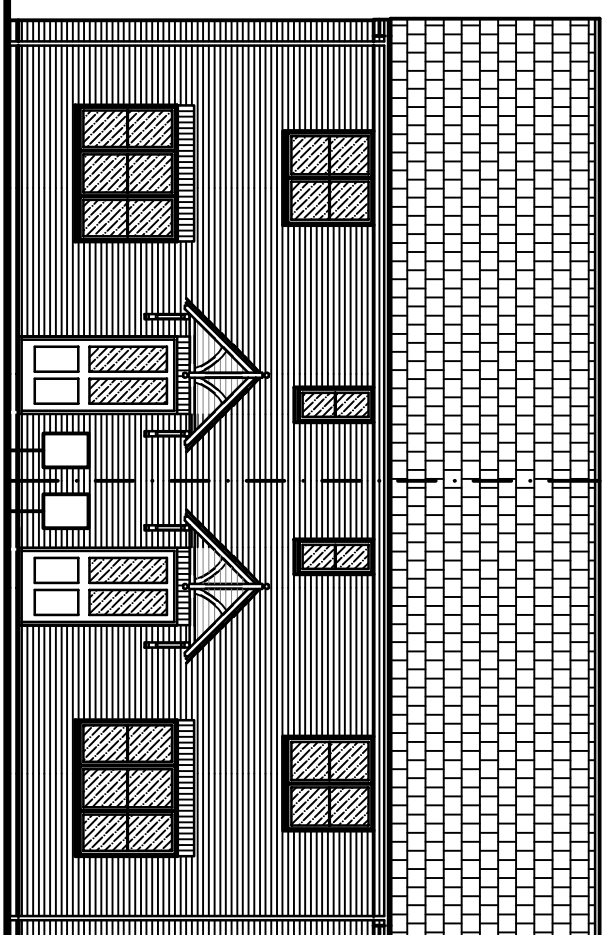


FRONT ELEVATION

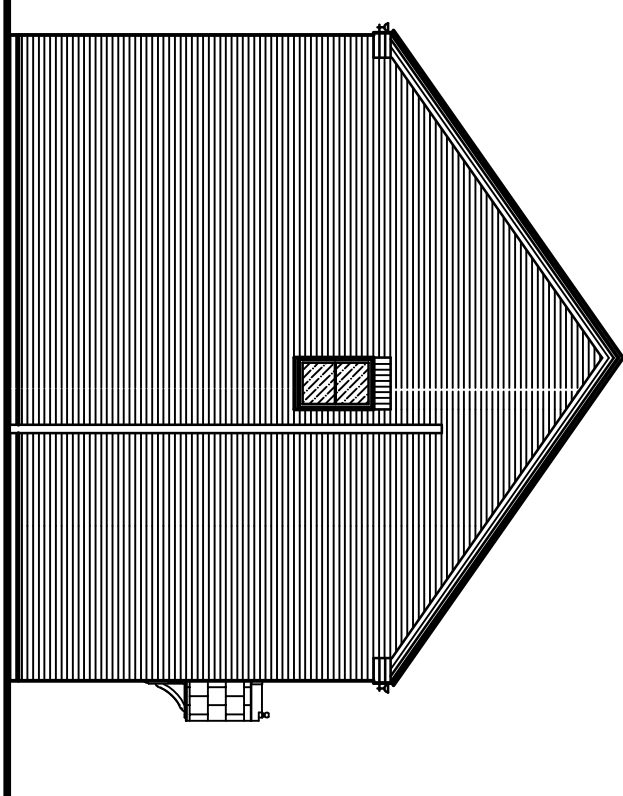


SIDE ELEVATION

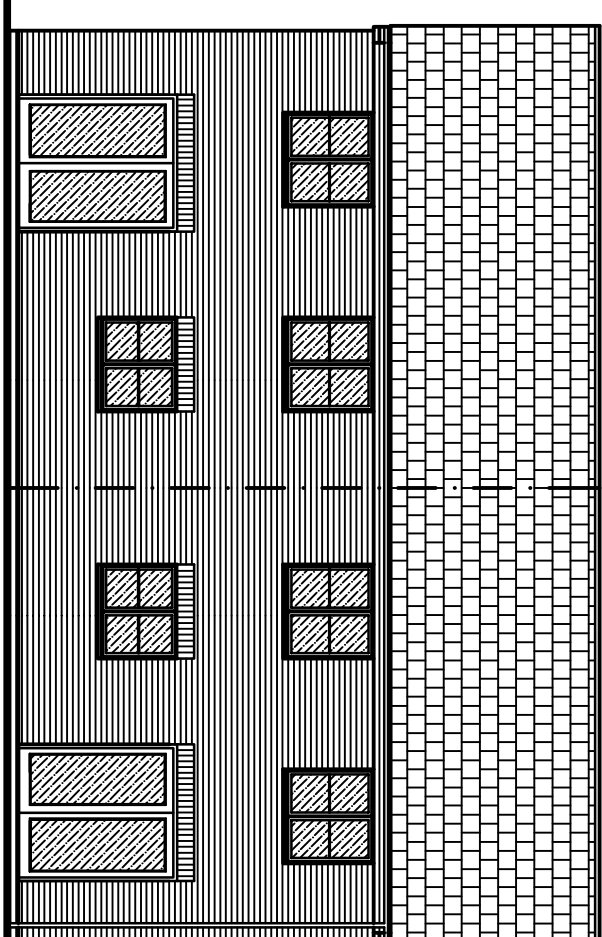


REAR ELEVATION

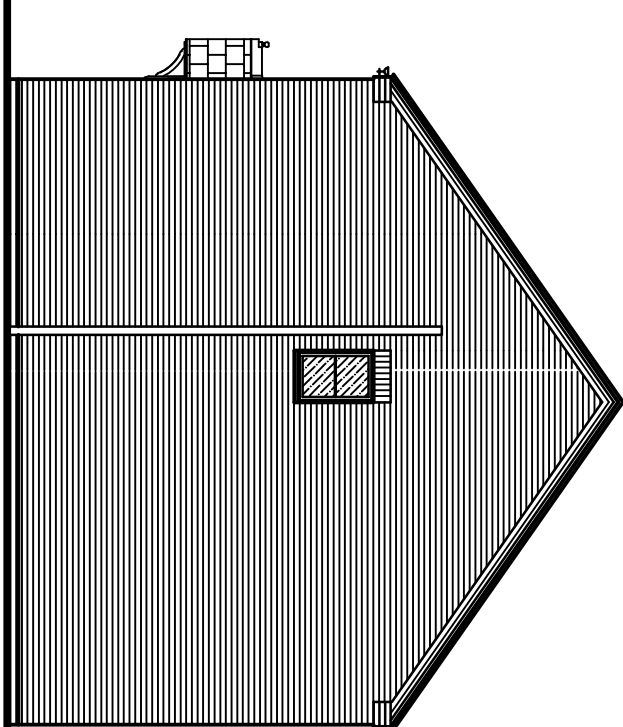

SIDE ELEVATION

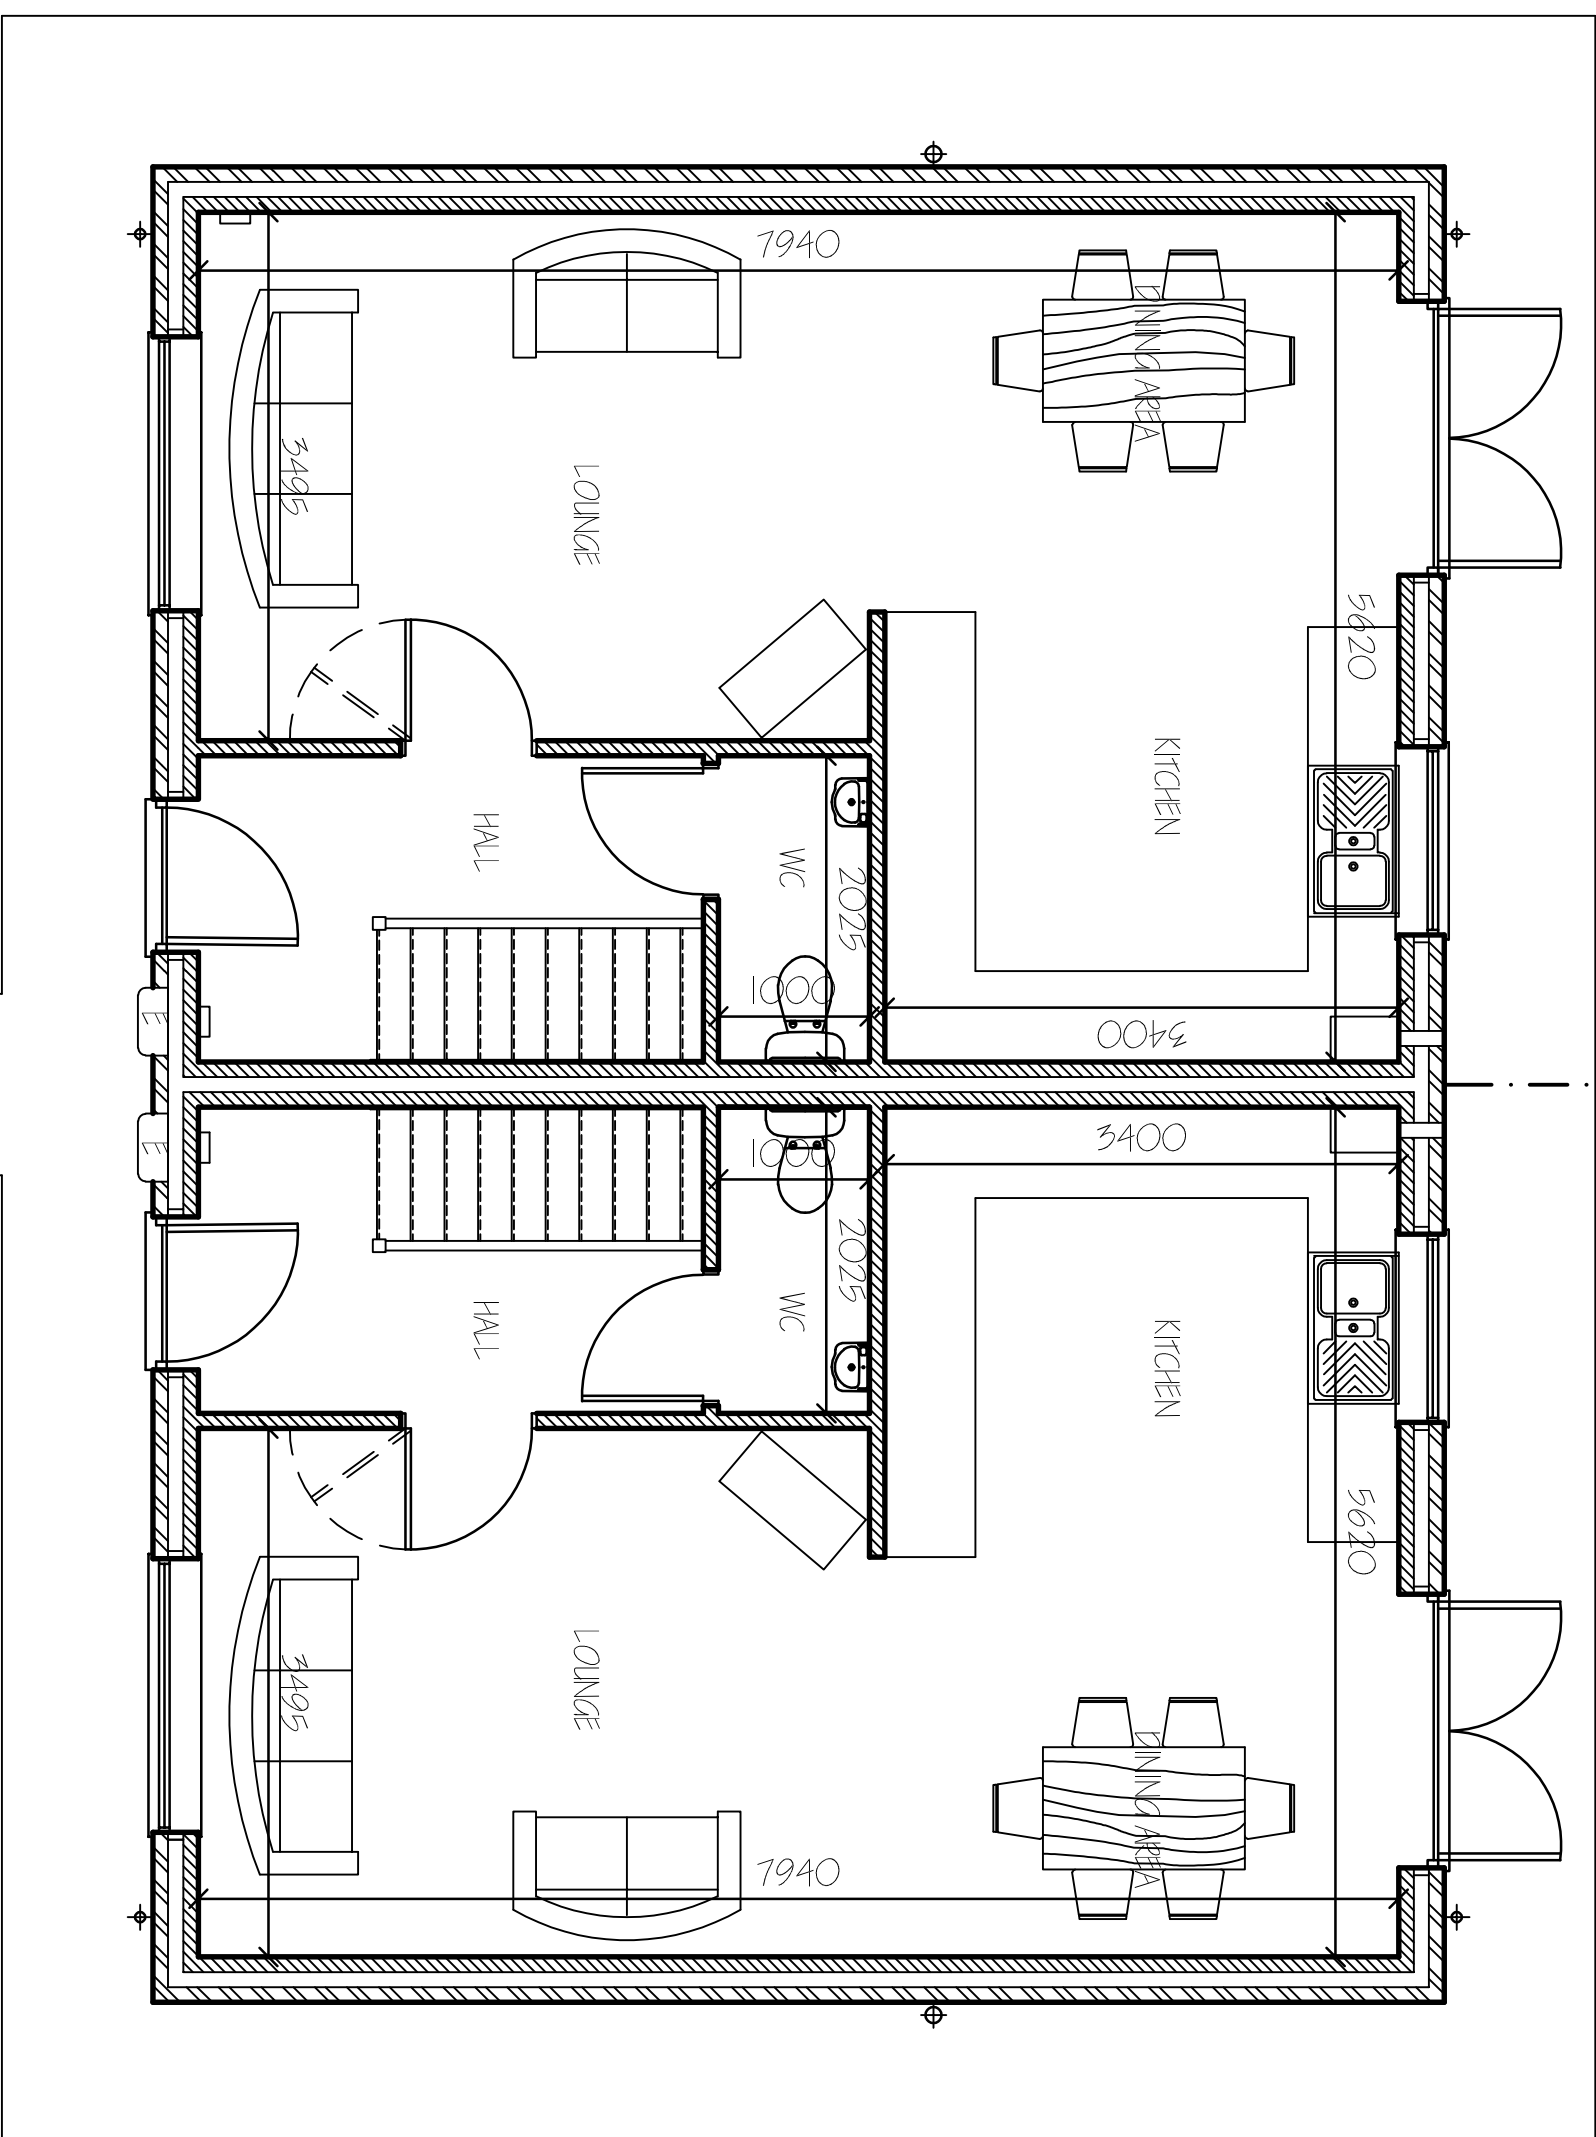

GROUND FLOOR PLAN.

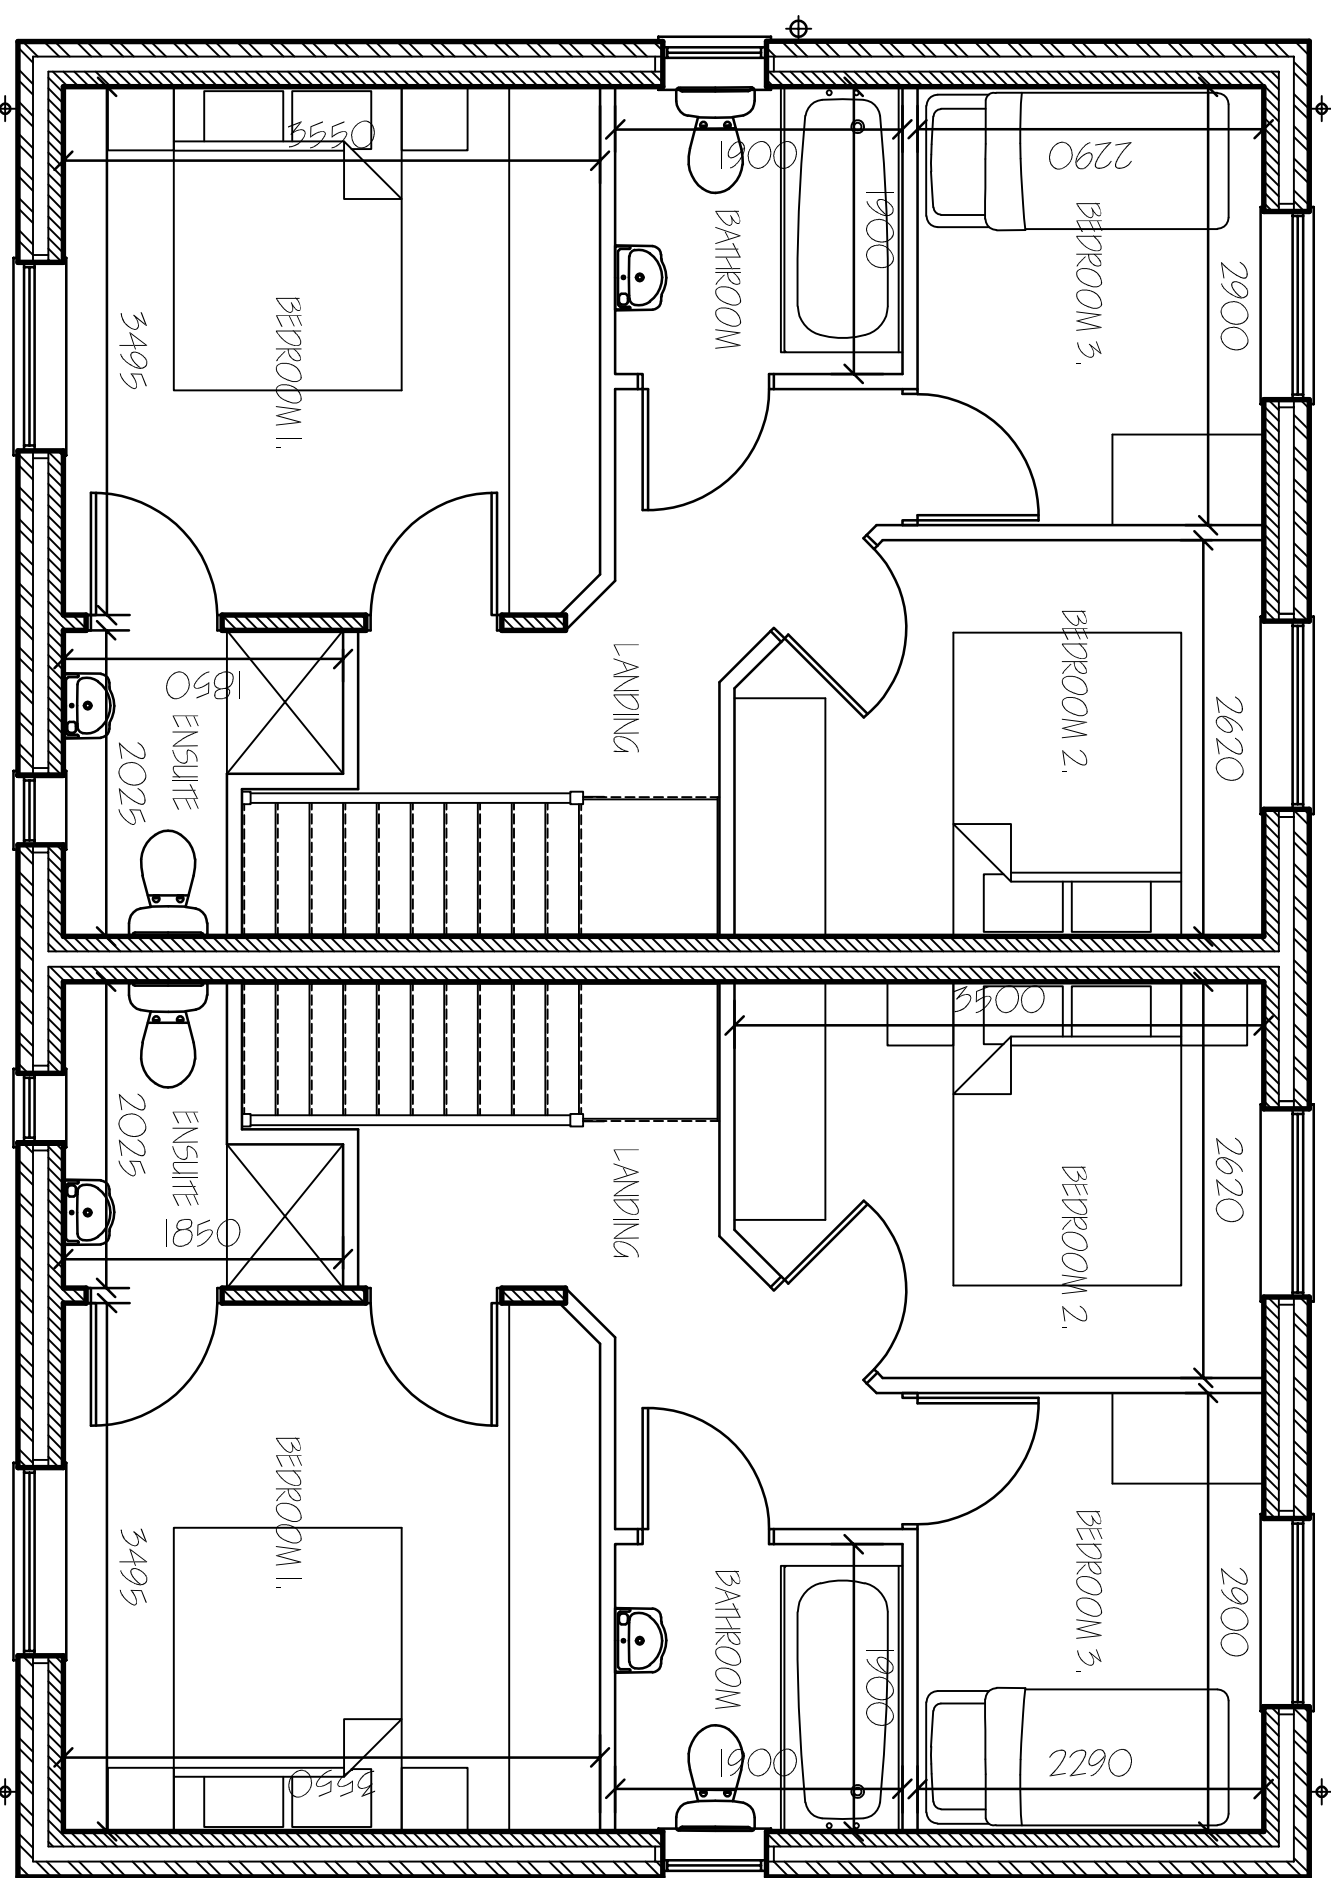

FIRST FLOOR PLAN.

2	CLIN-AM-000105	4/8/2022
3	CLIN-AM-000105	4/8/2022
4	CLIN-AM-000105	4/8/2022
ref#	revision	date

G. R. MERCHANT LTD.
1-ENG AMICE FIMO

ARCHITECTURAL, STRUCTURAL
AND LAND DRAINAGE

CONSULTANTS

4 Wrights Mews
12A Park Road, Holbeach,
Spalding, Lincs. PE12 7EE
Tel: 01406 430800
Fax: 01406 425744
E-Mail: gr.merchant@btconnect.com

Project
RESIDENTIAL DEVELOPMENT,
OFF CAMPAINS LANE
DEERING ST NICHOLAS
SPALDING, LINC'S, PEIL 3EX.

D & R PROPERTY SERVICES LTD

PLOTS 1 - 4
FLOOR PLANS & ELEVATIONS

Job Ref.	Drawing No.
3942-21.	02C.

Scales
AS INDICATED.

DO NOT SCALE FROM THIS DRAWING

[illegible]