




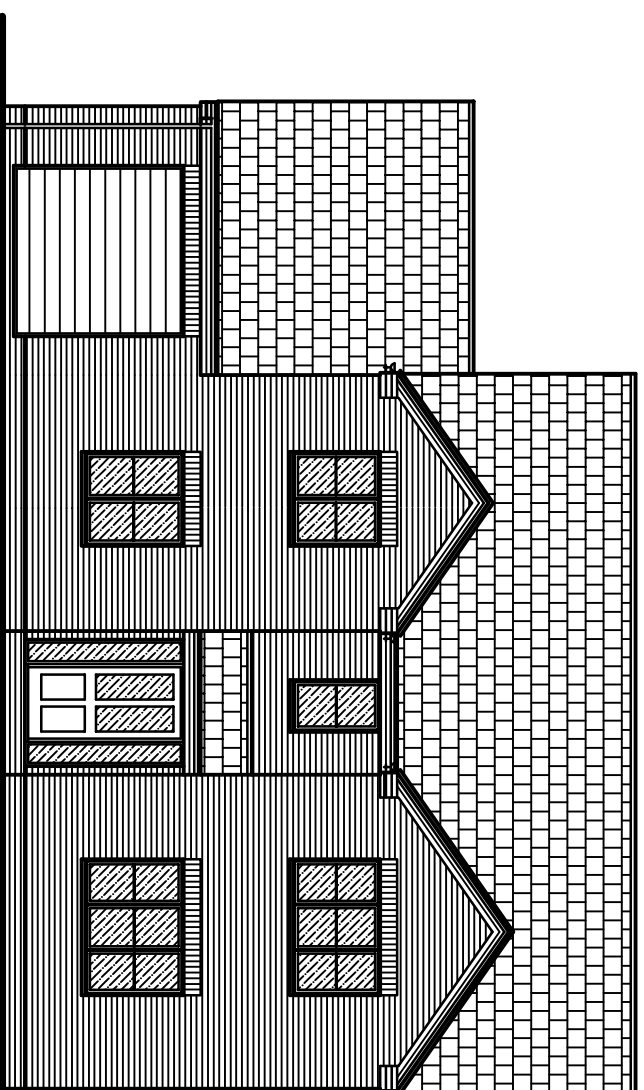


FRONT ELEVATION

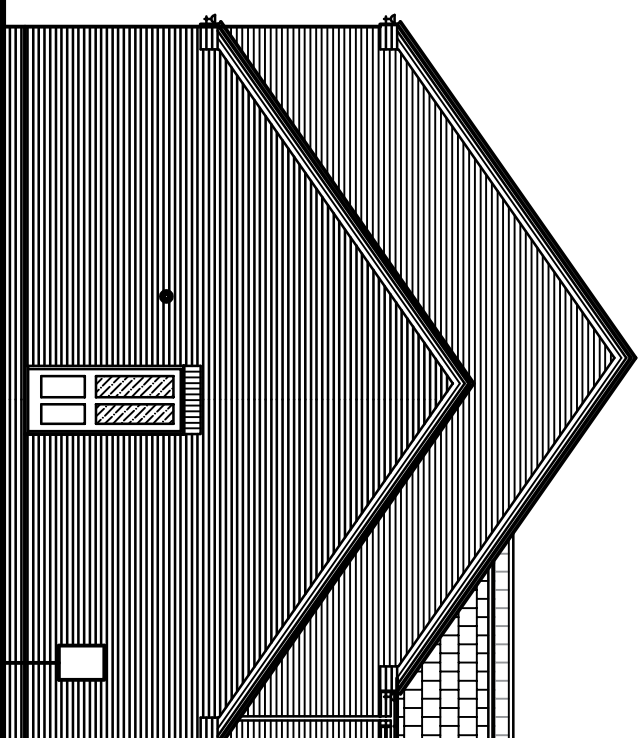


SIDE ELEVATION

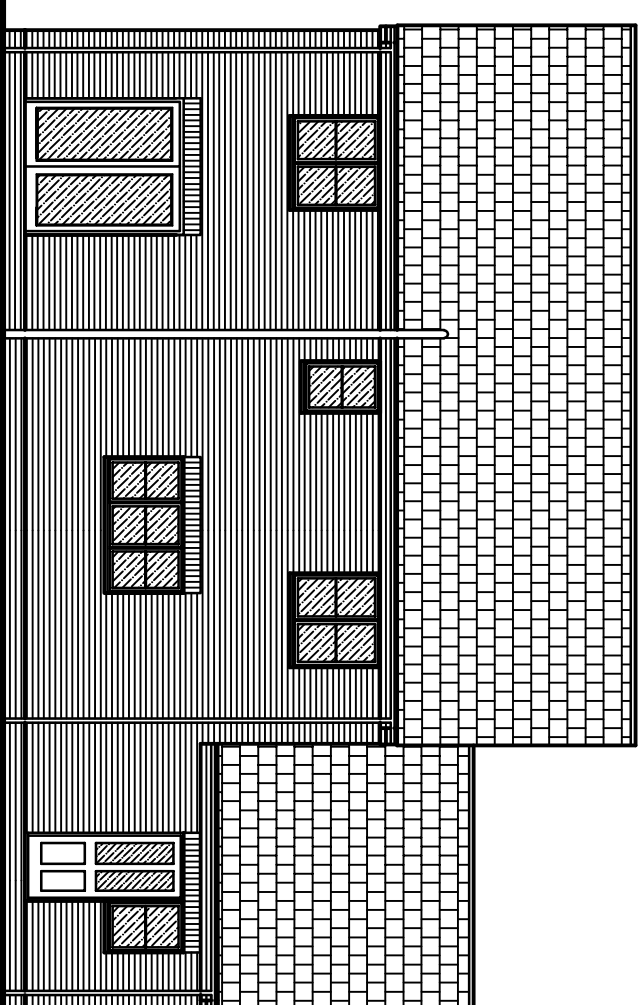


REAR ELEVATION

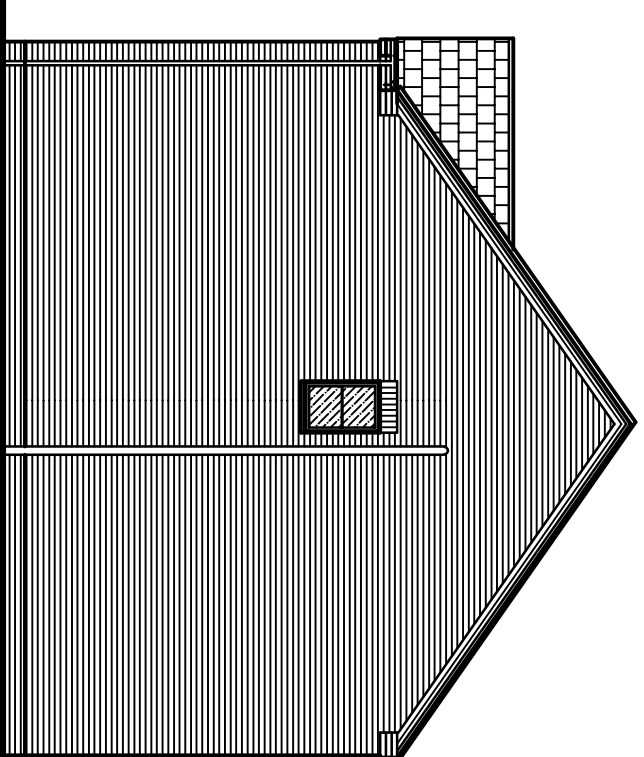

SIDE ELEVATION

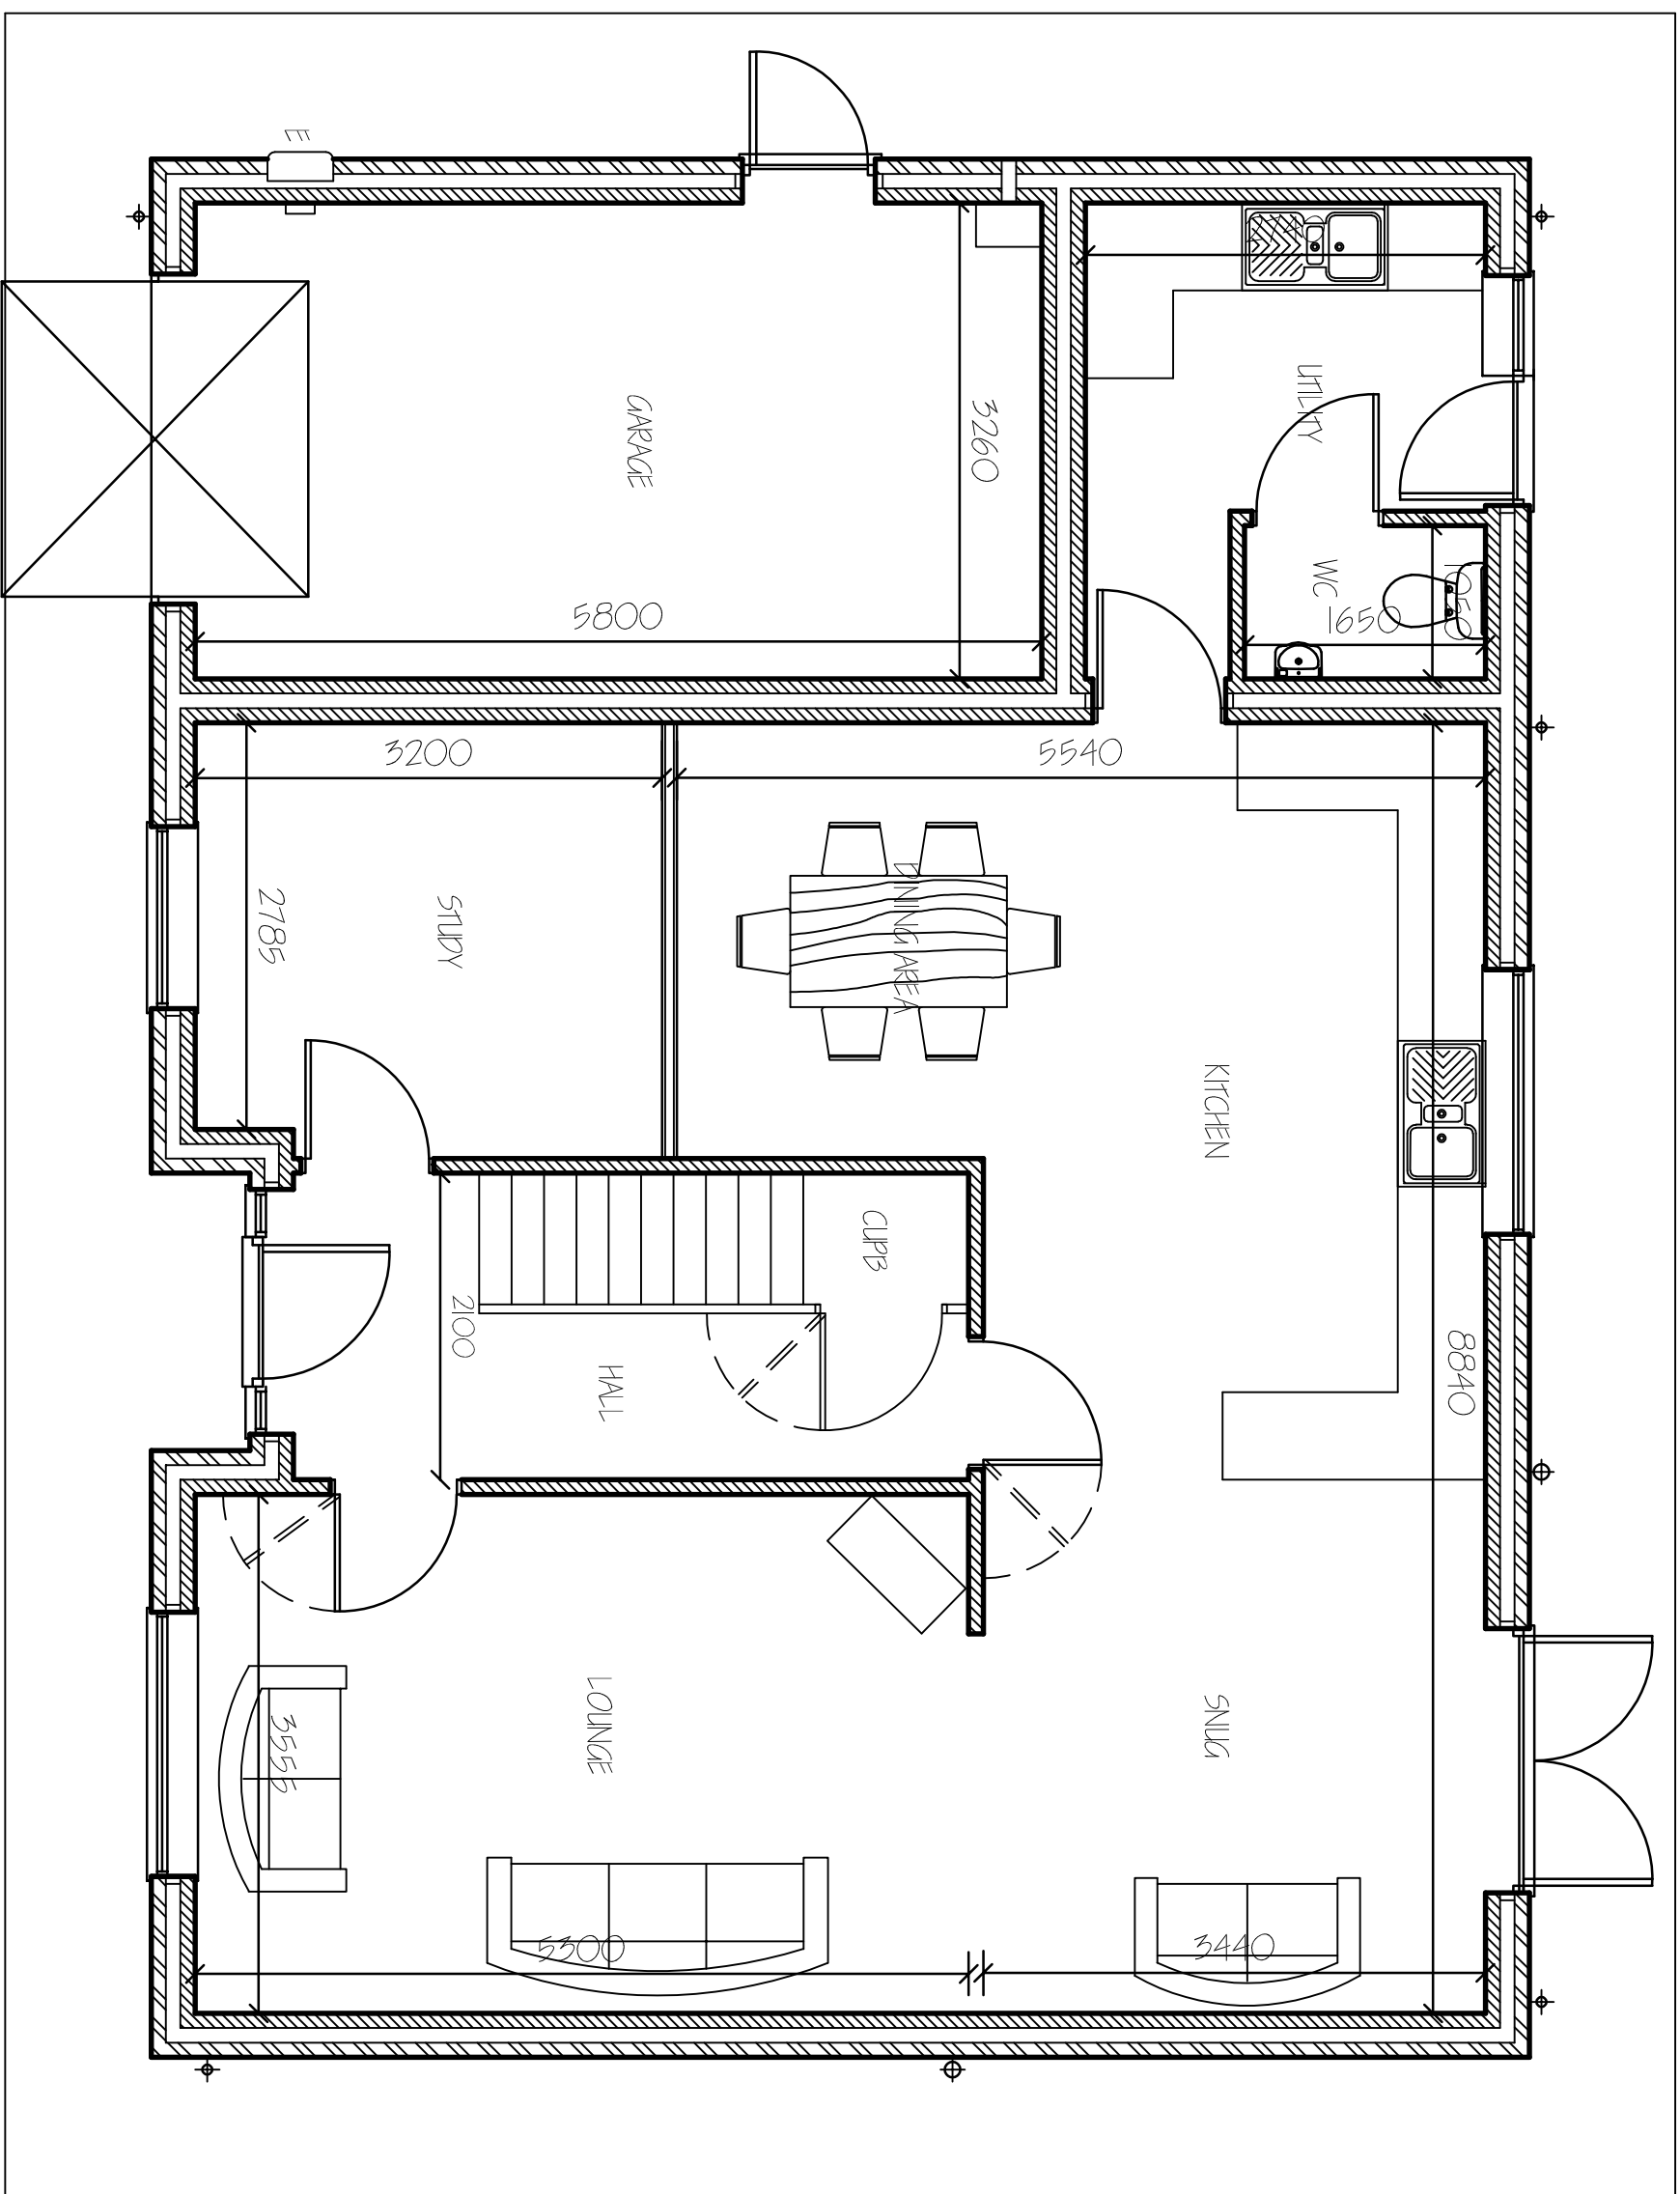

GROUND FLOOR PLAN.

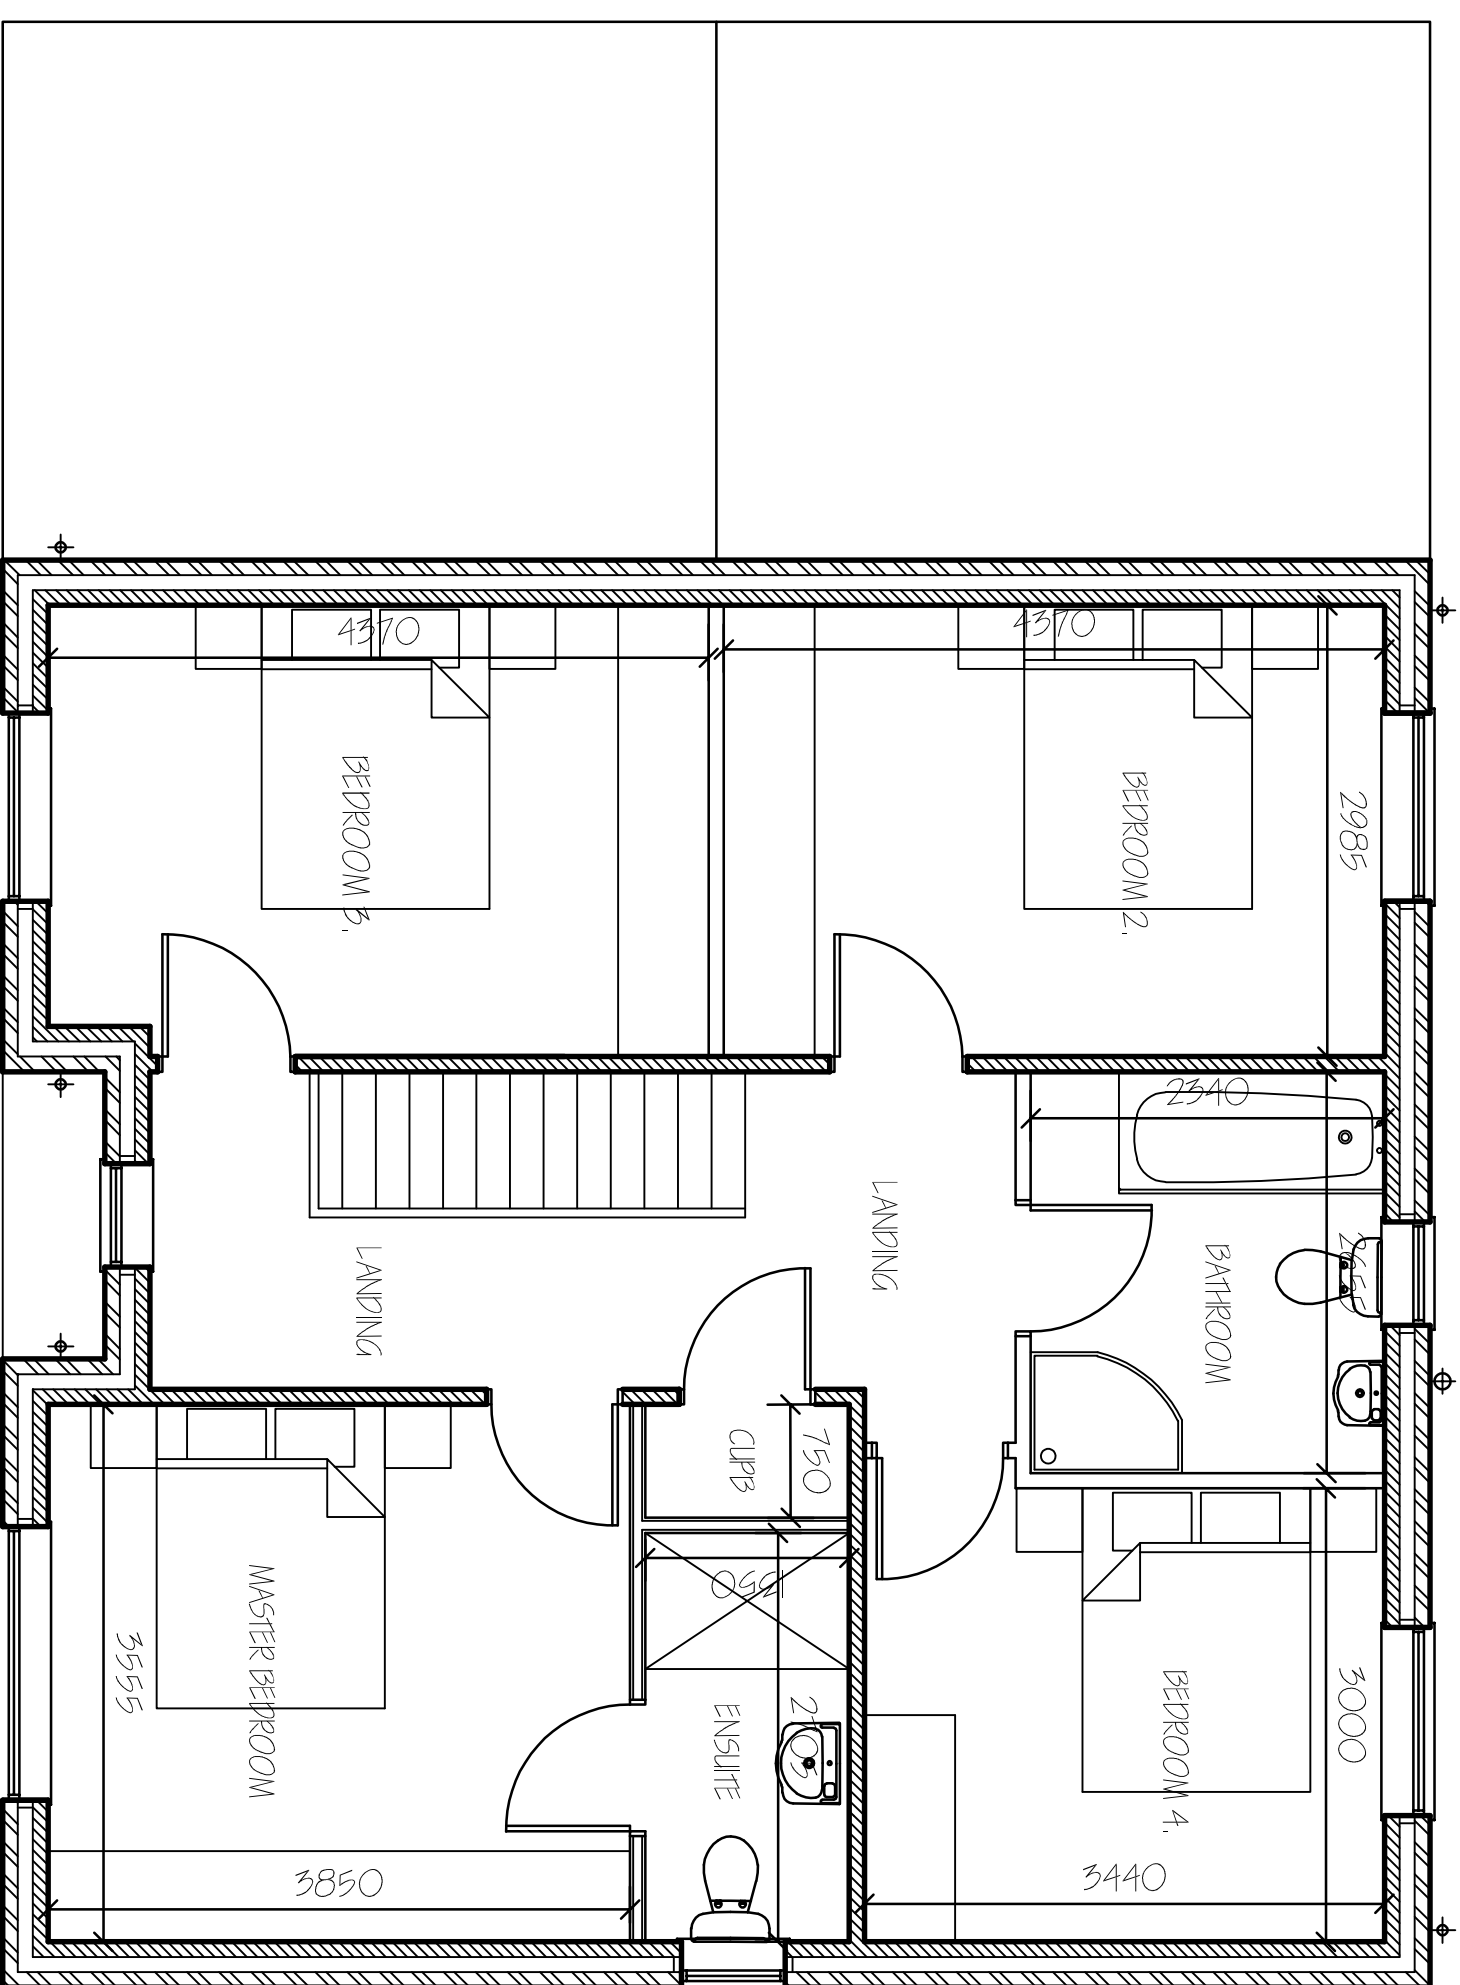

FIRST FLOOR PLAN.

ref	revision	date
1	CLINUS-AM-001-001	1997-02-01
2	CLINUS-AM-001-002	1997-02-01
3	CLINUS-AM-001-003	1997-02-01
81	CLINUS-AM-001-081	1997-02-01
82		

G. R. MERCHANT LTD.
I-ENG AMICE FWO

**ARCHITECTURAL, STRUCTURAL
AND LAND DRAINAGE
CONSULTANTS**

4 Wrights Mews
12A Park Road, Holbeach,
Spalding, Lincs. PE12 7EE
Tel: 01406 490800
Fax: 01406 425744
E-Mail: gr.merchant@btconnect.com

Project
RESIDENTIAL DEVELOPMENT,
OFF CAMPAINS LANE
DEERING ST NICHOLAS
SPALDING, LINC'S, PEII 3EX.

Client
D & R PROPERTY SERVICES LTD

Drawing
PLOT 8
PLOT 9 (CHANGED)
FLOOR PLANS & ELEVATIONS

Job Ref.	Drawing No.
3942-21.	04B.

Date	Drawn
JANUARY 2022.	S.D.

Scales
AS INDICATED.

DO NOT SCALE FROM THIS DRAWING

[illegible]