

STATION YARD. DEEPING ST NICHOLAS


SHDC
Planning & Development

27 JUN 2011

Ref: 0490-11

NOTES

1. Do not scale from the drawings
2. Dimensions to be checked on site
3. All work to comply with the current building regulations
4. All work may be subject to revision on site
5. All drawings are the copyright
6. This drawing may not be copied without prior permission.

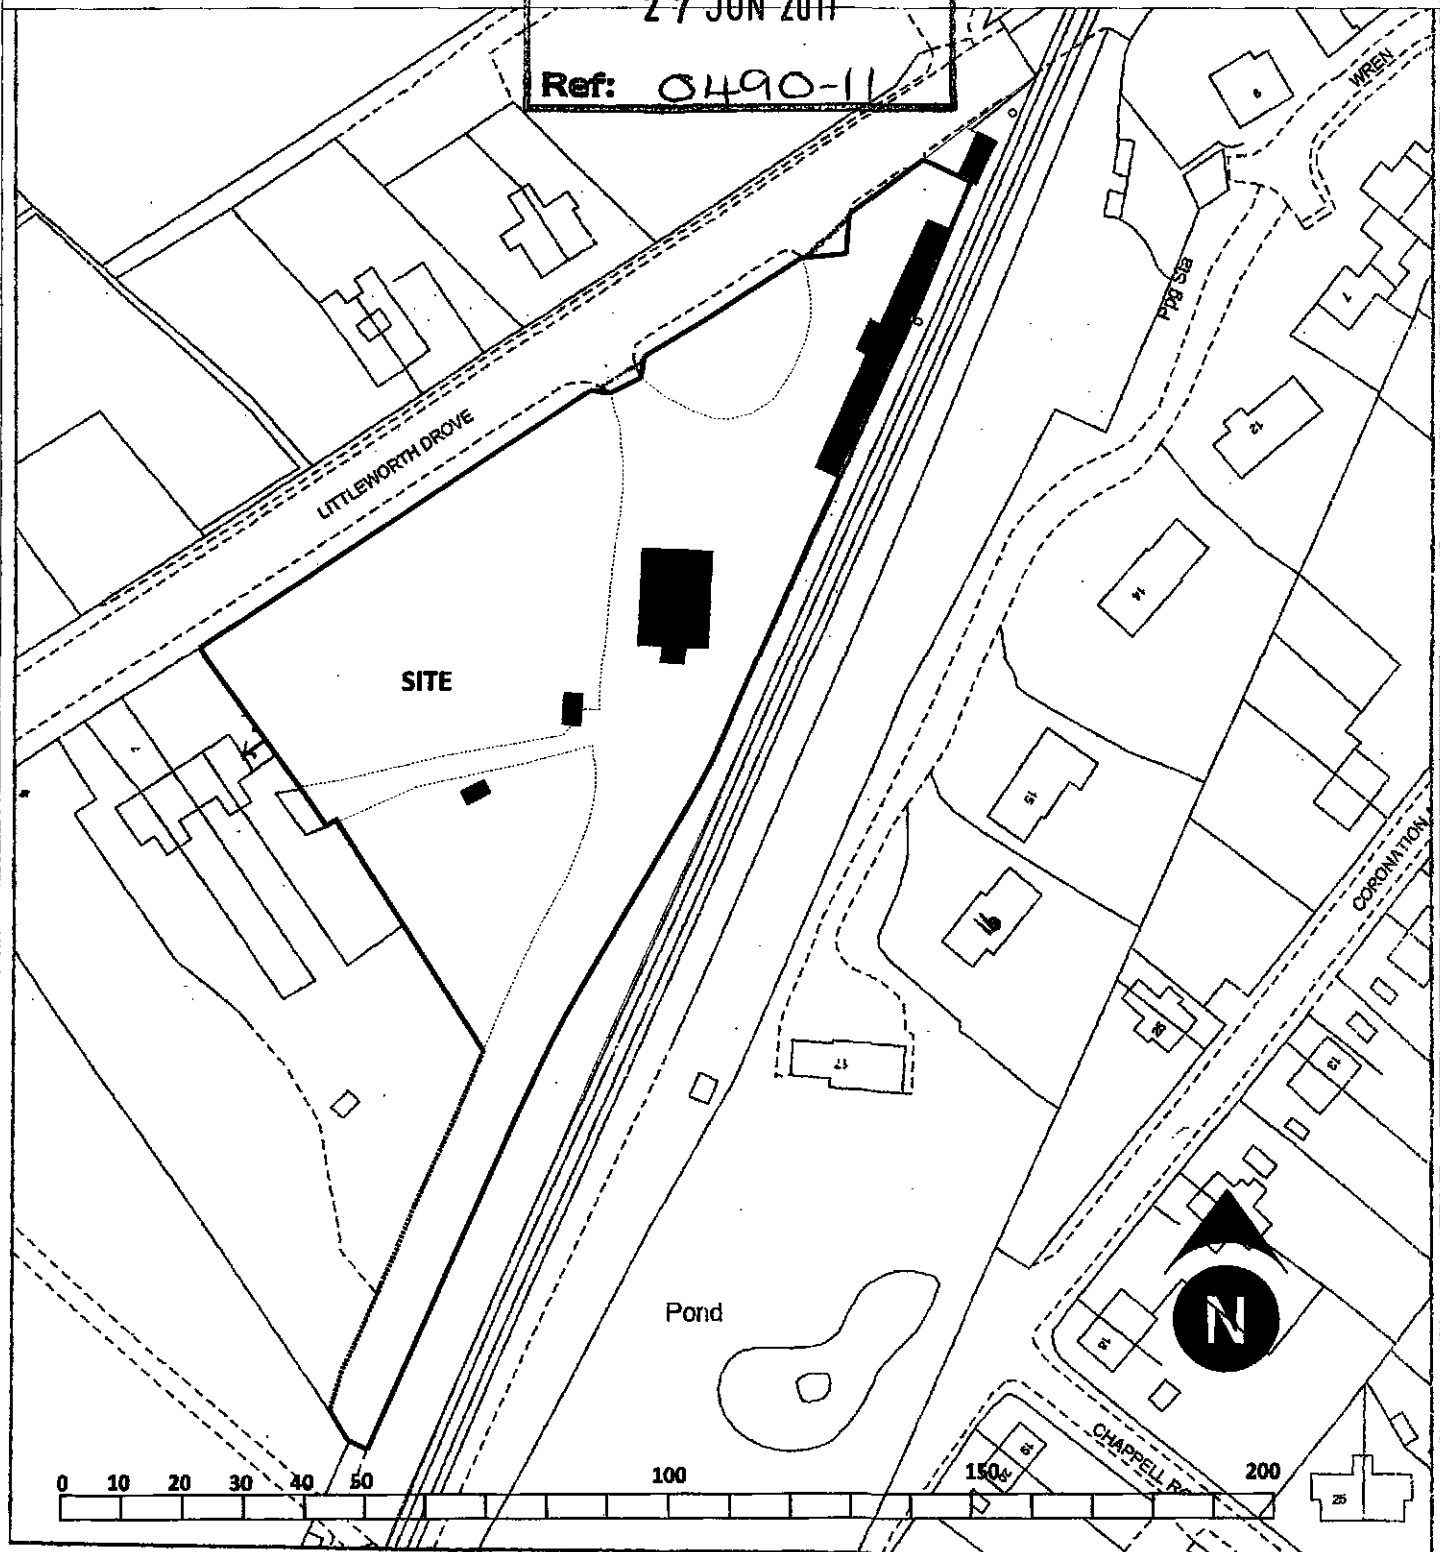

title
LOCATION PLAN
scale
1:1250

Baxter & King
BUILDERS

Hard Lane, Froughton
Deeping St James,
Peterborough.
PE9 8RL
Tel: 01778 342516
Fax: 01778 341680

**STATION YARD.
DEEPIING ST NICHOLAS**

SHDC
Planning & Development

27 JUN 2011

Ref: 0490-11

NOTES

- 1 Do not scale from the drawings
- 2 Dimensions to be checked on site
- 3 All work to comply with the current building regulations
- 4 All works may be subject to revision on site
- 5 All drawings are the copyright
- 6 This drawing may not be copied without prior permission.



LITTLEWORTH DROVE

Existing storage building

Proposed extension

Site



Pond

title **SITE PLAN**

date **June 2011**

scale **1:500**

dwg no **BG/03/A**

Baxter & King
BUILDERS

Hard Lane, Froggatt
Deeping St James,
Peterborough.
PE6 8RL
Tel: 01778 342516
Fax: 01778 341580