
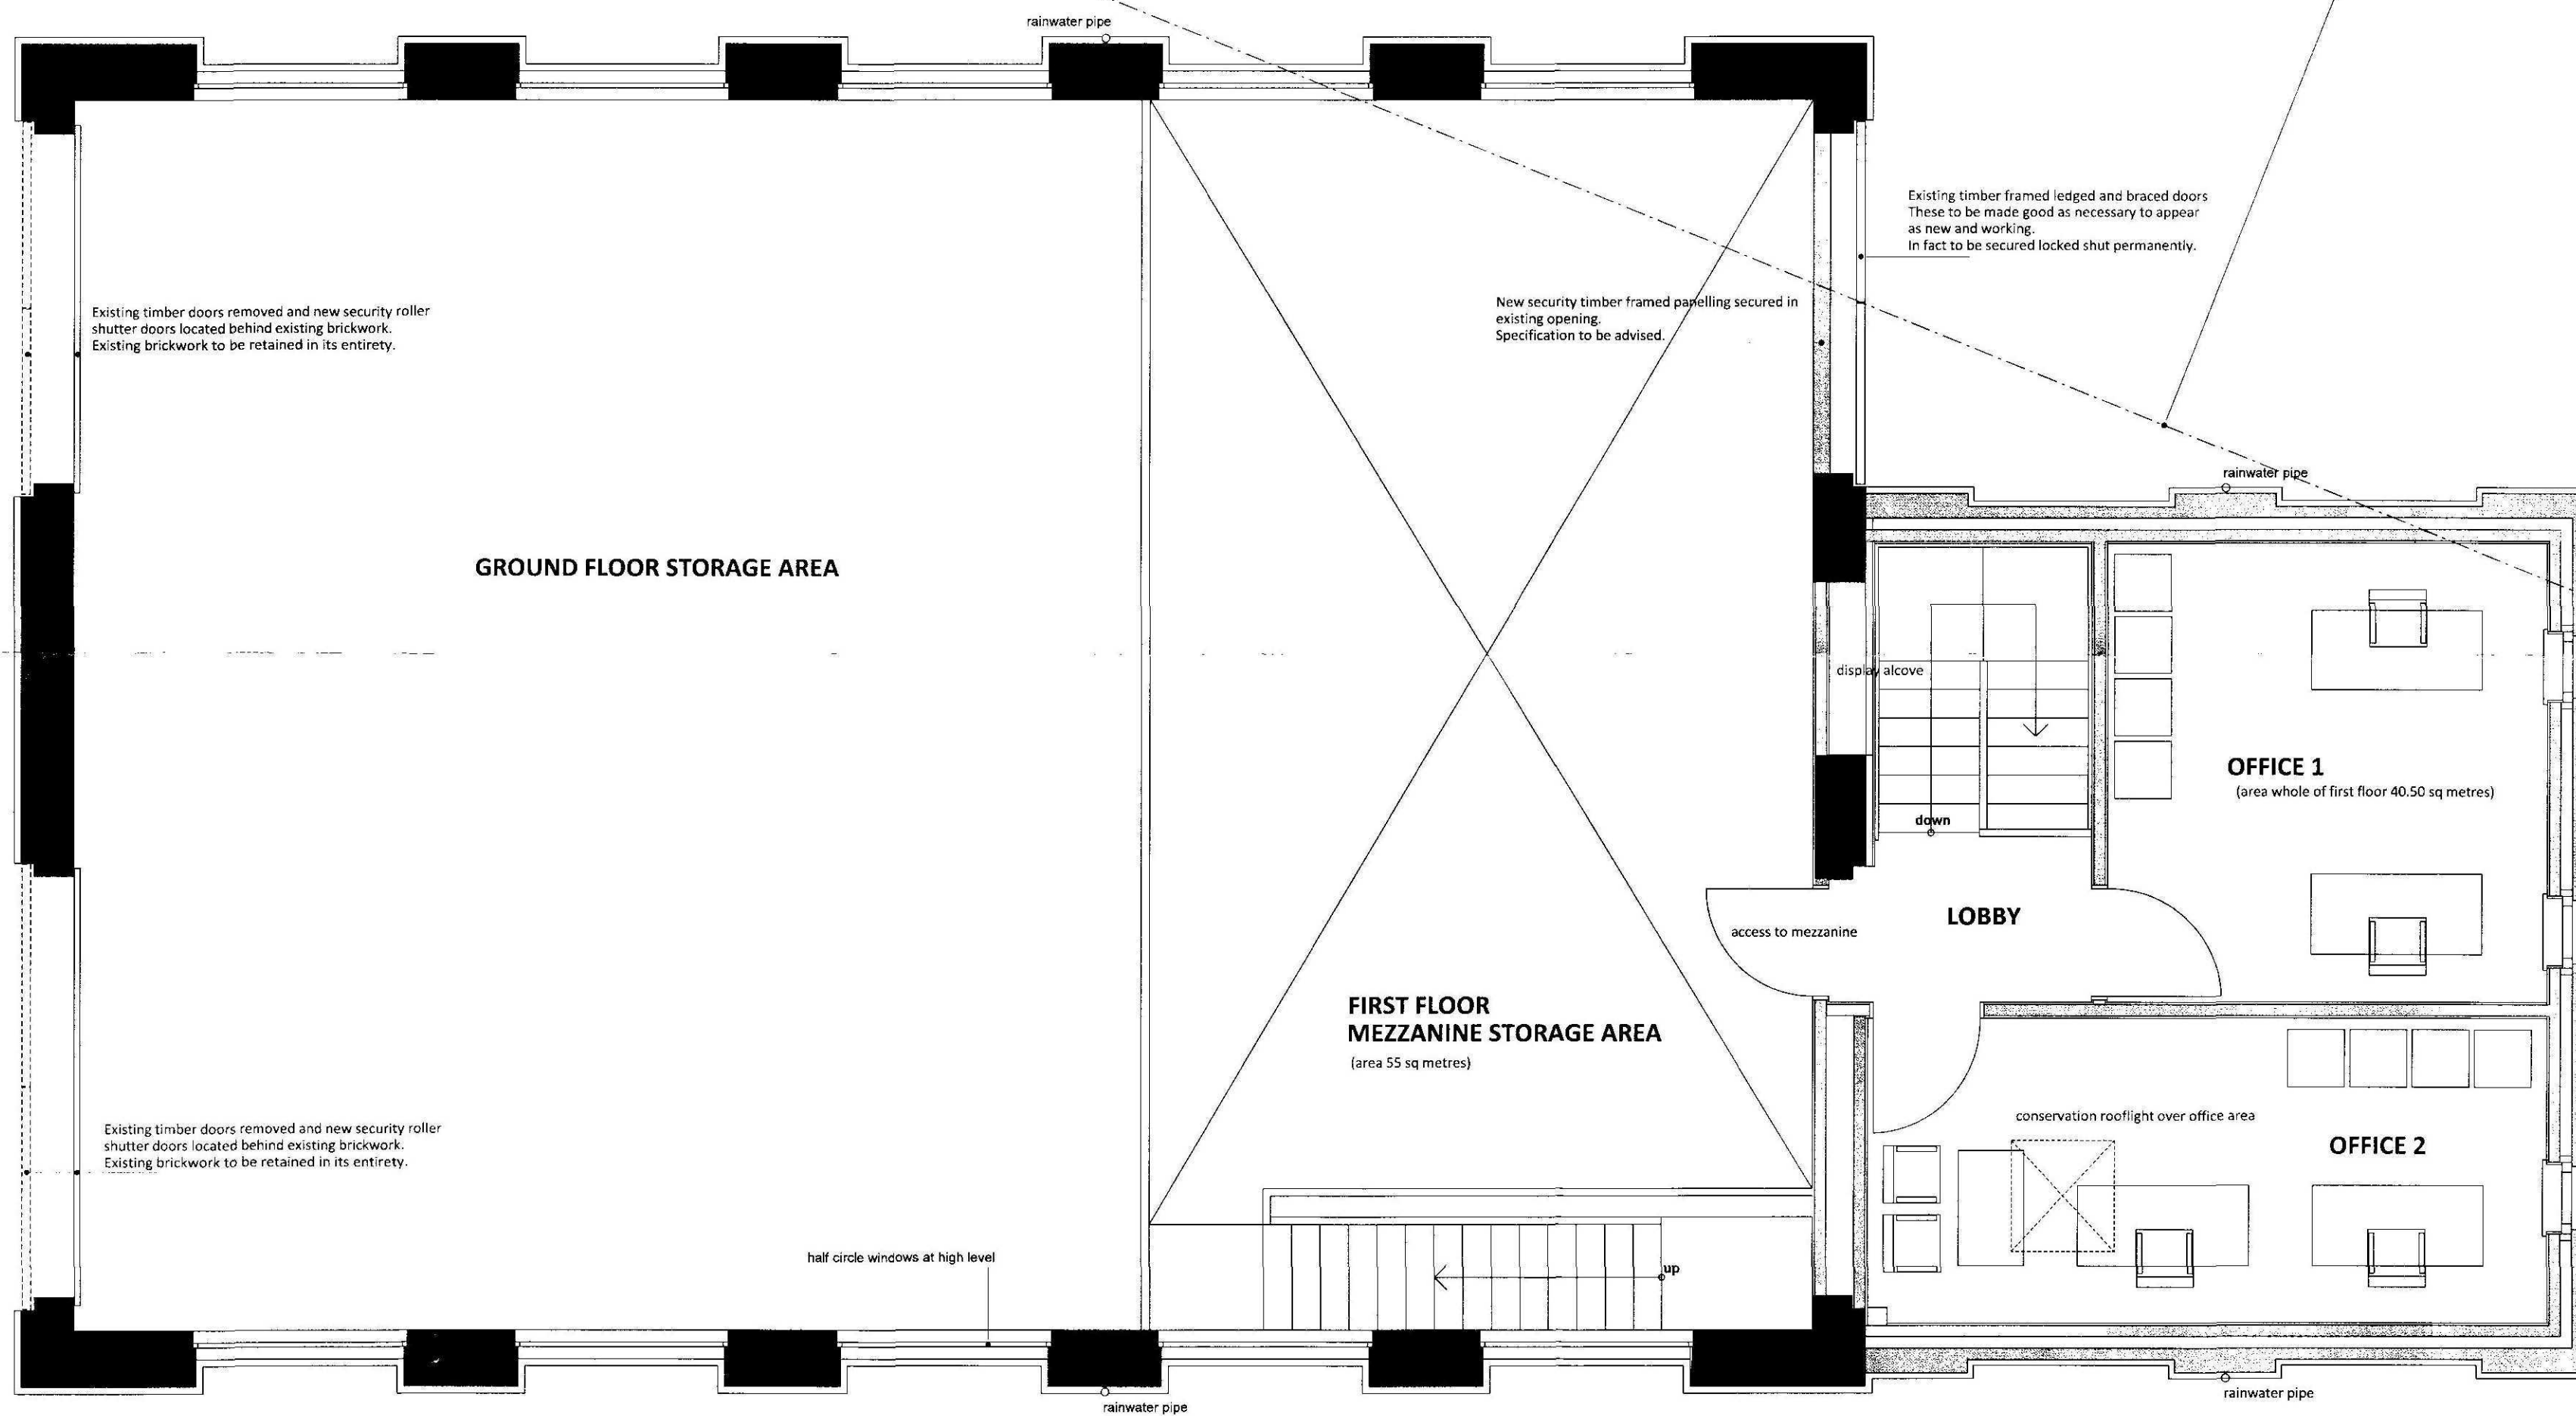


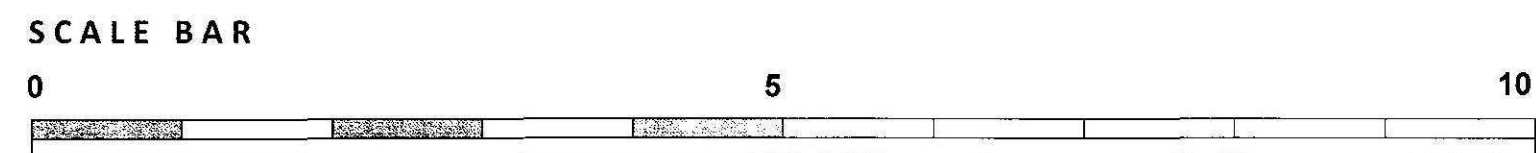

FIRST FLOOR PLAN LAYOUT

NOTES

SH106
Planning & Development
27 JUN 2011
Ref: 0490-11

REVISION
A 2/06/2011 Drawing first issued

Baxter & King
BUILDERS

Hard Lane, Fognall
Deeping St James,
Peterborough,
PE3 9RL
Tel: 01778 342516
Fax: 01778 341560

contract	MR GORE	title	PROPOSED FIRST FLOOR PLAN
scale	1:50	date	June 2011
drawing no	BG/07	revision	A