



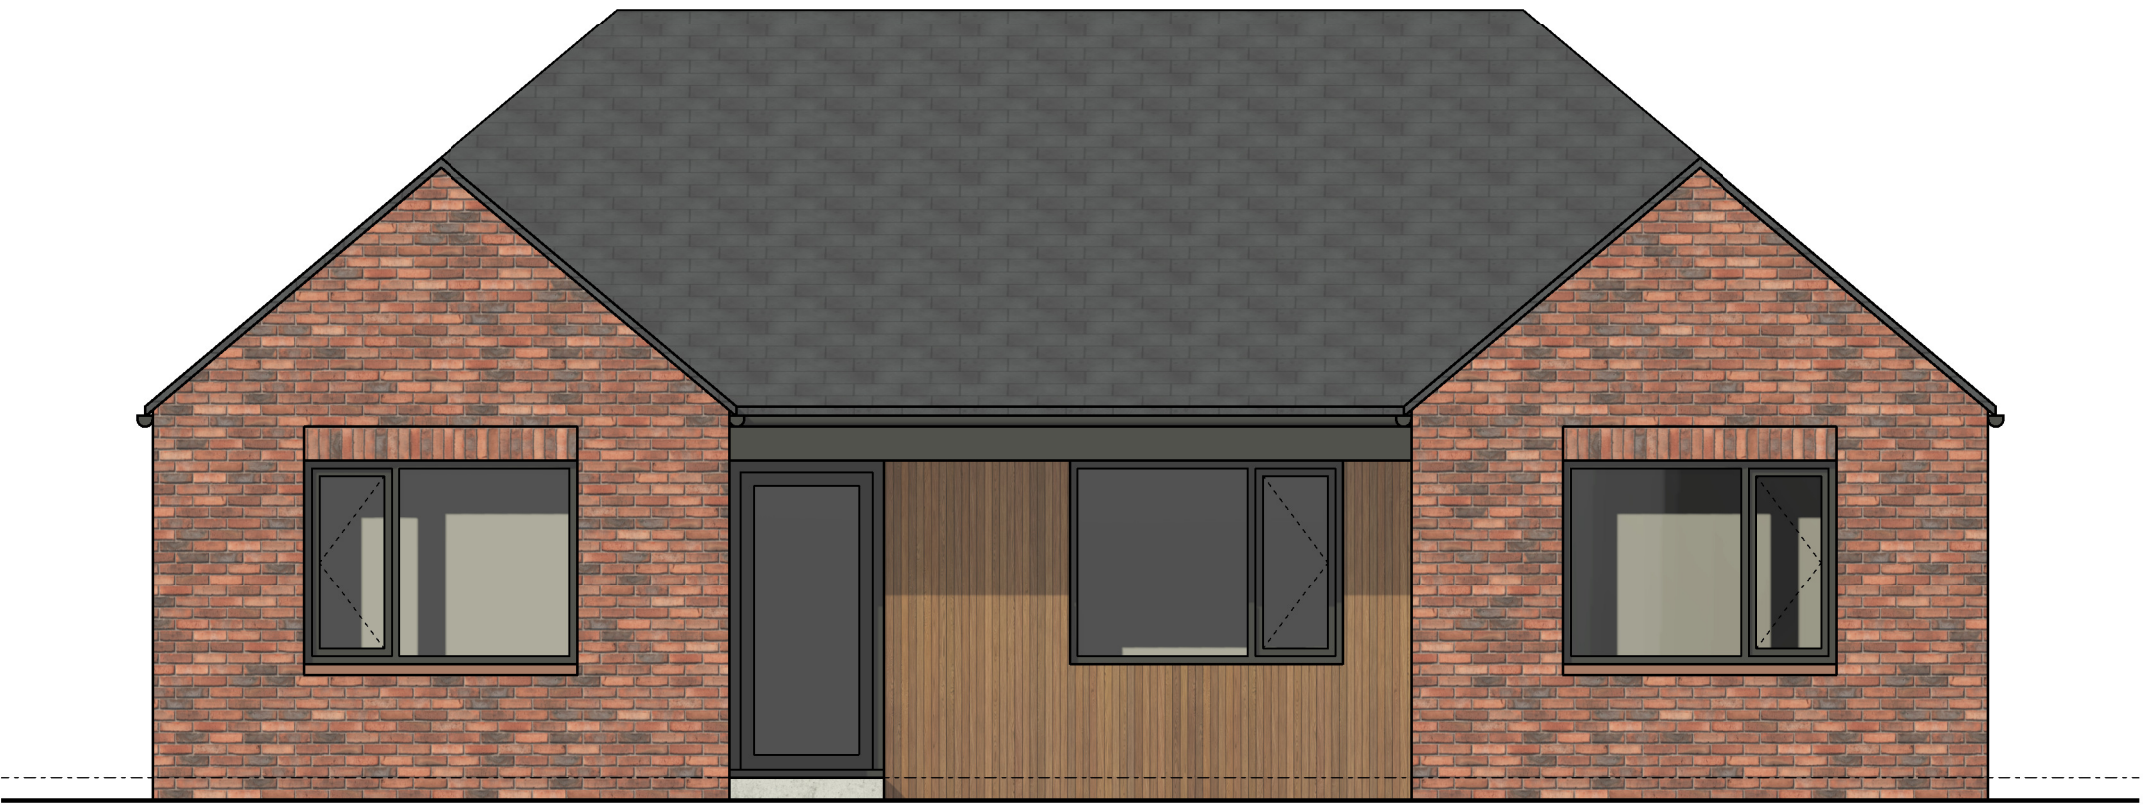

Proposed Front Elevation
1 : 50

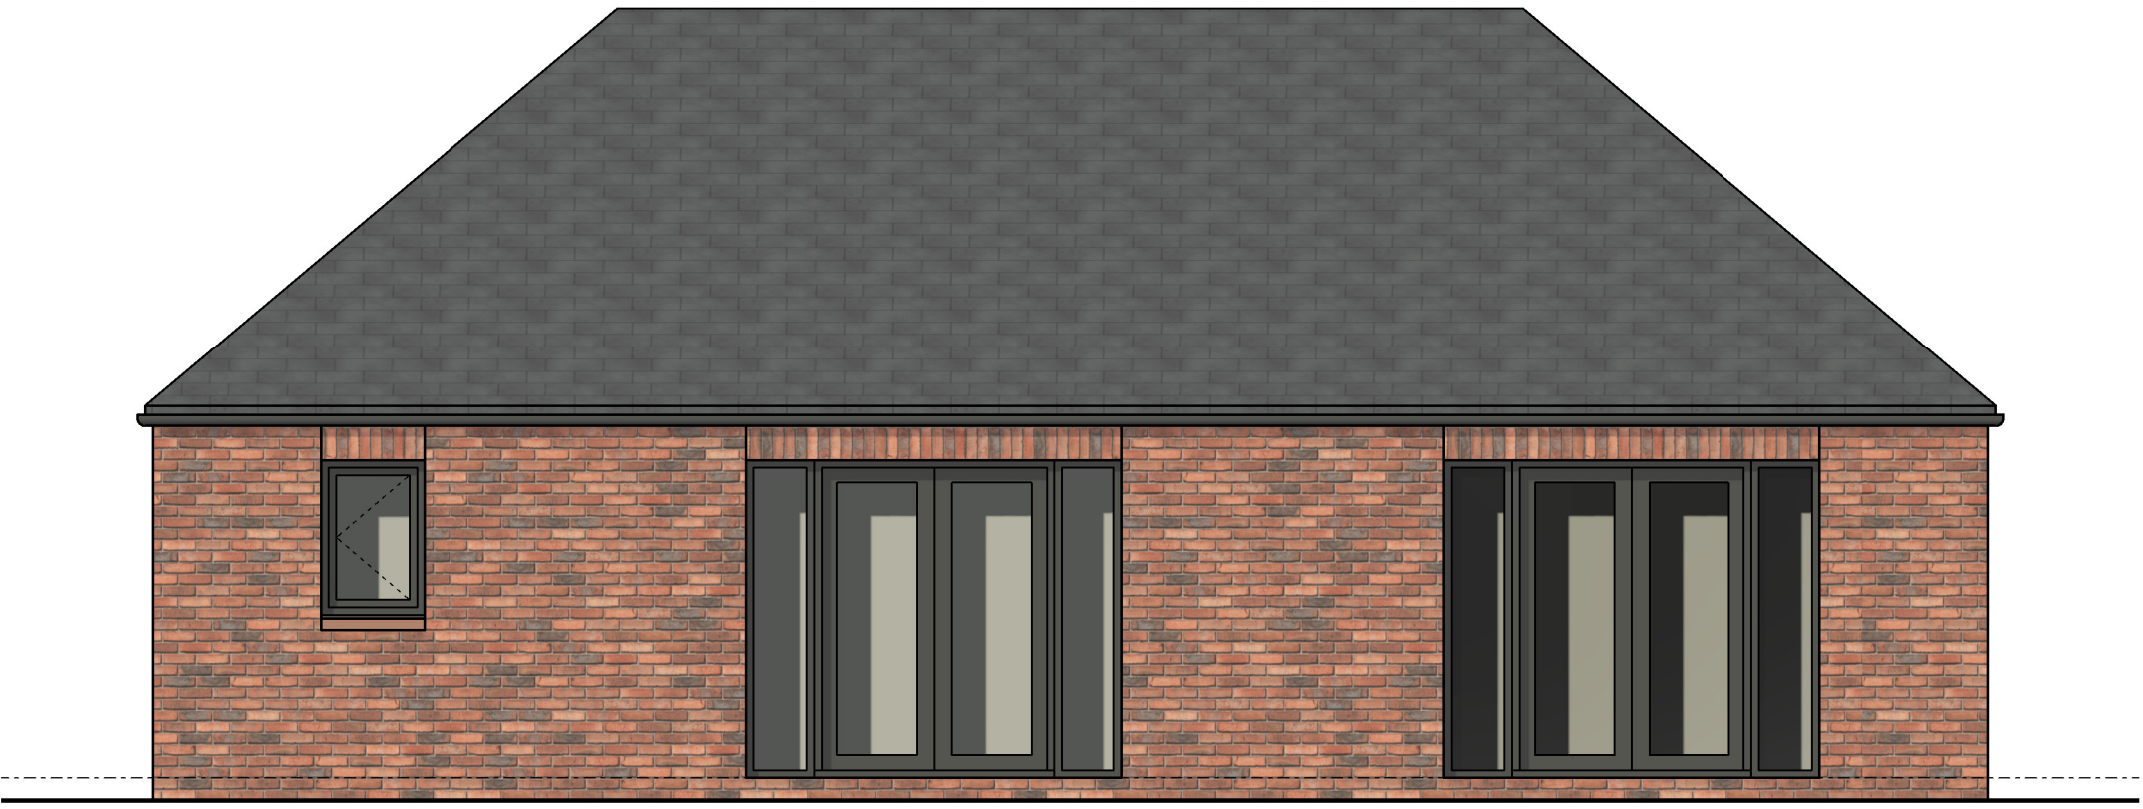

Proposed Rear Elevation
1 : 50




Proposed Side - East
1 : 50



Proposed Side - West
1 : 50



Proposed Ground Floor Plan
1 : 50

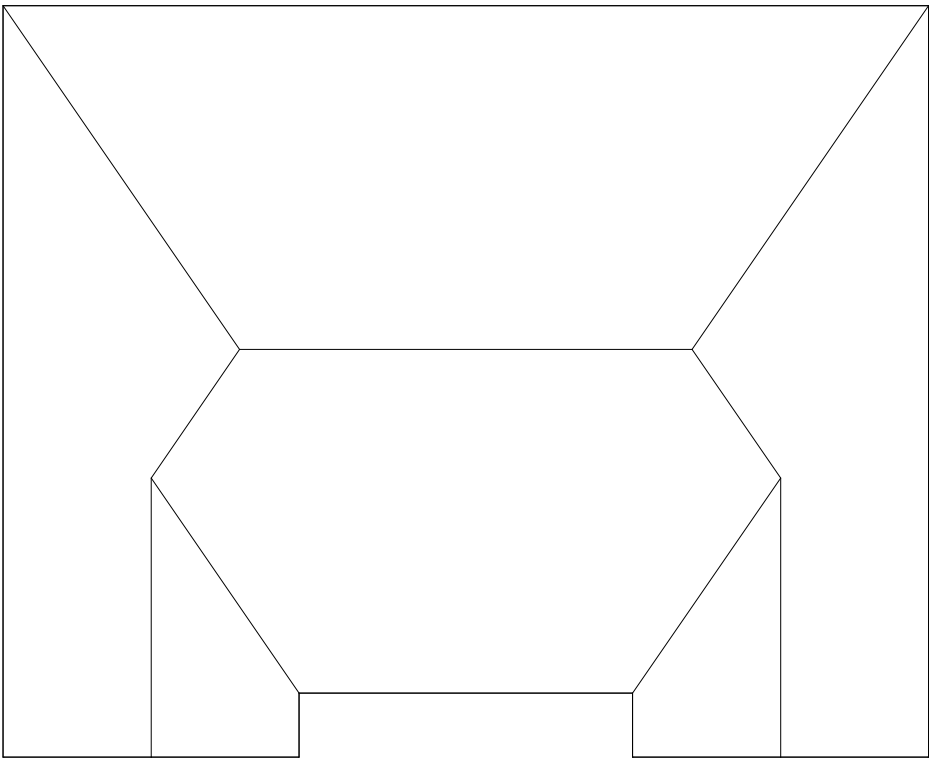

Proposed Roof Plan
1 : 100

Proposed Materials

A. Facing Brickwork:
Red facing brickwork



B. Timber Cladding:
Western Red Cedar timber, laid vertically



C. Roof:
Clay roof tiles




D. Dormer Cladding:
Lead, Colour: Natural

E. External Doors:
Aluminium, Colour: Anthracite Grey

F. Windows:
uPVC, Colour: Anthracite Grey

G. Rooflights:
Aluminium, Colour: Anthracite Grey

H. Rainwater Goods:
uPVC, Colour: Anthracite Grey

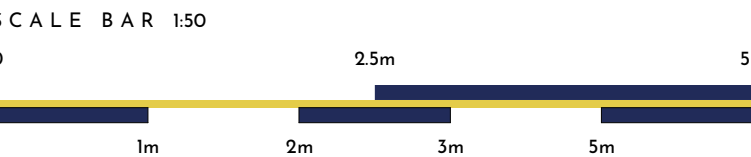

PLANNING

23107 - P - 210 / \

PROJECT / Land at 44 Chappell Road,
Deeping St Nicholas

TITLE / Proposed Floor Plan, Roof Plan and Elevations

SCALE / 1:50 / 1:100 @ A1 DRAWN BY / MP

This drawing is a copyright of Wilson Architects Ltd. This drawing not to be used other than the purpose for which it was prepared and is to be read in conjunction with all other project documentation. All dimensions are to be checked onsite by the Main Contractor prior to work commencing. Do not scale off this drawing. The Architect is to be informed immediately of any discrepancies and where in doubt - ask.



W / www.wilsonarchitects.co.uk
E / info@wilsonarchitects.co.uk
T / 01522 837232