



EXISTING REAR ELEVATION




PROPOSED REAR ELEVATION




EXISTING SIDE ELEVATION



PROPOSED SIDE ELEVATION

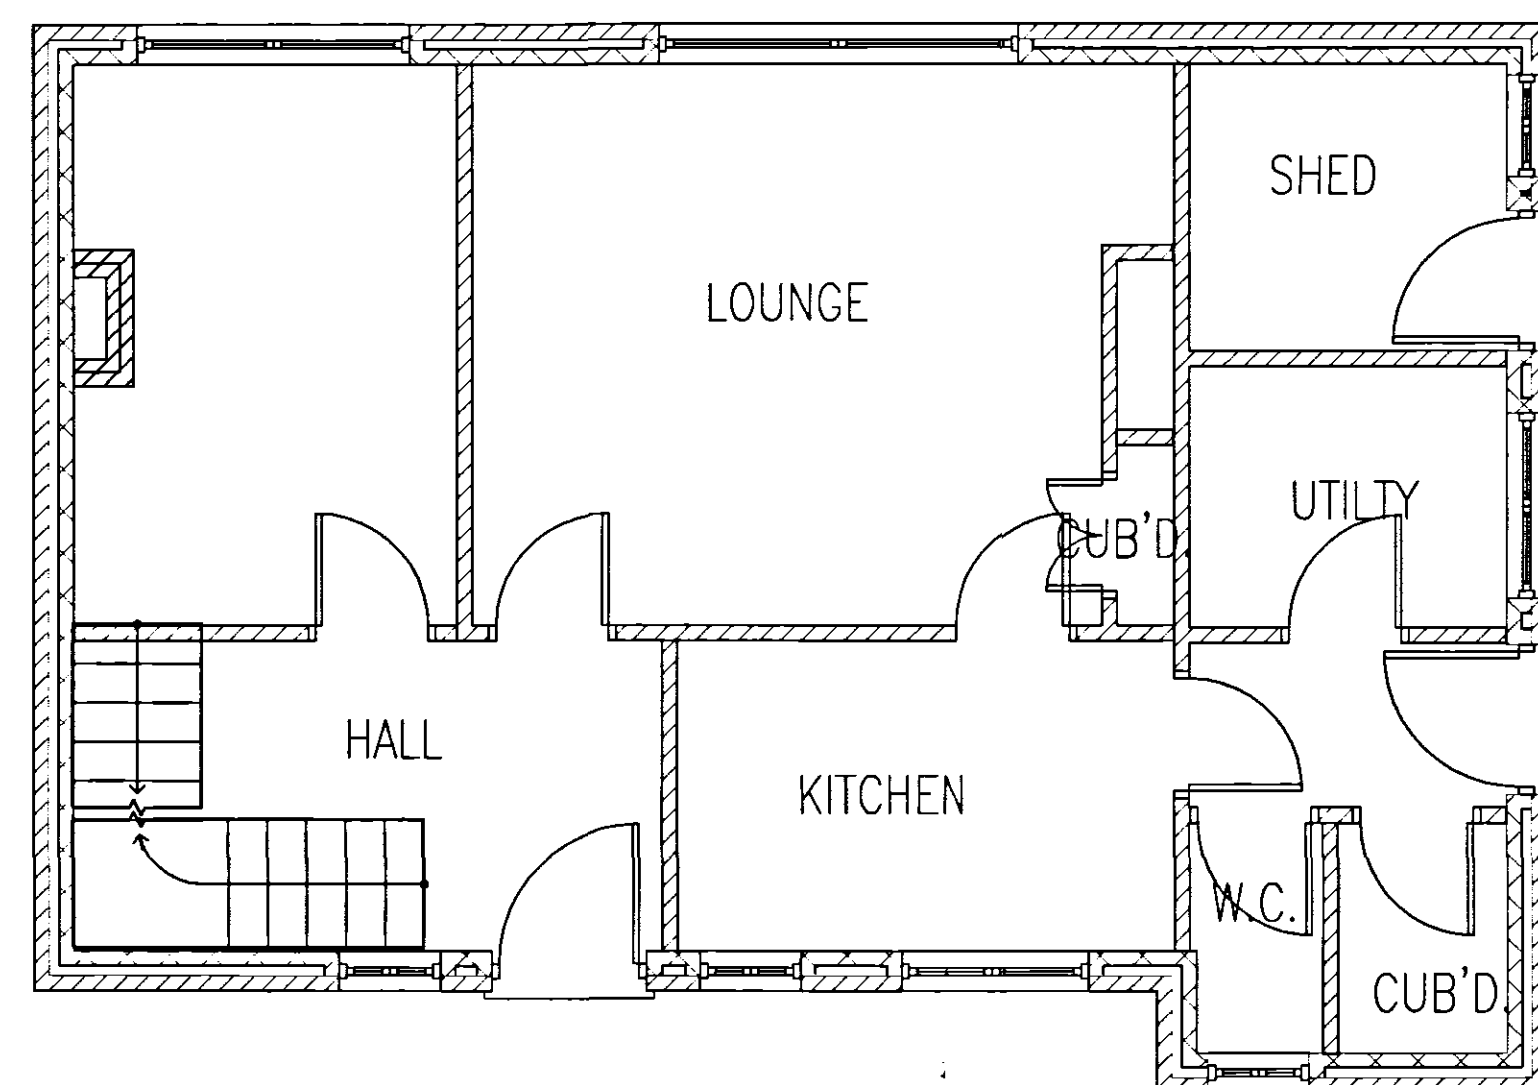

EXISTING GROUND FLOOR LAYOUT

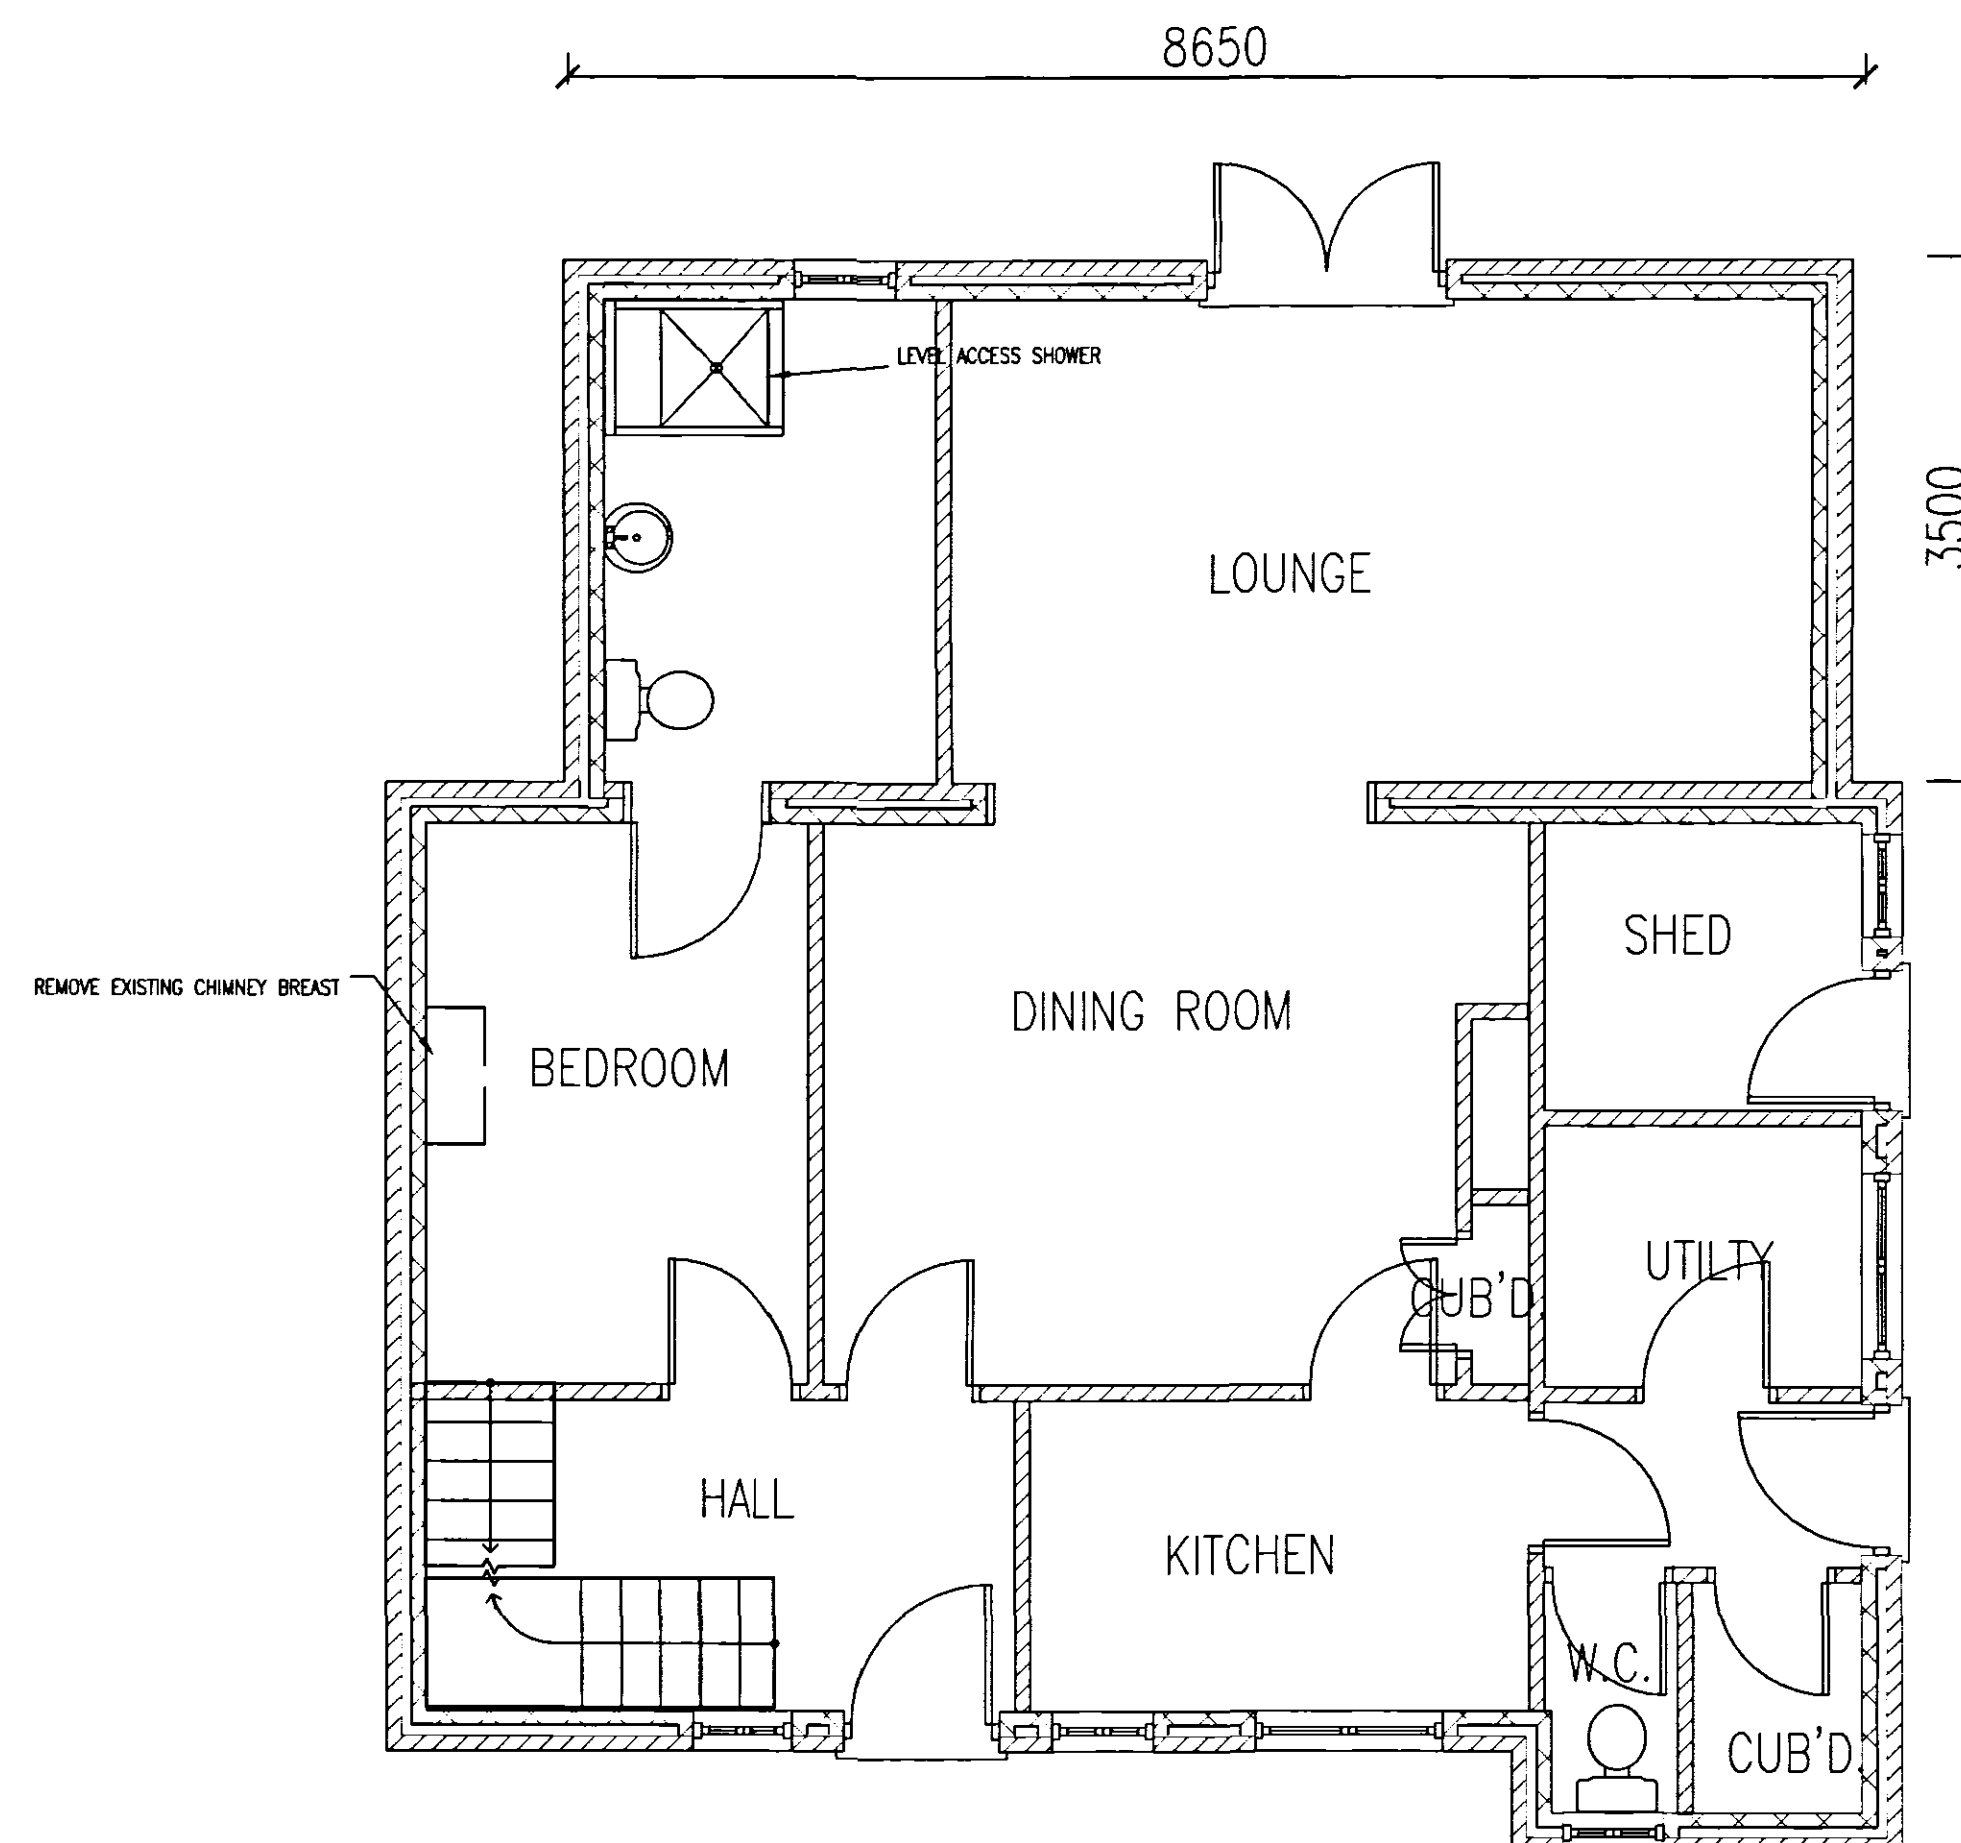


PROPOSED GROUND FLOOR LAYOUT

SHDC
Planning & Development
31 MAY 2006
Ref: 0602/06

AMENDED PLAN
Ref: 0602/06

WENMAN BUILDING DESIGN
10 Broadgate
Whaplode Drove
Spalding
Lincs. PE12 0TN
Tel/Fax 01406 331072
Mobile 0784 1718457

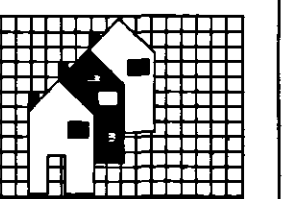

Client:

MRS N LOWE

Project Address:

10 MAIN ROAD
TONGUE END
SPALDING
Lincs

PROJECT DETAILS:

Drwg N° : WEN/GR/1023/06

DESCRIPTION:
SINGLE STOREY REAR EXTENSION
TO PROVIDE DISABILITY PROVISIONS

NOTES:
amendment;
extn.RELOCATED 1m AWAY
FROM NEIGHBOURING DWELLING

SCALE 1:50 1:100

RW