



EXISTING REAR ELEVATION




PROPOSED REAR ELEVATION




EXISTING SIDE ELEVATION





PROPOSED SIDE ELEVATION

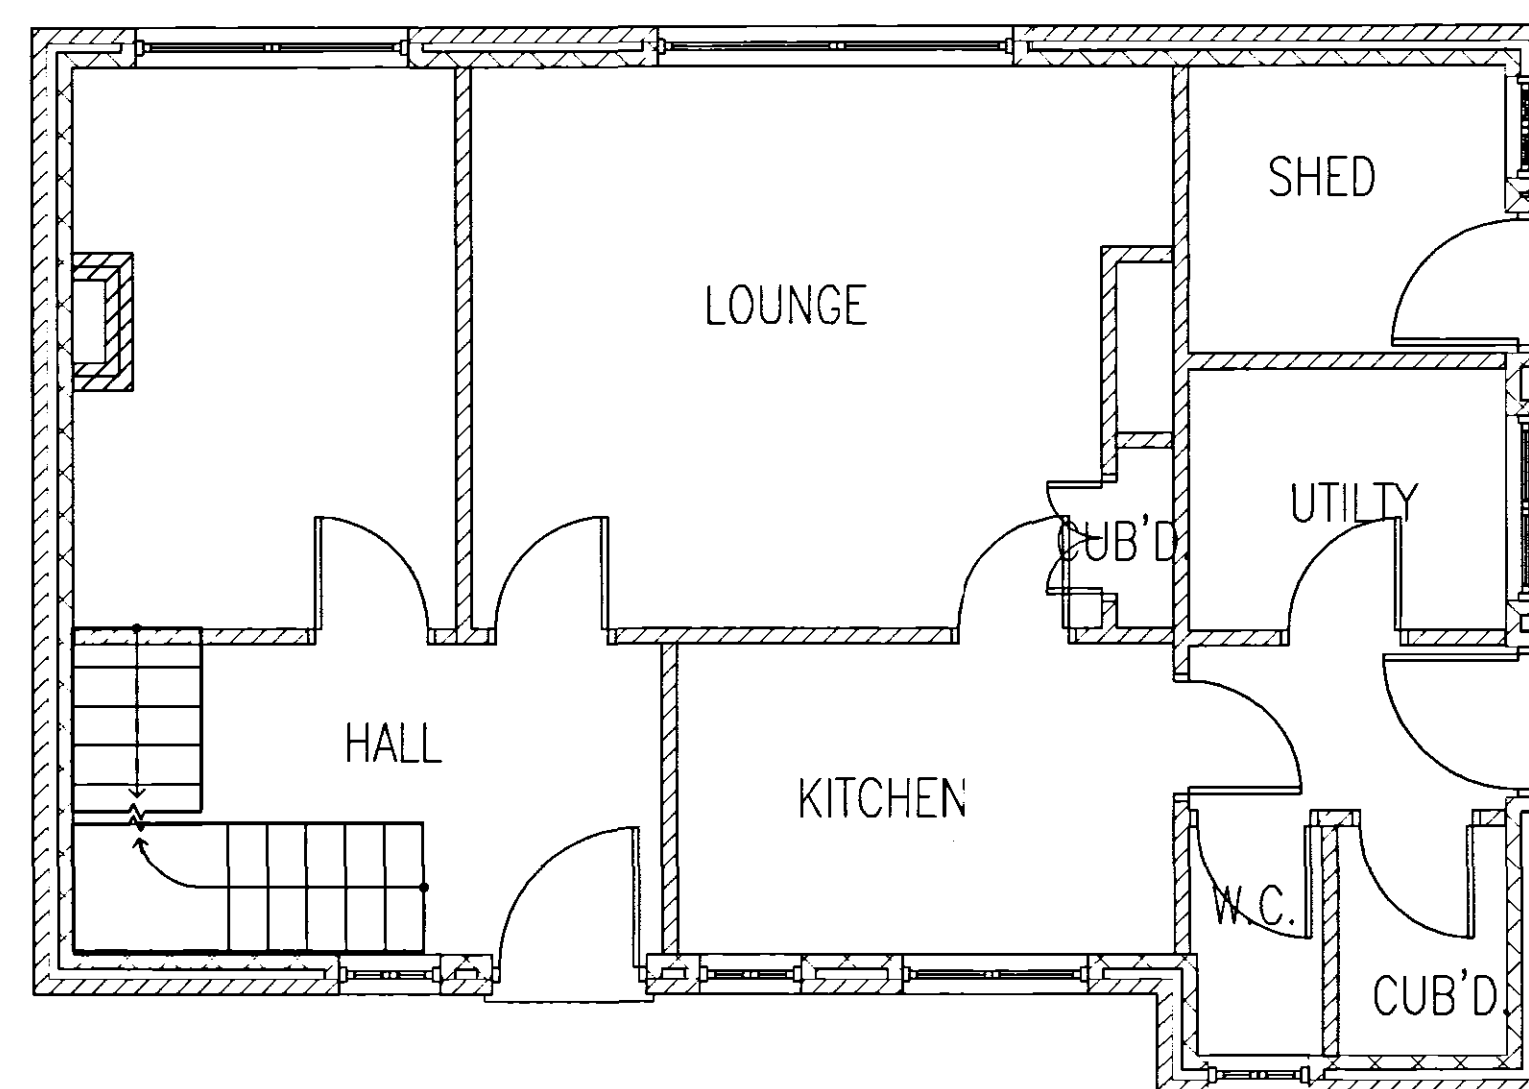

EXISTING GROUND FLOOR LAYOUT

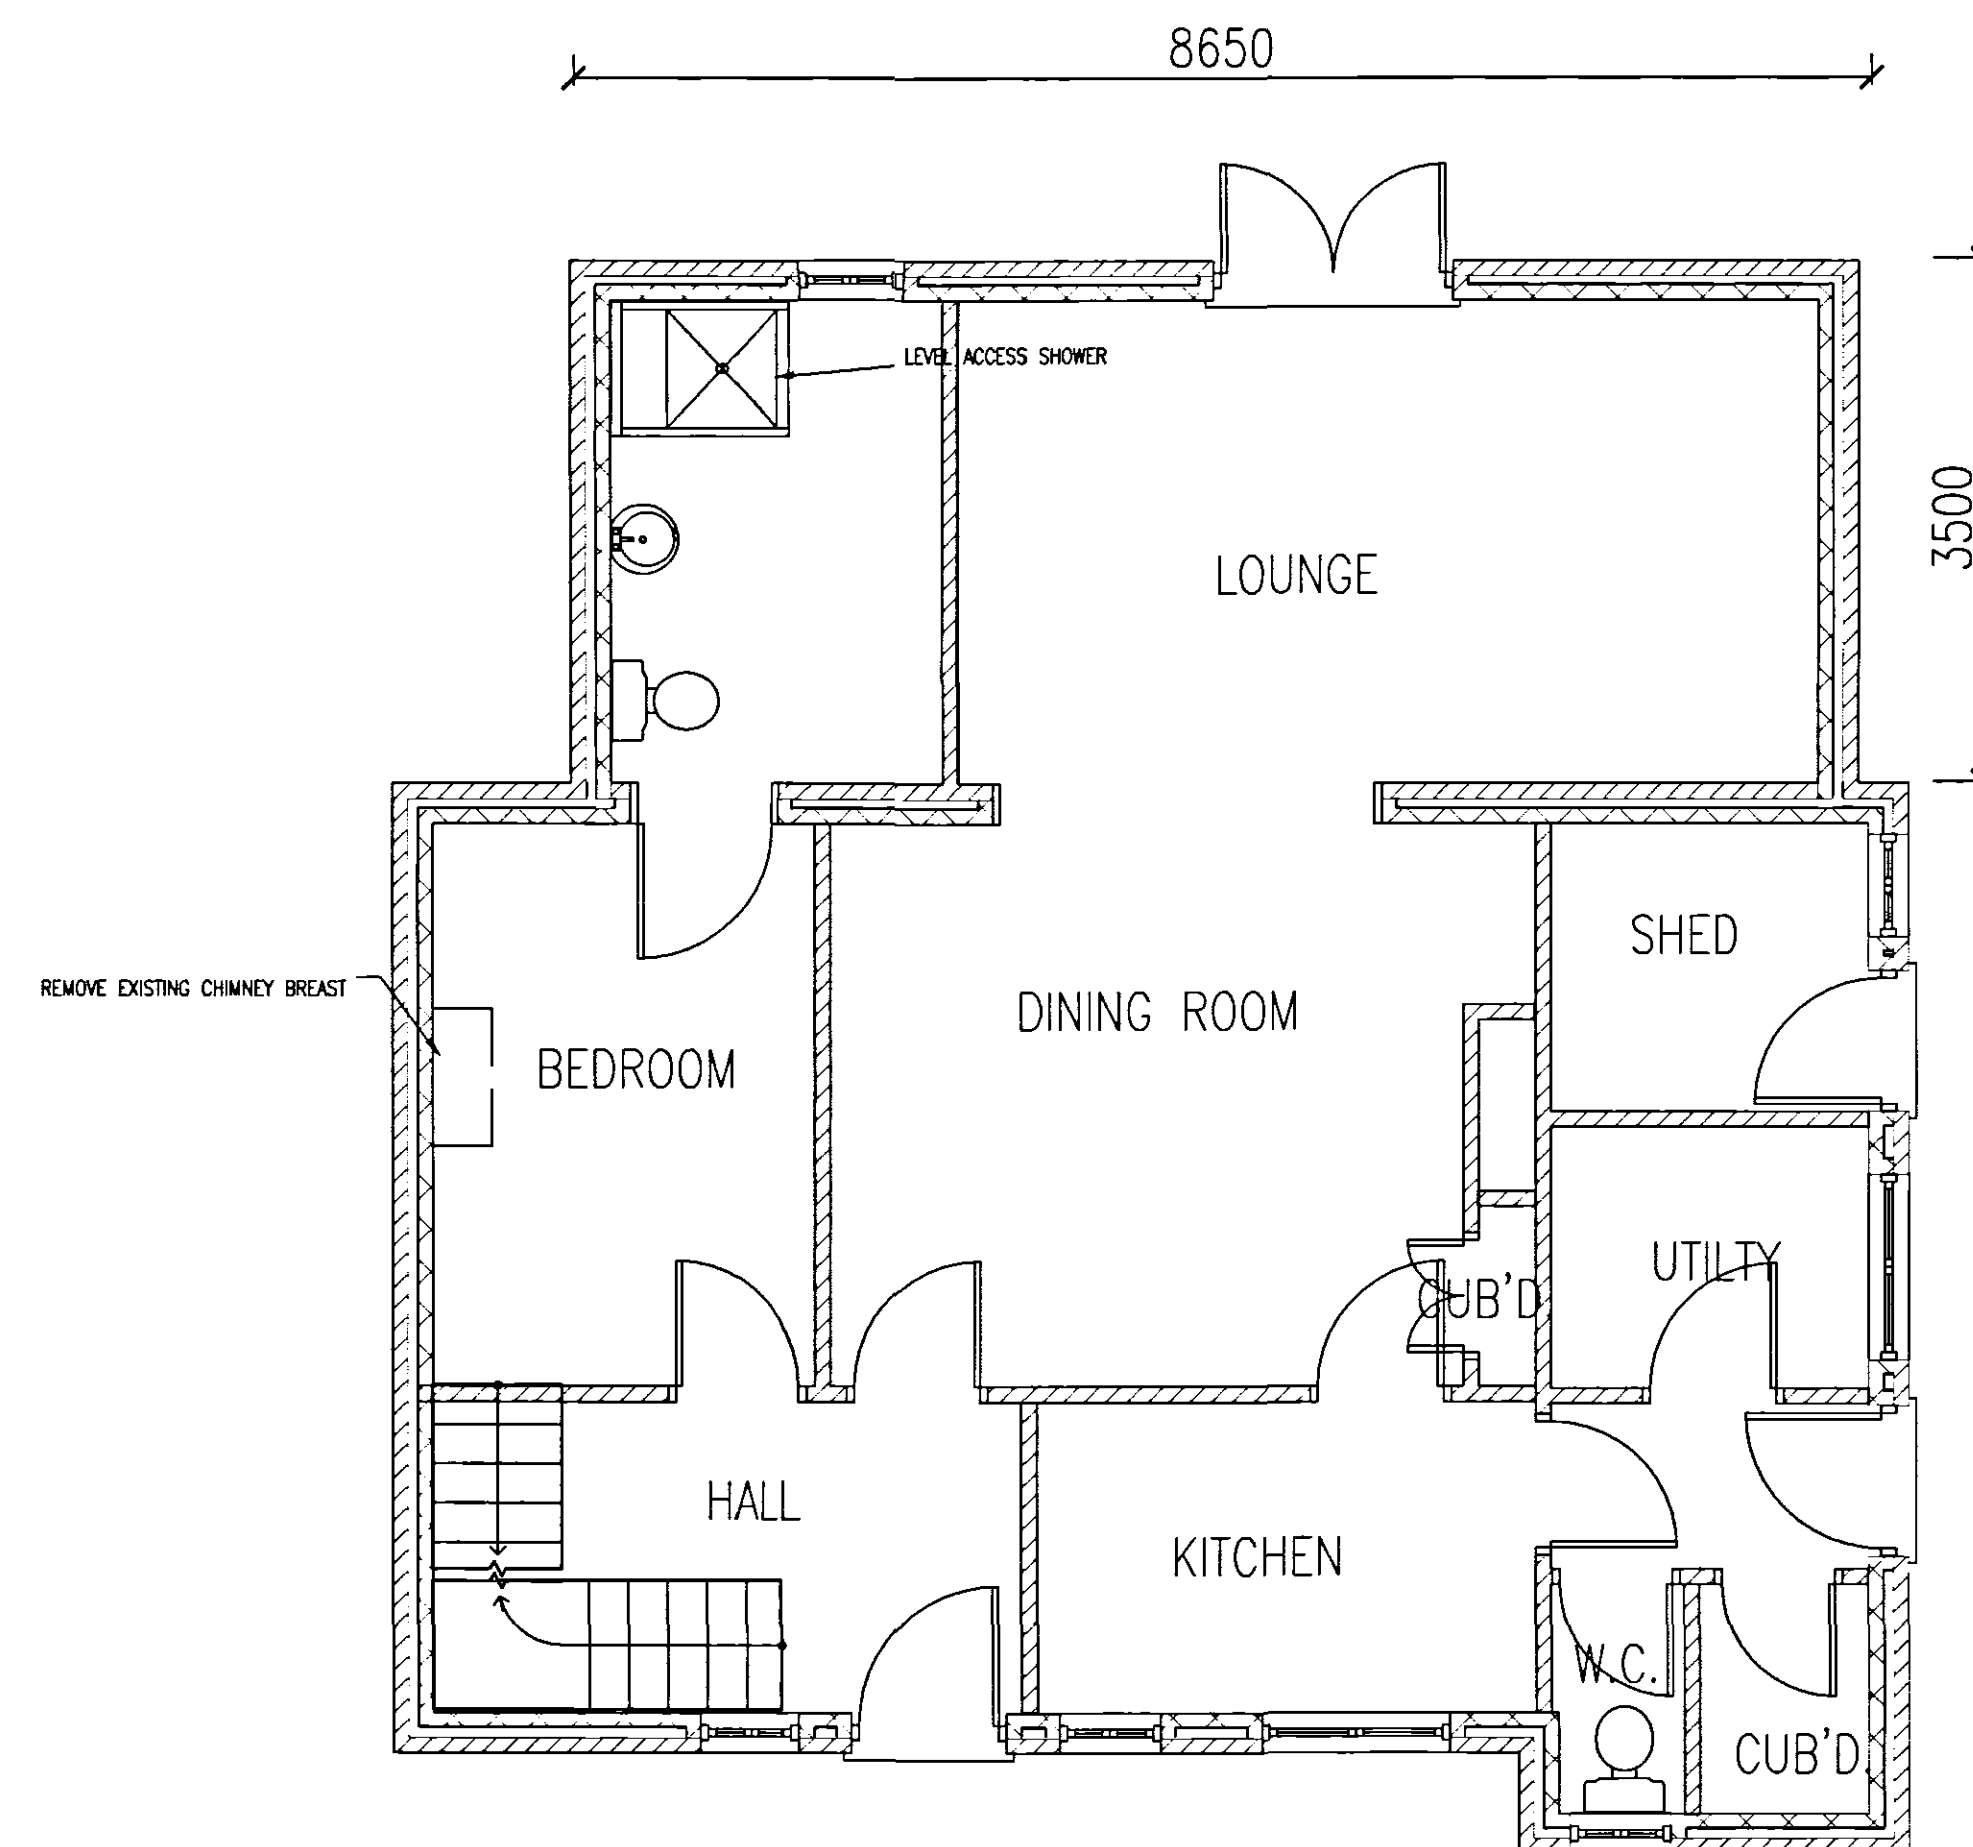

PROPOSED GROUND FLOOR LAYOUT

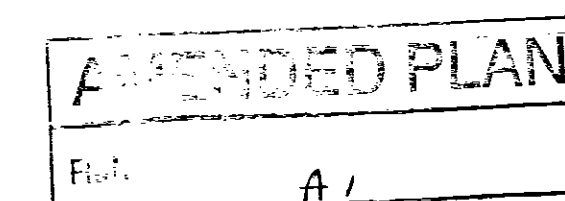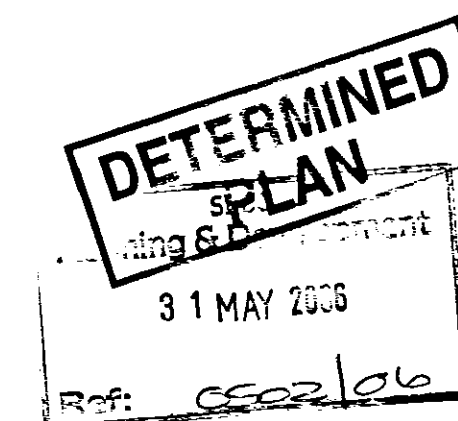

WENMAN BUILDING DESIGN 10 Broadgate Whaplode Drove Spalding Lincs. PE12 0TN Tel/Fax 01406 331072 Mobile 0784 1718457	
Client:	
MRS N LOWE	
Project Address:	
10 MAIN ROAD TONGUE END SPALDING Lincs	
PROJECT DETAILS:	
Drwg N° : WEN/GR/1023/06	
DESCRIPTION: SINGLE STOREY REAR EXTENSION TO PROVIDE DISABILITY PROVISIONS	
NOTES: amendment; extn.RELOCATED 1m AWAY FROM NEIGHBOURING DWELLING	
SCALE 1:50 1:100	RW