


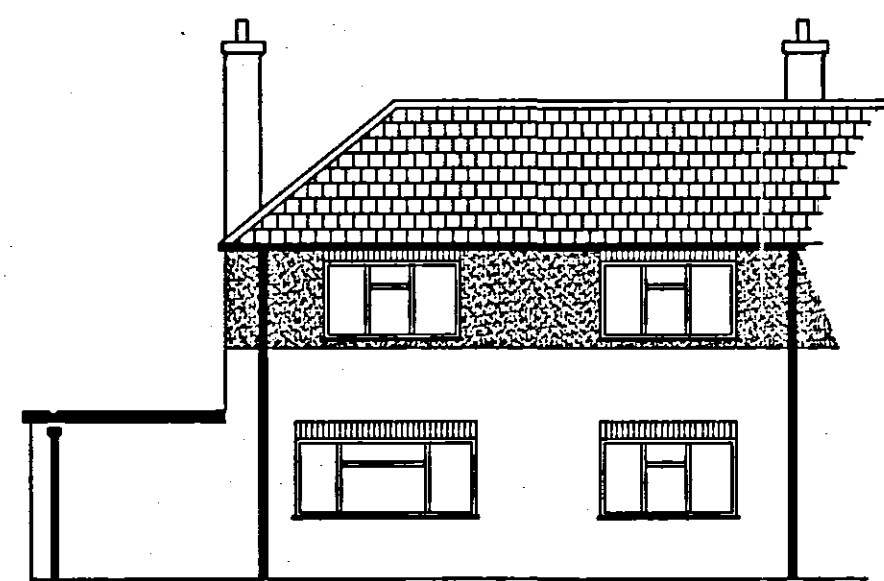

EXISTING REAR ELEVATION




PROPOSED REAR ELEVATION




EXISTING SIDE ELEVATION





PROPOSED SIDE ELEVATION

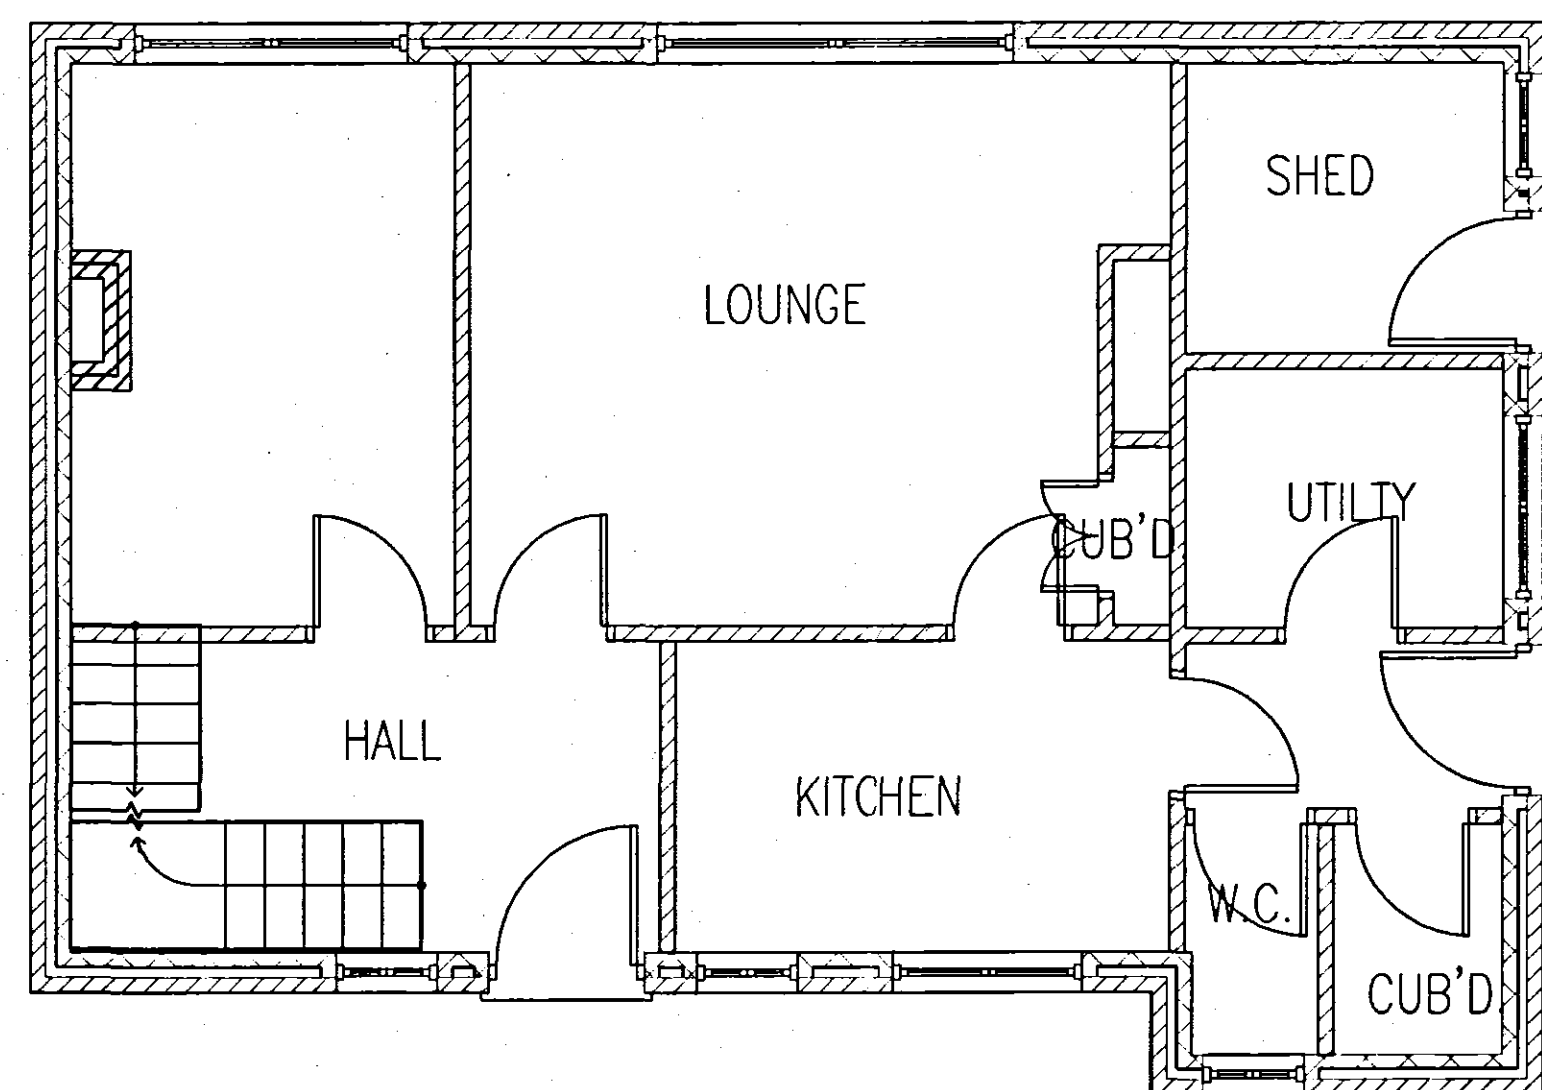


EXISTING GROUND FLOOR LAYOUT

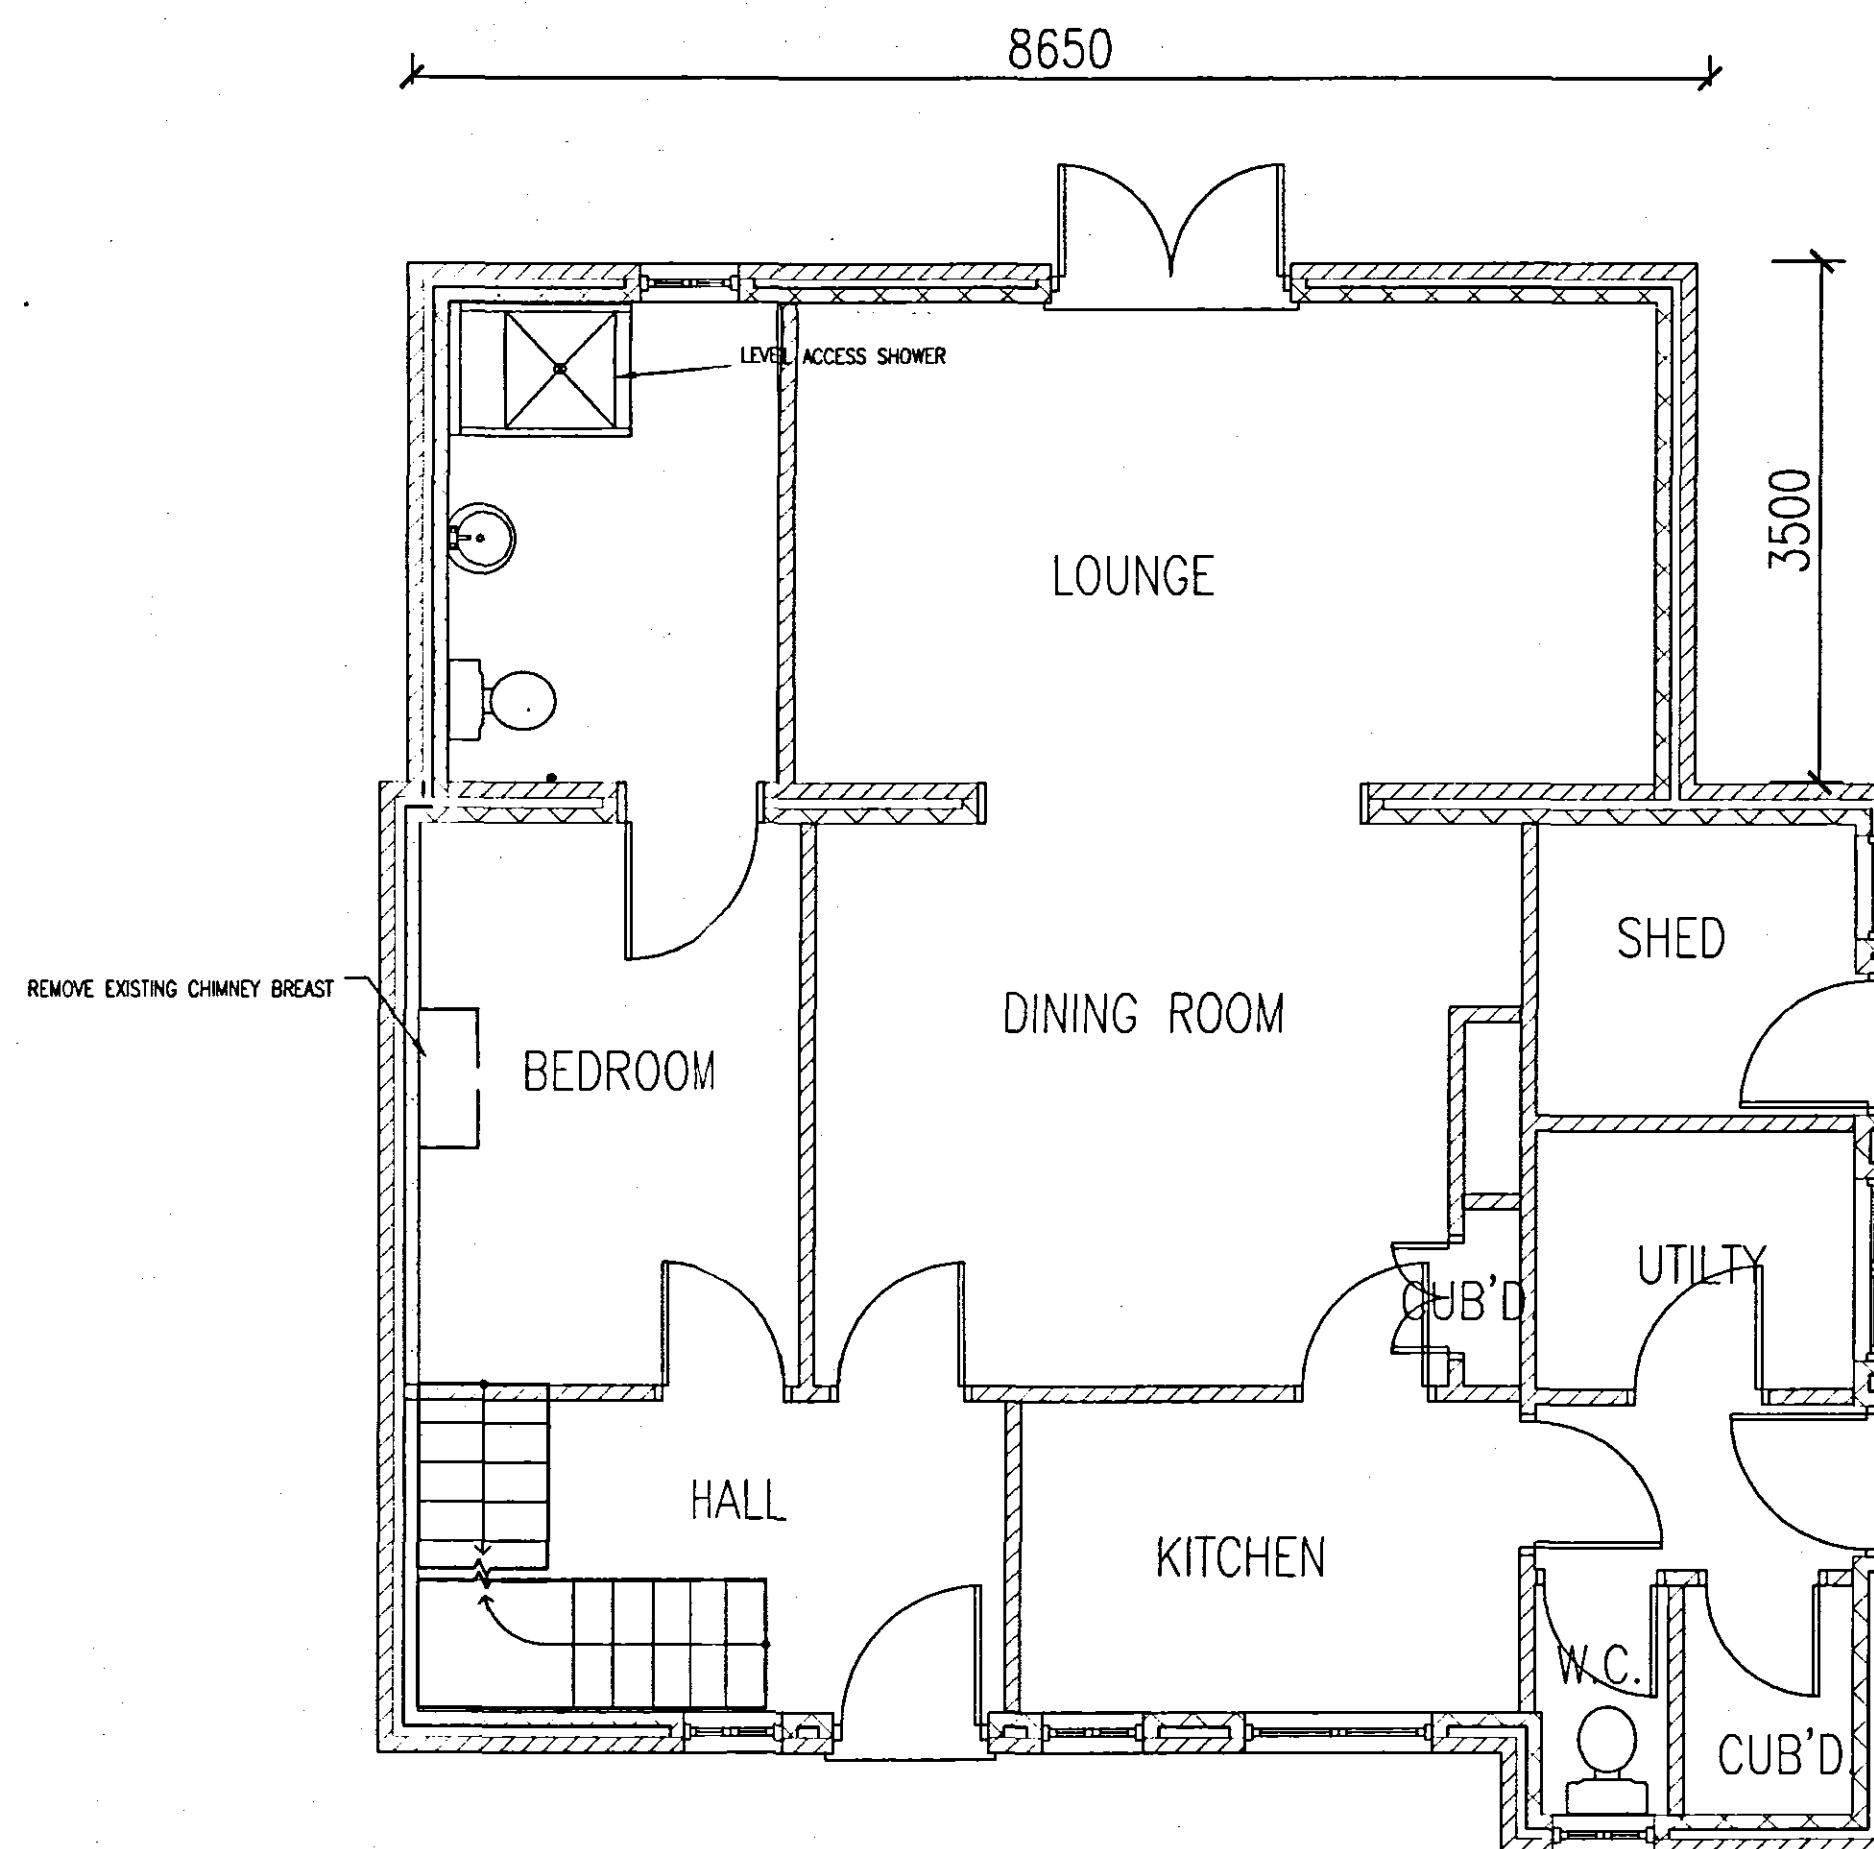

PROPOSED GROUND FLOOR LAYOUT

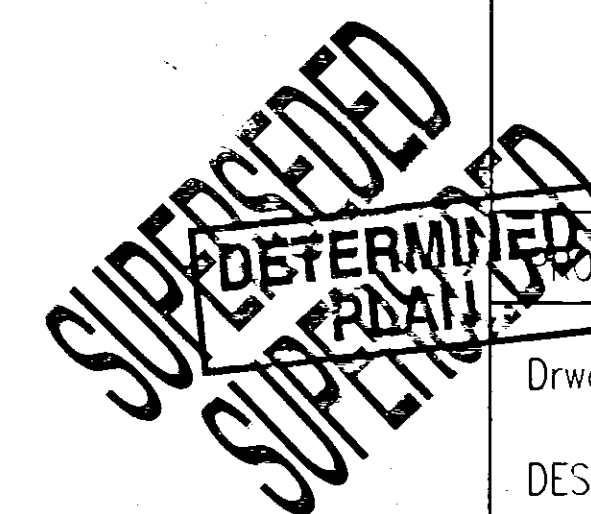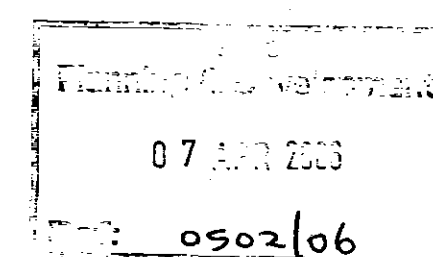

WENMAN BUILDING DESIGN
 10 Broadgate
 Whaplode Drove
 Spalding
 Lincs. PE12 0TN
 Tel/Fax 01406 331072
 Mobile 0784 1718457

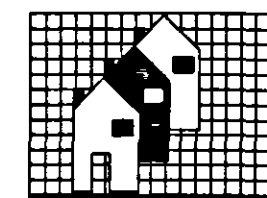

Client:
MRS N LOWE
Project Address:
11 MAIN ROAD TONGUE END SPALDING Lincs
PROJECT DETAILS:
Drwg N° : WEN/GR/1023/06
DESCRIPTION: SINGLE STOREY REAR EXTENSION TO PROVIDE DISABILITY PROVISIONS
NOTES: PLANNING APPLICATION
SCALE 1:50 1:100
RW