
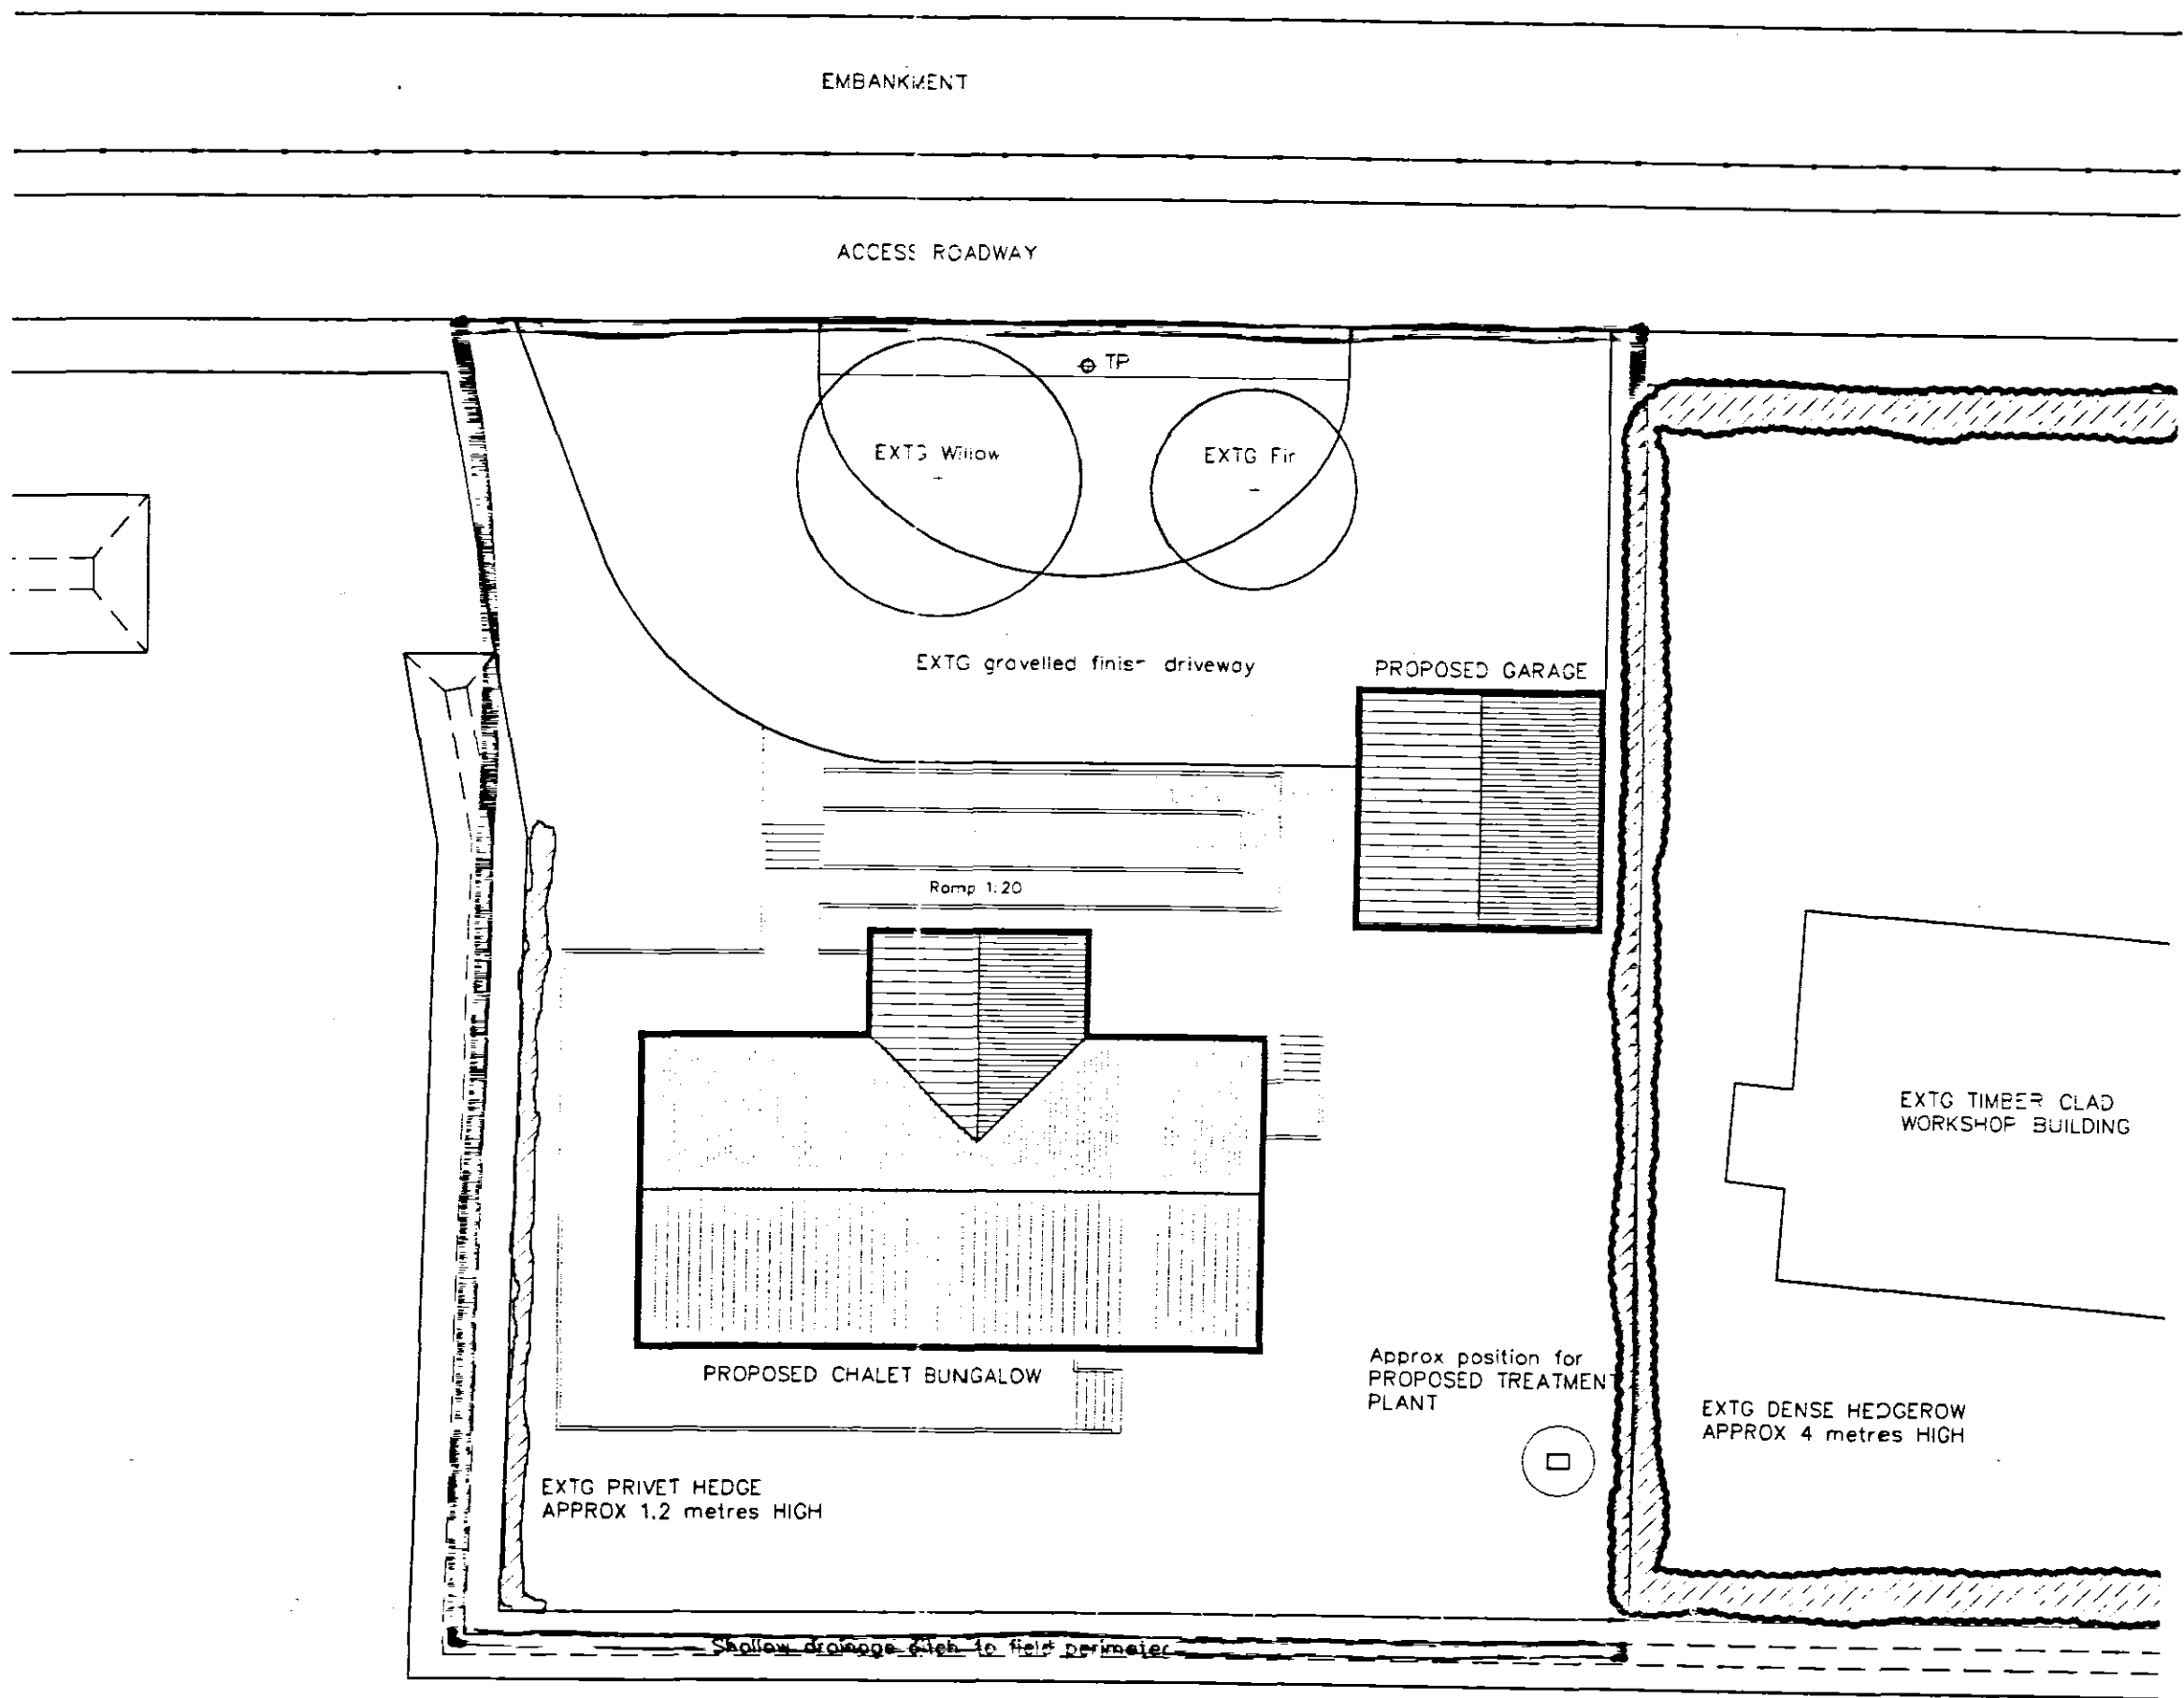
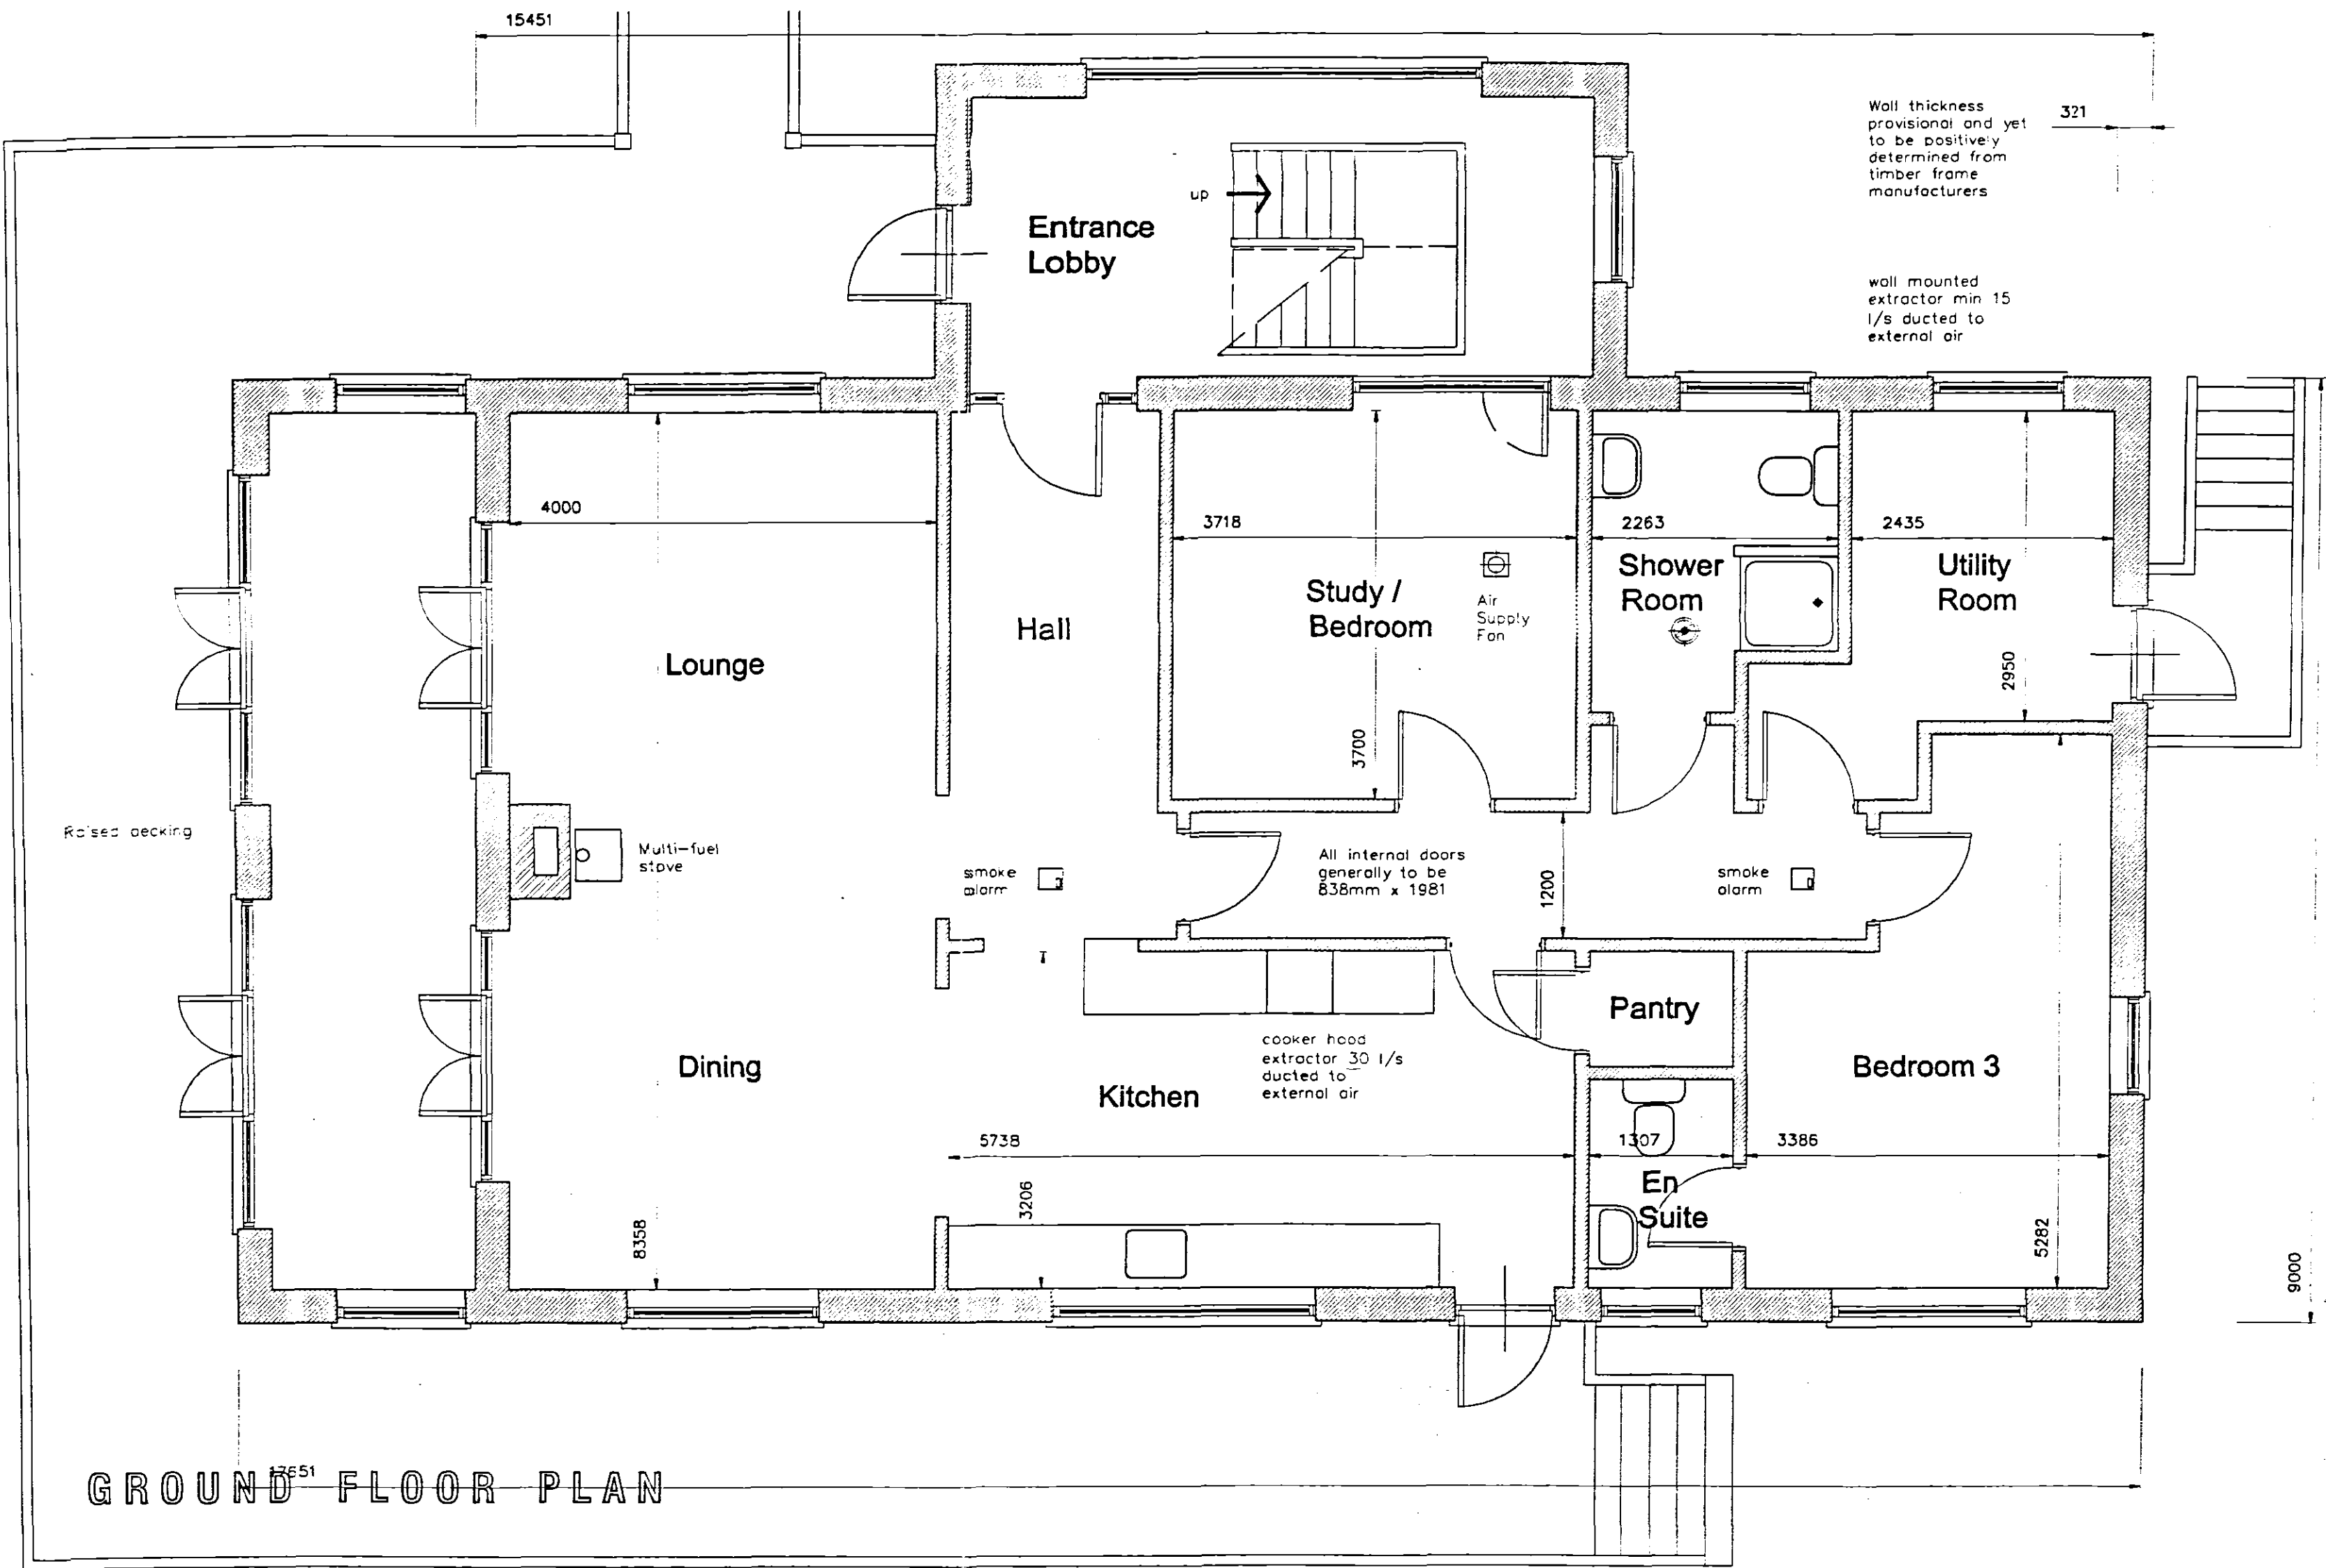


FIRST FLOOR PLAN

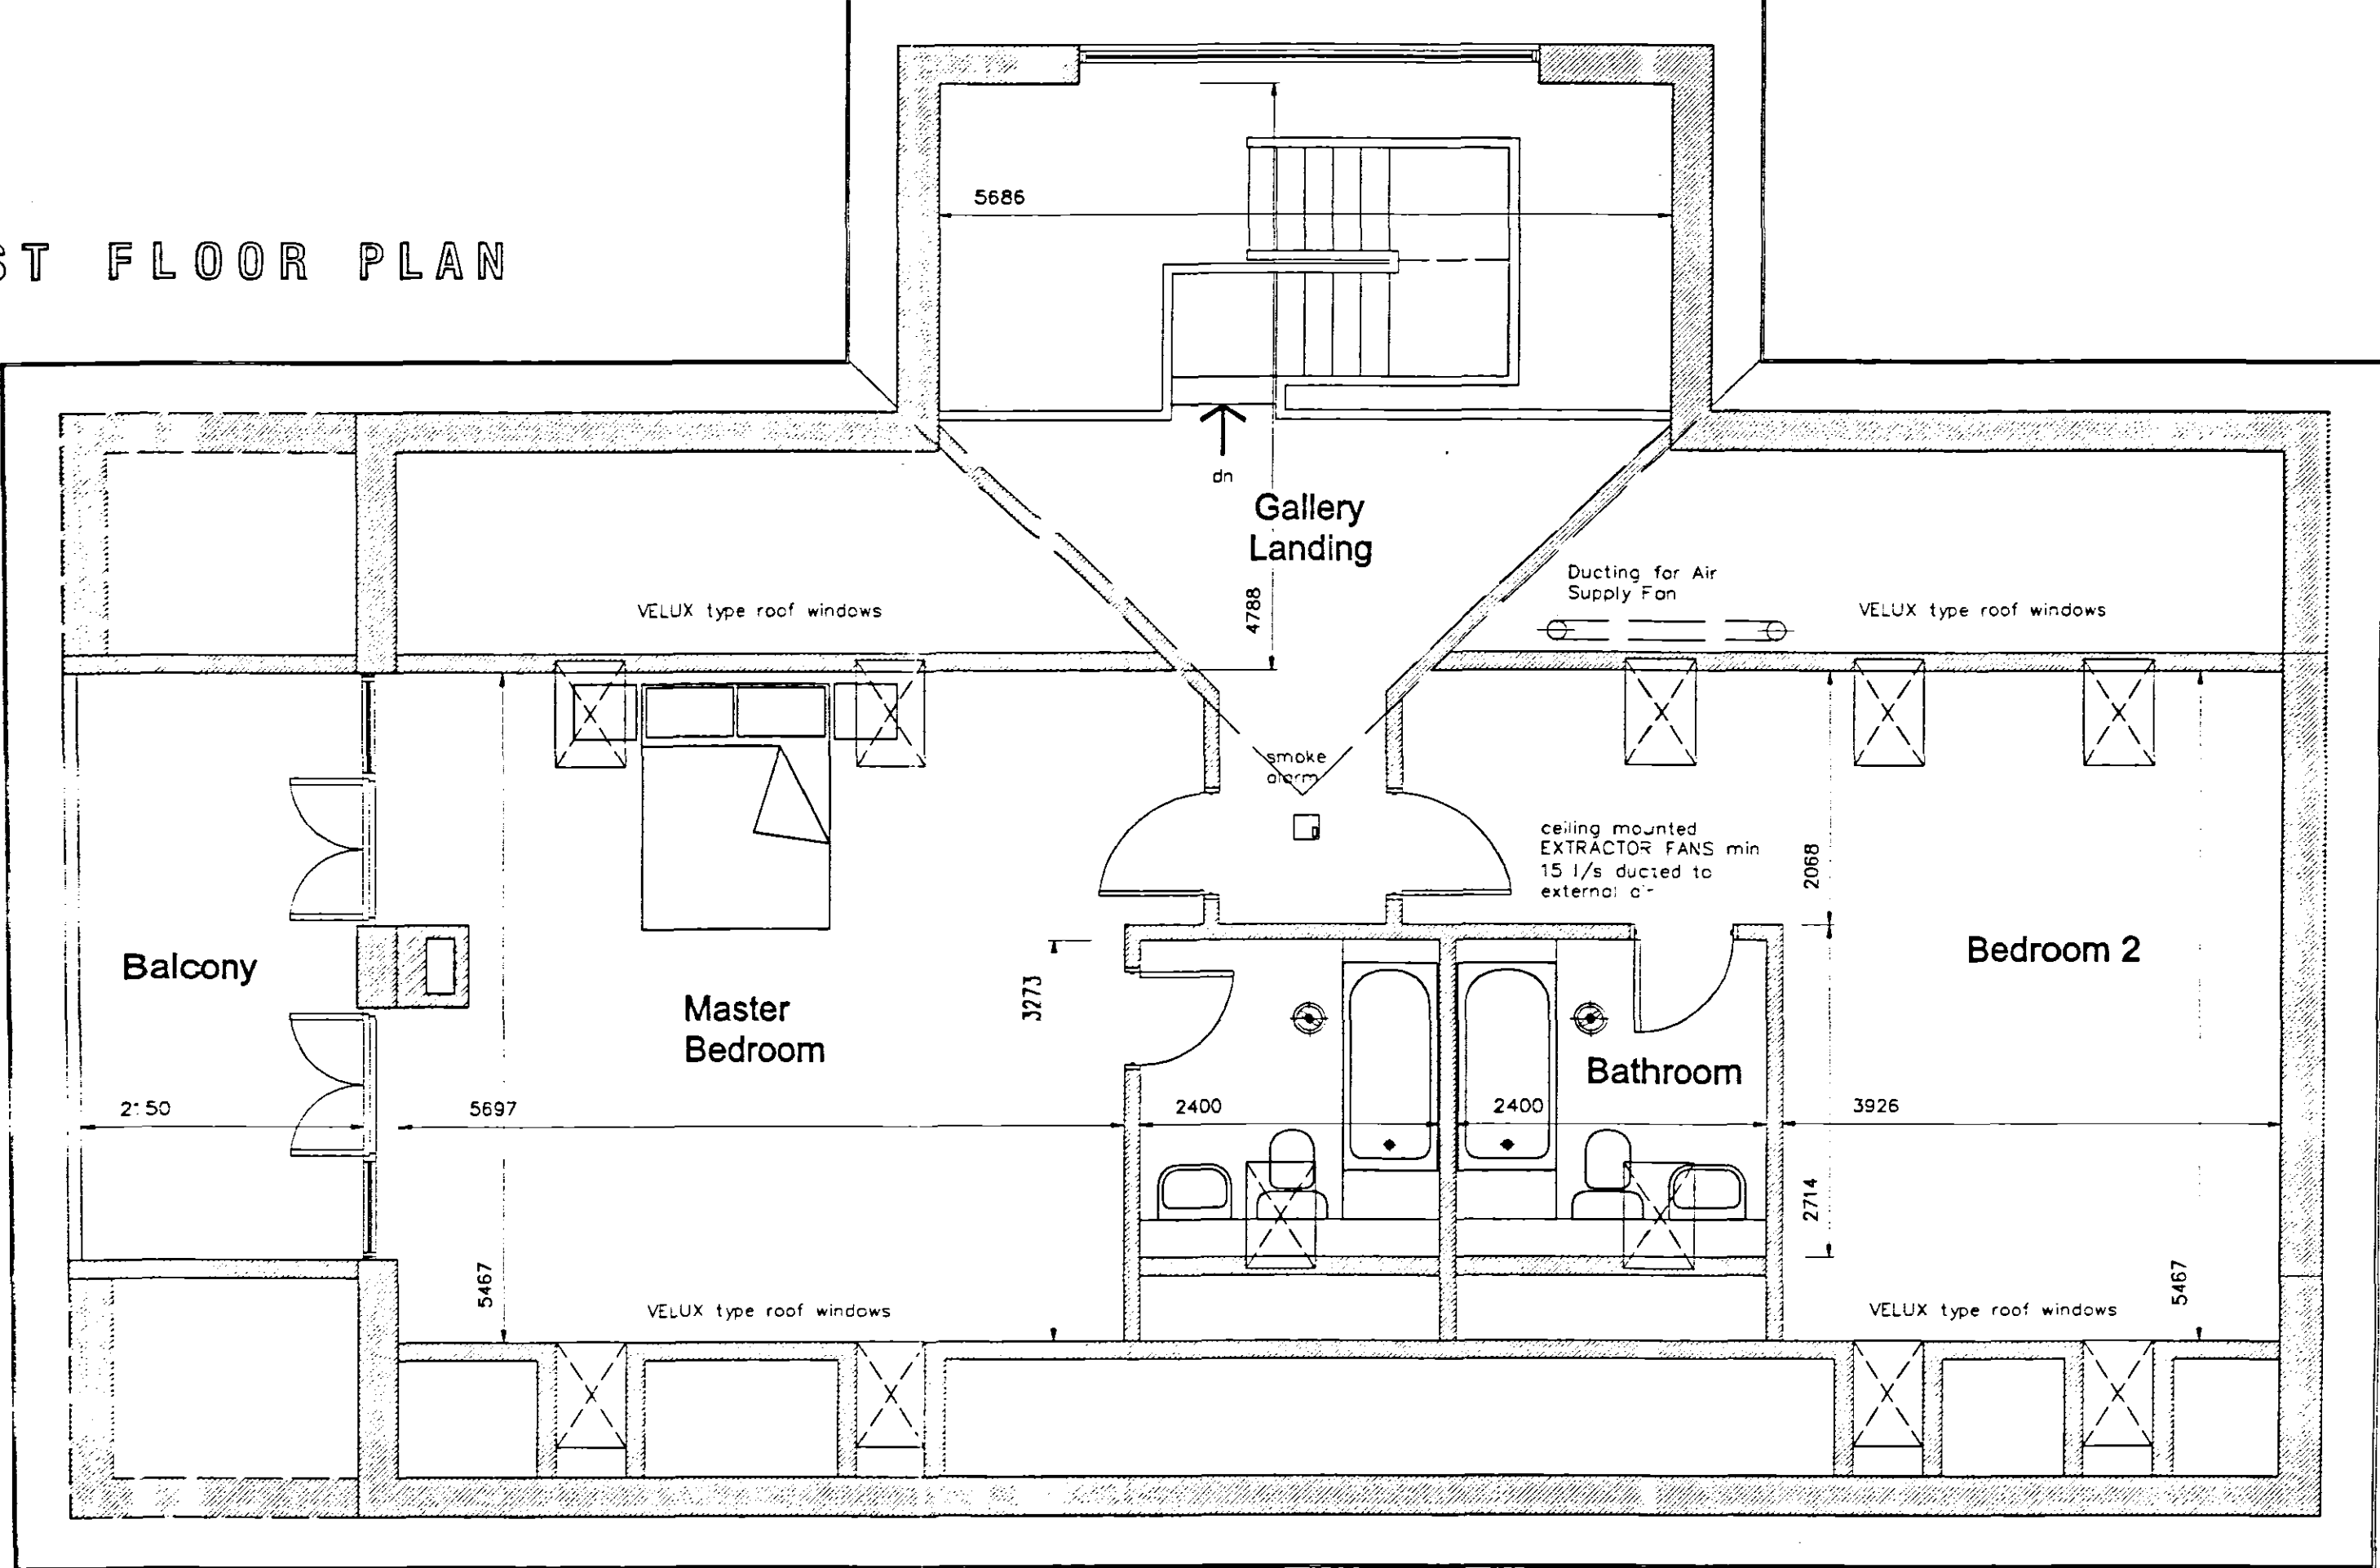

BLOCK PLAN

Scale: 1:200

AMENDMENTS

A

SHDC
Planning & Development
18 APR 2007
Ref: 0506/07

L. A. Building Design
Architectural and Surveying Practice
55 Hannam Boulevard
Spalding
Lincolnshire PE11 1LB
Telephone/Fax: Spalding: (01775) 711437

Peter S Lithgow MAOB MCAT

Member of the Chartered Institute of Building and
Member of the Chartered Institute of Architectural Technologists

Proposed Replacement Dwelling at
Glen Cottage, South Fen Road,
Bourne, Lincolnshire, PE10 0DN

MR P WORTLEY

DETERMINED
PLAN

Design Drawing
New Dwelling
FLOOR PLANS AND BLOCK PLAN

date	scale(s)
February 2007	1:50 1:200
drawn by	checked
Peter Lithgow	PSL
job no	drawing no
07/07	02