

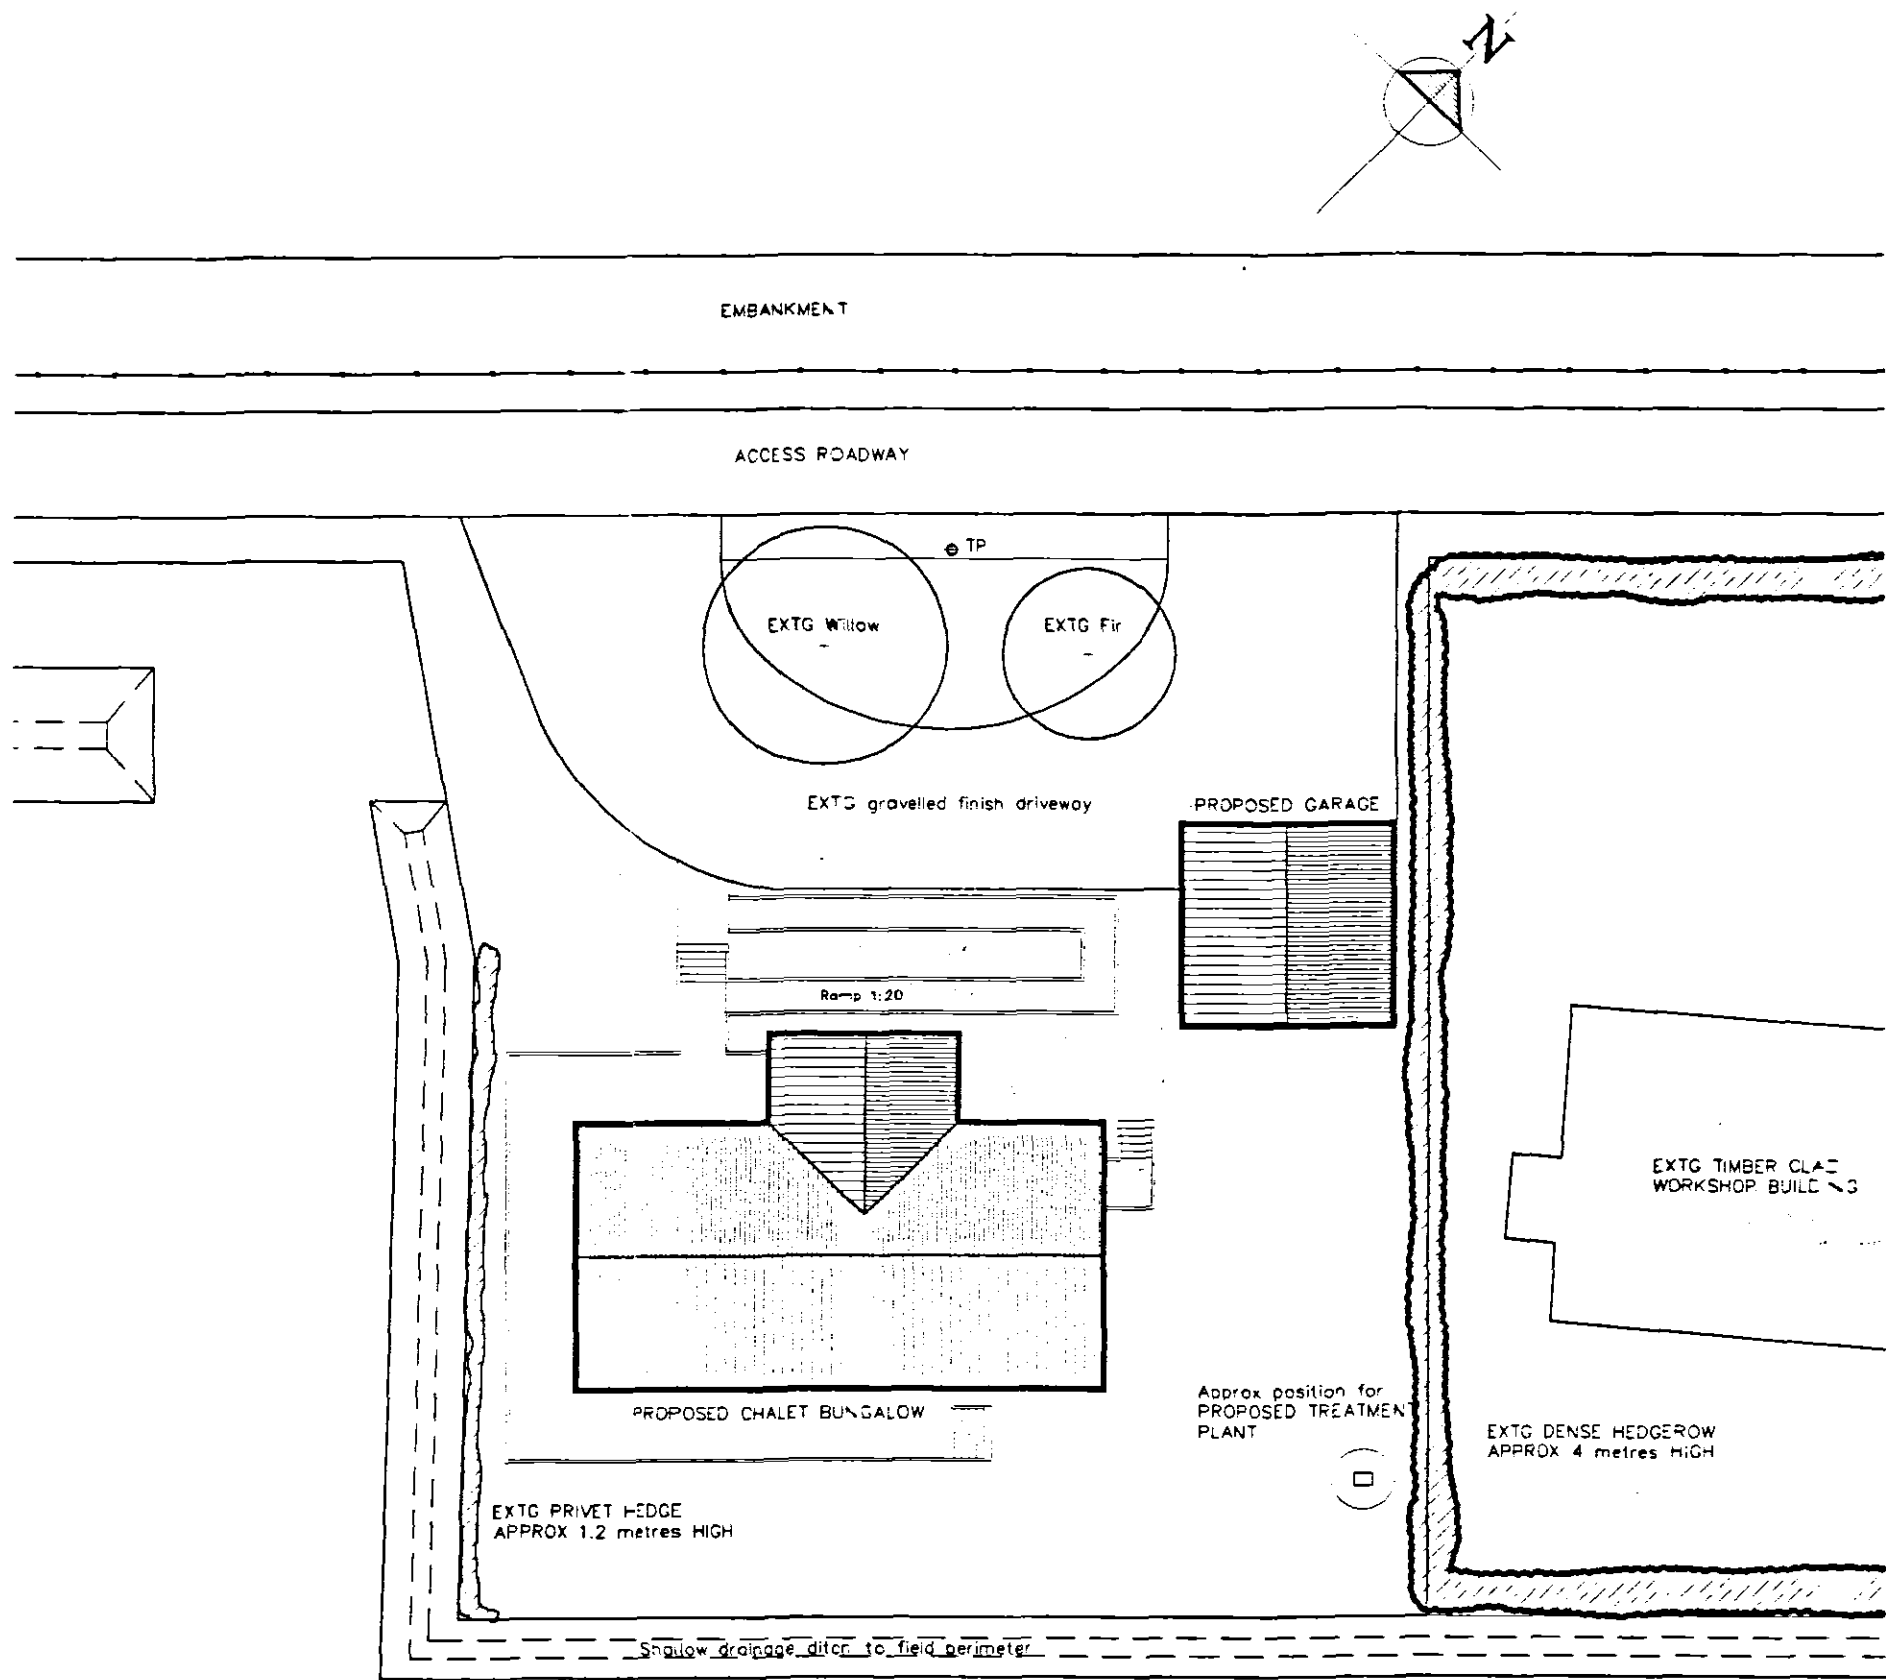



ELEVATIONS

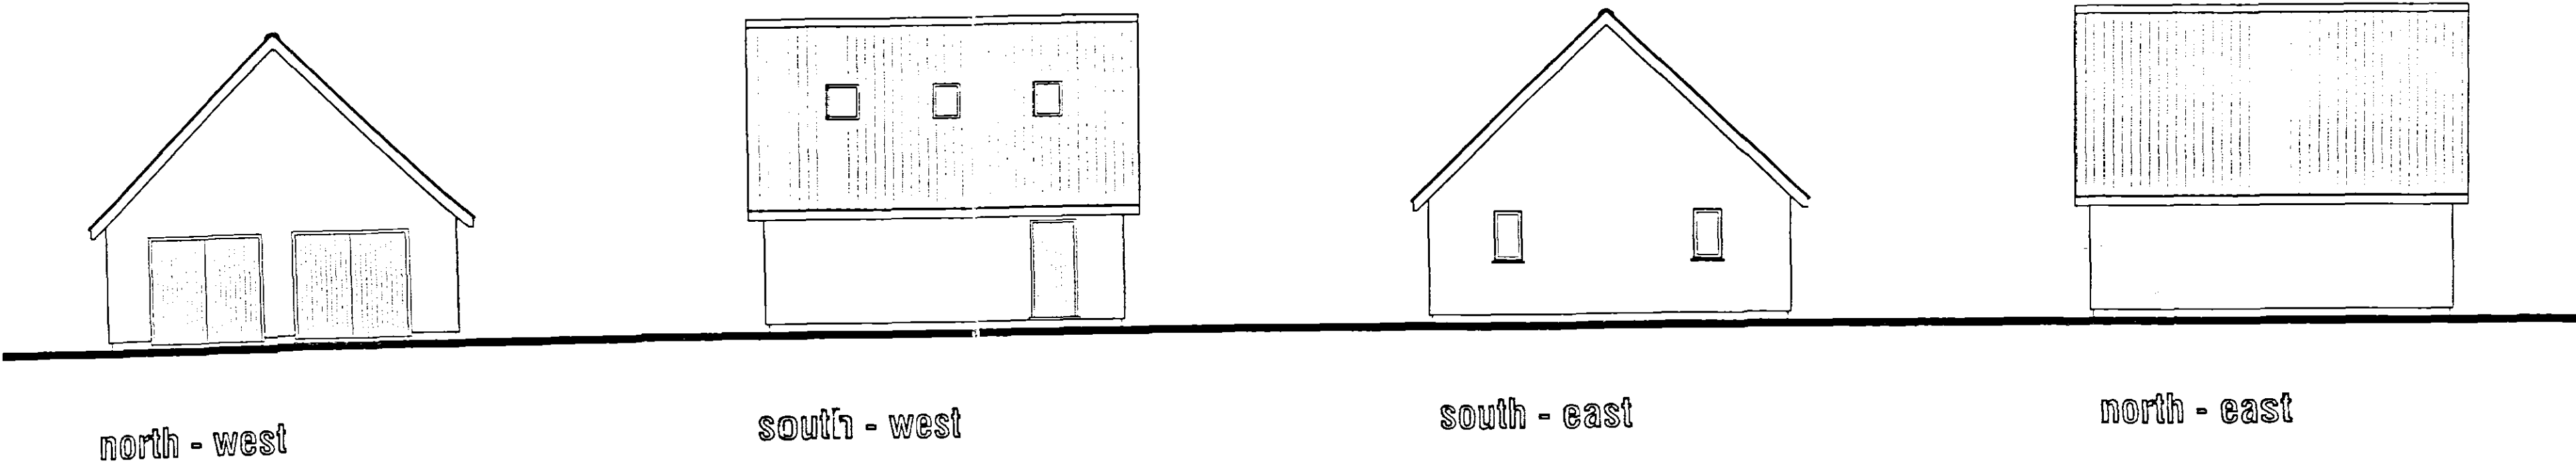

BLOCK PLAN
Scale: 1:250

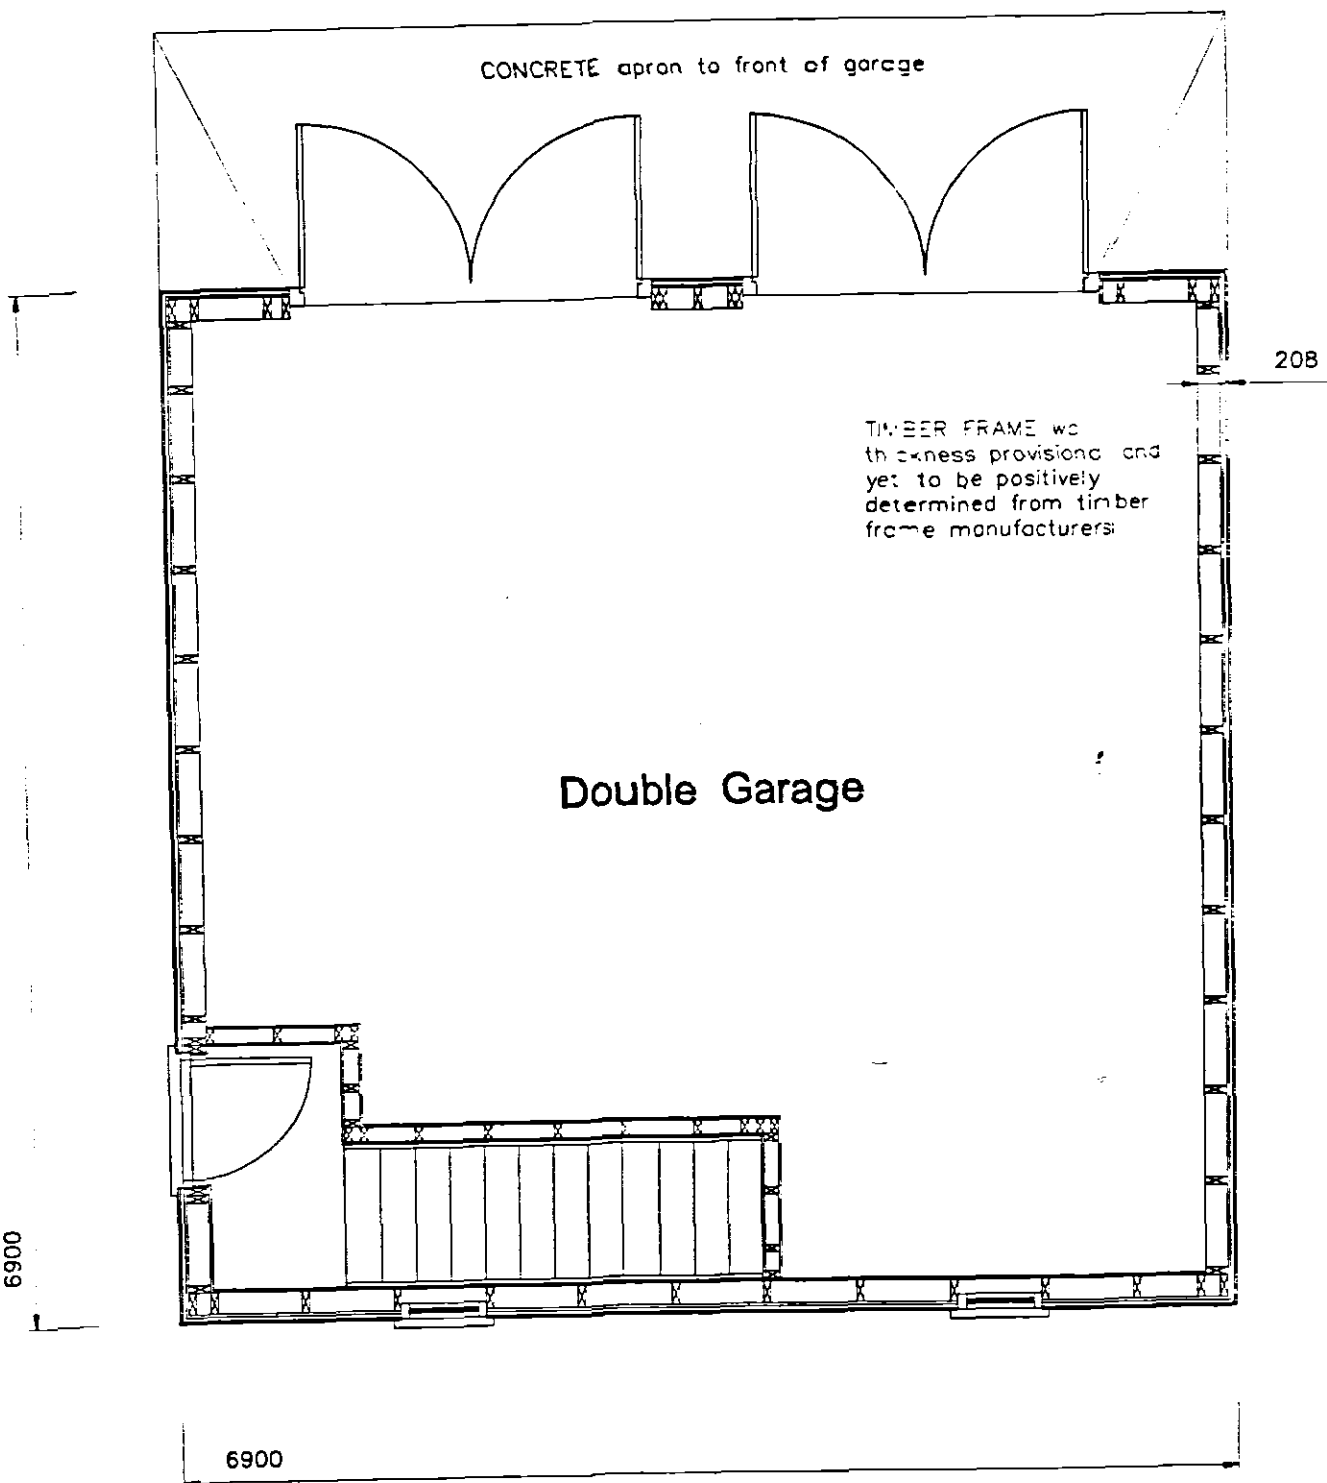


FLOOR PLAN

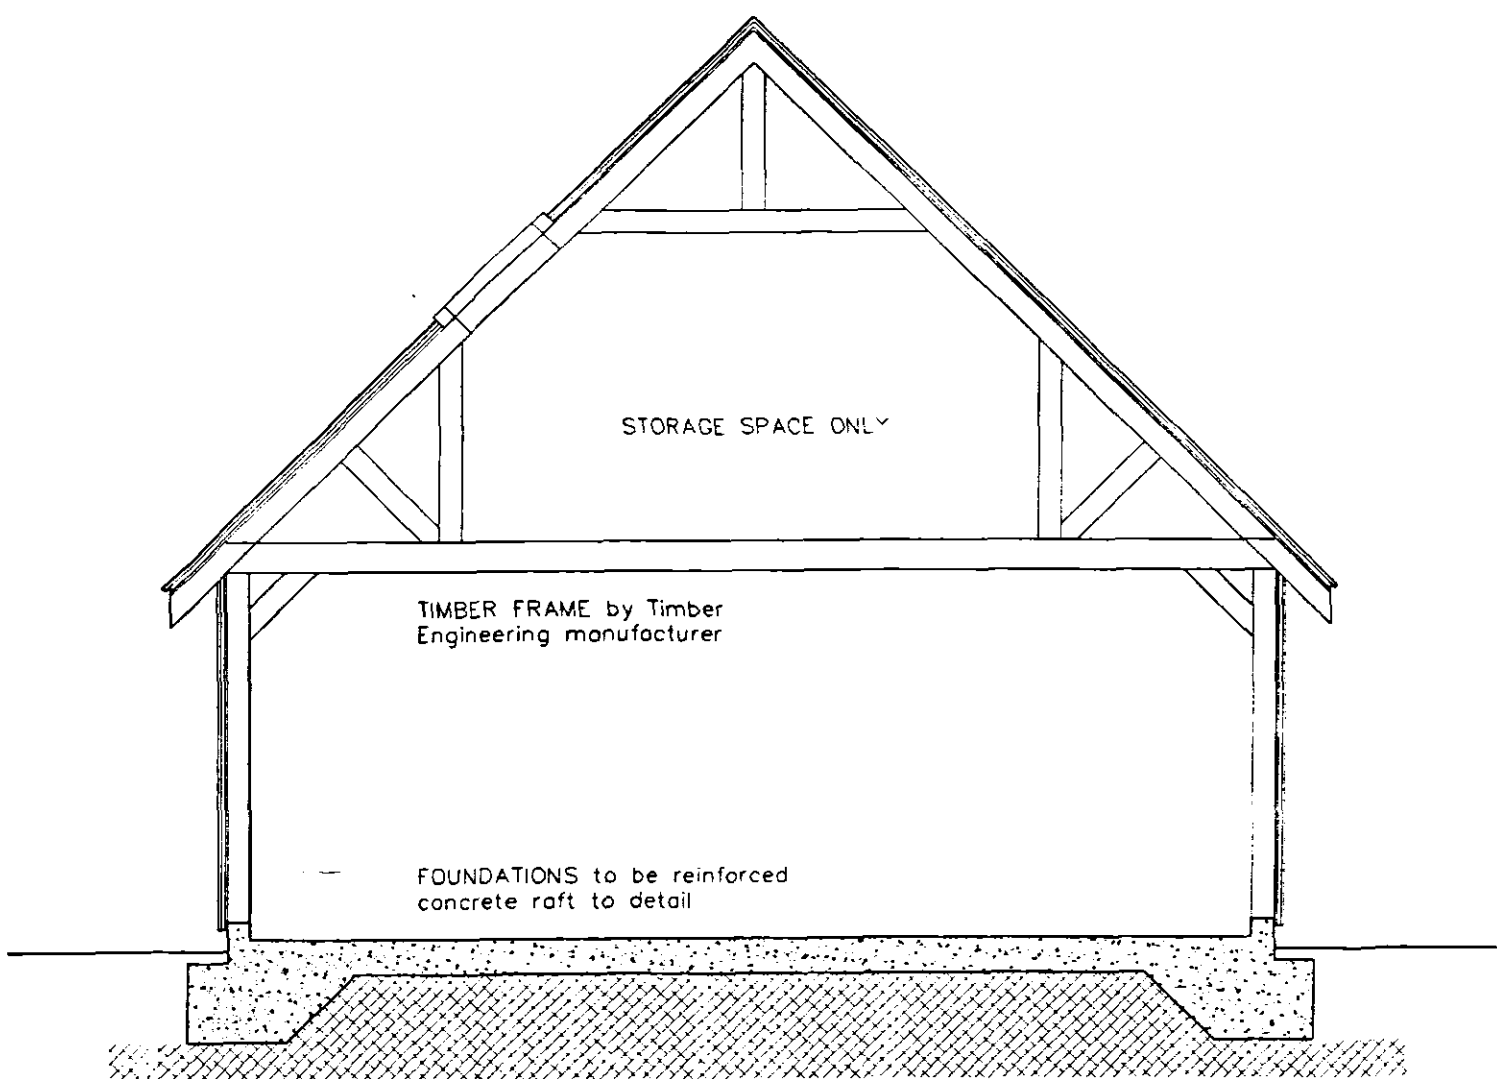

SECTION

AMENDMENTS

A

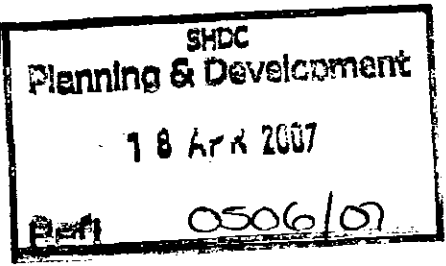

Peter S Lithgow MCQB MCAT
Member of the Chartered Institute of Building and
Member of the Chartered Institute of Architectural Technologists
project
Proposed Replacement Dwelling at
Glen Cottage, South Fen Road,
Bourne, Lincolnshire, PE10 0DN
client
MR P WORTLEY

DETERMINED
PLAN

drawing	Garage Design Drawing PLAN SECTION AND ELEVATIONS
date	February 2007
scale(s)	1:50 1:100 1:250
drawn by	Peter Lithgow
checked	PSL
job no	07/07
drawing no	03