

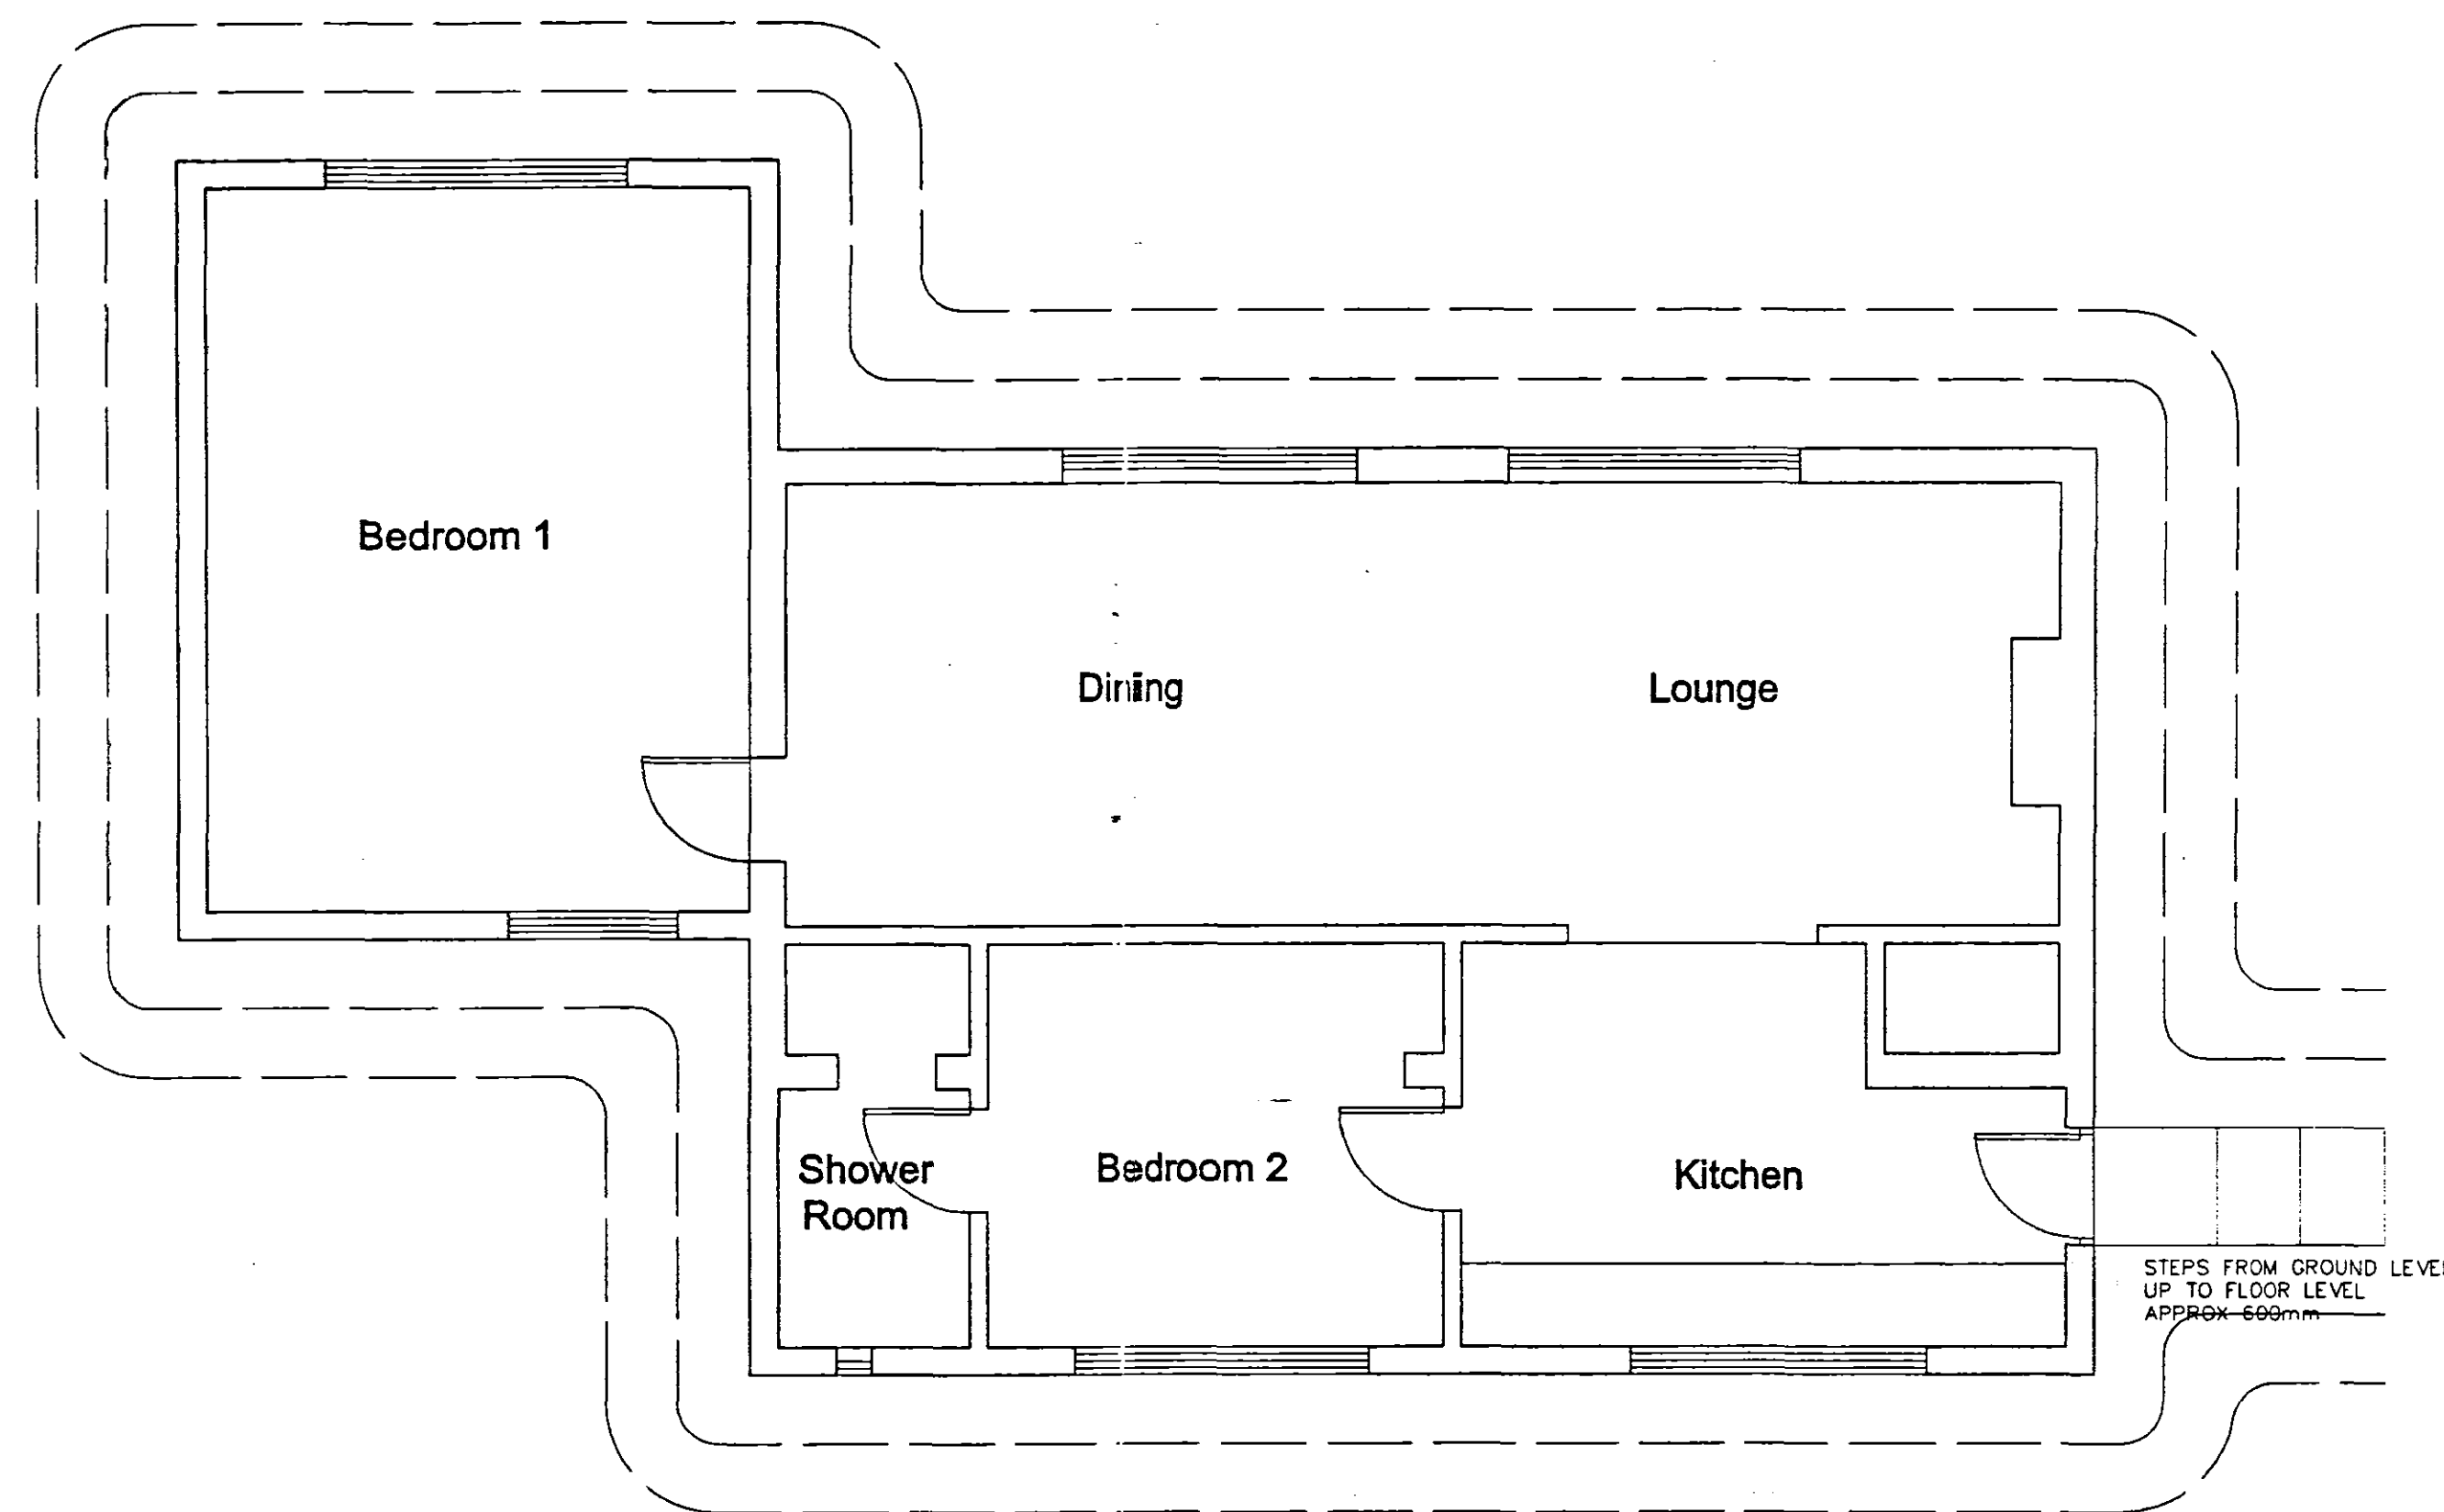


ELEVATIONS

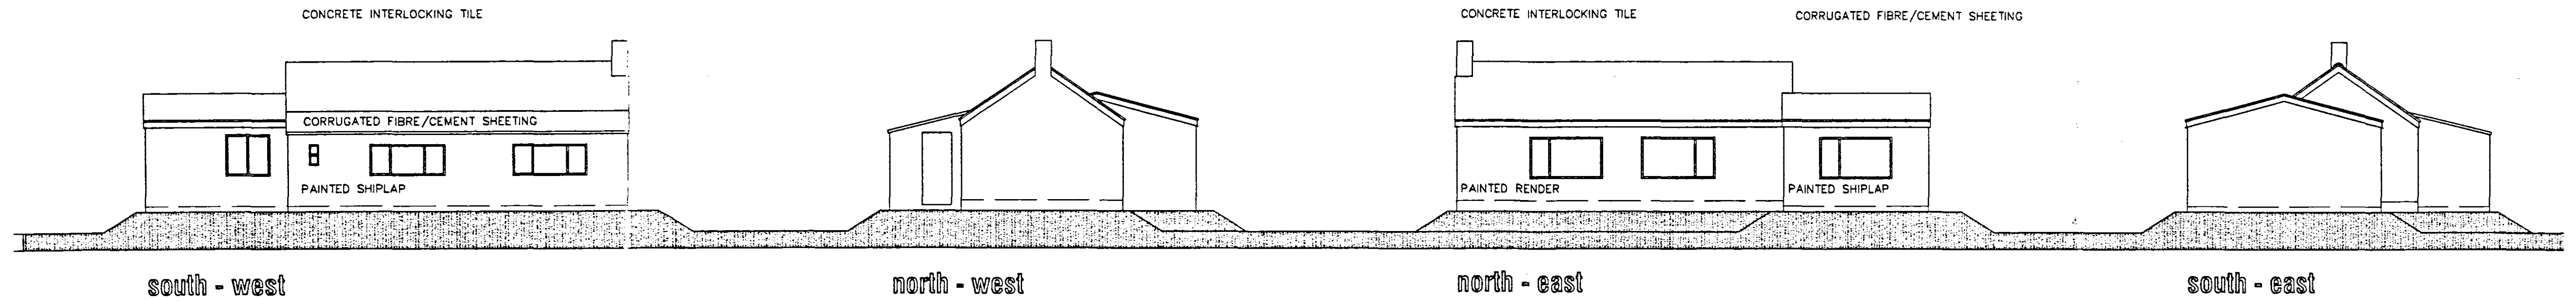

FLOOR PLAN

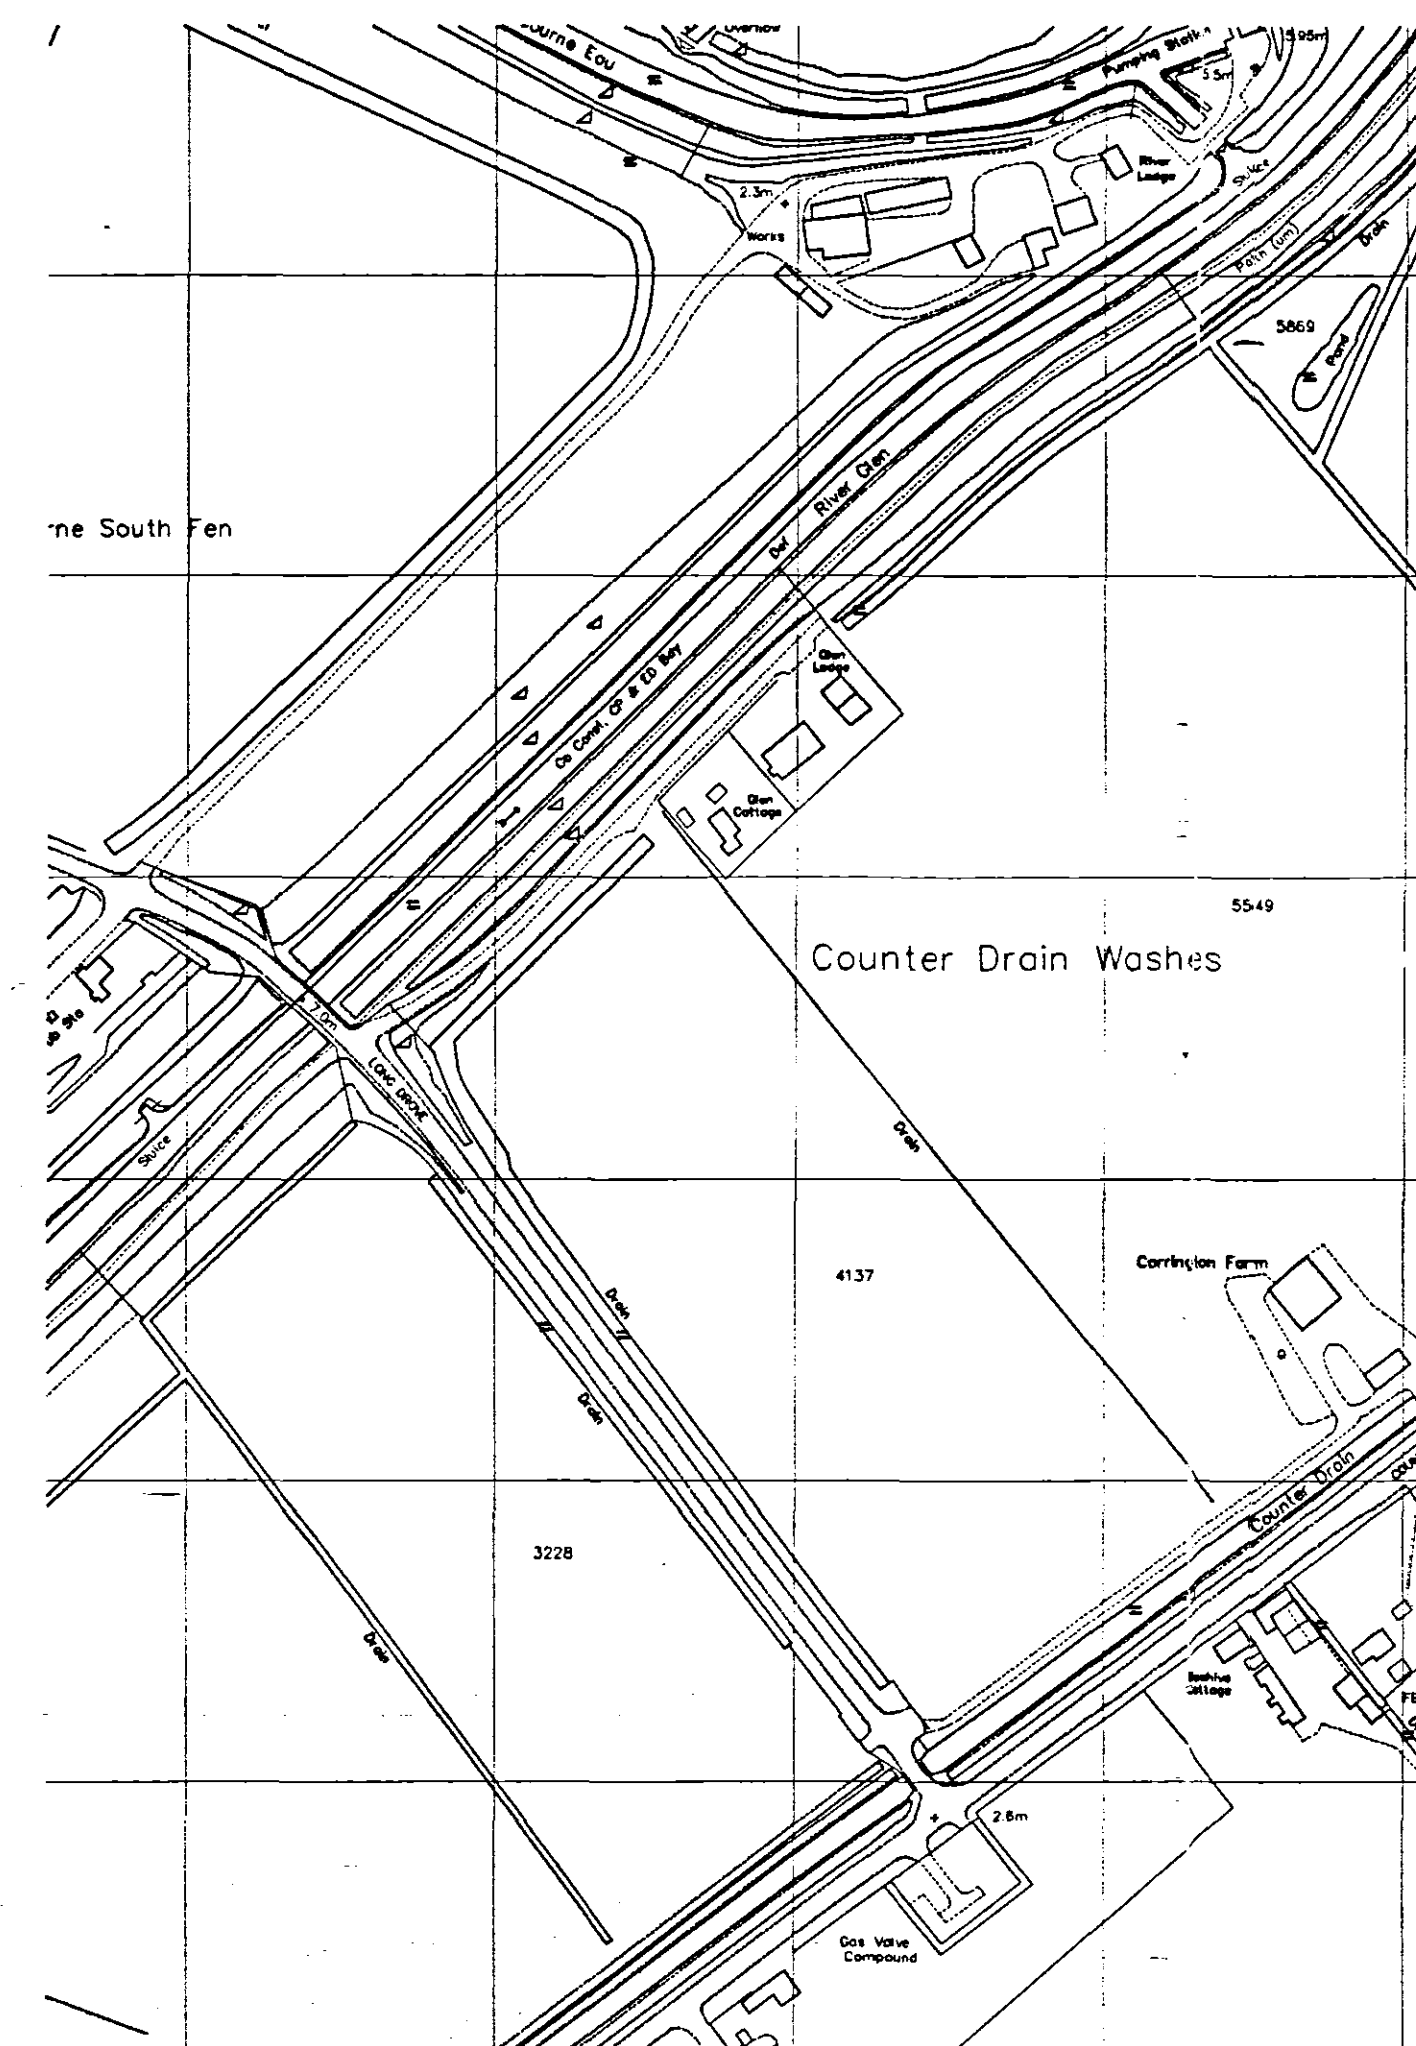

LOCATION PLAN

Scale: 1:2500

REPRODUCED FROM THE 1/2500 SCALE ORDNANCE SURVEY MAP UNDER LICENSE BY PERMISSION OF THE CONTROLLER OF HER MAJESTY'S STATIONERY OFFICE CROWN COPYRIGHT RESERVED PLAN FOR IDENTIFICATION PURPOSES ONLY

AMENDMENTS

A

34DC
Planning & Environment
23 MAY 2007
Ref: 506/07

L. A. Building Design
Architectural and Surveying Practice
85 Hannam Boulevard
Spalding
Lincolnshire PE11 1LB
Telephone/Fac Spalding 701775 711437

Peter S Lithgow MR08 MCAT

Member of the Chartered Institute of Building and
Member of the Chartered Institute of Architectural Technologists

Proposed Replacement Dwelling at
Glen Cottage, South Fen Road,
Bourne, Lincolnshire, PE10 0DN

MR P WORTLEY

EXISTING BUNGALOW

date	scale(s)
May 2007	1:50 1:100
drawn by	checked
Peter Lithgow	PSL
job no	drawing no
07/07	04