




This drawing is the copyright of **Indc Design Consultancy** and must not be reproduced without written consent. The client/contractor is responsible for taking and checking all dimensions on site prior to commencement, particularly where building elements have not been accessible during surveys, and reporting back to the architectural consultant any discrepancies. All materials specified on this drawing are to be used in strict accordance with manufacturers written instructions and current codes of practice.

All Details and Specification on this drawing and in relation to this specific project should be referred to: If any deviation occurs the contractor / client should inform **Indc Design Consultancy** immediately as we cannot be held responsible for errors resulting from undetected detail and specification changes.

DRAWING ISSUES AND REVISIONS		
Rev.A	Plan Amends	28/08/2024
Rev.B	Plan Amends	20/09/2024
Rev.C	Plan Amends	30/09/2024
Rev.D	Plan Amends	17/10/2024
Rev.E	Plan Amends	21/10/2024
Rev.F	Plan Amends	23/10/2024
Rev.G	Plan Amends	28/10/2024
Rev.H	Plan Amends	19/02/2025
Rev.J	Garage Amends	04/03/2025
Rev.K	Plan Amends	19/03/2025
Rev.L	Types Named	15/05/2025
Rev.M	Flood Zones Added	04/11/2025
Rev.N	Gas protection added	09/02/26
Rev.O	Plan Amends	12/02/2026
Rev.P	ASHIPs added	02/04/2026
Rev.Q	S73 Issue	02/06/2026

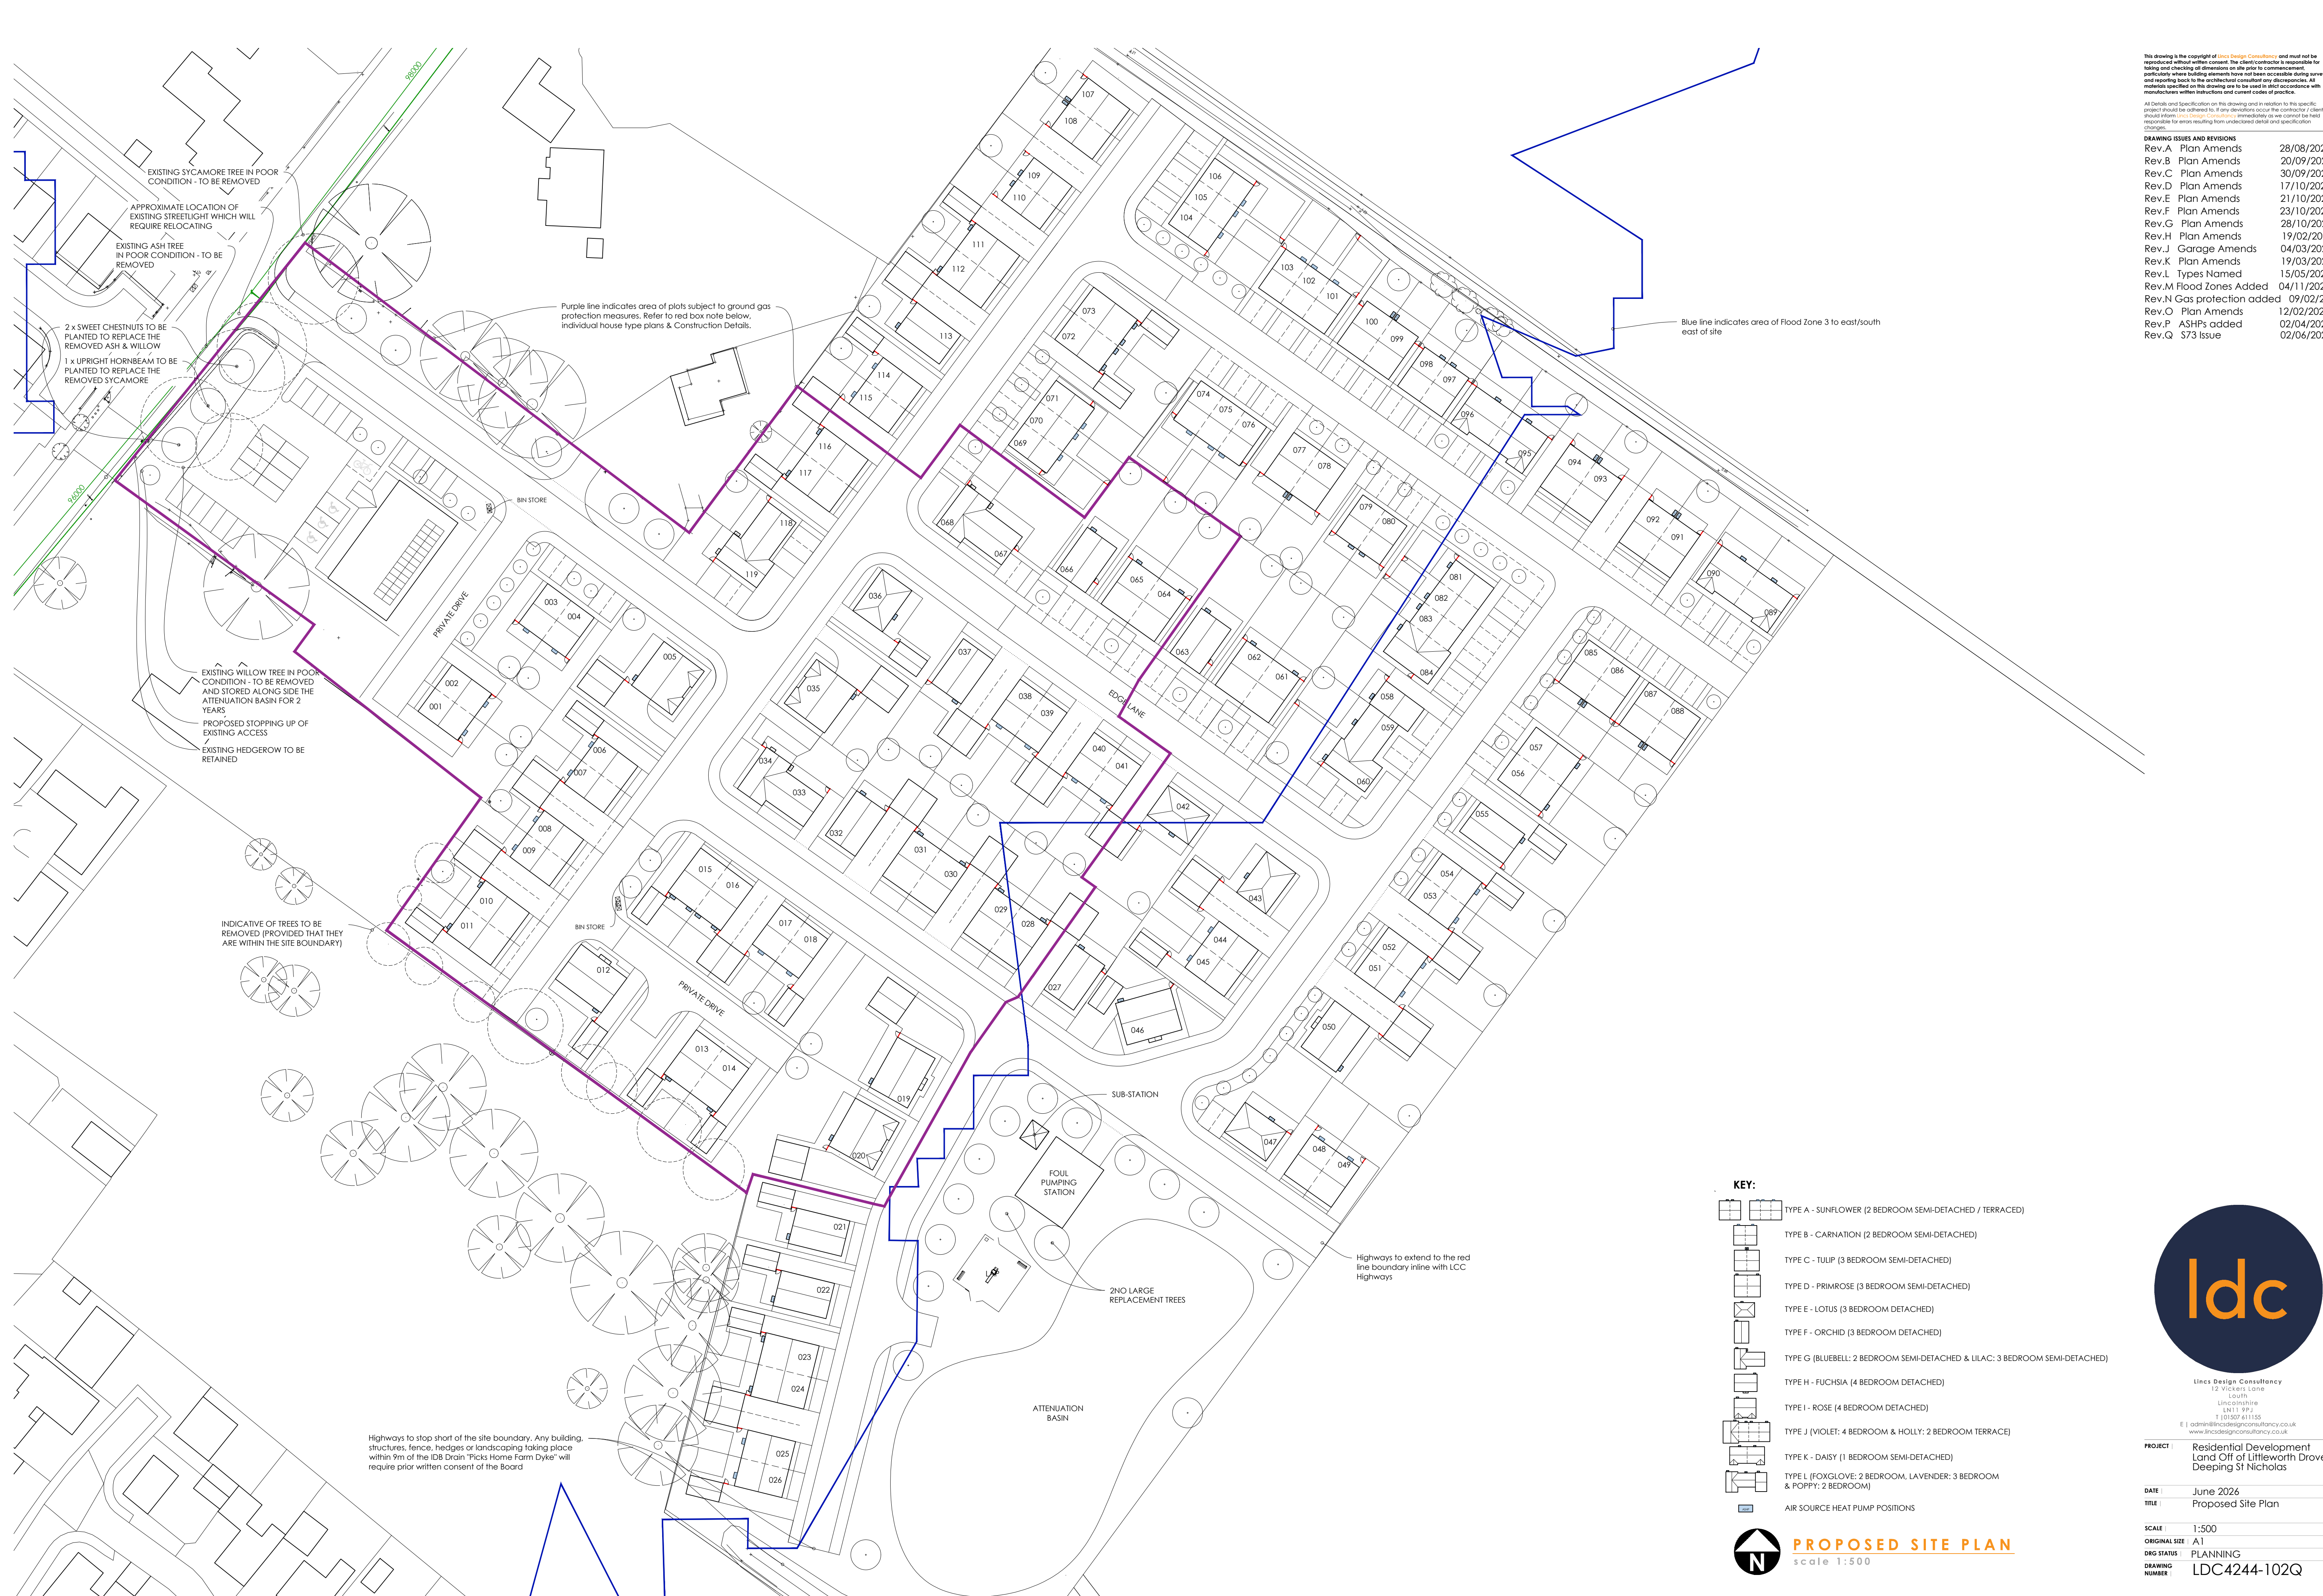

Indc Design Consultancy
12 Vickers Lane
Louth
Lincolnshire
LN11 9PJ
T 01507 411155
E | admin@indcdesignconsultancy.co.uk
www.indcdesignconsultancy.co.uk

PROJECT	Residential Development Land Off of Littleworth Drove Deeping St Nicholas
DATE	June 2026
TITLE	Proposed Site Plan
SCALE	1:500
ORIGINAL SIZE	A1
DRG STATUS	PLANNING
DRAWING NUMBER	LDC4244-102Q