


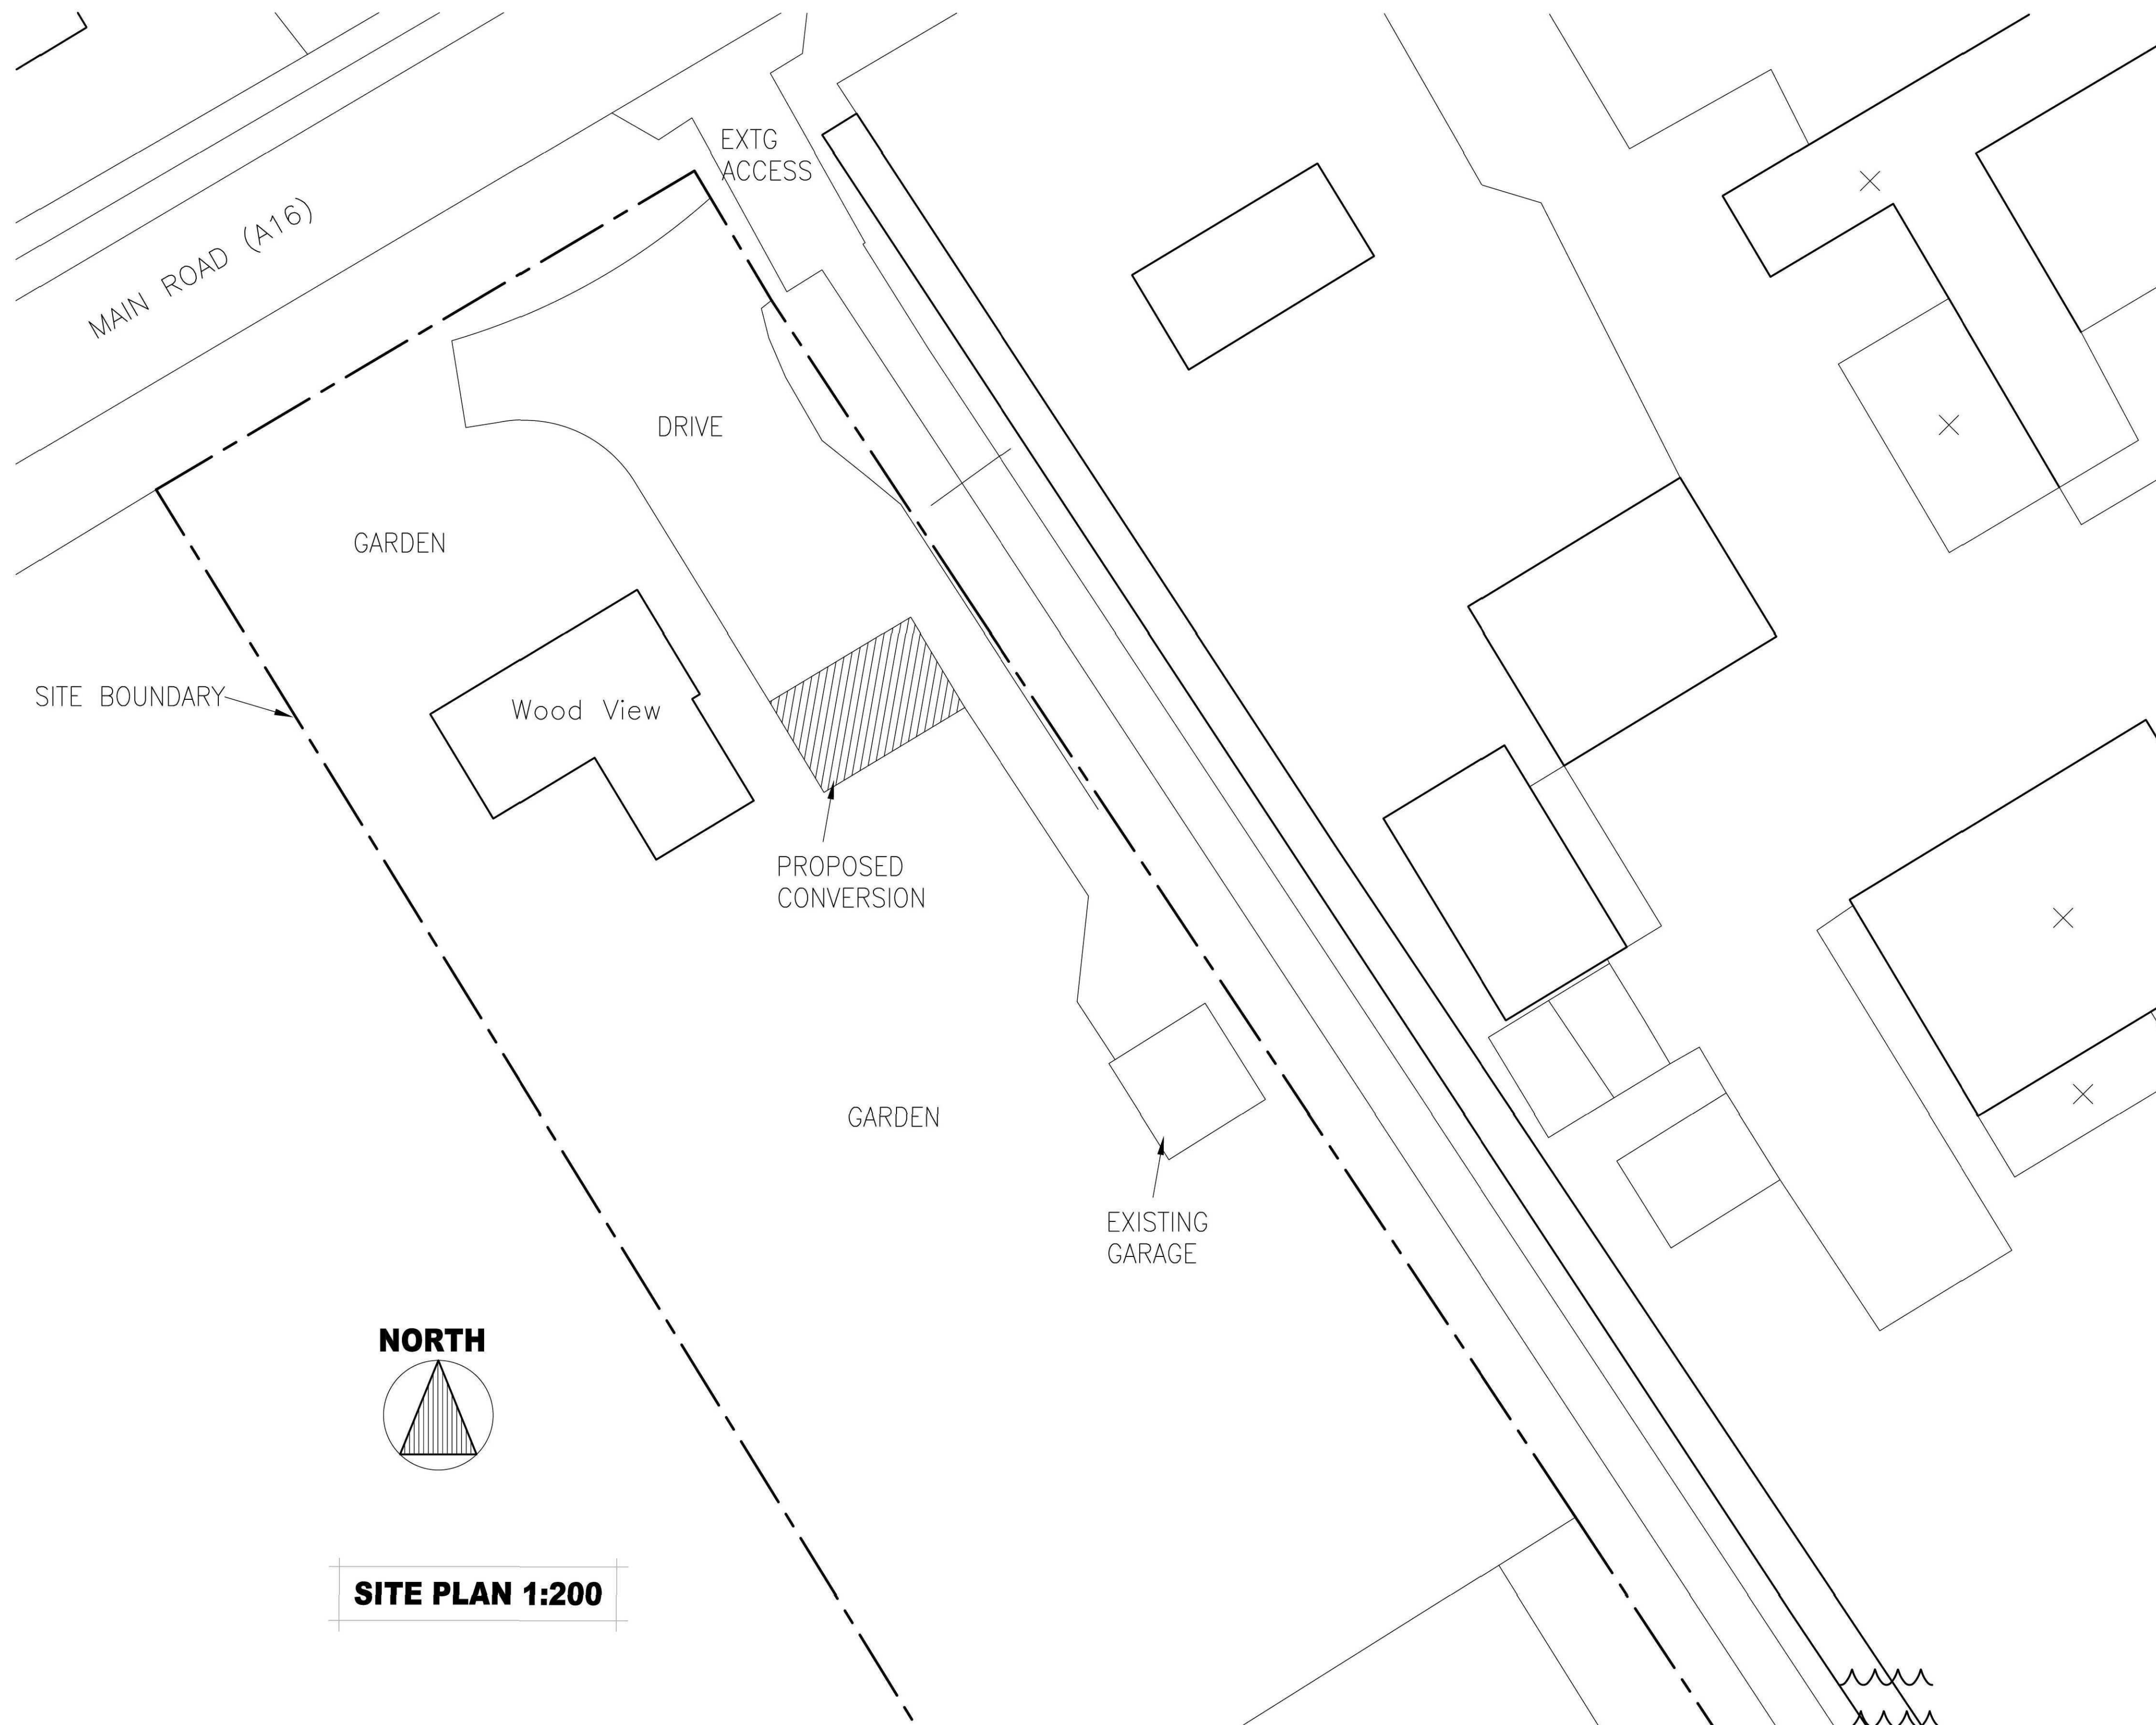


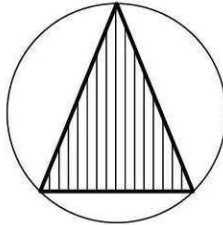

NORTH

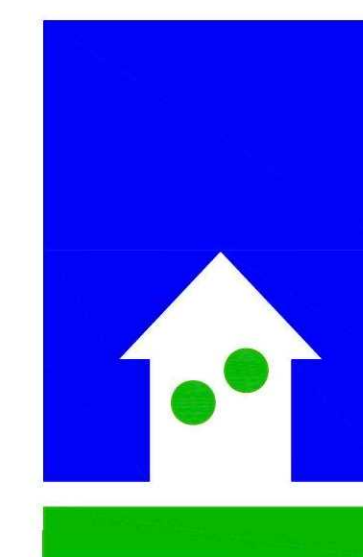

SITE PLAN 1:200

 

SMITH
PLANNING
&
BUILDING
LIMITED

11 Saracen Way Newark Road Peterborough PE1 5WS TEL 01733 201014		
Proposed Conversion at Woodview, Main Road, Hop Pole, Deeping St Nicholas PE11 3HL	Site Plan	
Drawing number WV-03	July 11	A1 size
1:200		