



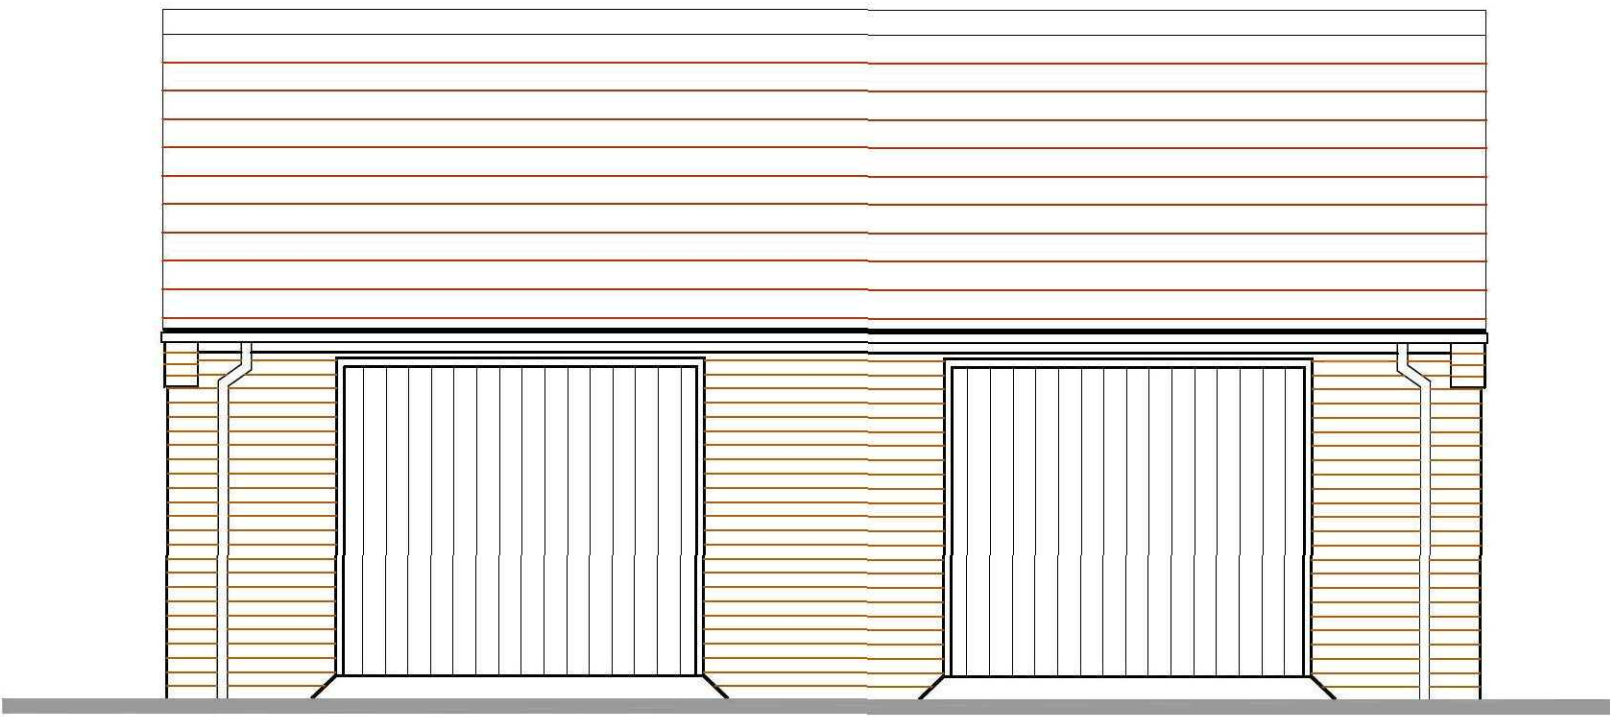


EXISTING FRONT ELEVATION 1:100

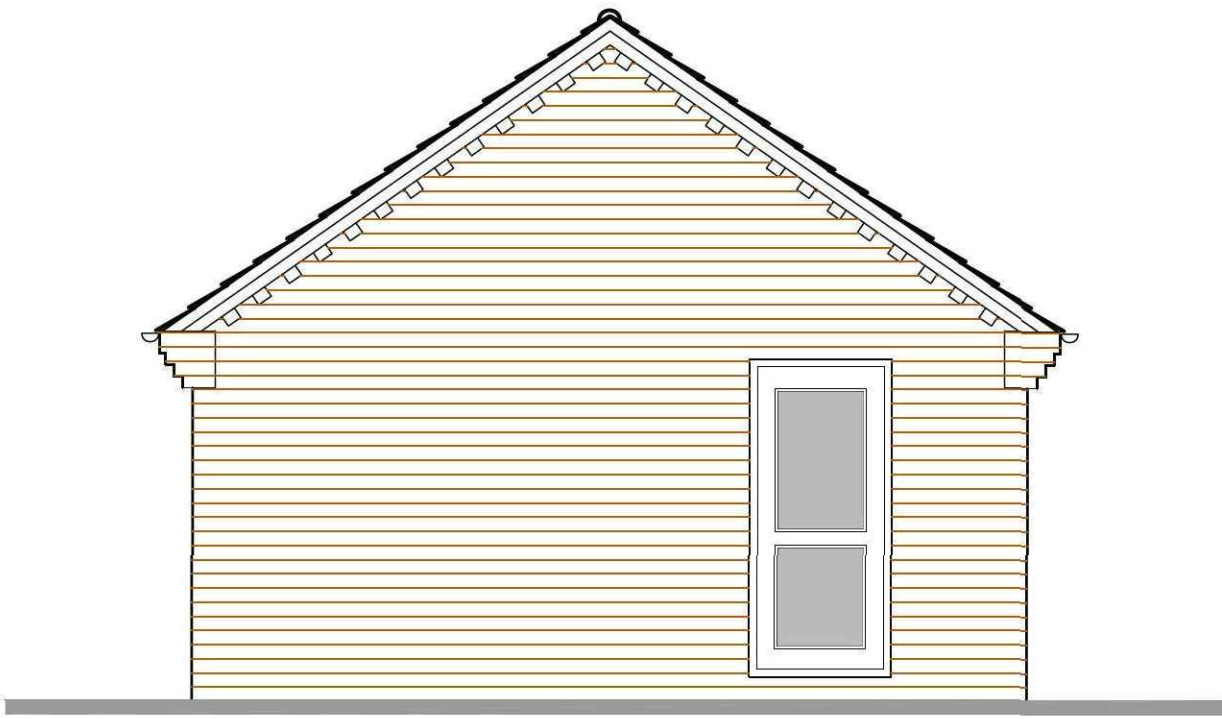


EXISTING SIDE ELEVATION 1:100




EXISTING REAR ELEVATION 1:100

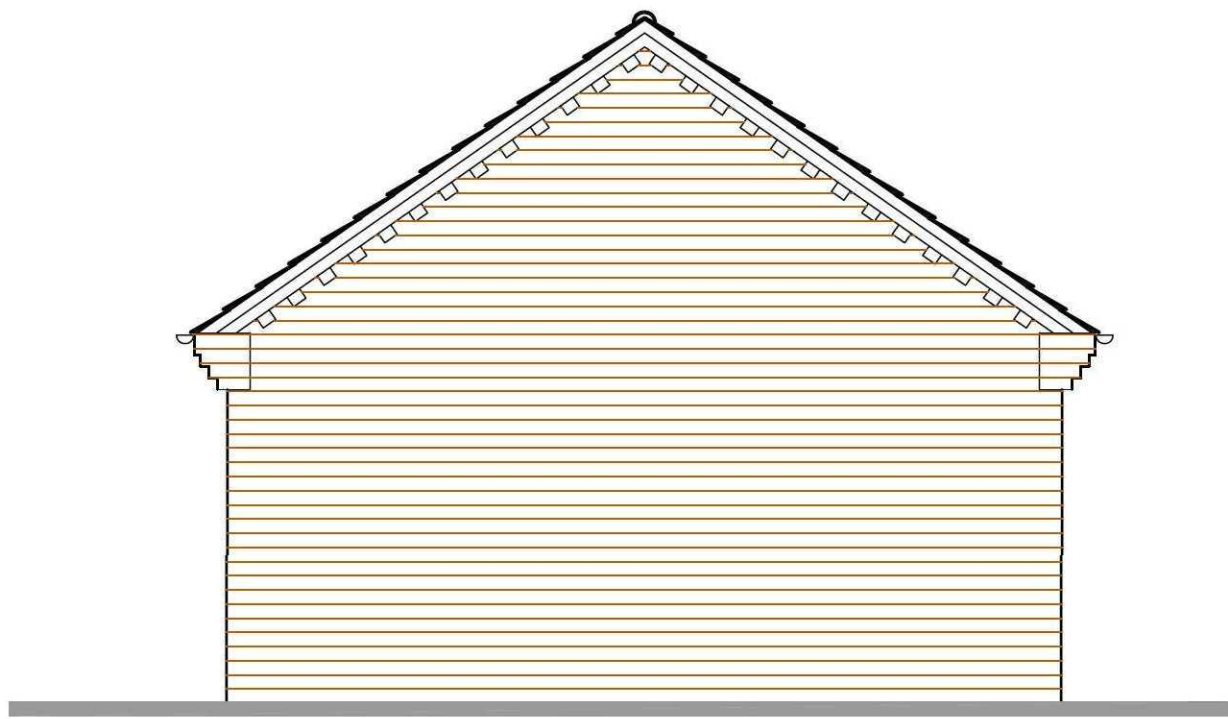


EXISTING SIDE ELEVATION 1:100

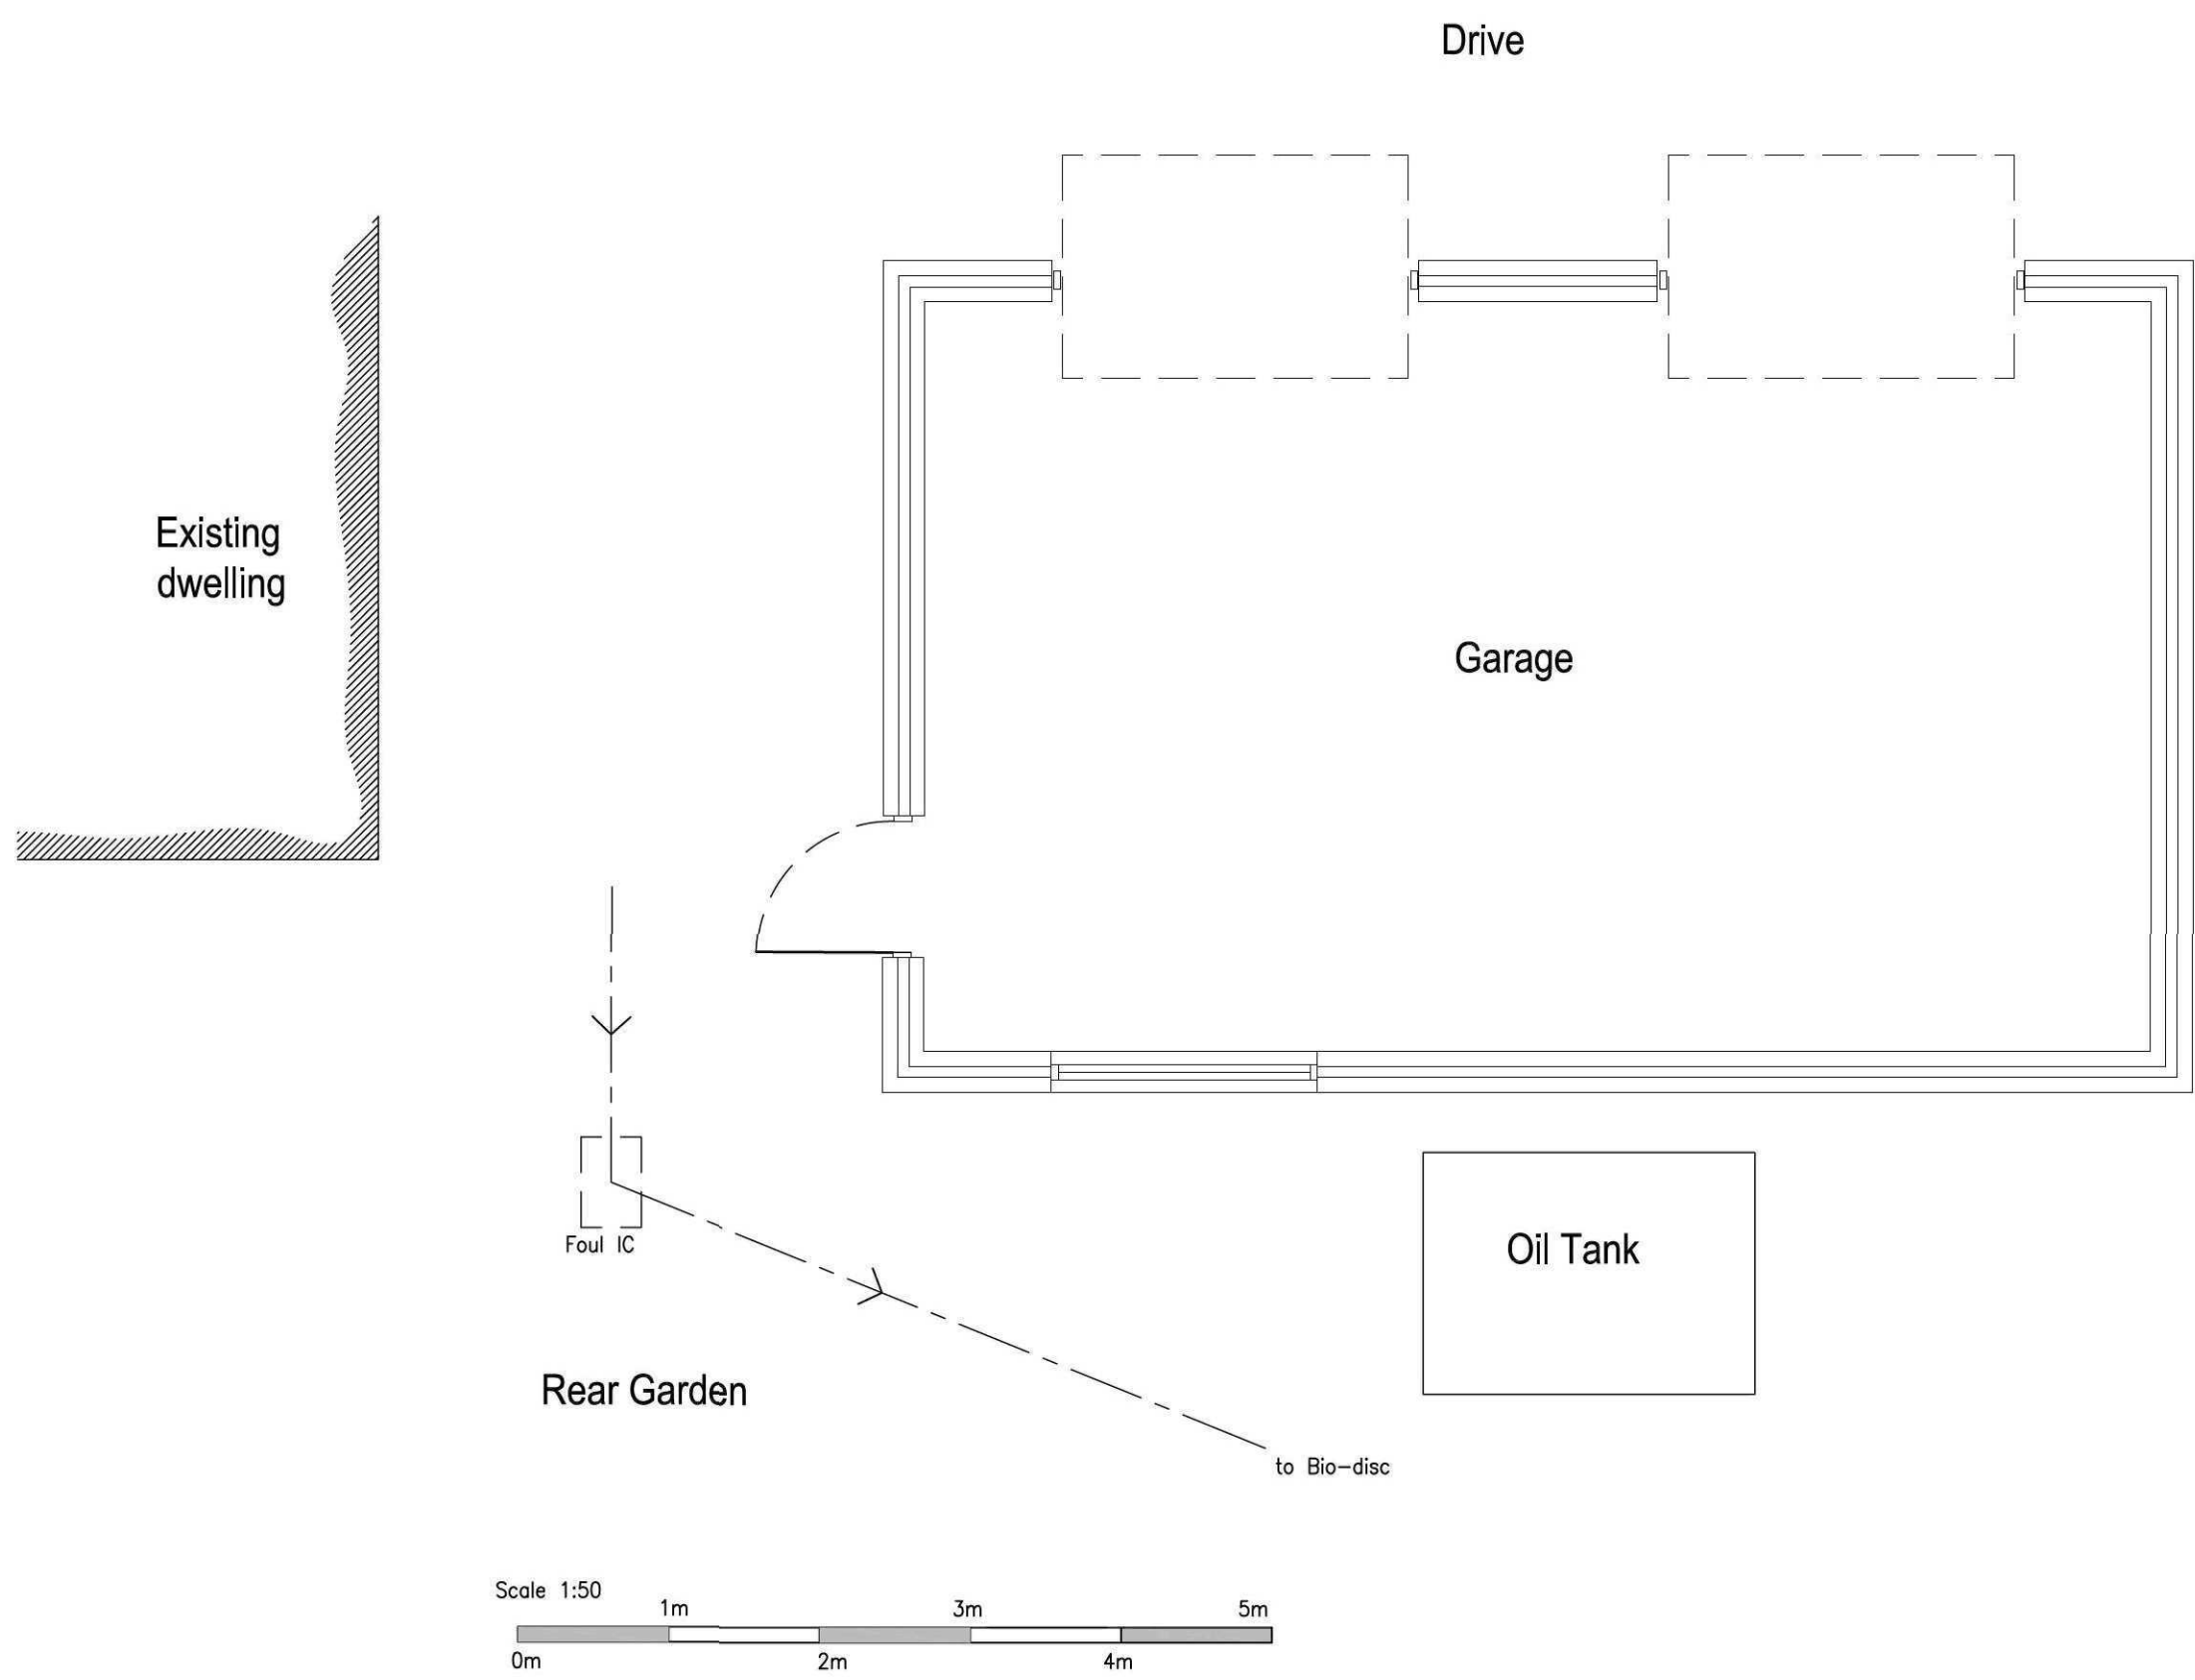

EXISTING GROUND FLOOR PLAN 1:50

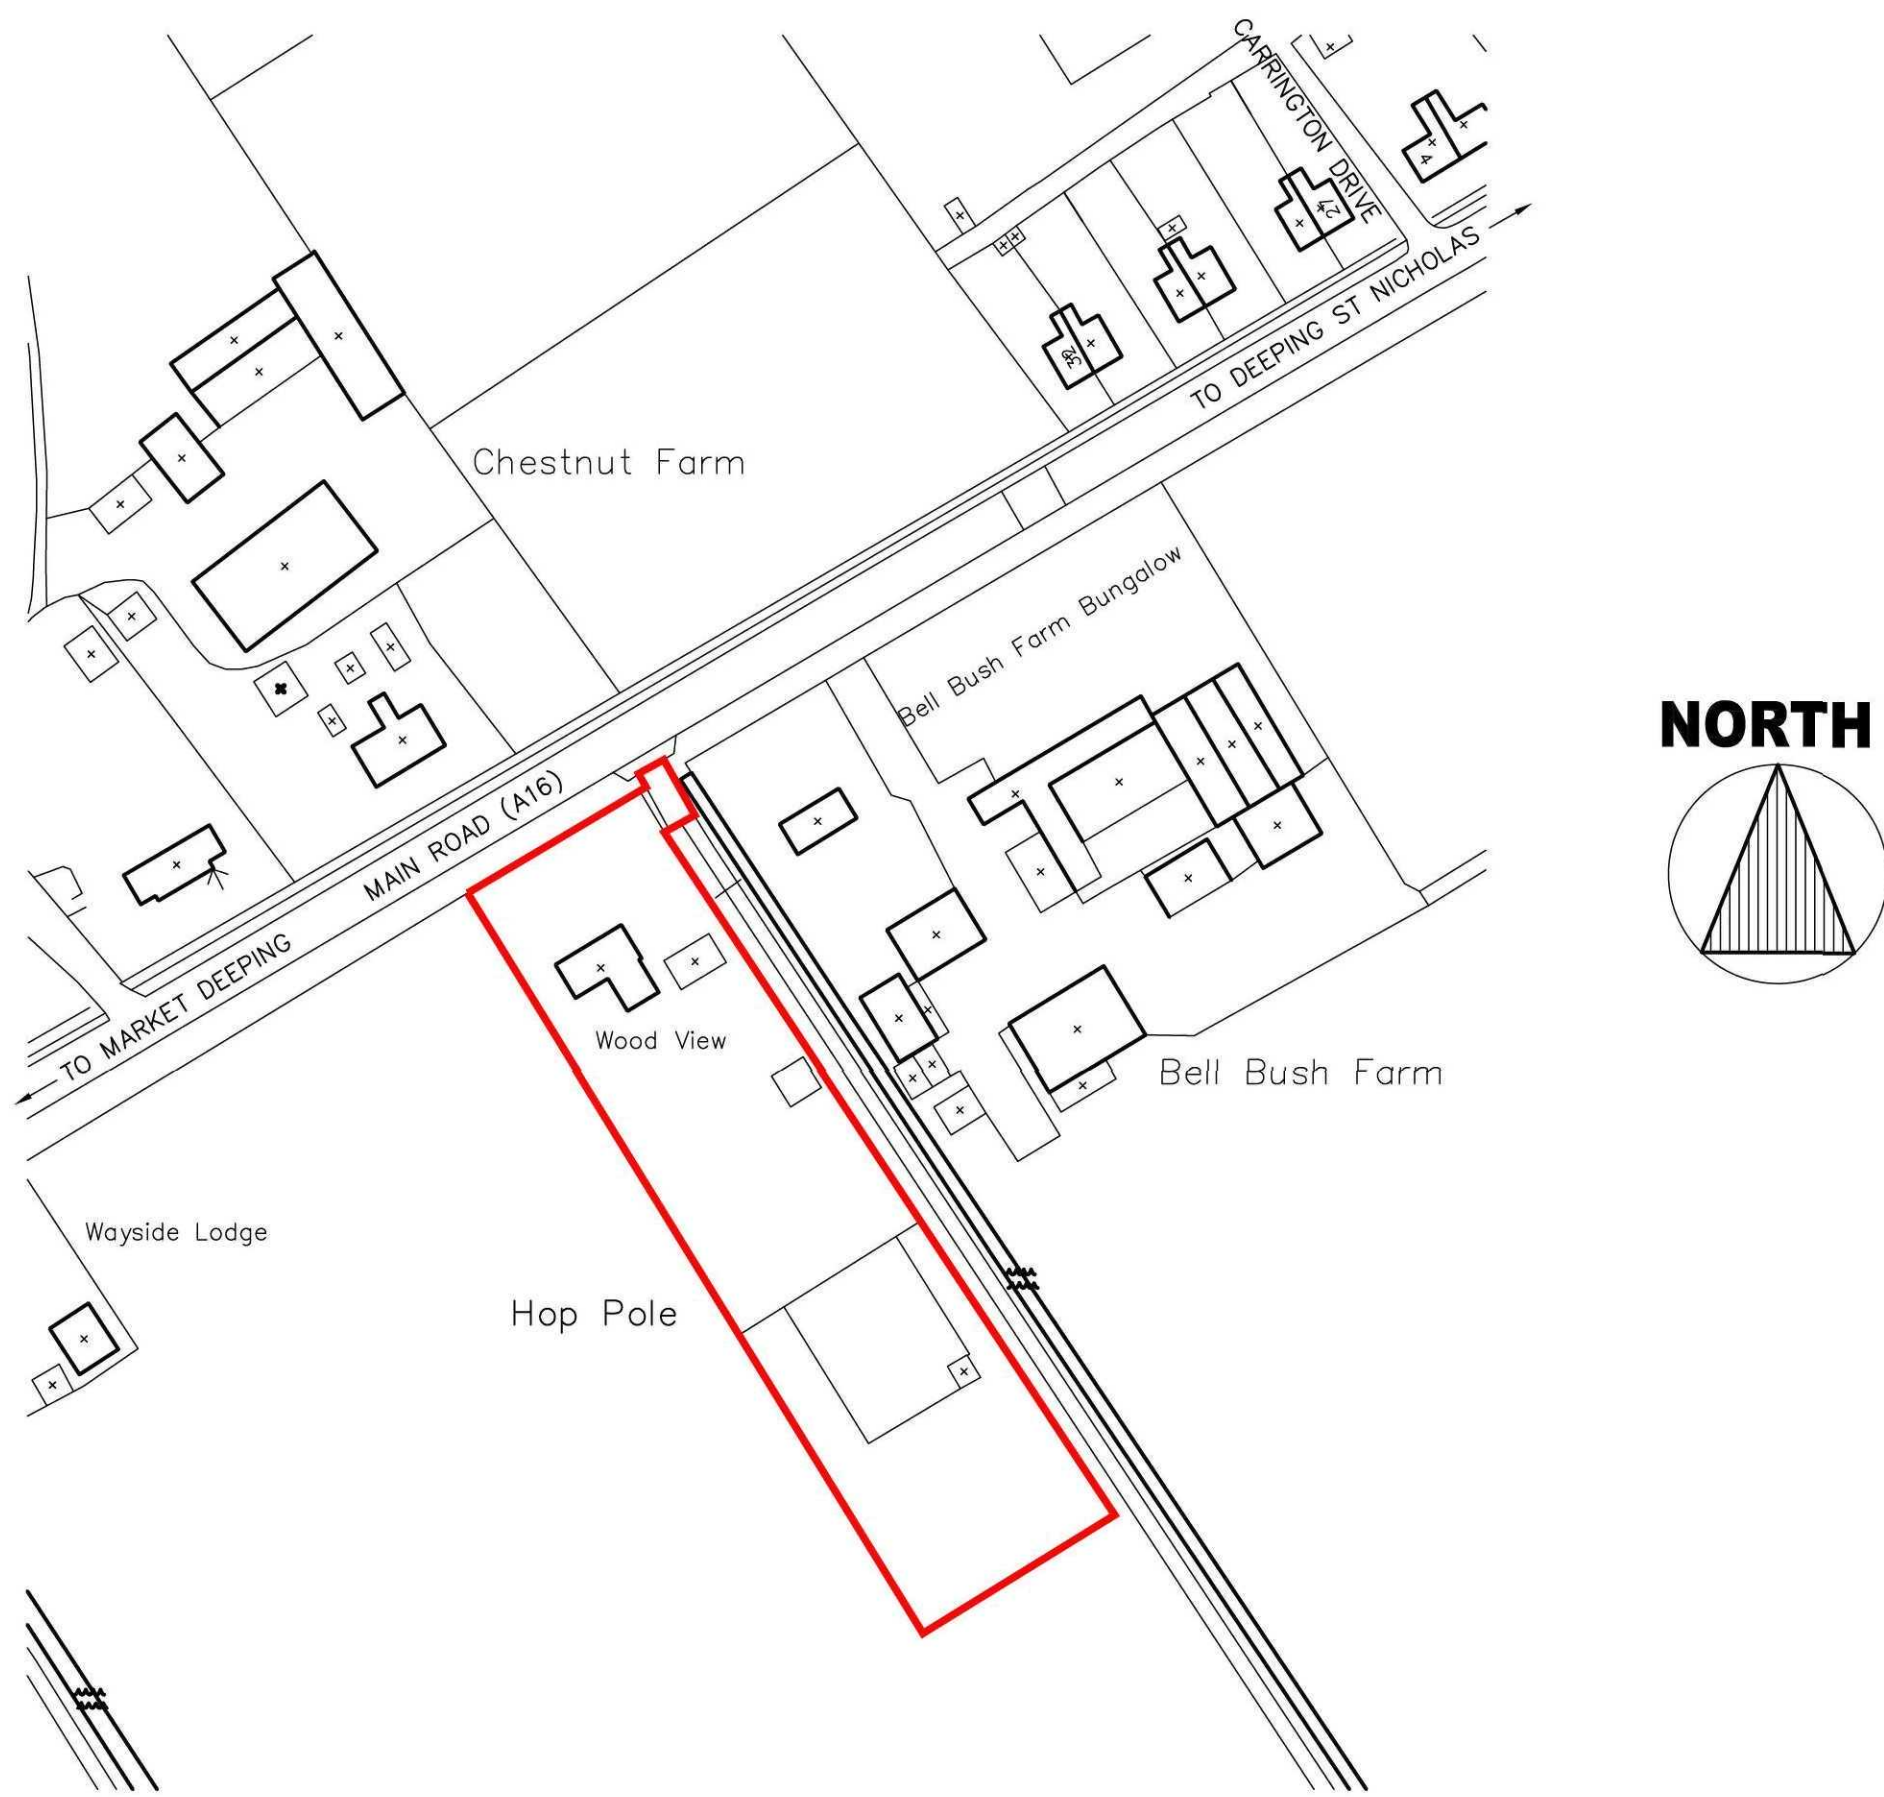

LOCATION PLAN 1:1250

 

11 Saracen Way Newark Road Peterborough PE1 5WS TEL 01733 201014		
Proposed Conversion at Woodview, Main Road, Hop Pole, Deeping St Nicholas PE11 3HL	Existing Plans and Elevations. Location Plan	
Drawing number WV-01	July 11	A1 size
1:50, 1:1250		