




PROPOSED FRONT ELEVATION 1:100

PROPOSED SIDE ELEVATION 1:100




PROPOSED REAR ELEVATION 1:100


PROPOSED SIDE ELEVATION 1:100

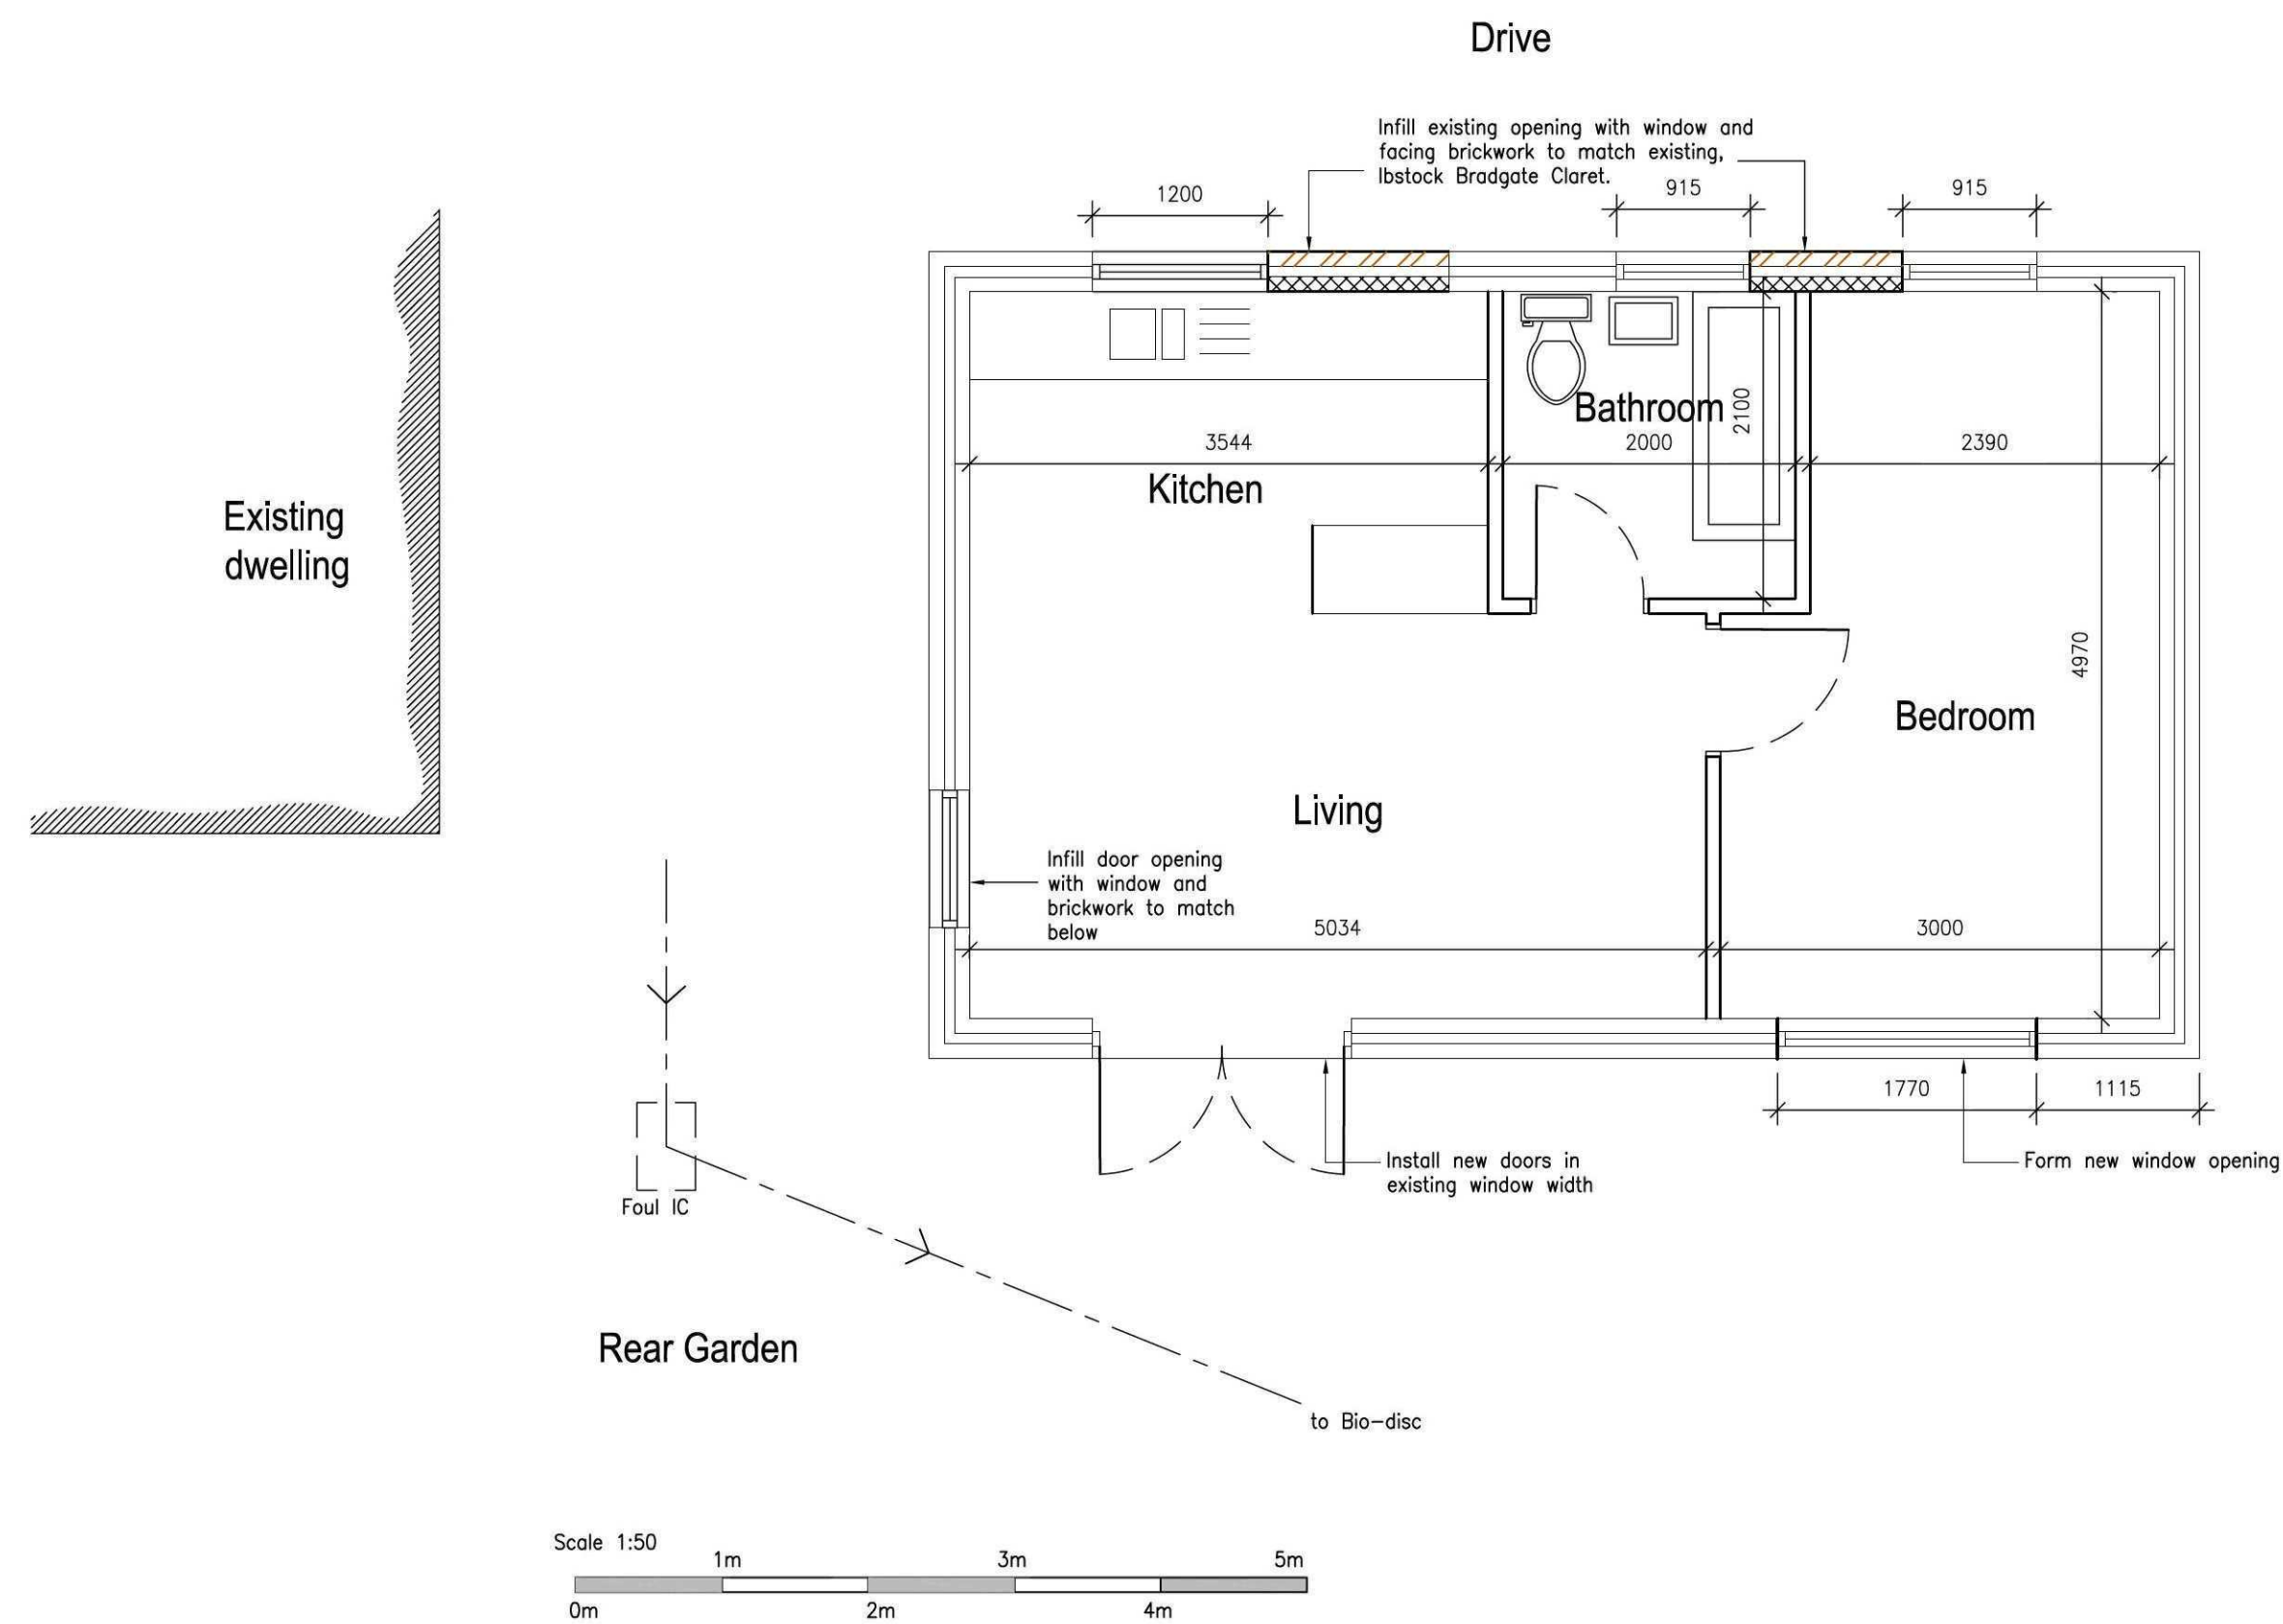

PROPOSED FLOOR PLAN 1:50

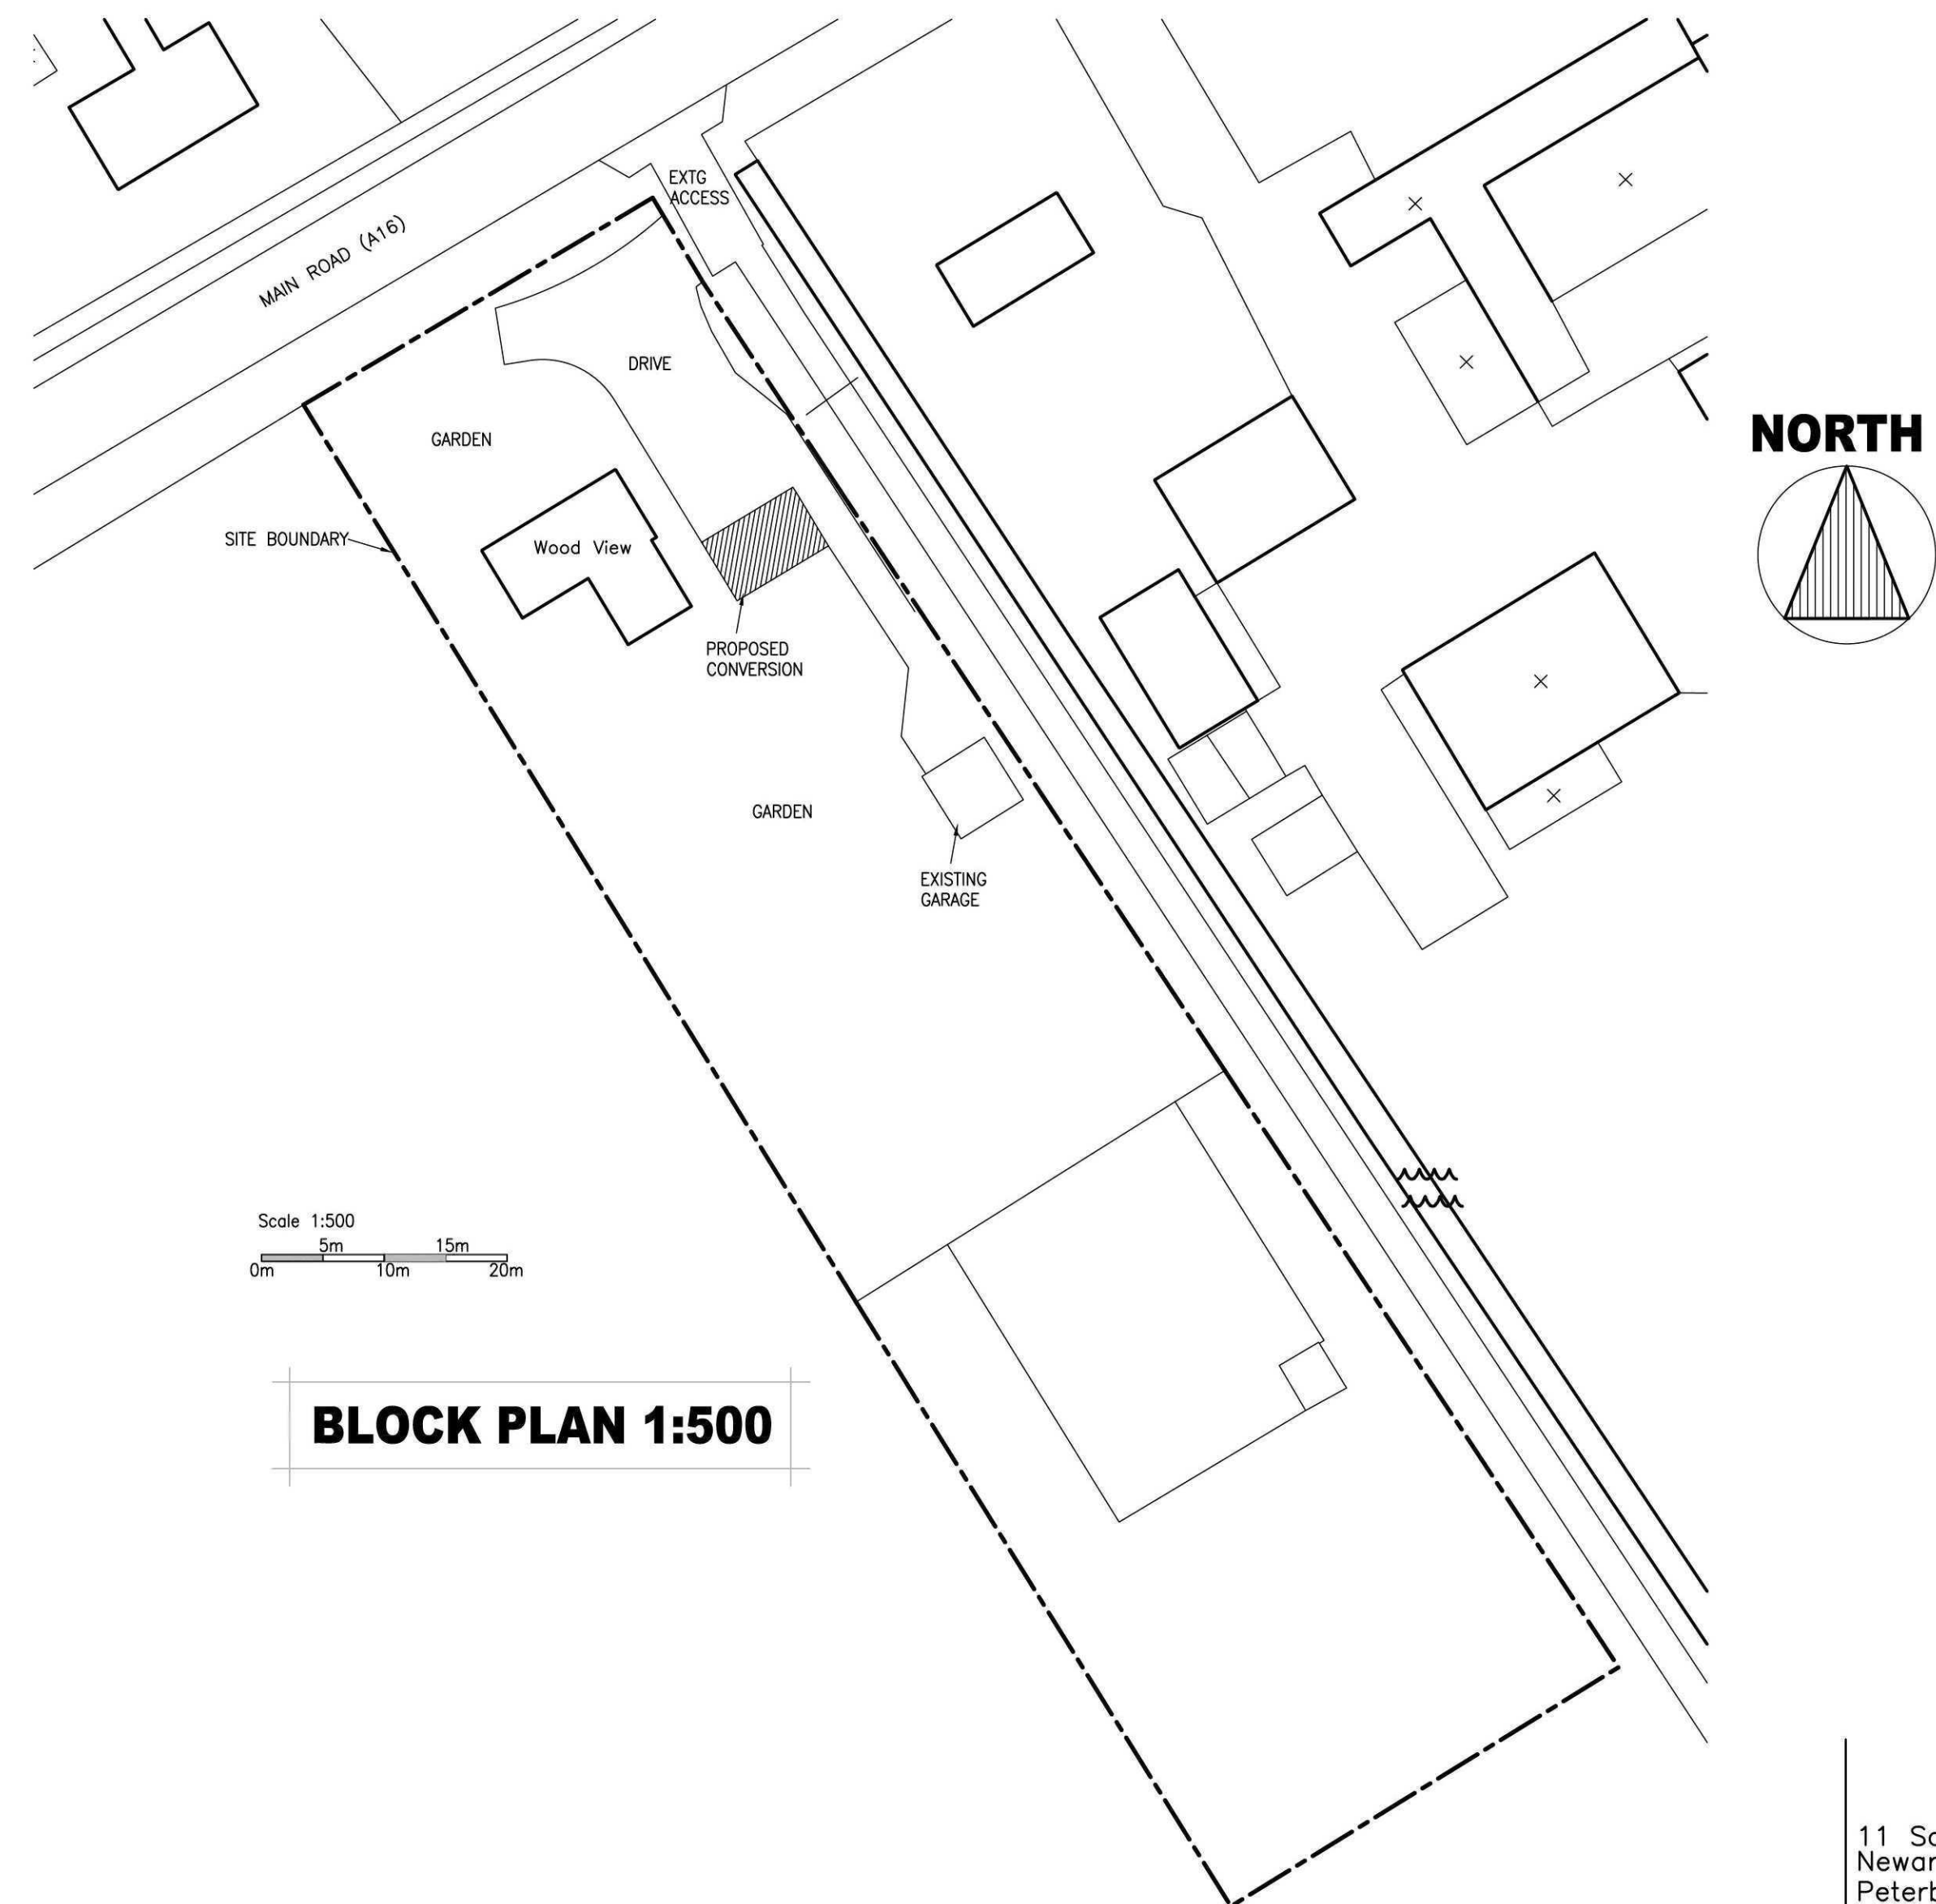

BLOCK PLAN 1:500

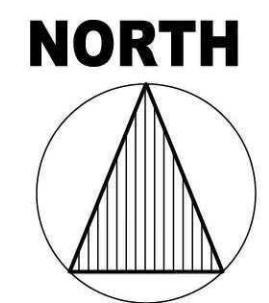

11 Saracen Way Newark Road Peterborough PE1 5WS TEL 01733 201014		
Proposed Conversion at Woodview, Main Road, Hop Pole, Deeping St Nicholas PE11 3HL	Proposed Plans, Elevations. Block Plan	
Drawing number WV-02	July 11	A1 size
1:50, 1:500		