



THIS DRAWING IS COPYRIGHT DIMENSIONS ARE NOT TO BE SCALED FROM THIS DRAWING
ELECTRONIC DATA IS NOT TO BE AMENDED/DELETED WITHOUT A CALVERT PERMISSION
ALL FIXINGS, TO BE DESIGNED BY APPROPRIATE SPECIALIST SUB-CONTRACTOR

Rev.	Description	Date	By
------	-------------	------	----

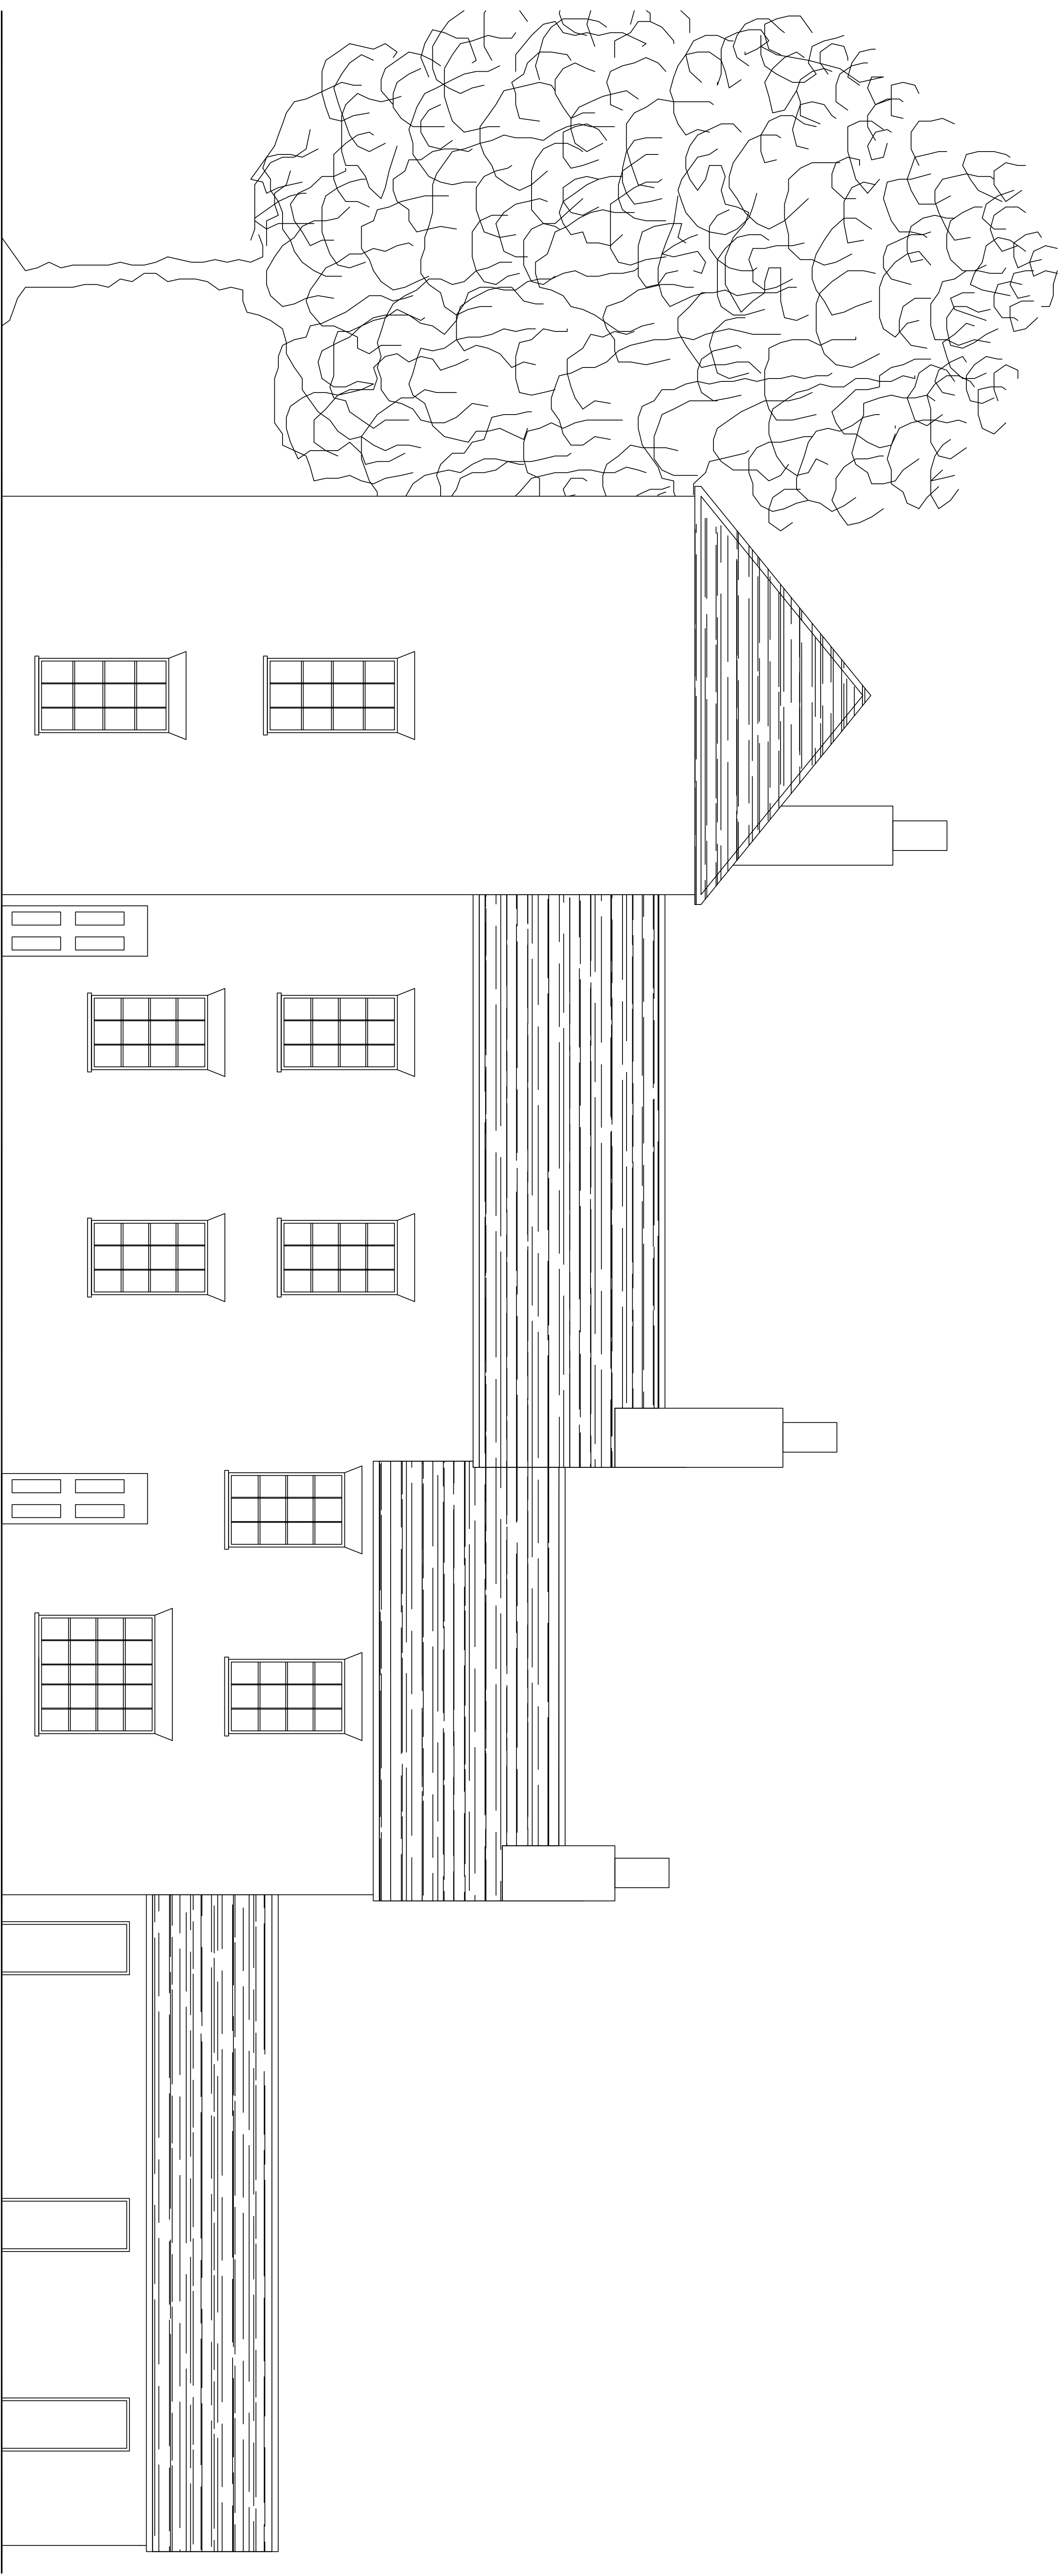

SCALE BAR @1:50 @A1

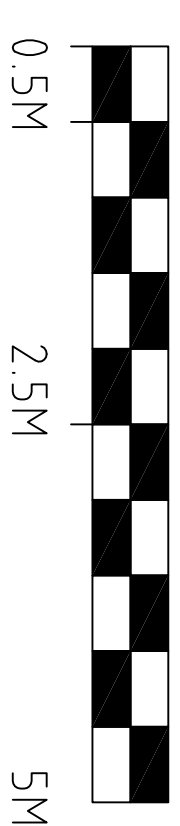

APC DESIGN & PLANNING

apcdesignltd@btinternet.com
T. 01933 318622
M. 07766 656 363

PRODUCT	SCALE		DRAWN	CHECKED
	1:50 @ A1		APC	APC
M & Mrs Tyson St Nicholas House Deeping St Nicholas	DATE		STAGES	
	Apr 15		PLANNING	
EXISTING NORTH WEST ELEVATION	DRAWING NO.		REVISION	
	23130-105		—	