



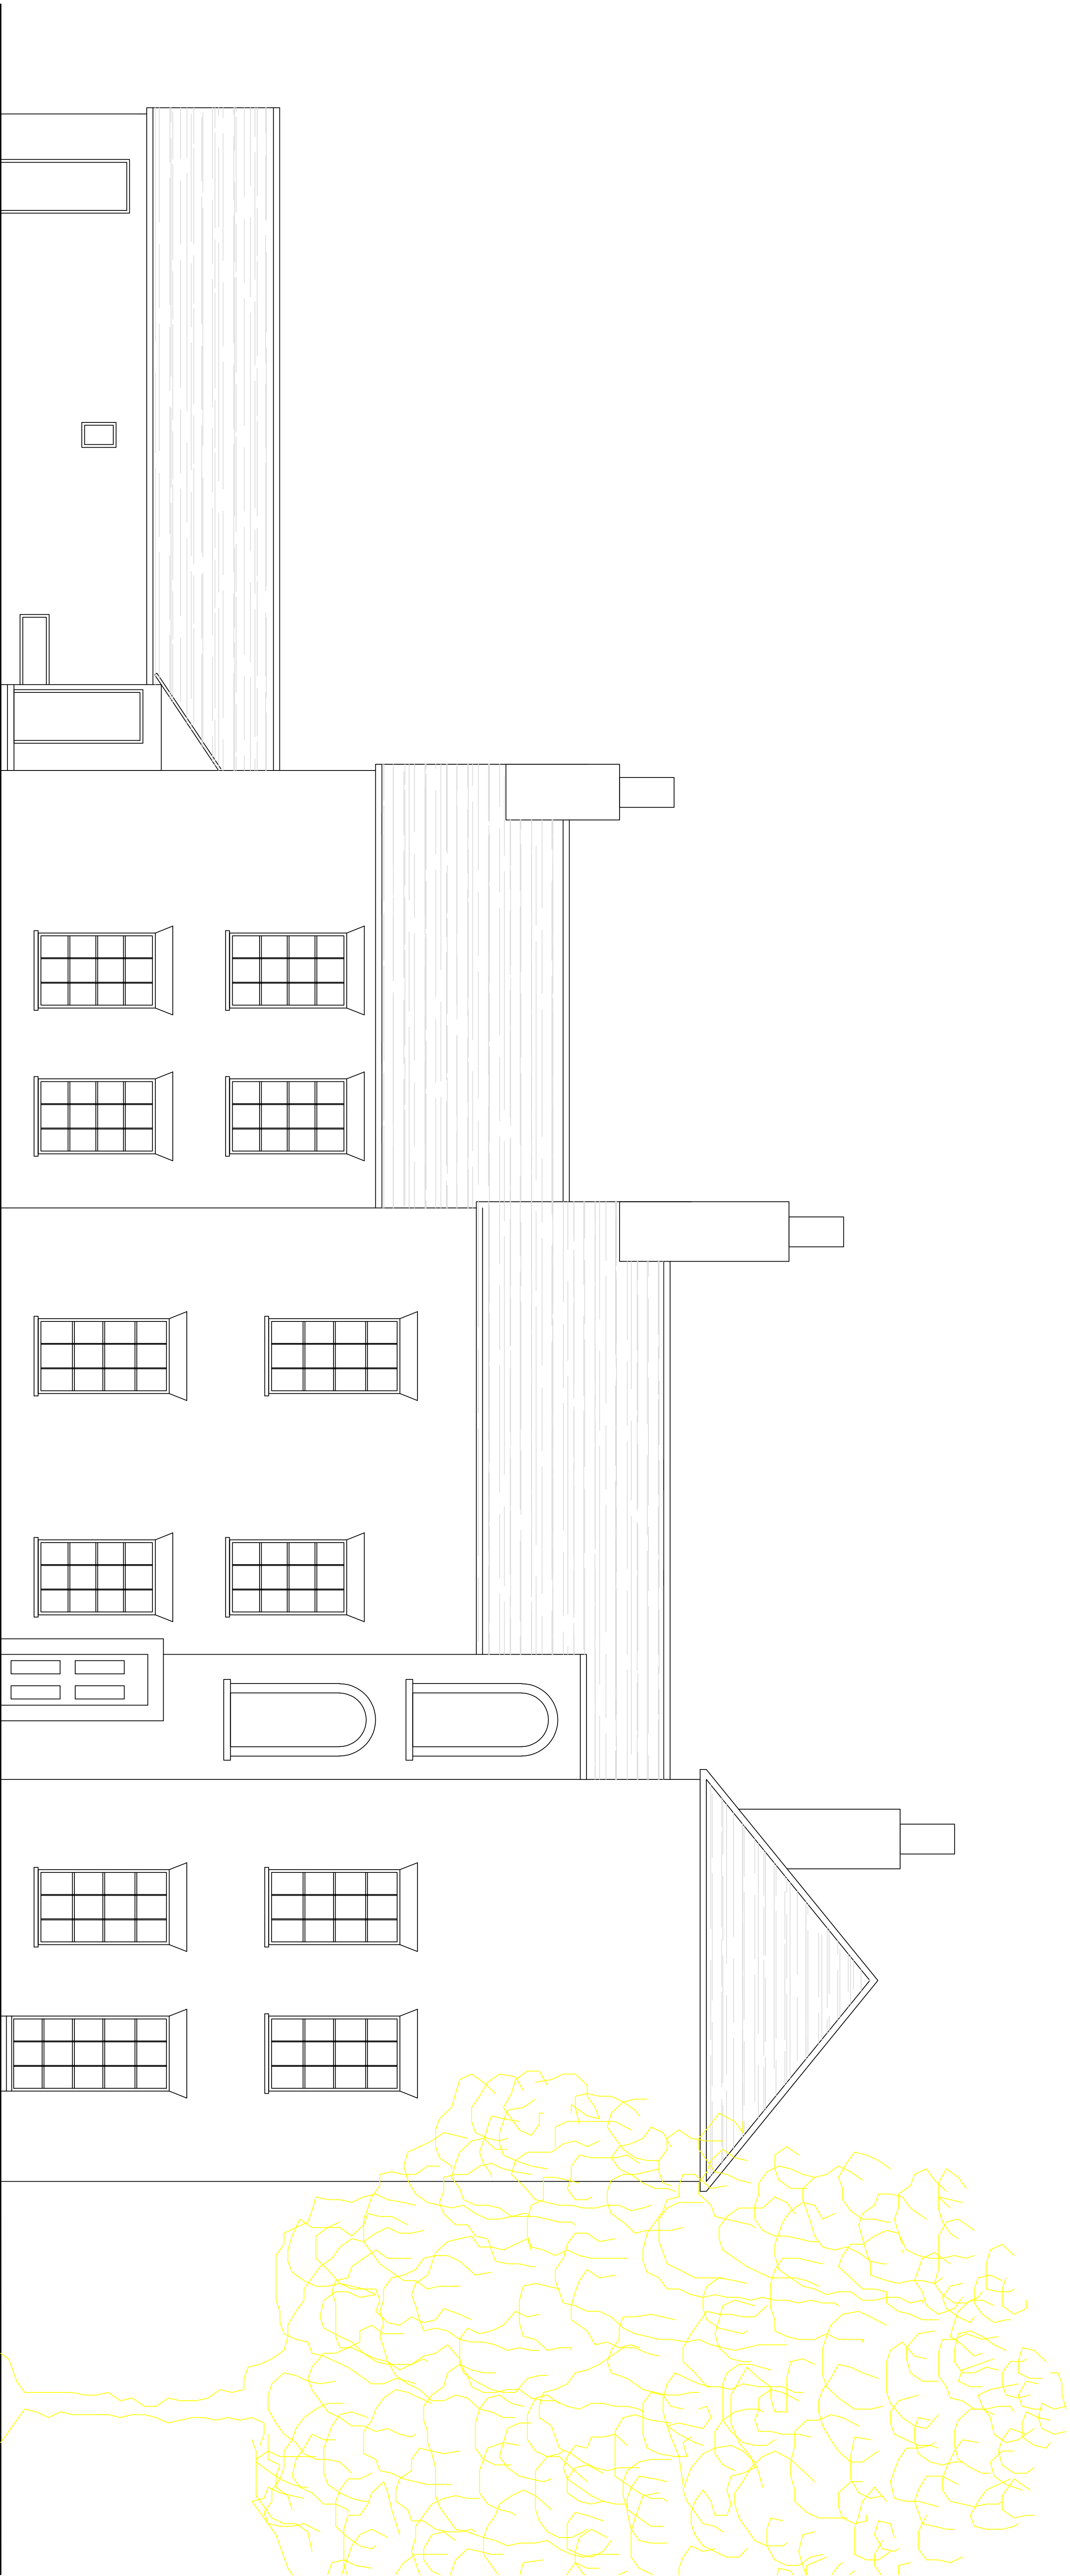

EXISTING NORTH EAST ELEVATION @1:50

SCALE BAR @1:50 @A1

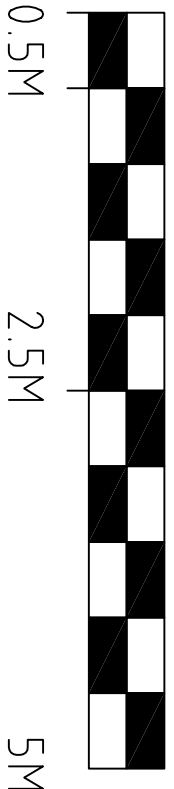

APC DESIGN & PLANNING

apcdesignuk@btinternet.com
T: 01938 318282
M: 07766 656 663

PROJECT Mr & Mrs Tyson St Nicholas House Deeping St Nicholas EXISTING NE ELEVATIONS	SCALE	1:50 @ A1	DRAWN	APC	CHECKED	APC
	DATE	Apr 15	STATUS	PLANNING		
	DRAWING No.	23130-EX104				
	REVISION	-				