



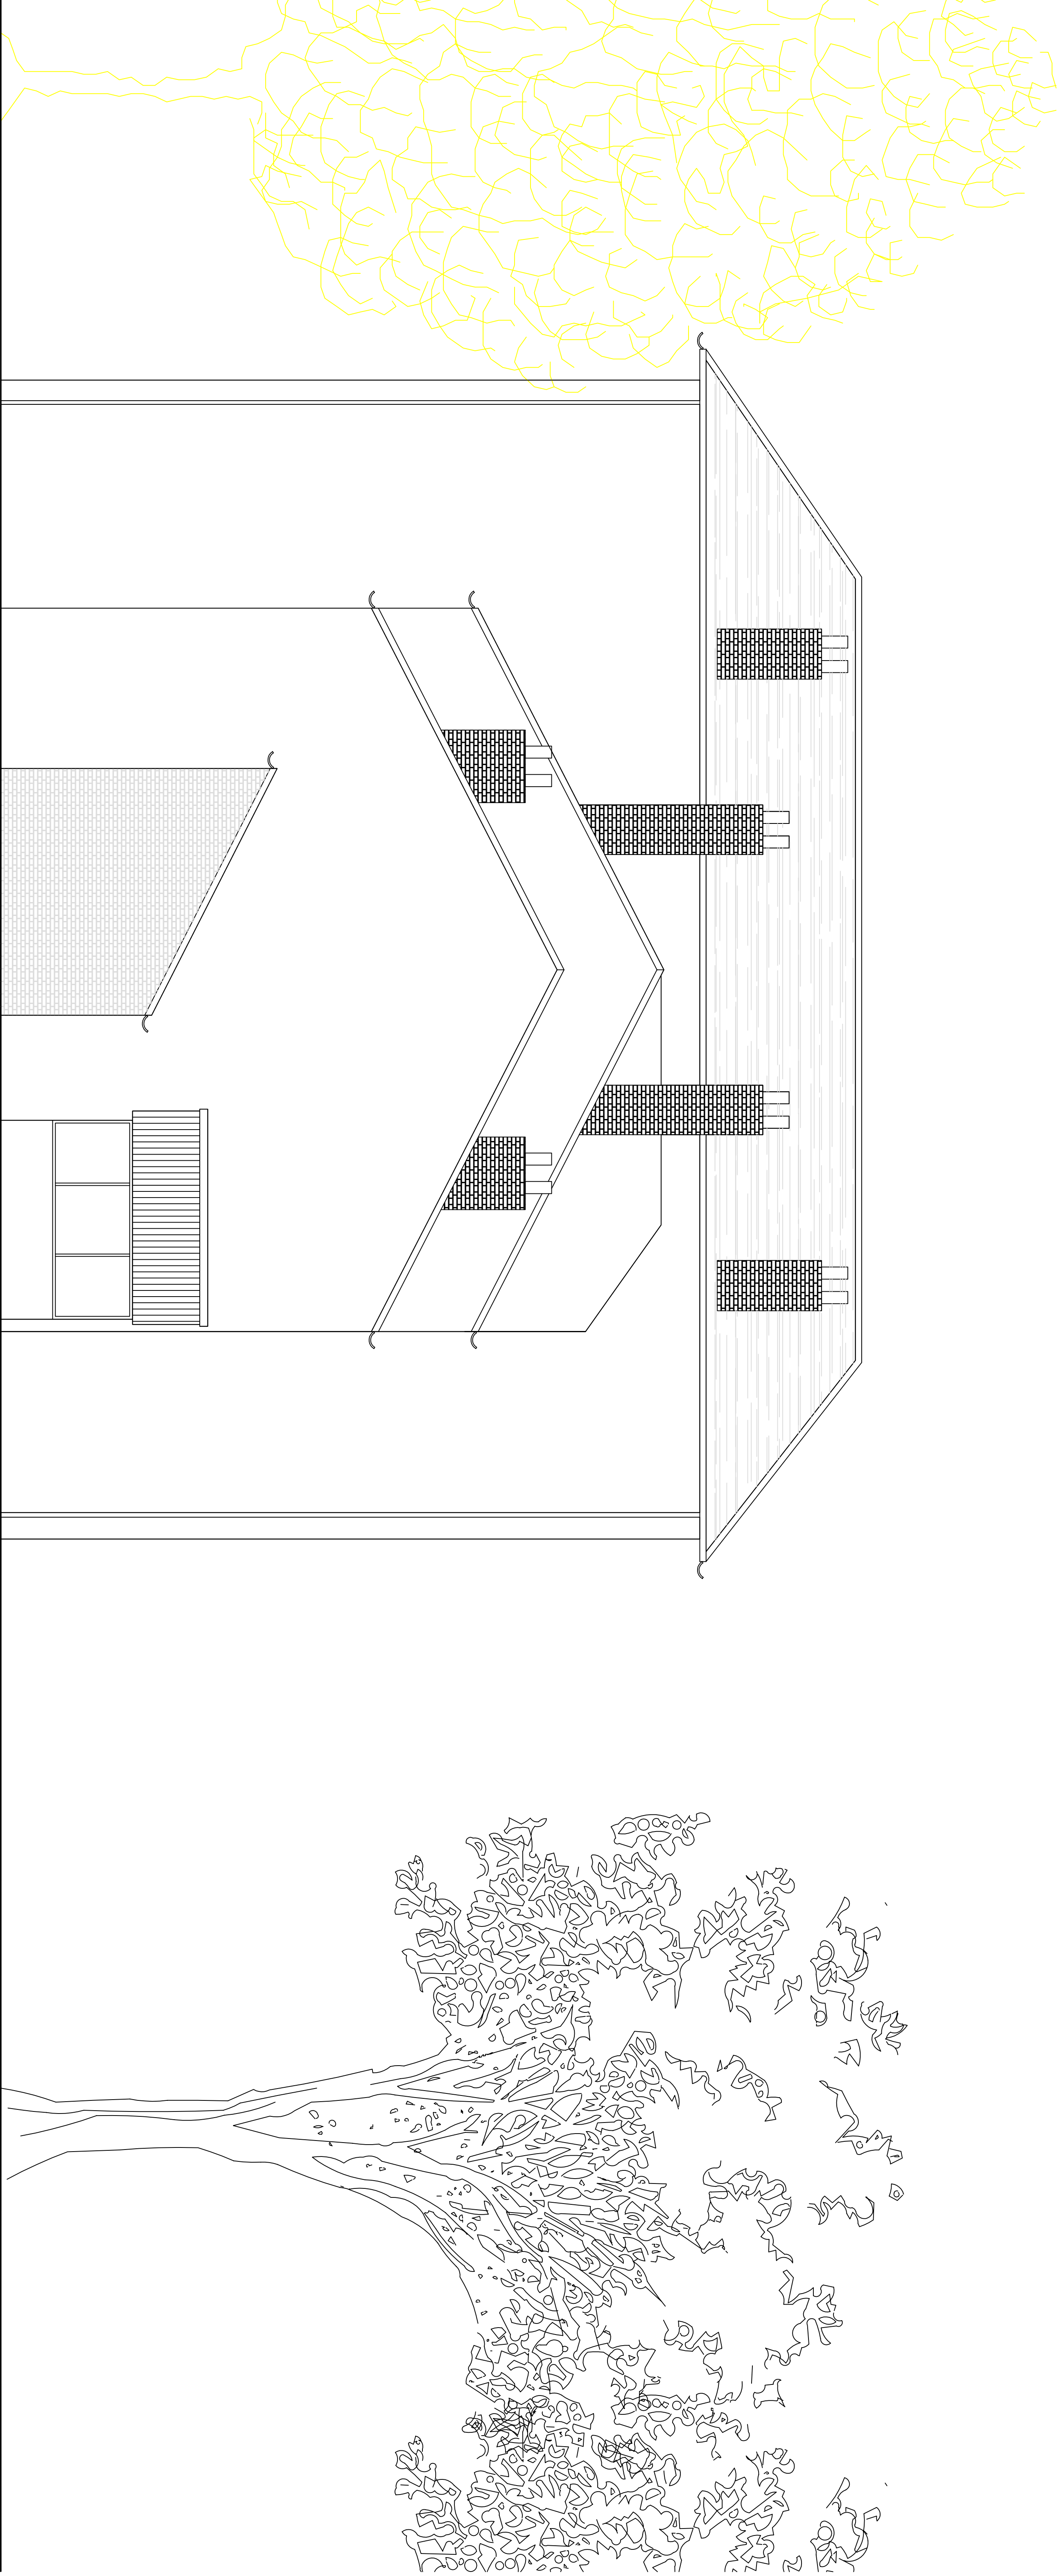

EXISTING SOUTH EAST ELEVATION @1:50

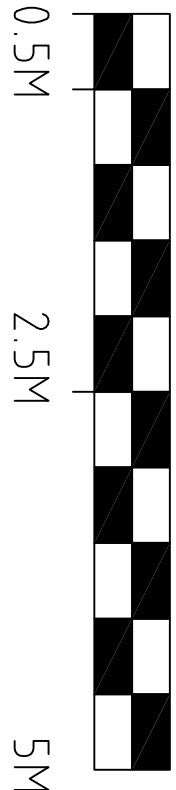

SCALE BAR @1:50 @A1

APC DESIGN & PLANNING

apocdesignltd@btinternet.com
T. 01933 318622
M. 07766 556 363

PROJECT Mr & Mrs Tyson St Nicholas House Deeping St Nicholas EXISTING SE ELEVATIONS	SCALE	1:50 @ A1	DRAWN	APC	CHECKED	APC
	DATE	Apr 15	STATUS	PLANNING		
	DRAWING No.	23130-EX103				
	REVISION					-