



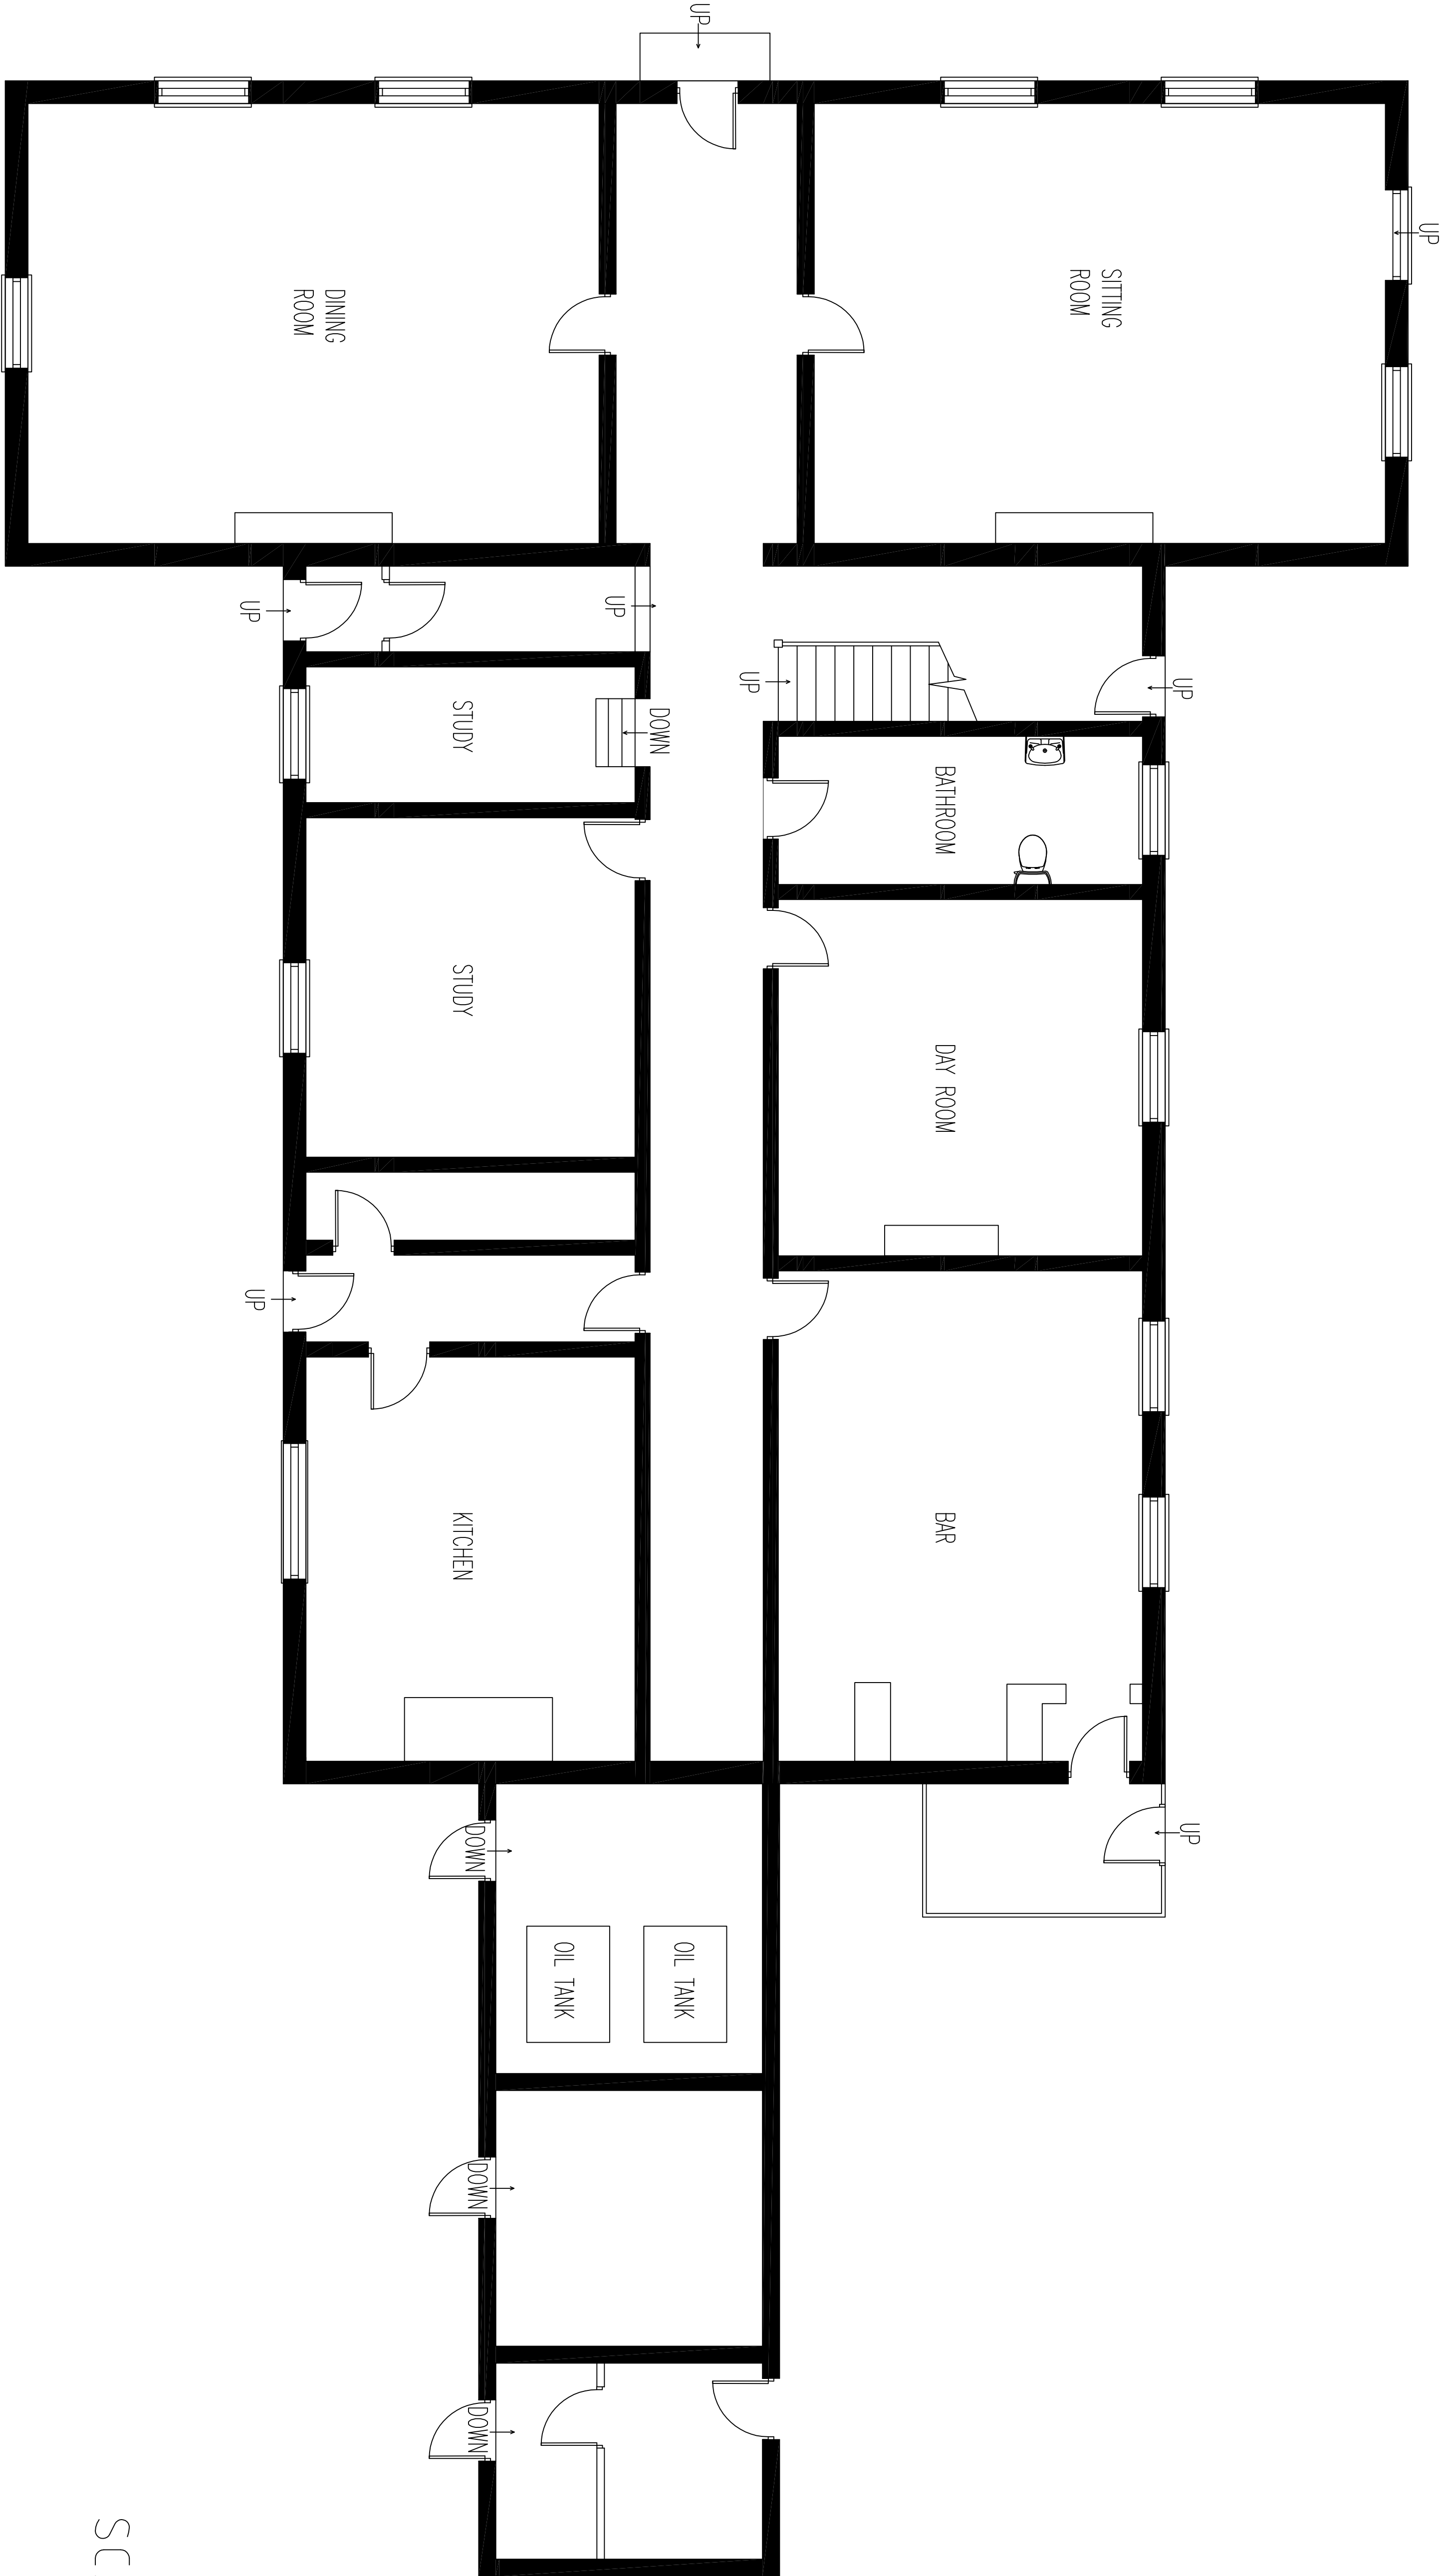

EXISTING GROUND FLOOR PLAN @1:50

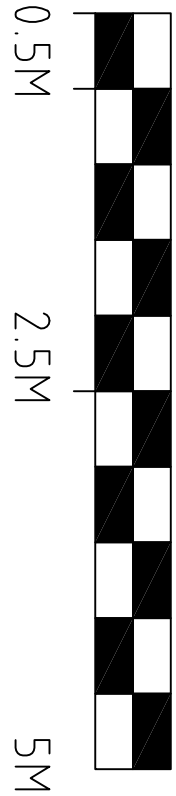

SCALE BAR @1:50 @A1

APC DESIGN & PLANNING			
PROJECT		SCALE	DRAWN
Mr & Mrs Tyson		1:50 @ A1	APC
St Nicholas House		DATE	STATUS
Deeping St Nicholas		Apr 15	PLANNING
EXISTING GROUND FLOOR PLAN		DRAWING NO.	REVISION
		23131-EX102	-
apcdesignltd@btinternet.com			
T. 01933 318622			
M. 07766 6565 363			