



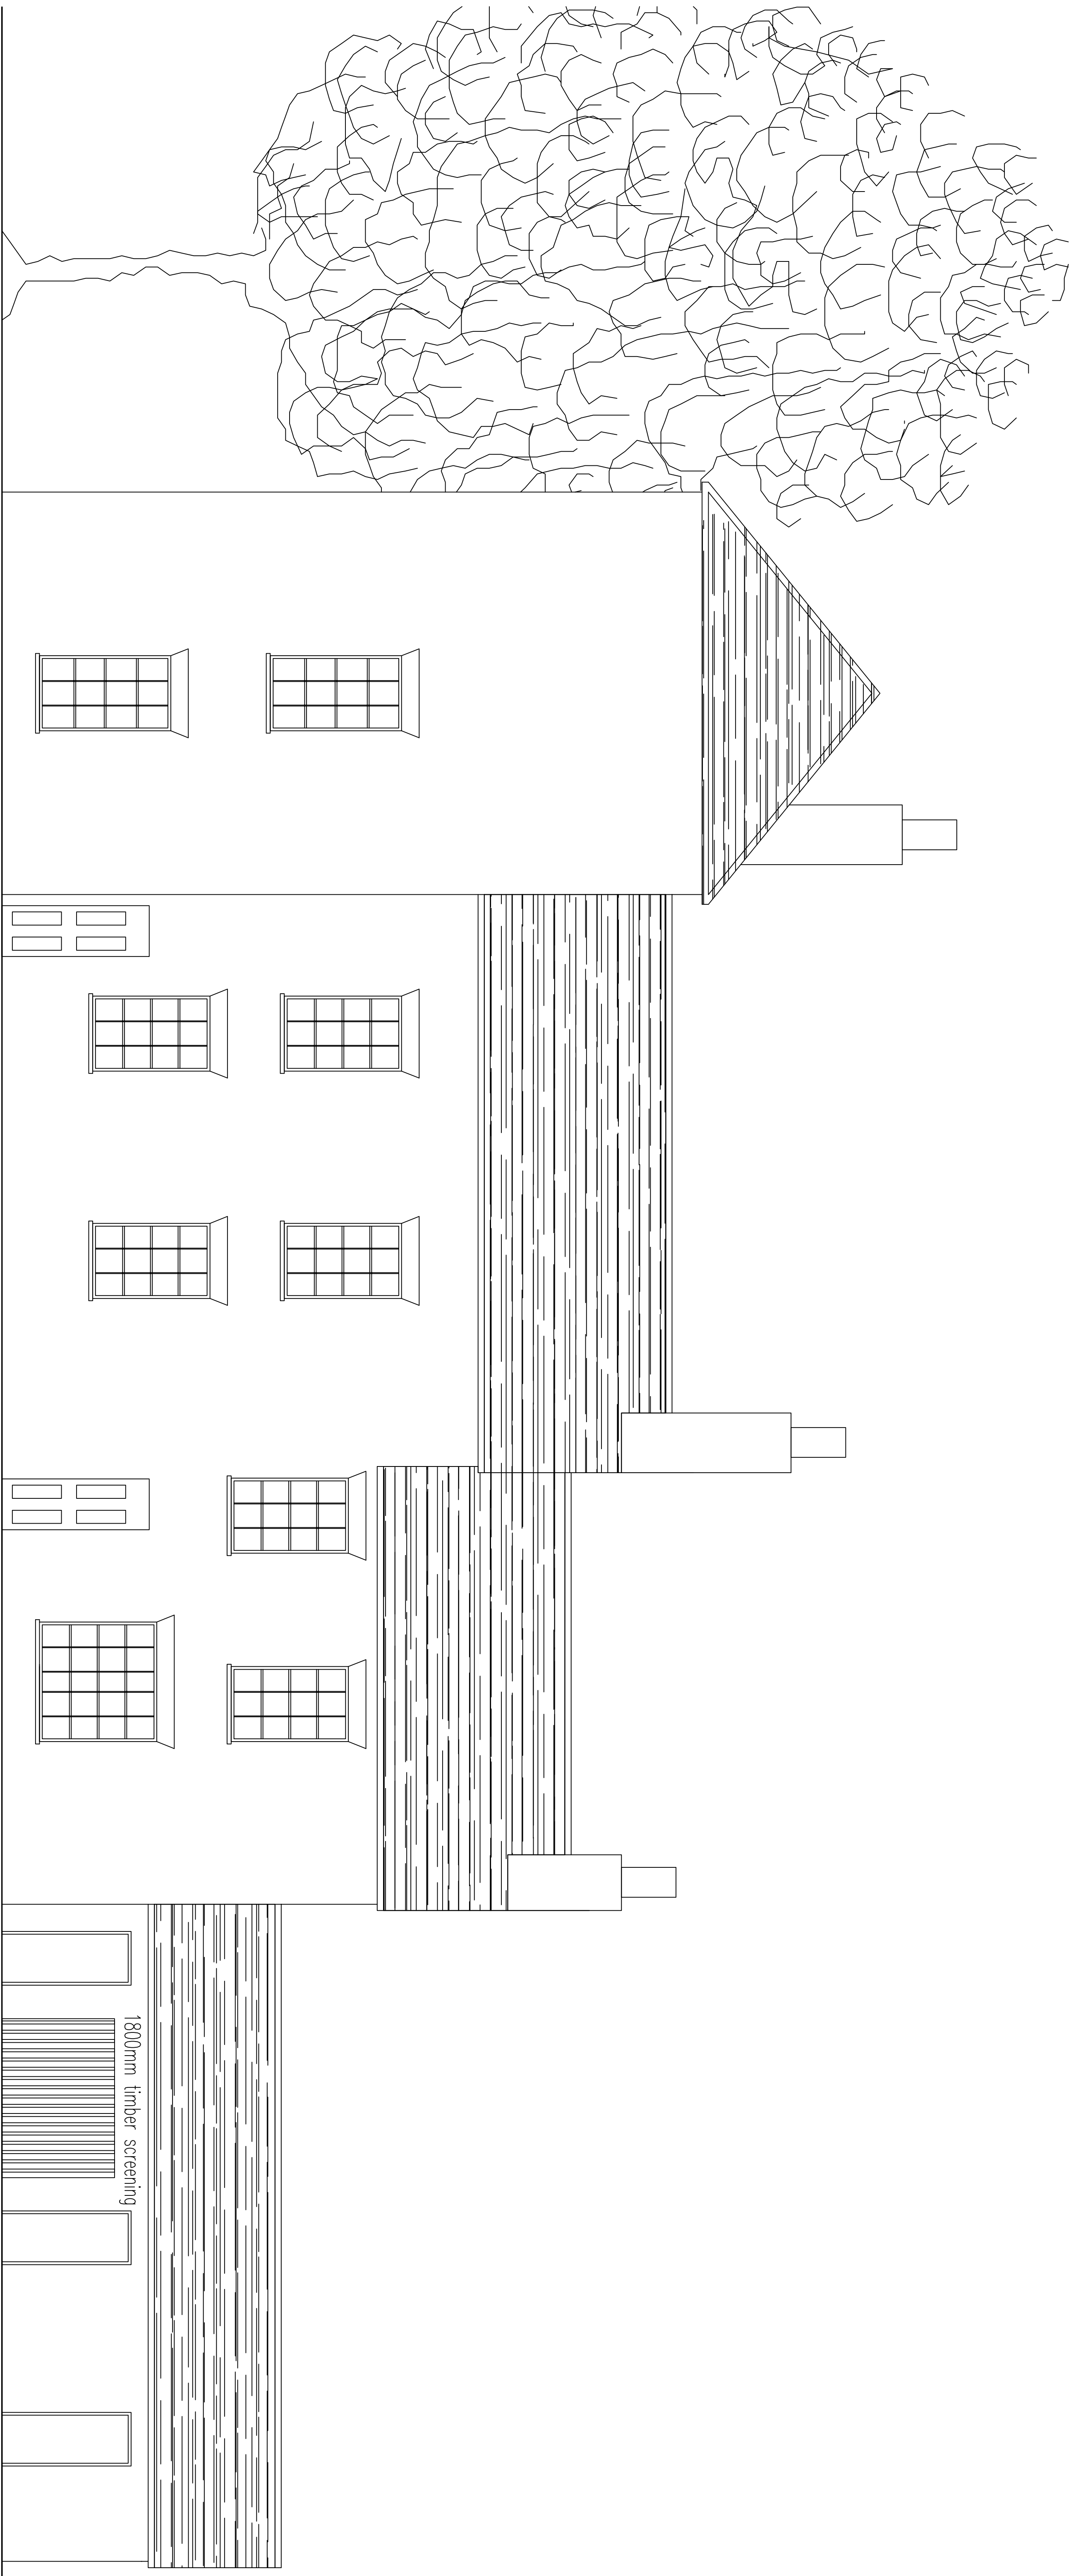

PROPOSED NORTH WEST ELEVATION @1:50

SCALE BAR @1:50 @A1

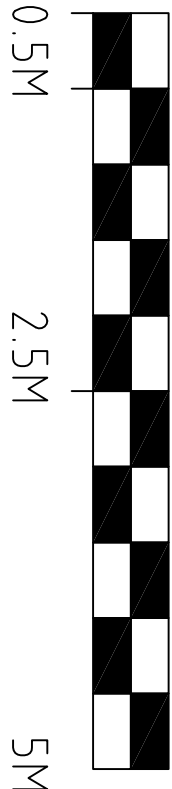

APC DESIGN & PLANNING

apcdesignpln@a1interior.com
T. 01933 318622
M. 07766 656 363

PROJECT		SCALE	DRAWN	CHECKED
Mr & Mrs Tyson		1:50 @ A1	APC	APC
St Nicholas House		DATE	STATUS	
Deeping St Nicholas		Apr 15	PLANNING	
DRAWING NO.		REVISION		
PROPOSED NORTH WEST ELEVATION		23130-805		-