



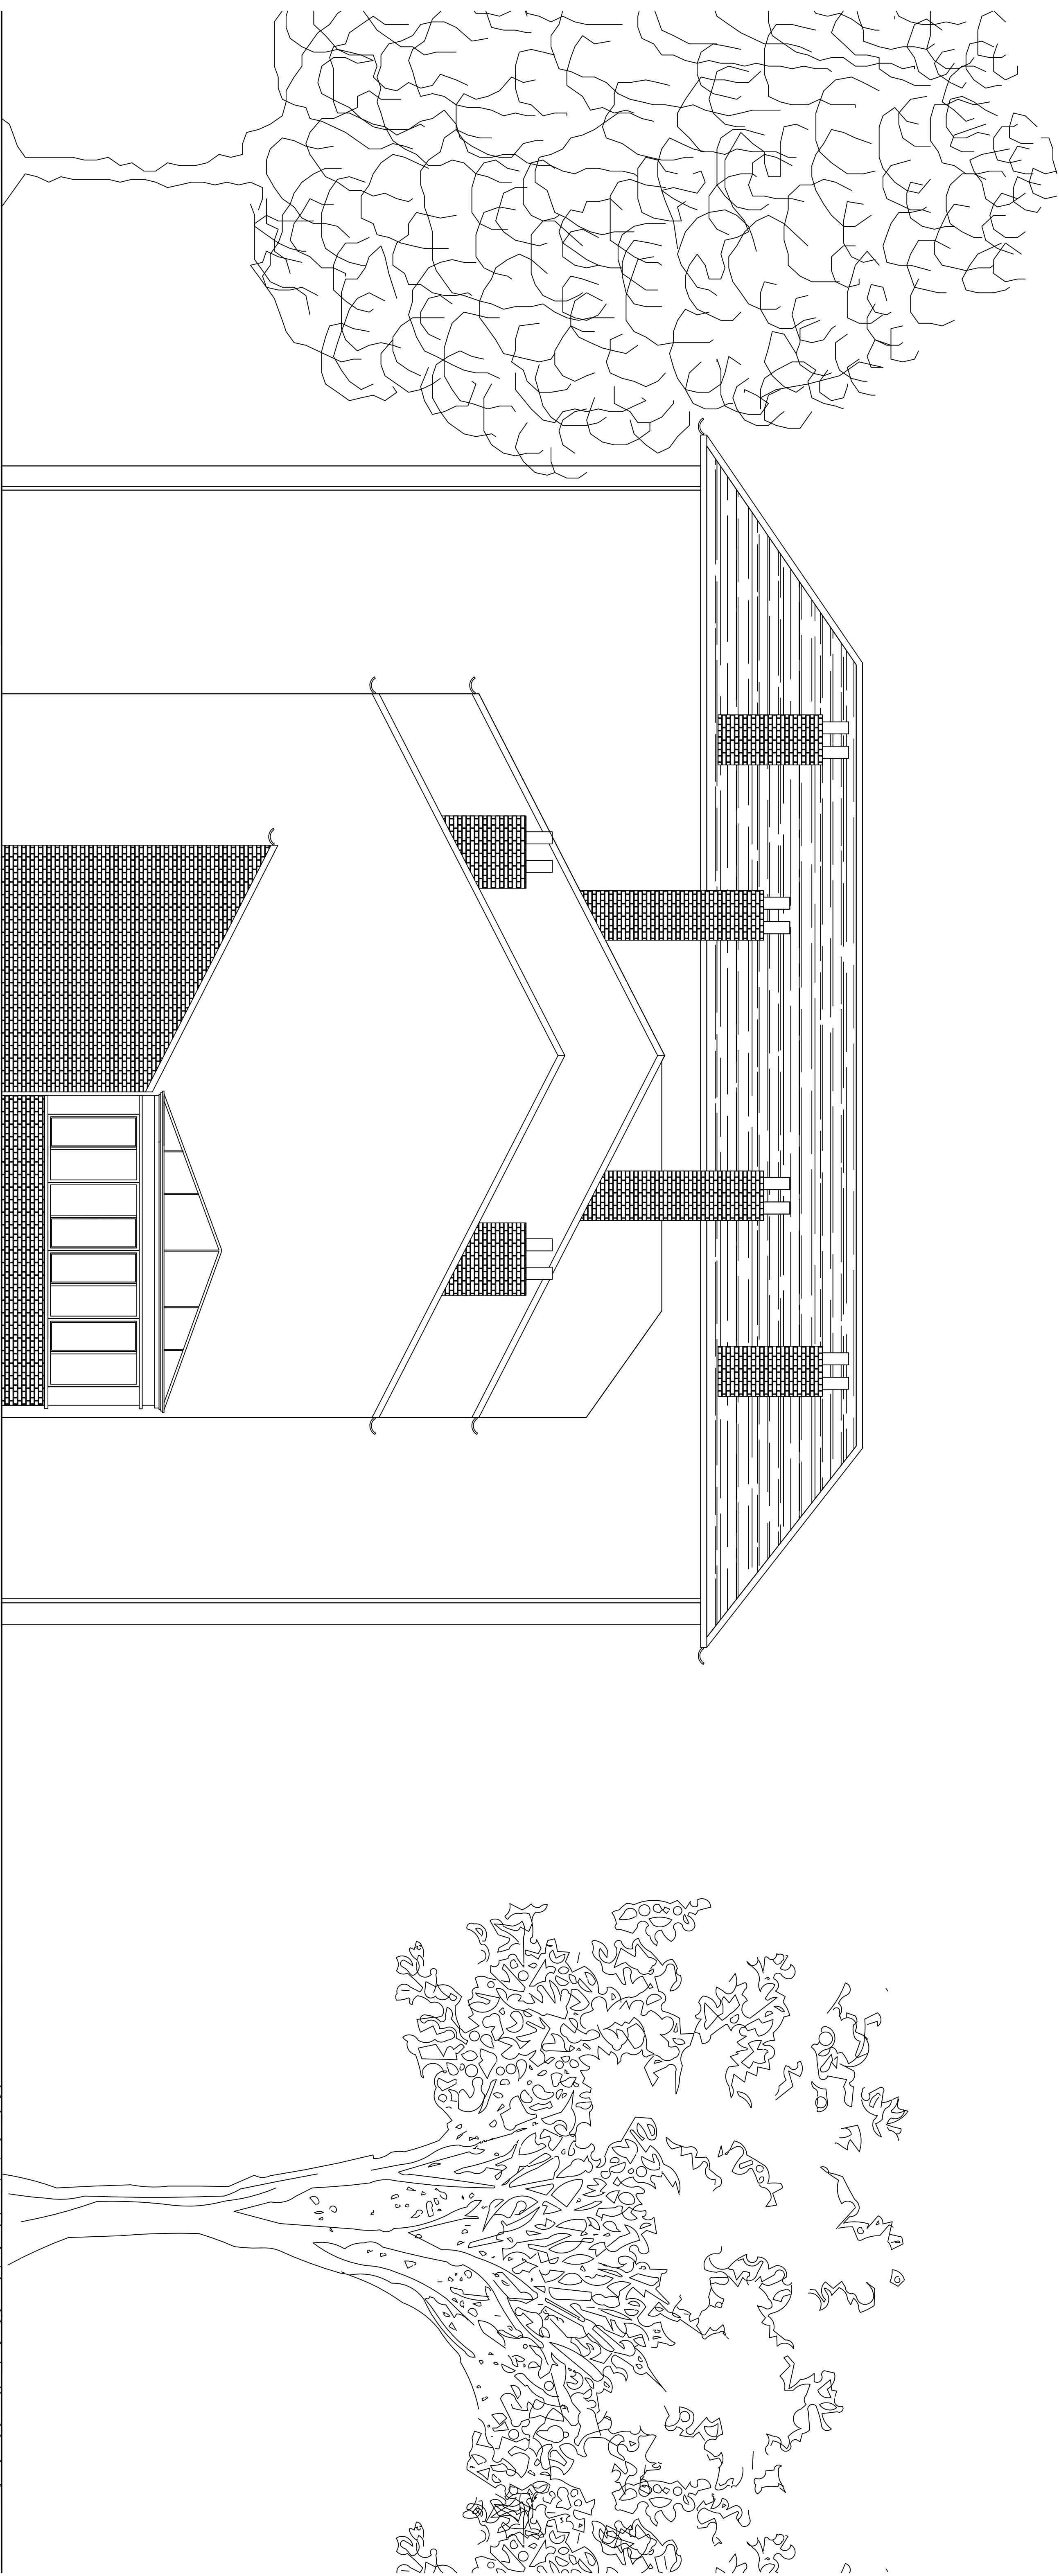

EXISTING SOUTH WEST ELEVATION @1:50

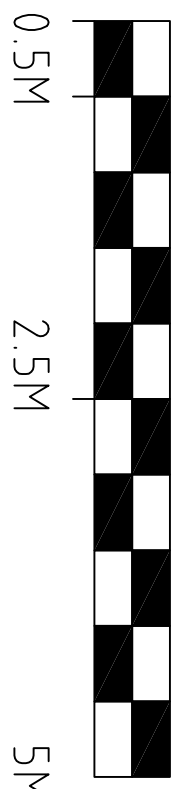

SCALE BAR @1:50 @A1

APC DESIGN & PLANNING

apcdesignltd@btinternet.com
T. 01933 318622
M. 07766 656 563

PROJECT		SCALE	DRAWN	CHECKED
Mr & Mrs Tyson		1:50 @ A1	APC	APC
DATE		STATUS	PLANNING	
Apr 15		PLANNING		
DRAWING NO.		REVISION		
23130-803			-	