



THIS DRAWING IS COPYRIGHTED. DIMENSIONS ARE NOT TO BE SCALED FROM THIS DRAWING. ALL ELECTRONIC DATA IS NOT TO BE AMENDED/DELETED WITHOUT A CALVERT PERMISSION. ALL FIXINGS, TO BE DESIGNED BY APPROPRIATE SPECIALIST SUB-CONTRACTOR.

Rev. Description


Date _____

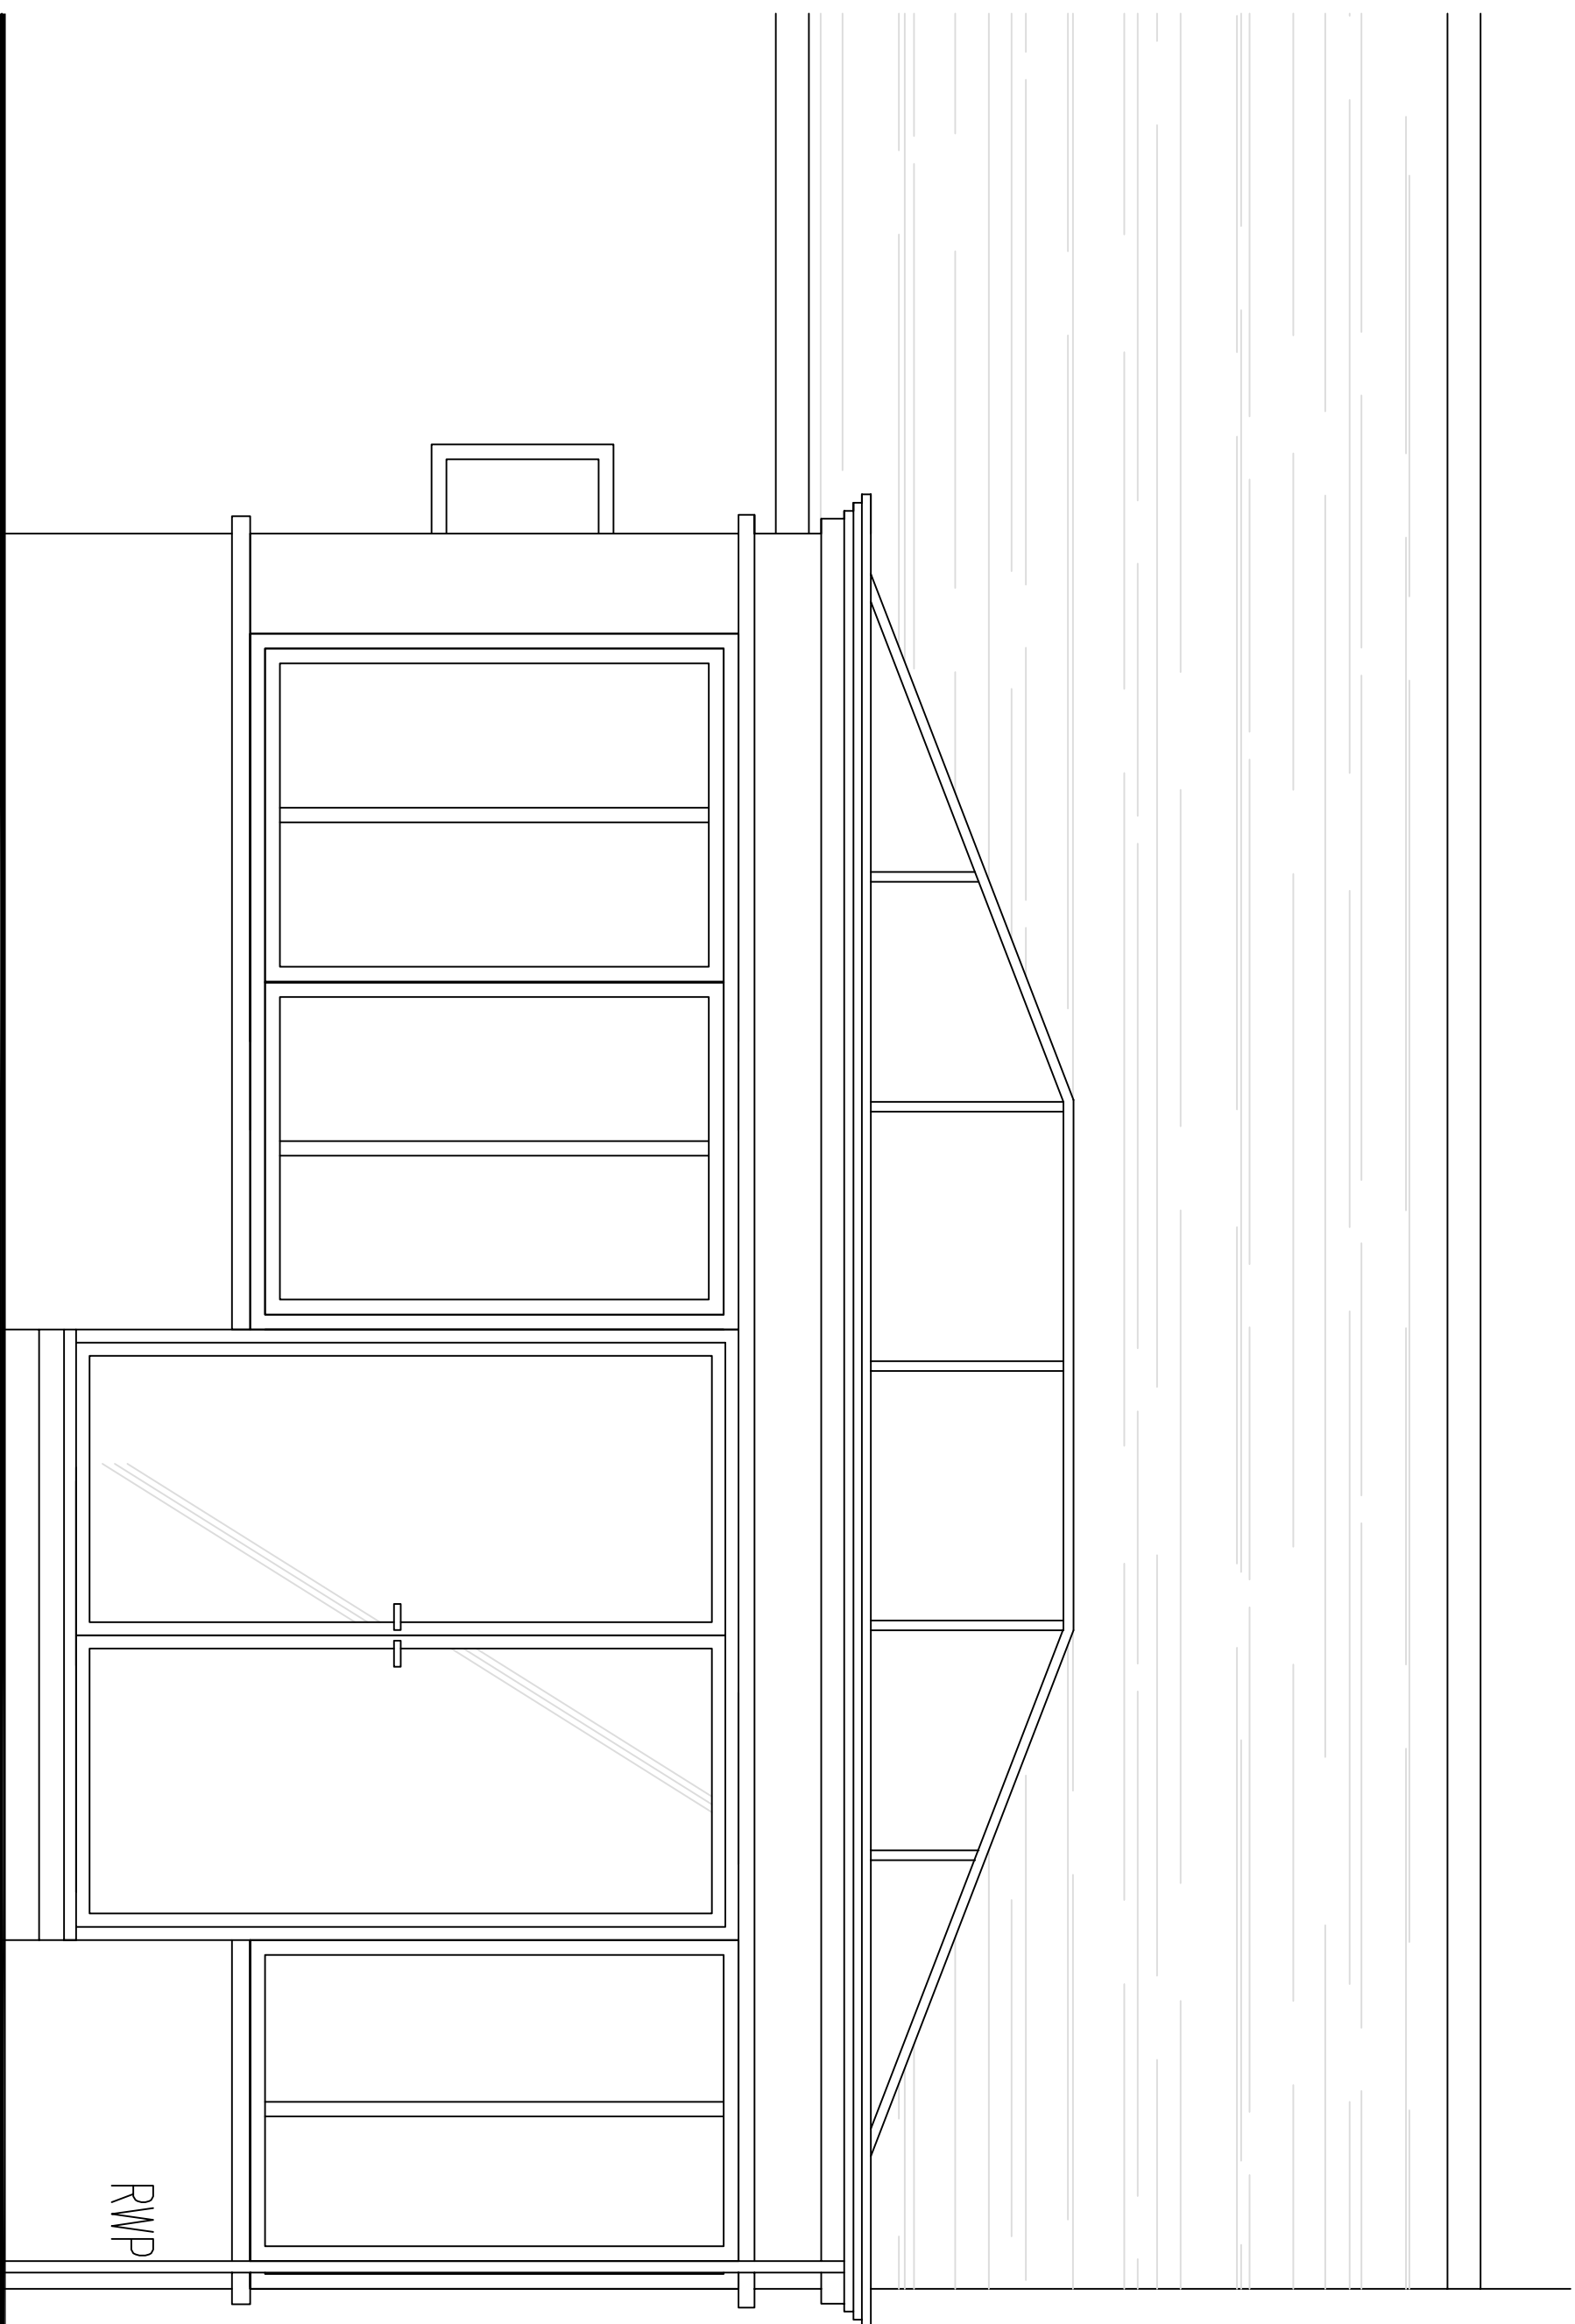


PROPOSED SOUTH EAST ELEVATION @1:20

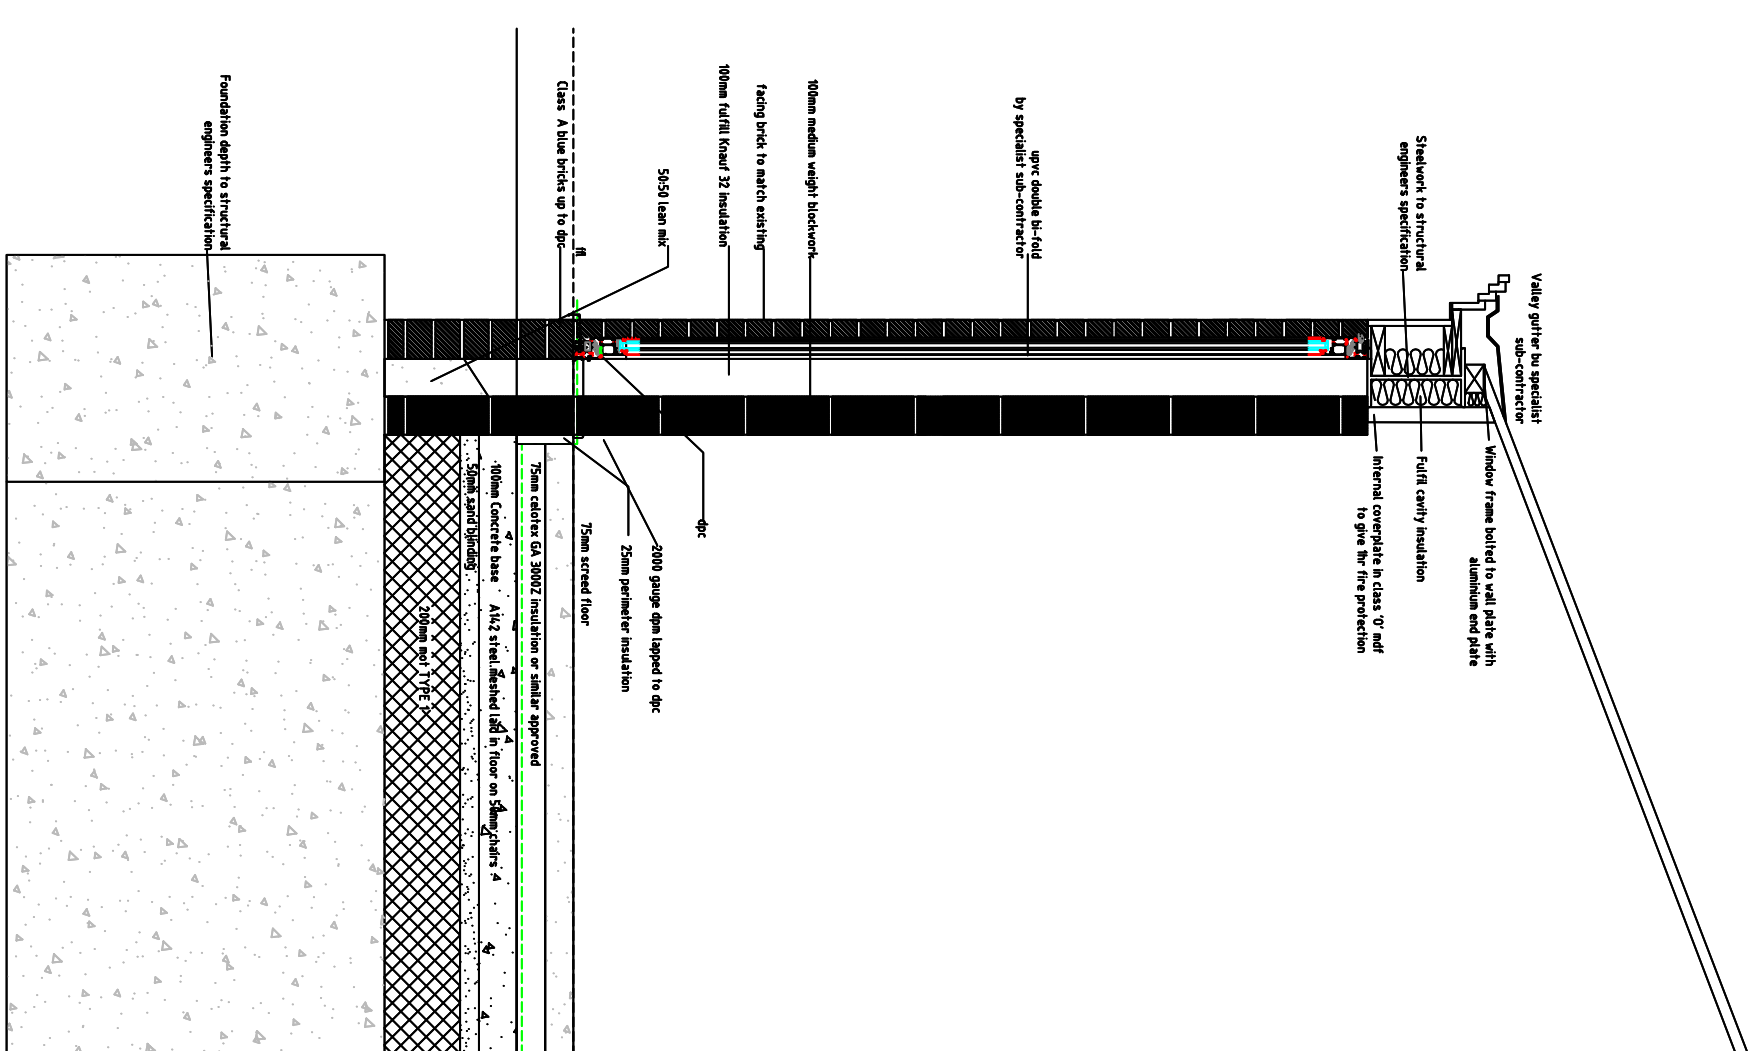

PROPOSED DOOR SECTION @1:20

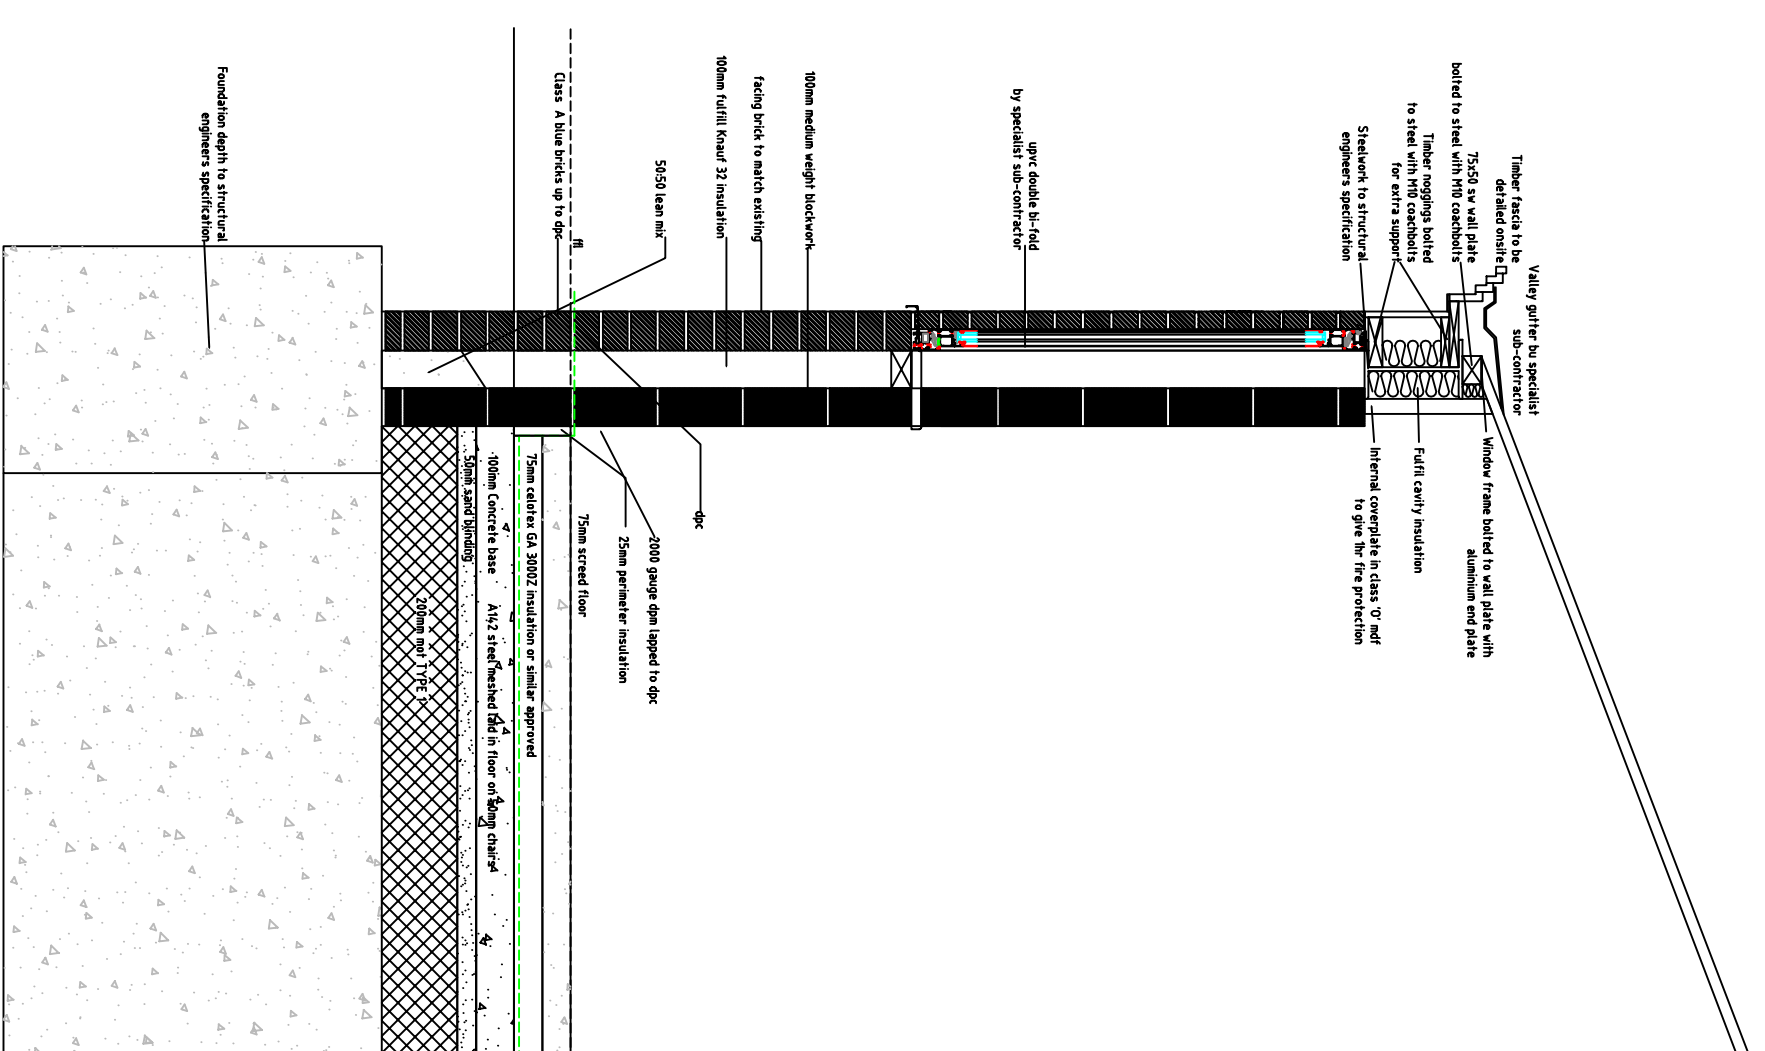

PROPOSED ROOF PLAN @1:20

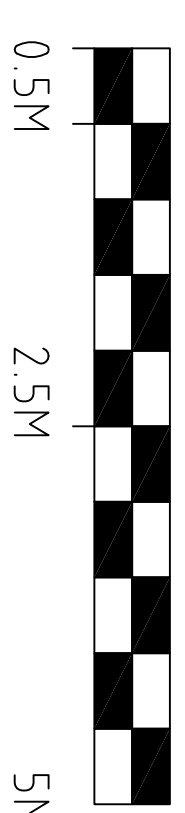

SCALE BAR @1:50 @A1

APC DESIGN & PLANNING

apcdesignltd@binternet.com
T. 01933 318622
M. 07766 656 363

Mr & Mrs Tyson
St Nicholas House
Deeping St Nicholas
DETAILS

PROJECT		SCALE		DRAWN	CHECKED
Mr & Mrs Tyson		1:50 @ A1		APC	APC
St Nicholas House		DATE		STATUS	
Deepling St Nicholas		Apr 15		PLANNING	
DETAILS		DRAWING NO.	23150-804	REVISION	-