


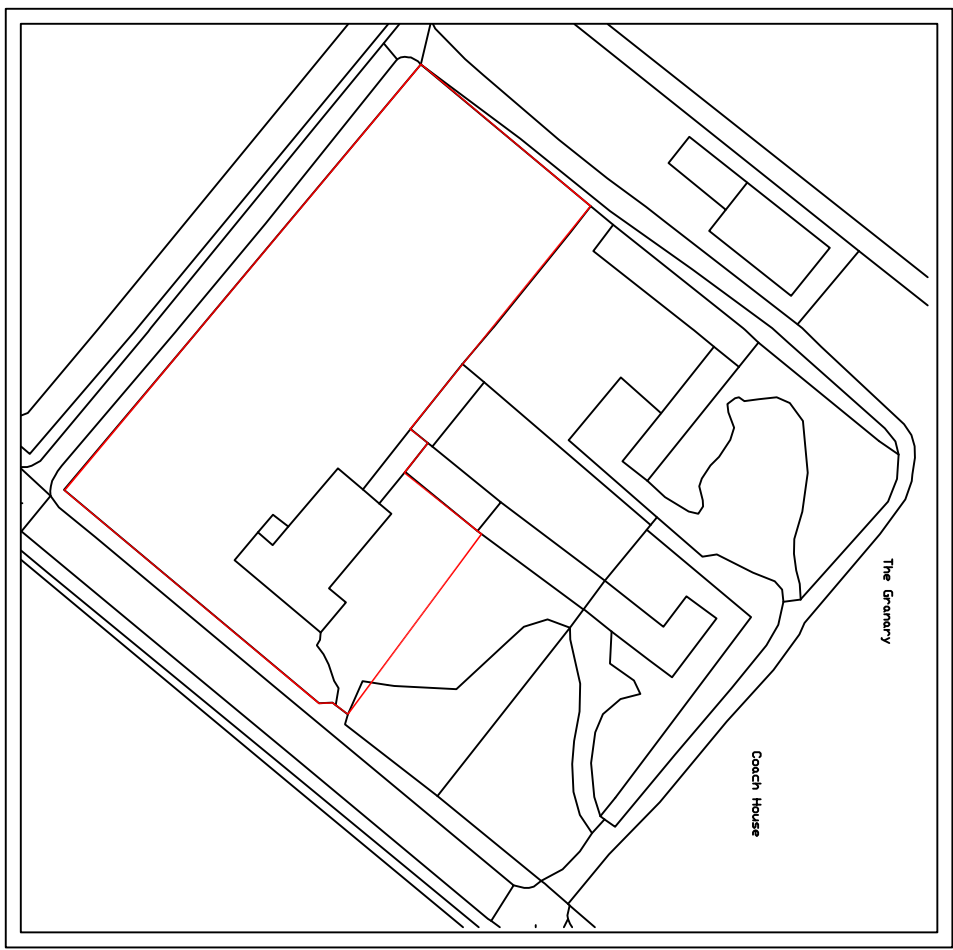


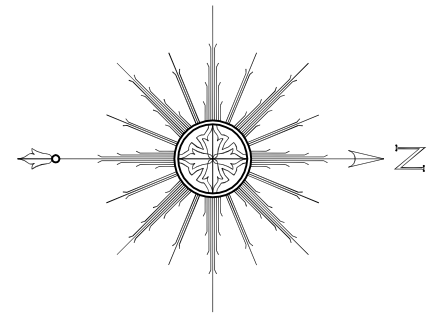

SITE PLAN @1:1250 @A1

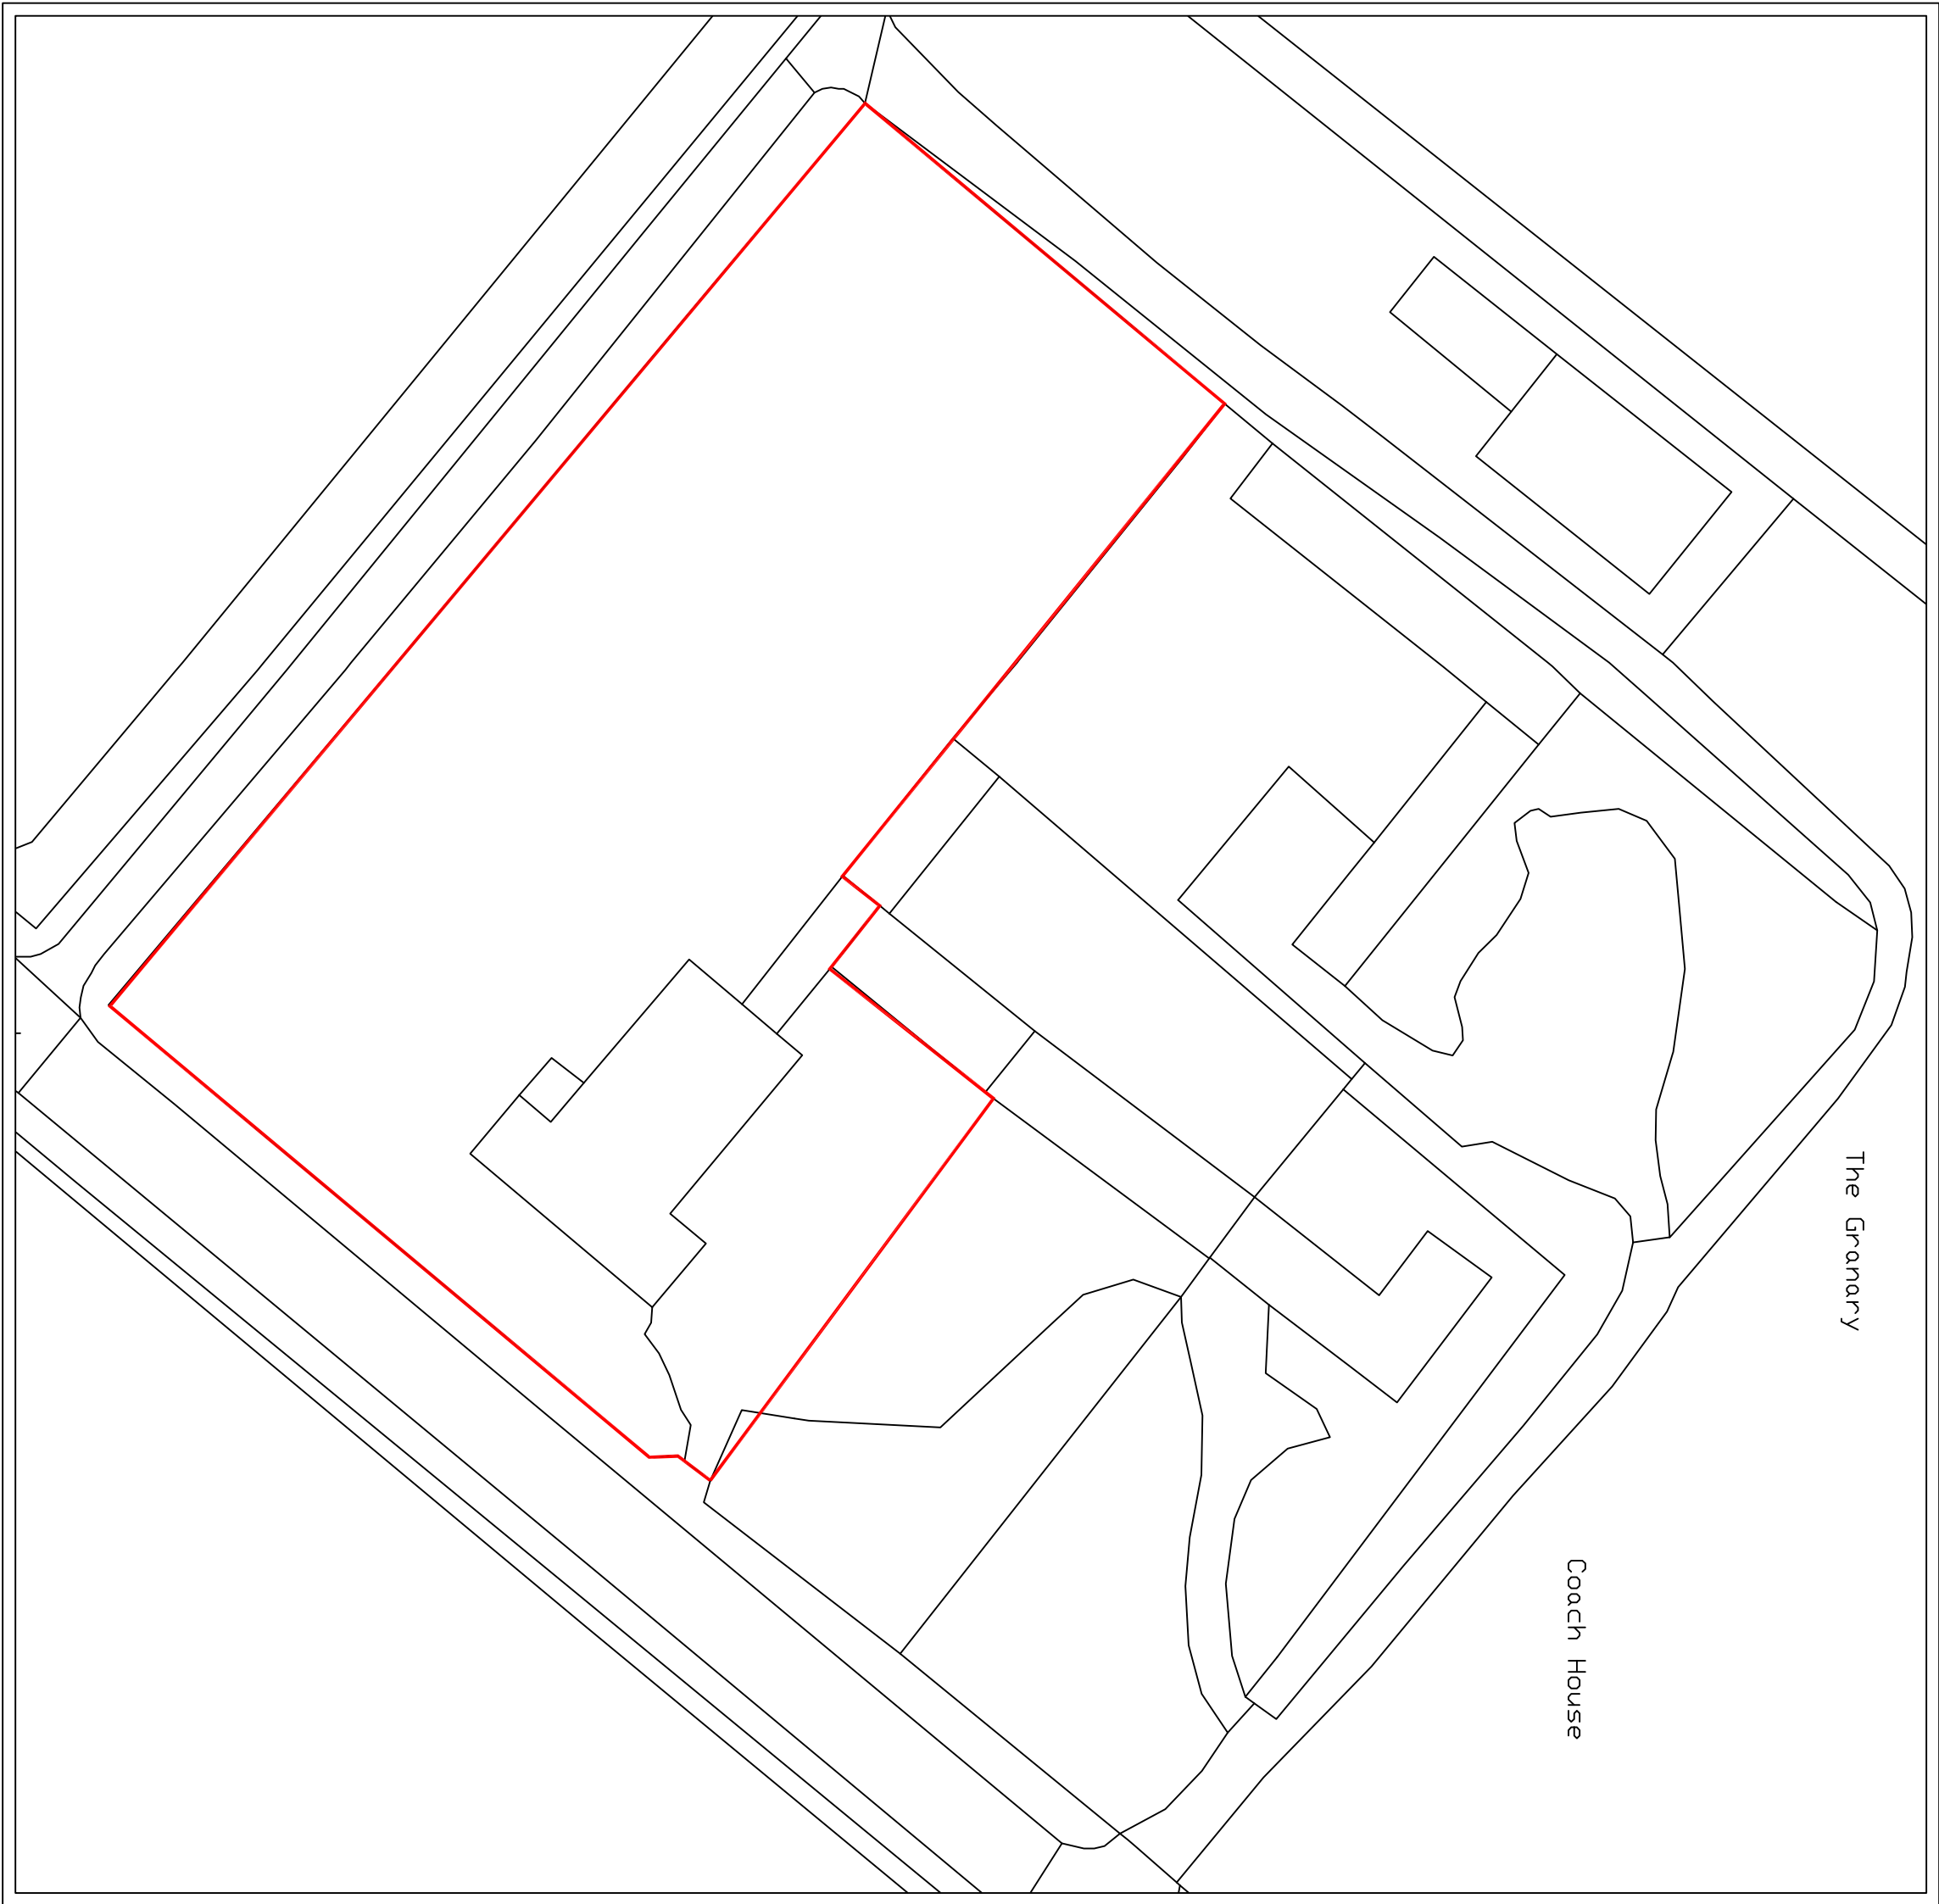

BLOCK PLAN @1:500 @A1

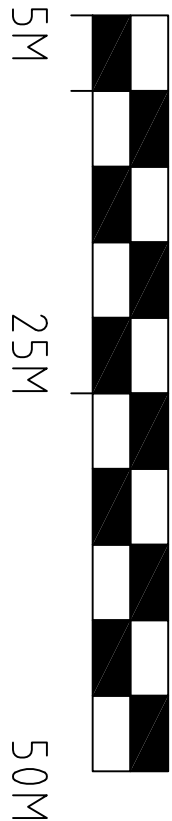

SCALE BAR @1:500 @A1

APC DESIGN & PLANNING				
apcdesignpln@btinternet.com T: 01833 318622 M: 07766 659363				
PROJECT	SCALE	DRAWN	CHECKED	
Mr & Mrs Tyson	VARIES	APC	APC	
St Nicholas House	DATE	STATUS		
Deeping St Nicholas	Apr 15	PLANNING		
EXISTING PLANS	DRAWING NO.		REVISION	
	23131-EX101		-	