




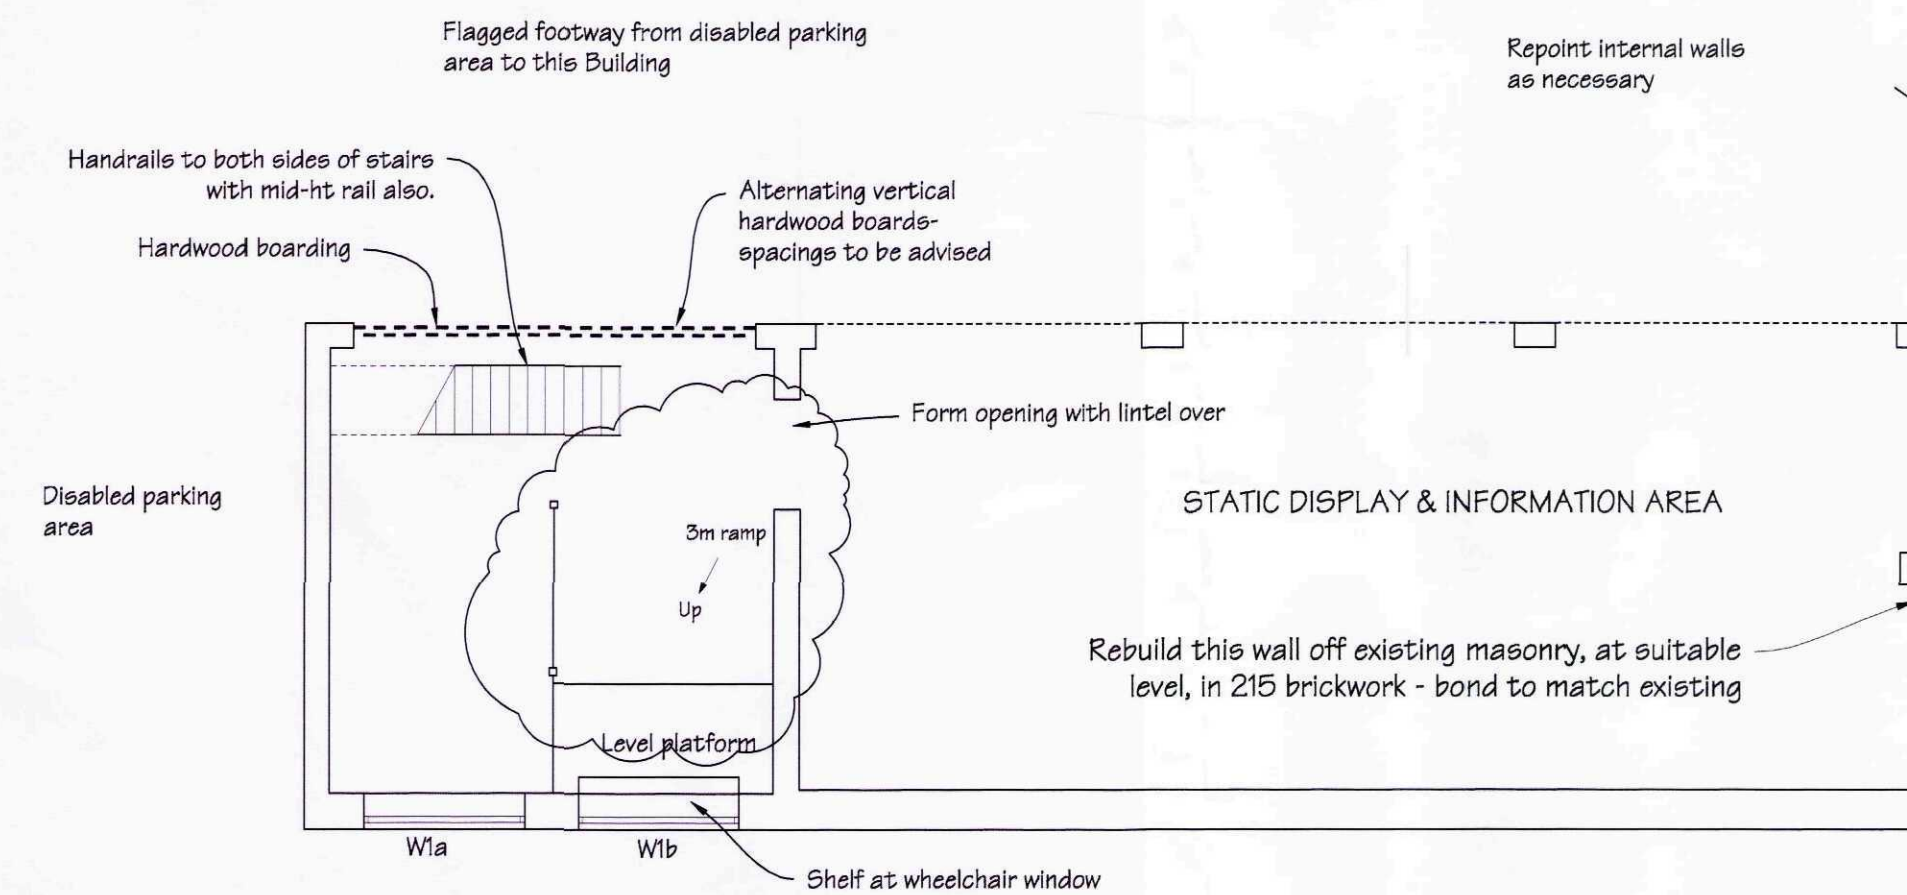



PROPOSED GF PLAN
Scale 1:100

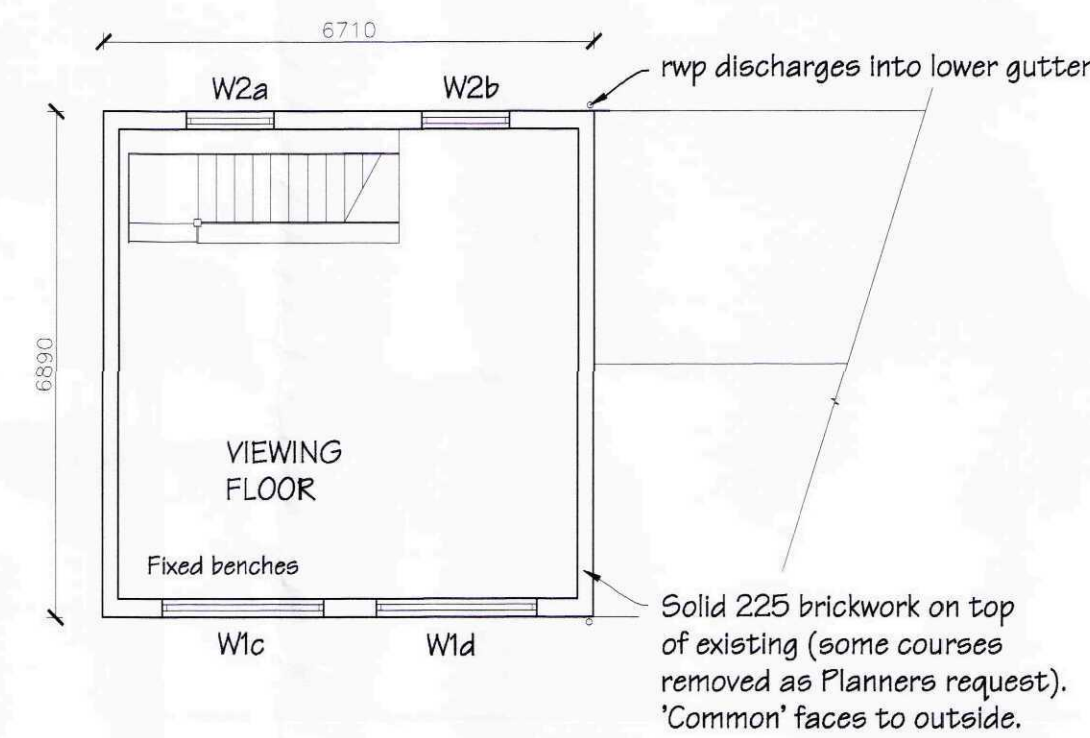



PROPOSED FF PLAN
Scale 1:100

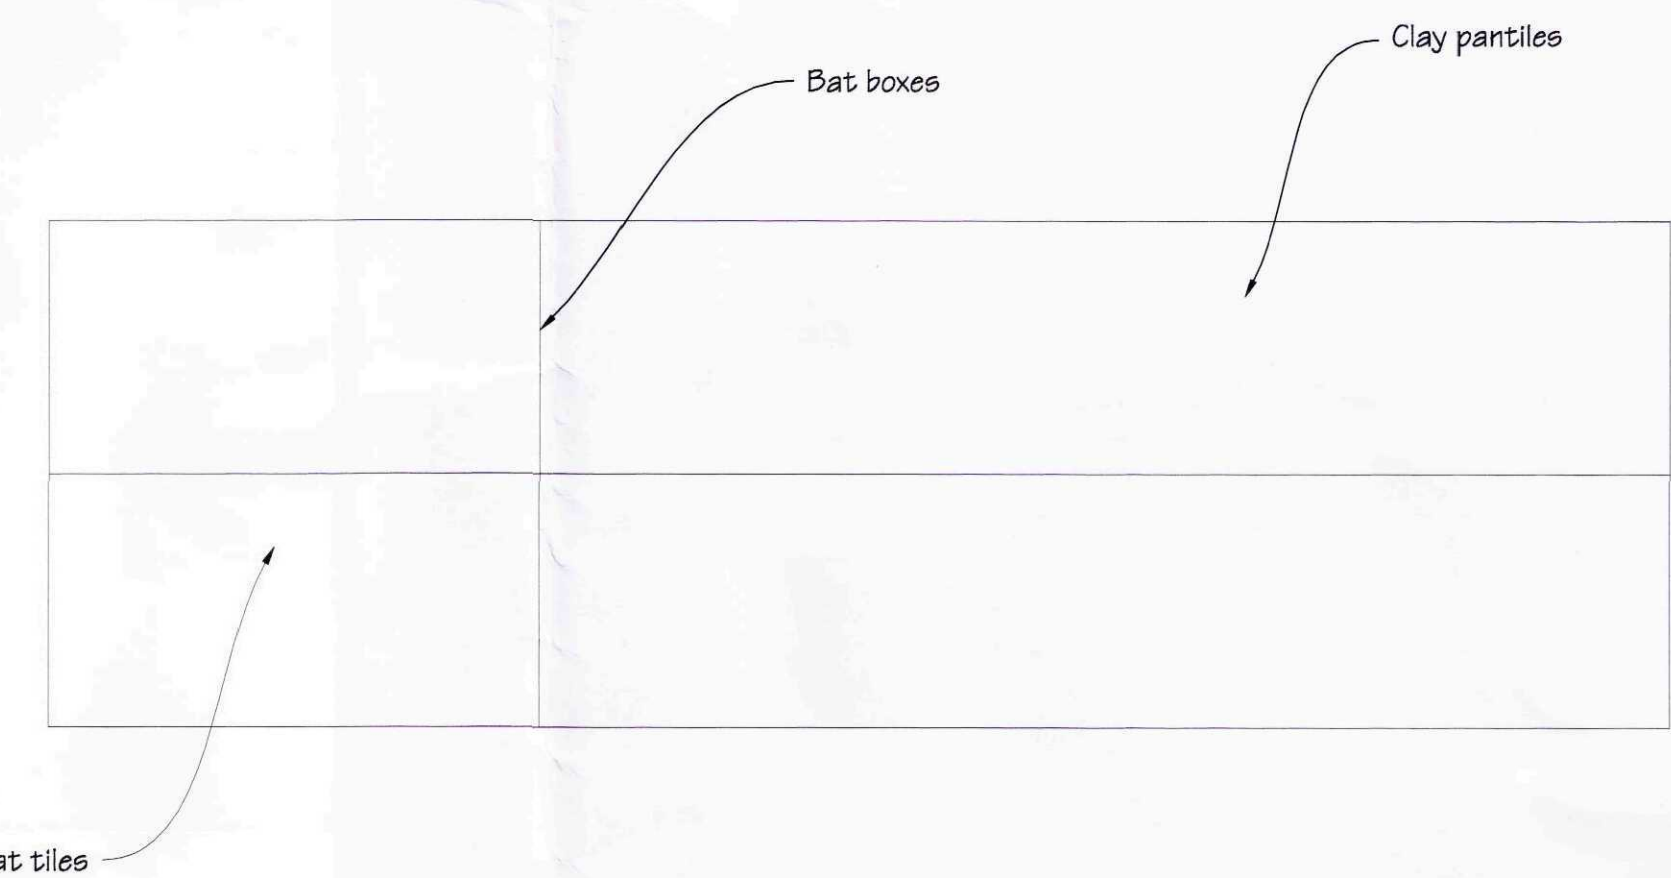

PROPOSED ROOF PLAN
Scale 1:100

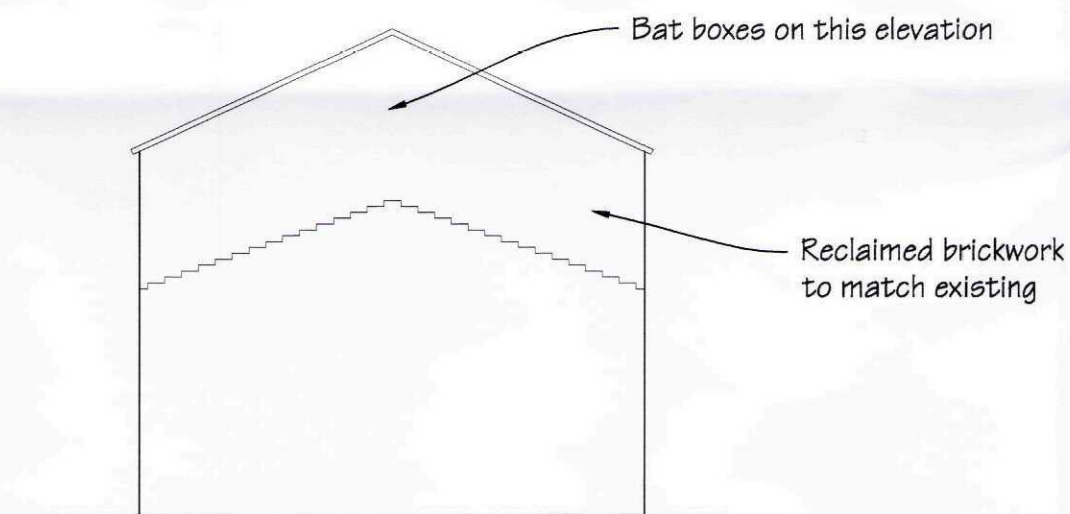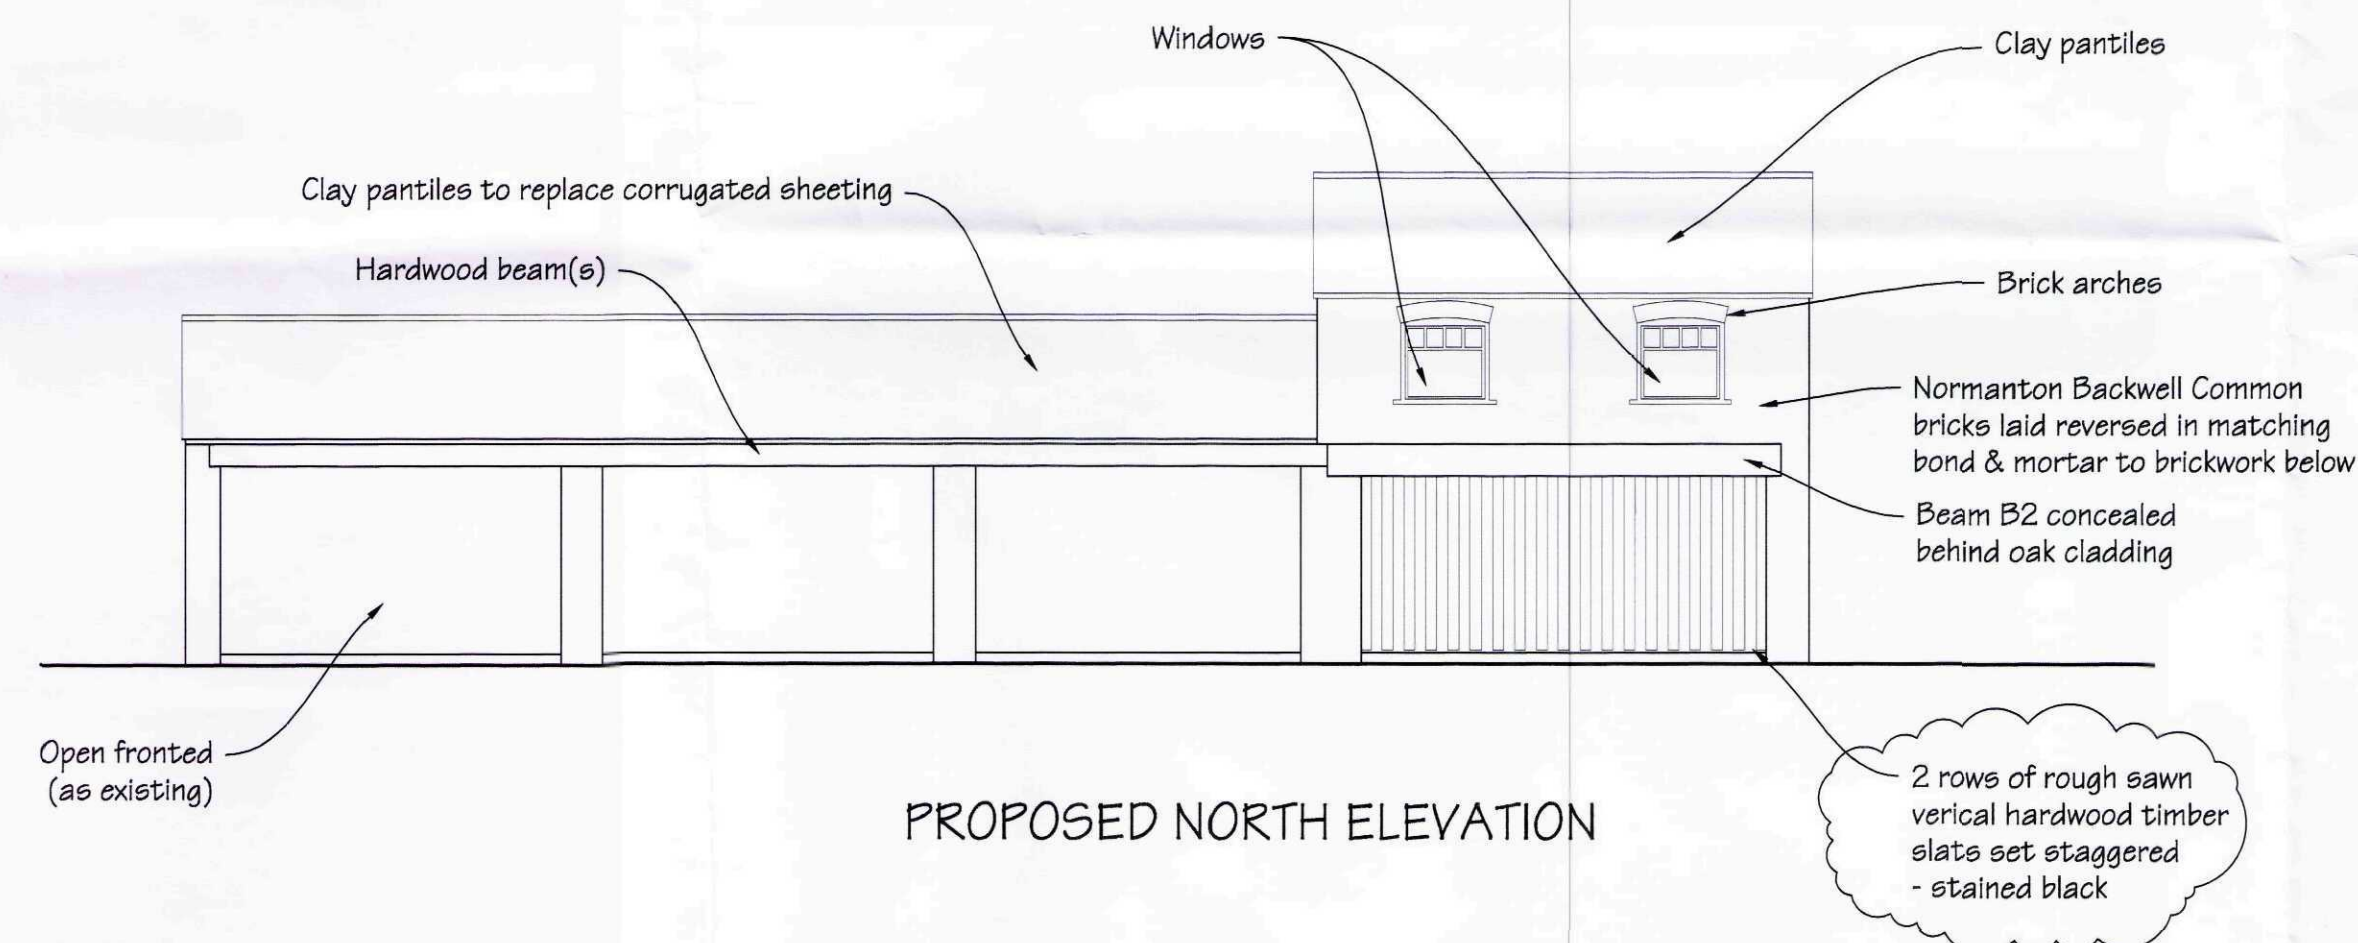

WEST ELEVATION

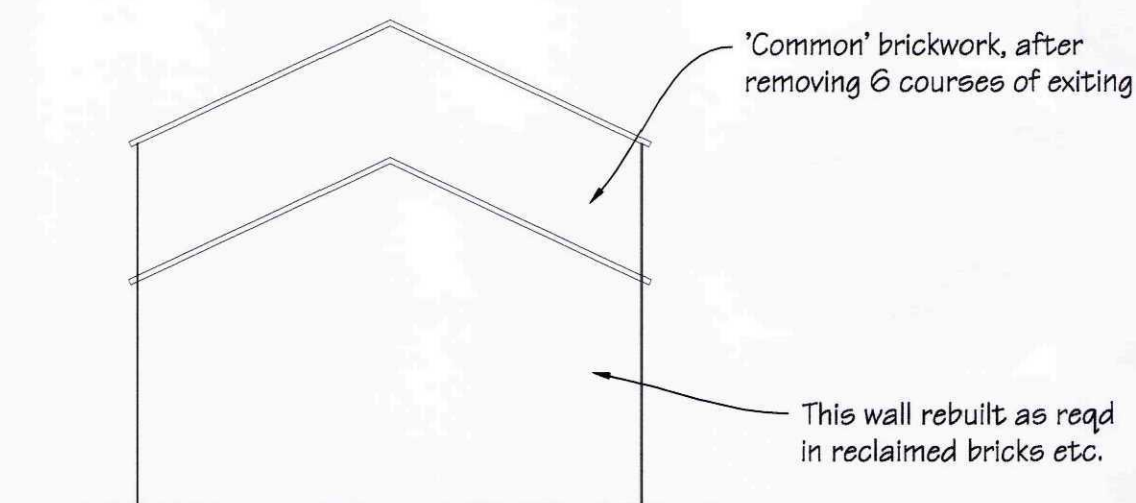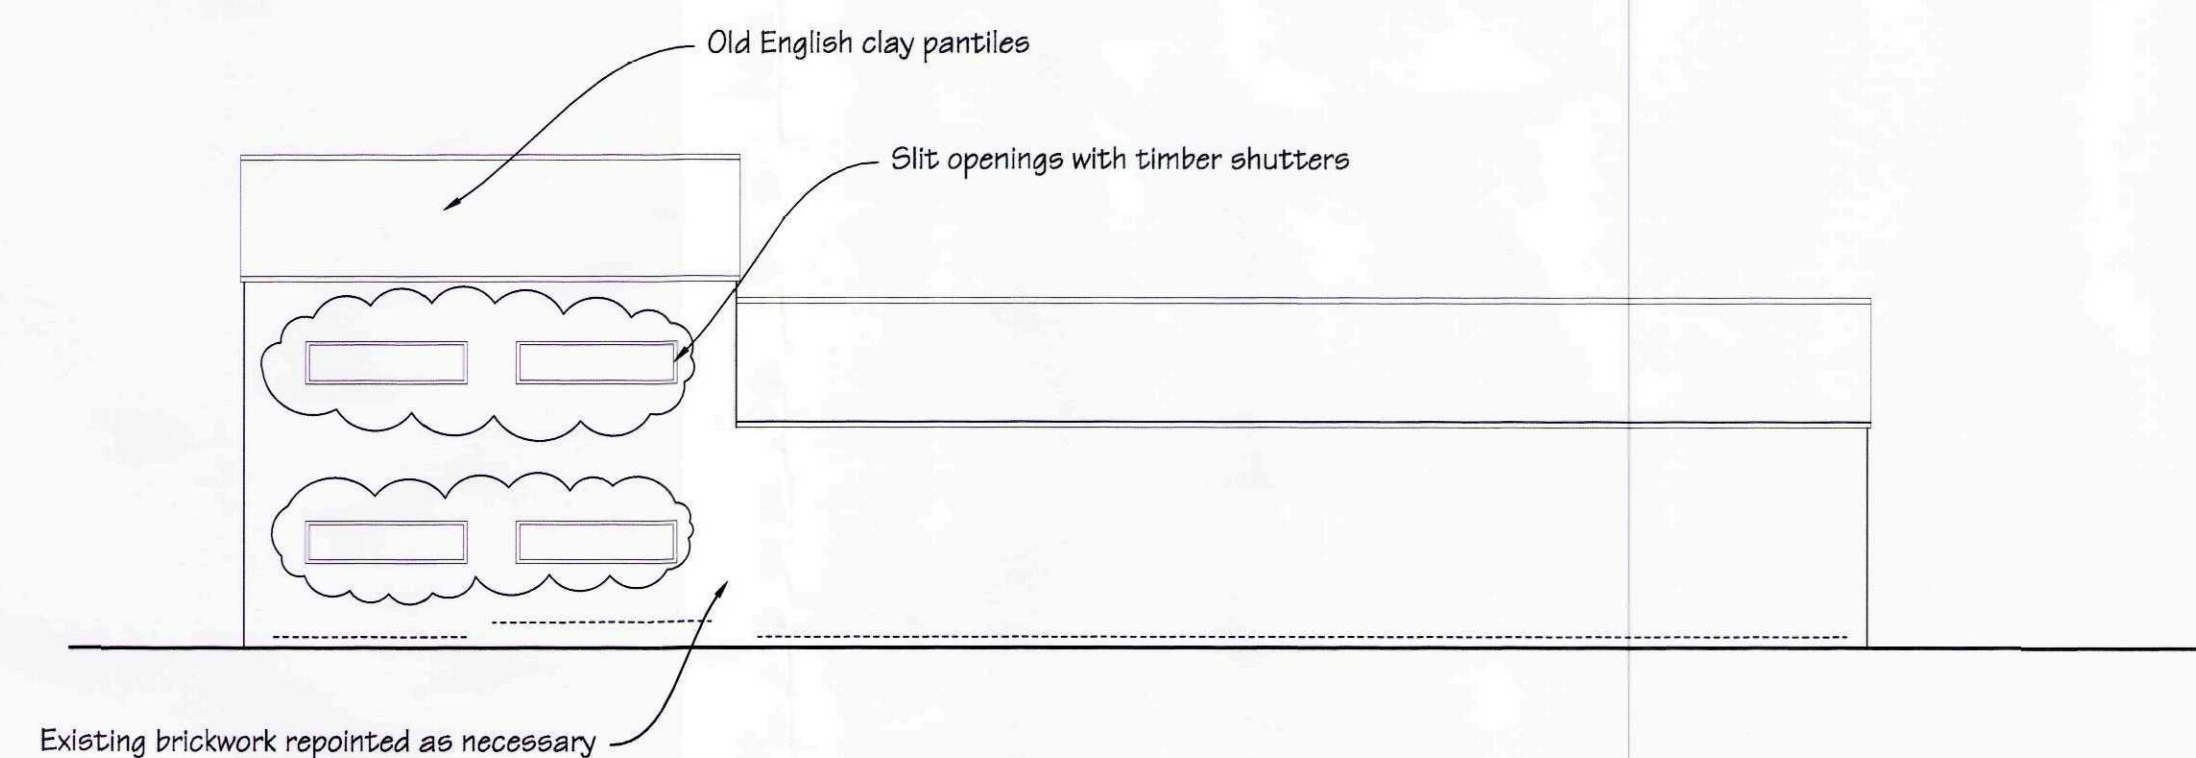

EAST ELEVATION

SHDC
Planning & Development
26 JUL 2011
Ref: 0575-11

N - 25.07.11	Non Material MA are highlighted
Ref & date	Description of revision(s)
Amendments	
 Build Design Ltd ARCHITECTURAL DESIGN & PROJECT MANAGEMENT	
Project:	INTERPRETATION BUILDING
Title:	PROPOSED Dwg. No: 433.02N
Date:	April 2010 Scales as shown
Client:	Lincs Wildlife Trust Willow Tree Farm Slings Grove W. Pinchbeck, PE11 3JH
Design Copyright reserved: written consent must be obtained before copying or reproducing this drawing. Do NOT scale this drawing - use figured dimensions only. The Builder is responsible for checking site dimensions and any discrepancy must be reported to the Architectural Technician immediately.	