


SHDC
Planning & Development
19 JUL 2010
Ref: 0597-10

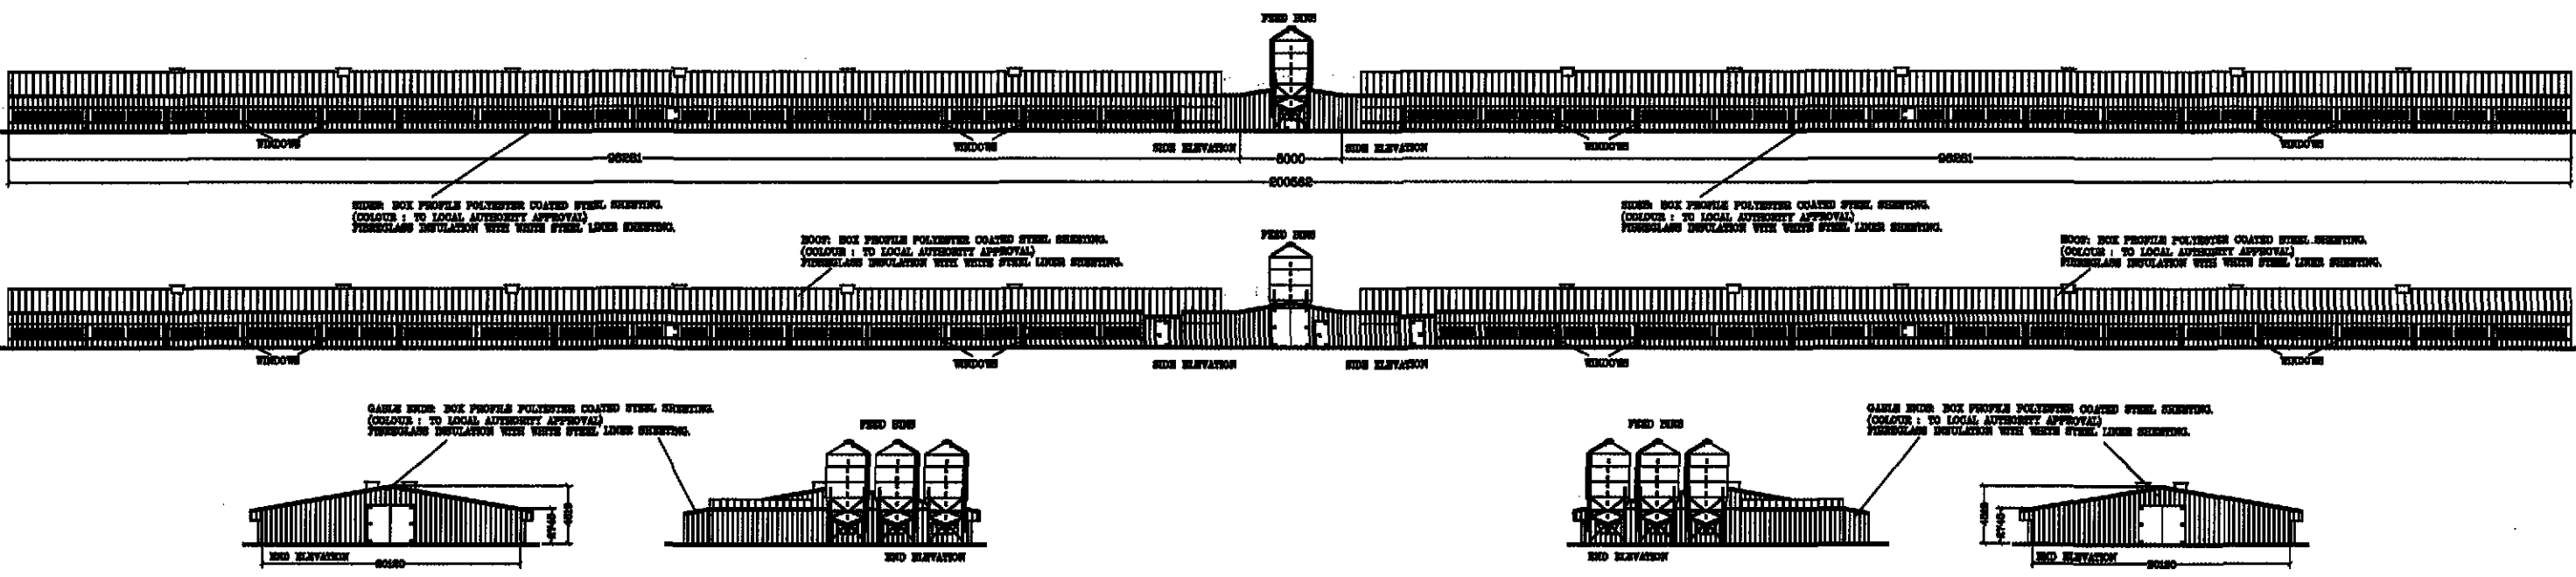

TEL: 01291 672334
FAX: 01291 673928
richard@morspan.co.uk
www.morspan.com

DATE: 08/07/2010
DRWN BY: T.G.A
SCALE: 1:500 @ A3
DRWG No: DV DEEP - PL/EL/FP/r
CLIENT: DV FARMS LLP

TITLE: PROPOSED NEW POULTRY UNITS - DV FARMS LLP
DEEPIG FARM
MAIN ROAD
DEEPIG ST. NICHOLAS
LINCOLNSHIRE
PE11 3BW

NOTES:
FEED BIN AND
CONTROL ROOM
TO BE
POSITIONED AS
PER SITE PLAN

DWG No.
DV DEEP - PL/EL/FP/r

PROPOSED ADDITIONAL POULTRY HOUSES, STORAGE BUILDING AND INFRASTRUCTURE AT DEEPING FARM, DEEPING ST. NICHOLAS

Location Plan. Scale 1:2500

