



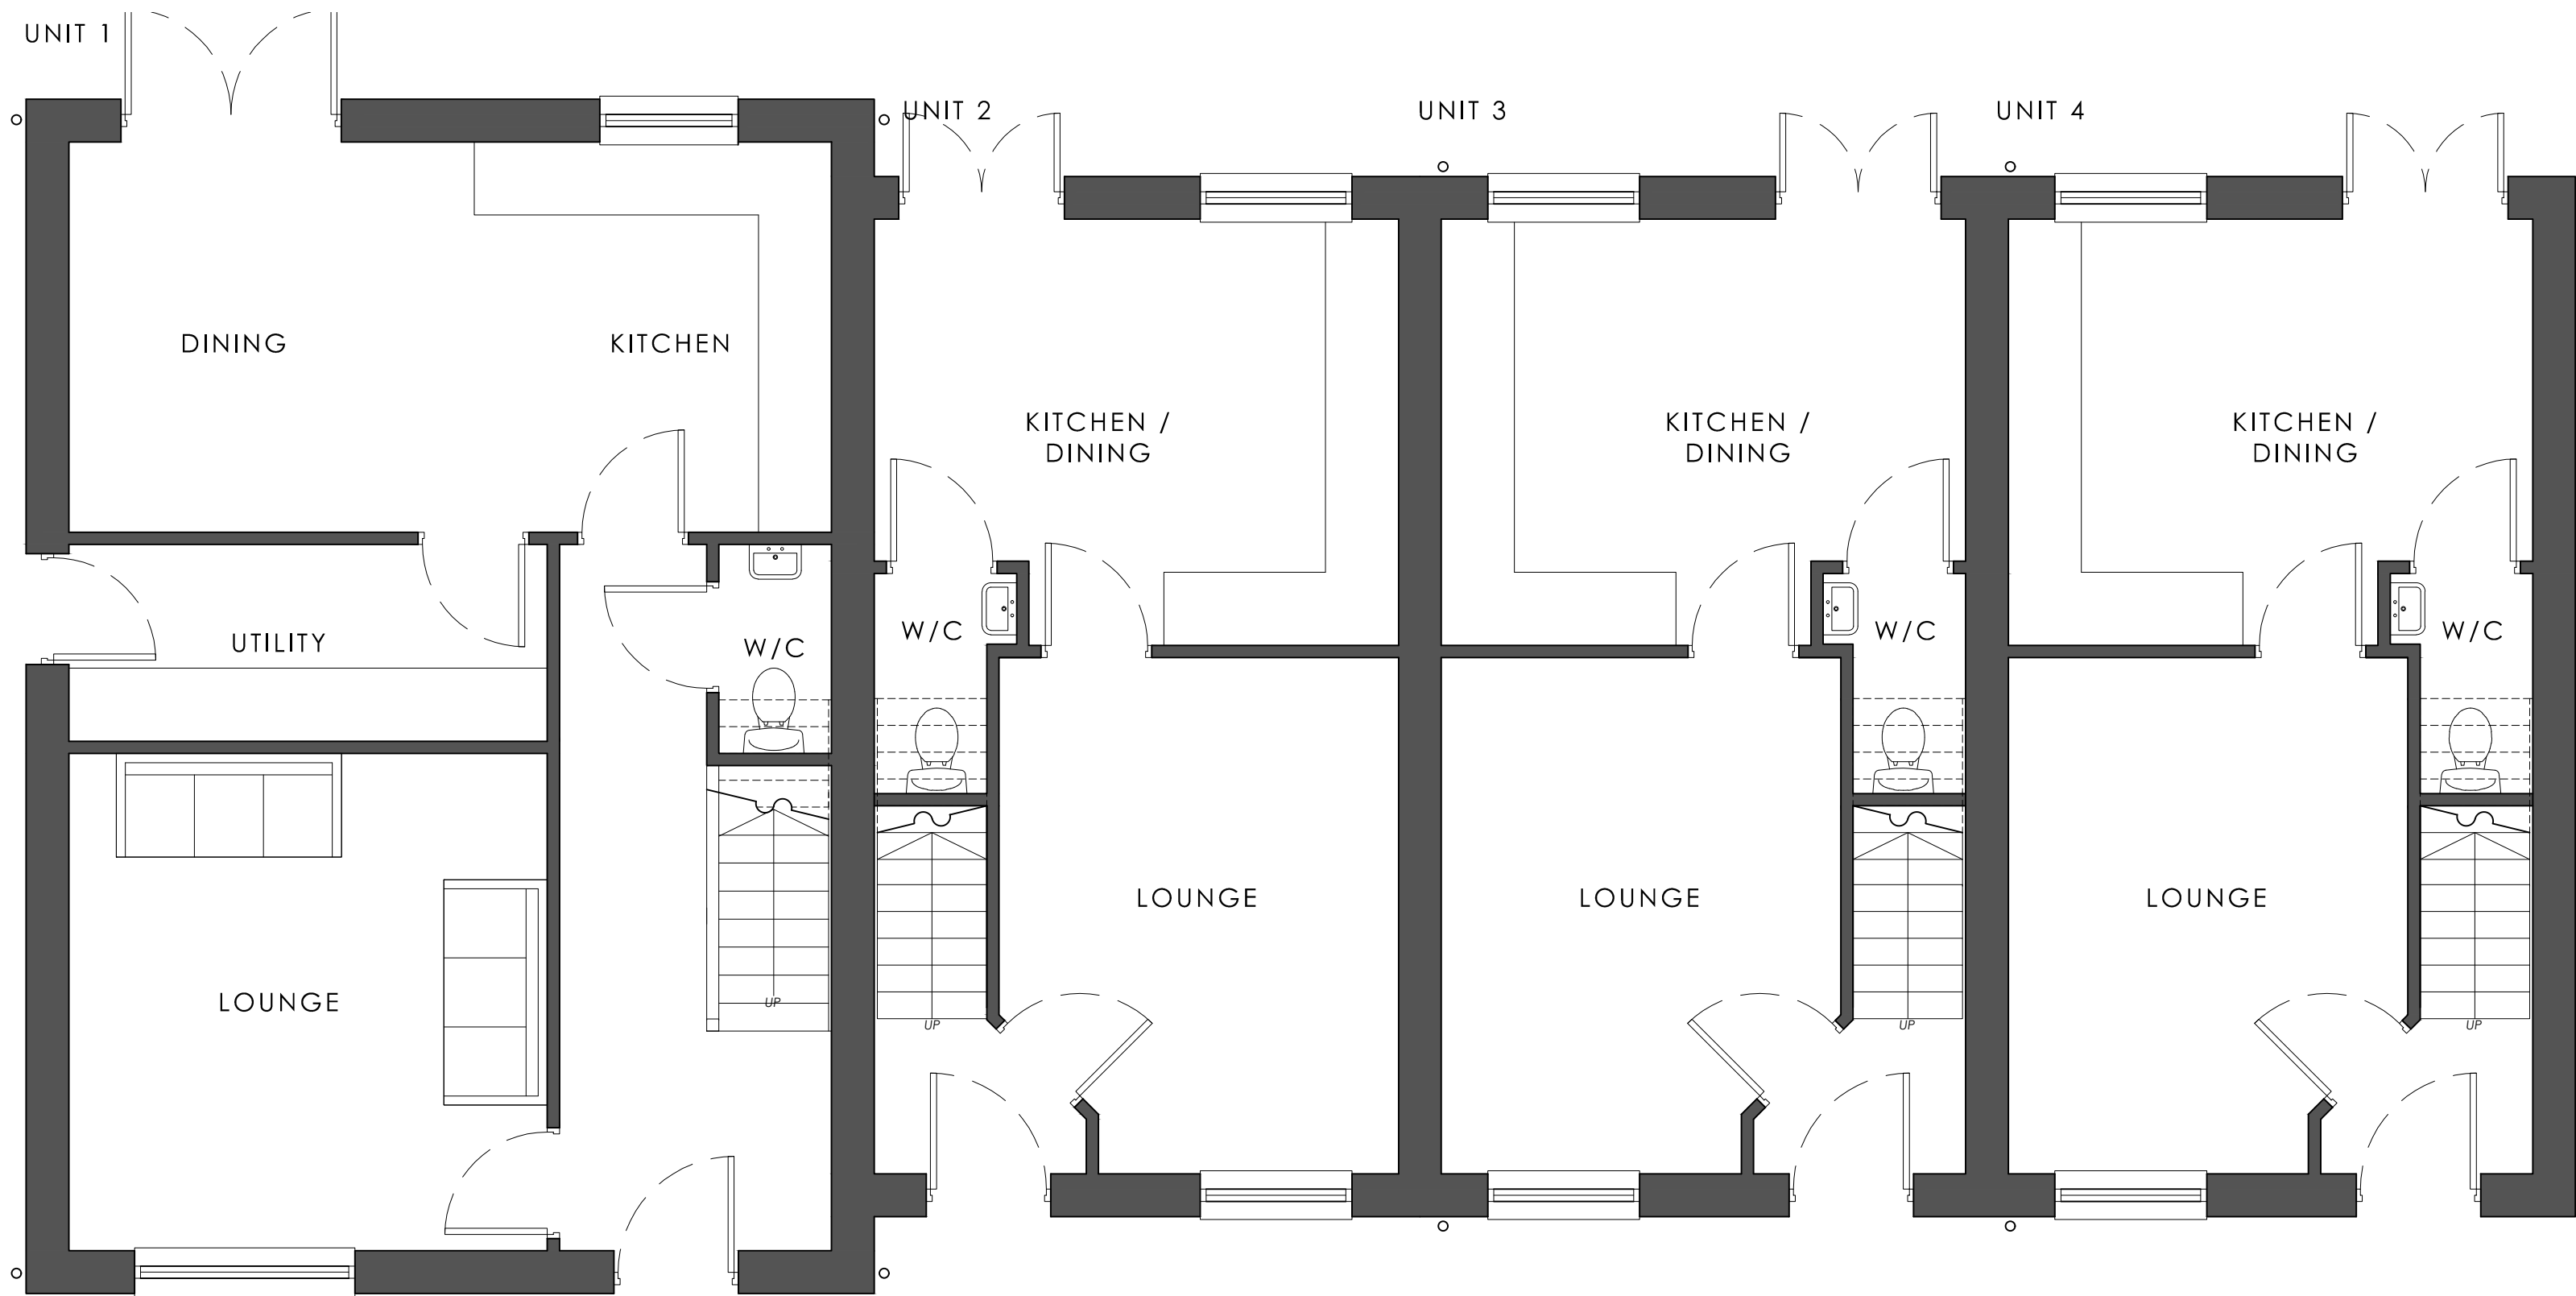

GROUND FLOOR
Gross external floor area - 187m² units combined
Gross internal floor area - Unit 1 = 57m², Unit 2 = 34m², Unit 3 = 34m², Unit 4 = 34m²

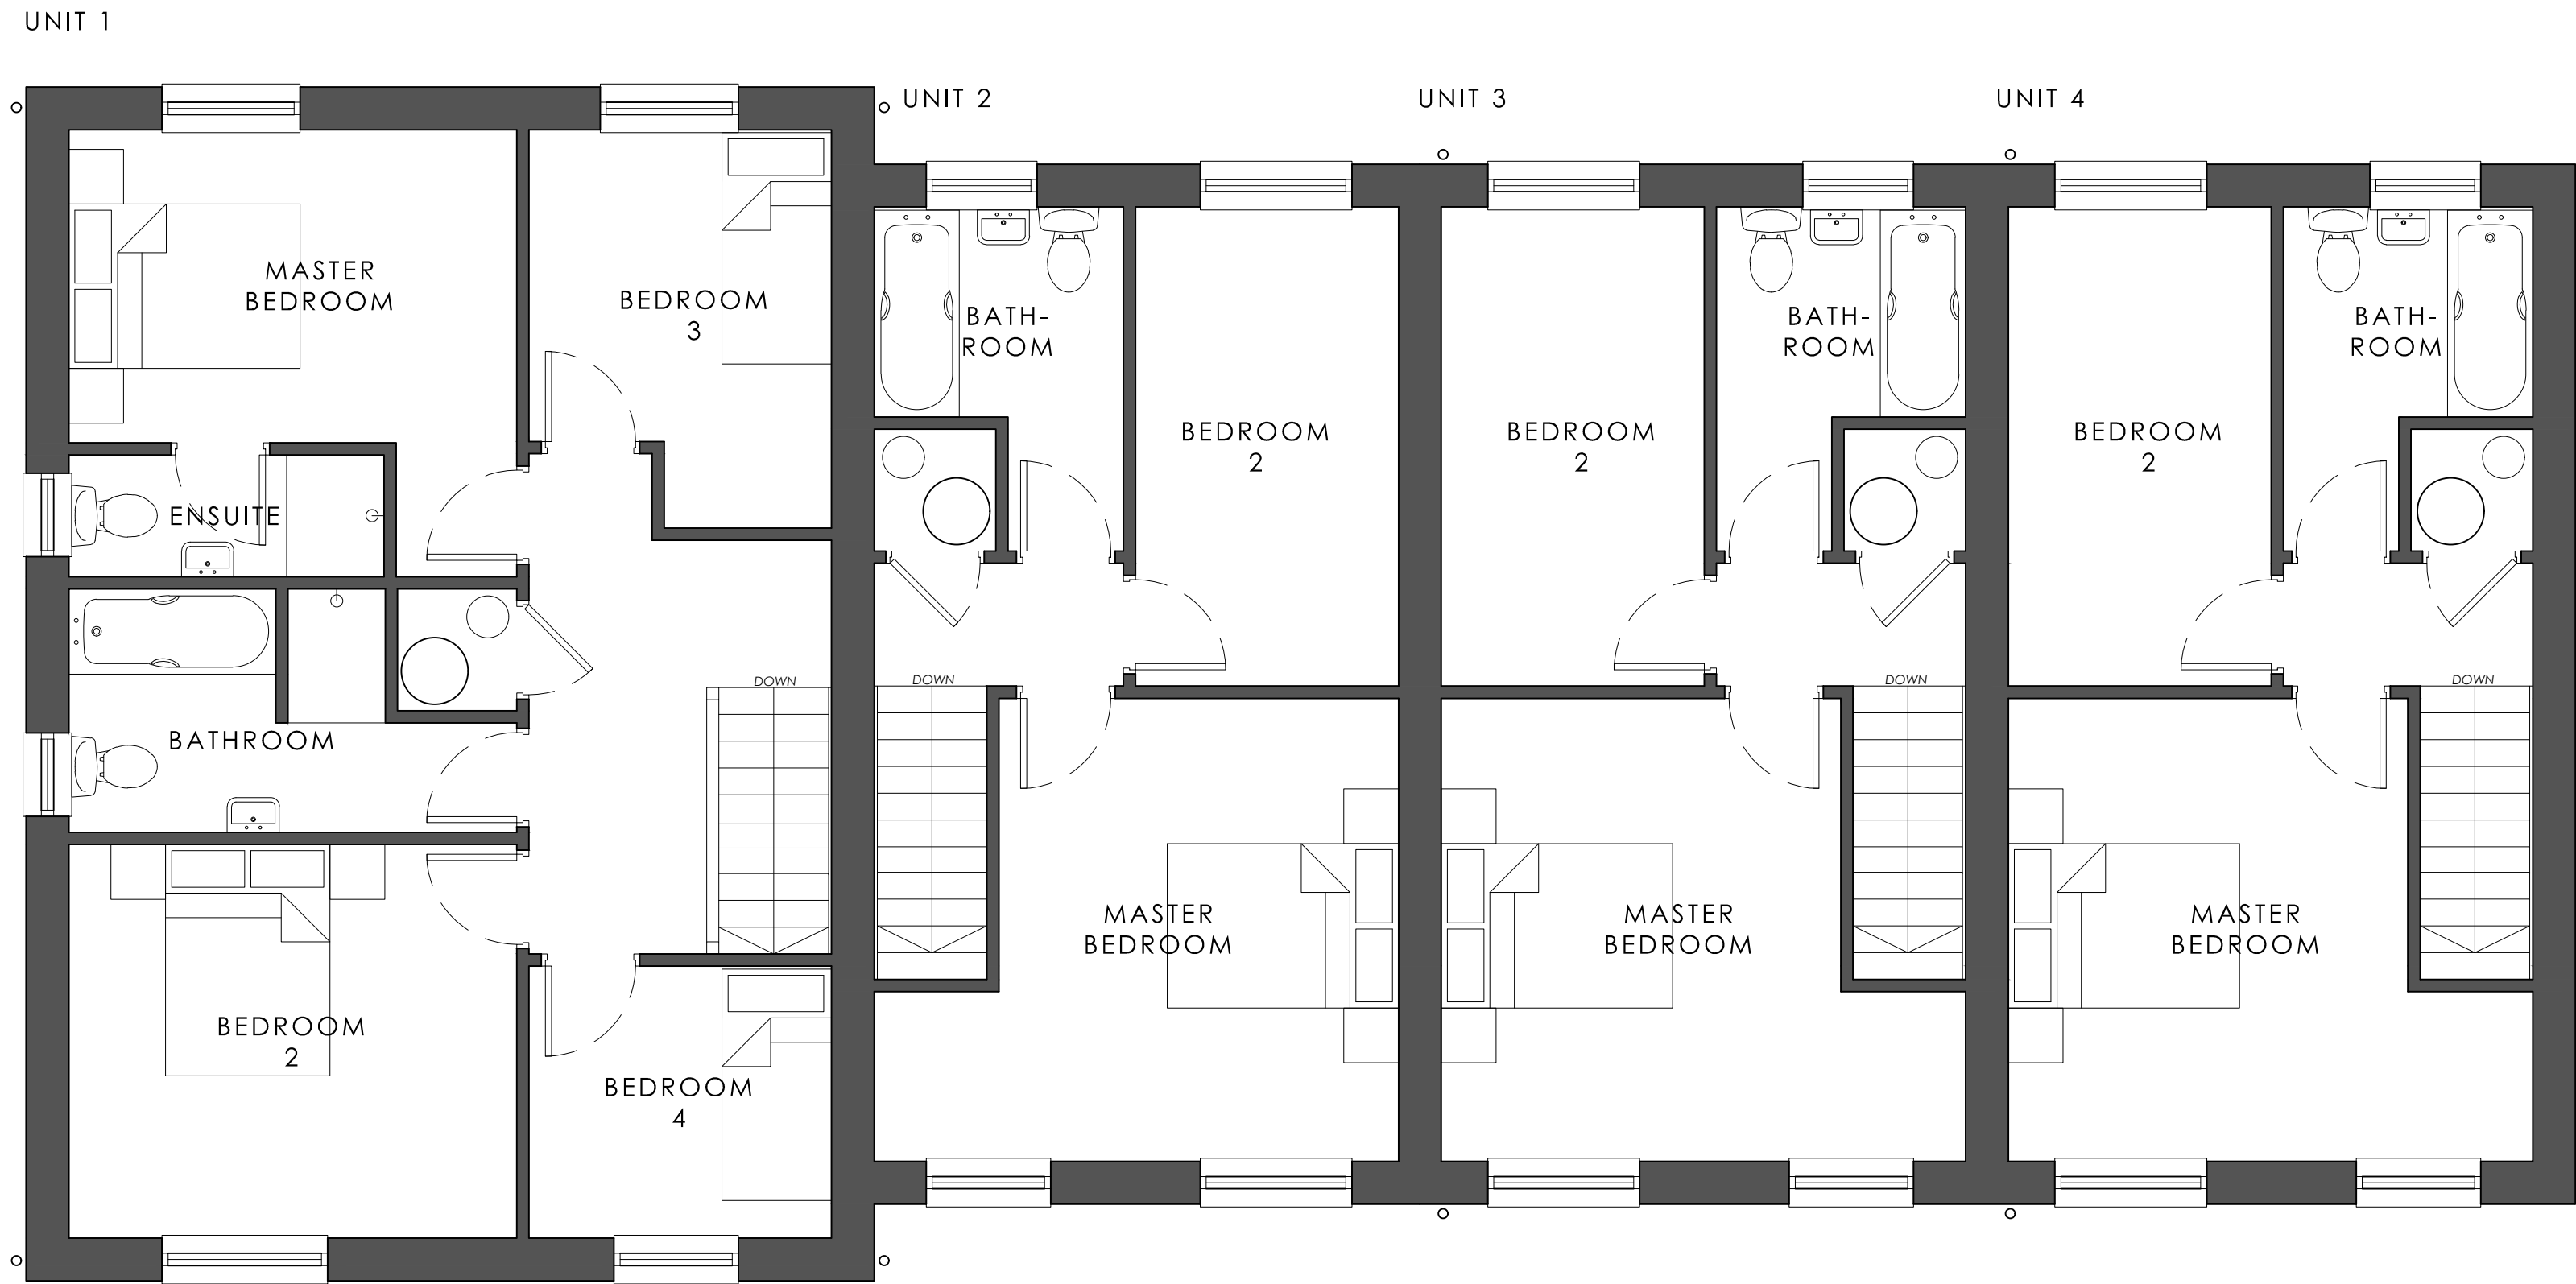

FIRST FLOOR
Gross external floor area - 187m² units combined
Gross internal floor area - Unit 1 = 57m², Unit 2 = 34m², Unit 3 = 34m², Unit 4 = 34m²

PROPOSED FLOOR PLANS
scale 1:50



FRONT ELEVATION **SIDE ELEVATION**



SIDE ELEVATION **REAR ELEVATION**

PROPOSED ELEVATIONS
scale 1:100

MATERIAL PALETTE 3	
WALLS;	Buff Brick (type; tbc)
ROOF;	Slate (type; tbc)
WINDOWS;	UPVC (Colour; White tbc)

This drawing is the copyright of **Indic Design Consultancy** and must not be reproduced without written consent. The client/contractor is responsible for taking and checking all dimensions on site prior to commencement, particularly where building elements have not been accessible during surveys, and reporting back to the architectural consultant any discrepancies. All materials specified on this drawing are to be used in strict accordance with manufacturers written instructions and current codes of practice.

All Details and Specification on this drawing and in relation to this specific project should be referred to. If any deviations occur the contractor / client should inform **Indic Design Consultancy** immediately as we cannot be held responsible for errors resulting from undelivered detail and specification changes.

DRAWING ISSUES AND REVISIONS

Indic

Indic Design Consultancy
12 Vickers Lane
Louth
Lincolnshire
LN11 9PJ
T 01507 411155
E | admin@indicdesignconsultancy.co.uk
www.indicdesignconsultancy.co.uk

PROJECT | Residential Development
Land Off of Littleworth Drove
Deeping St Nicholas

DATE | June 2024

TITLE | House Type J1
(4 & 2 Bedroom Terrace)

SCALE | As Shown

ORIGINAL SIZE | A1

DRG STATUS | PLANNING

DRAWING NUMBER | LDC4244-130