



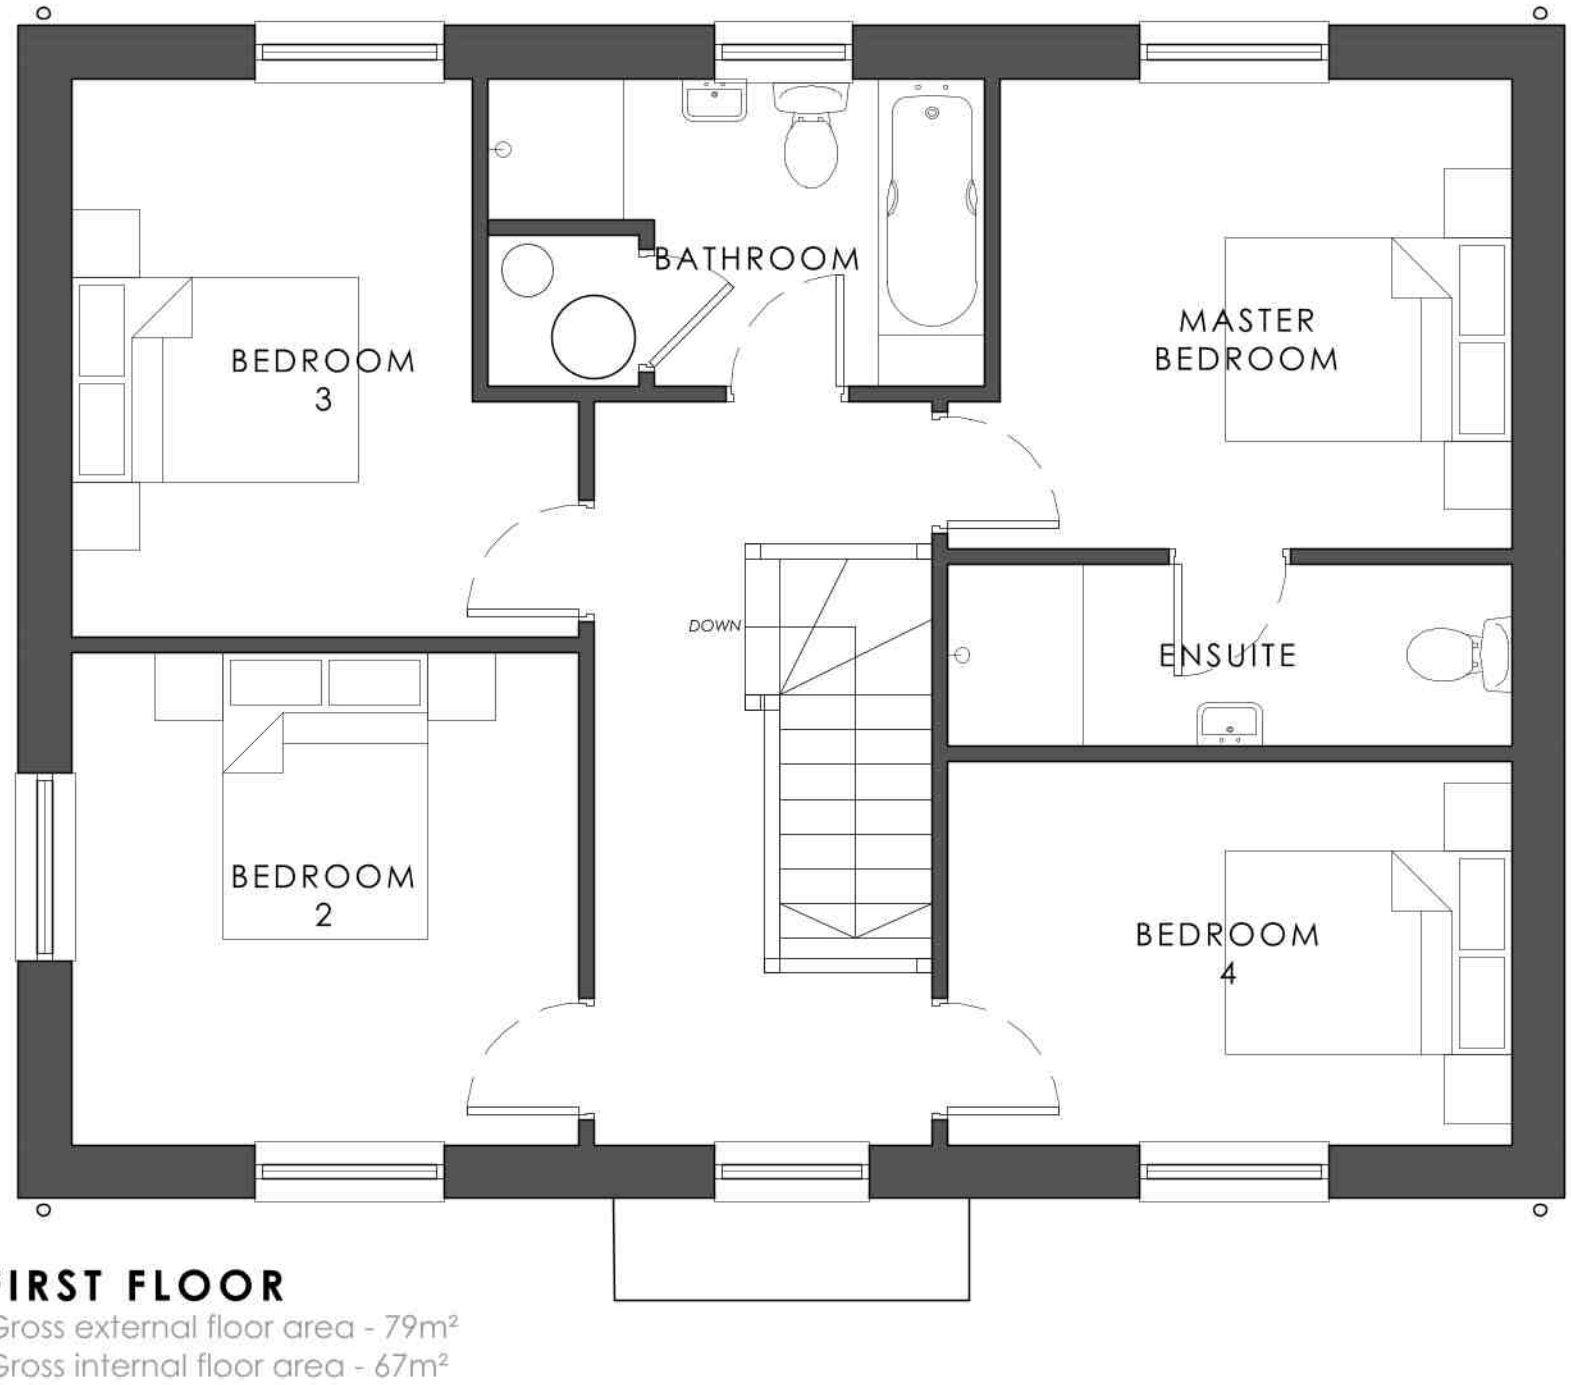

PROPOSED FLOOR PLANS	
scale 1:50	
MATERIAL PALETTE 1	
WALLS;	Multi Red Brick (type; tbc)
ROOF;	Pantile (type; tbc)
WINDOWS;	UPVC (Colour; White tbc)

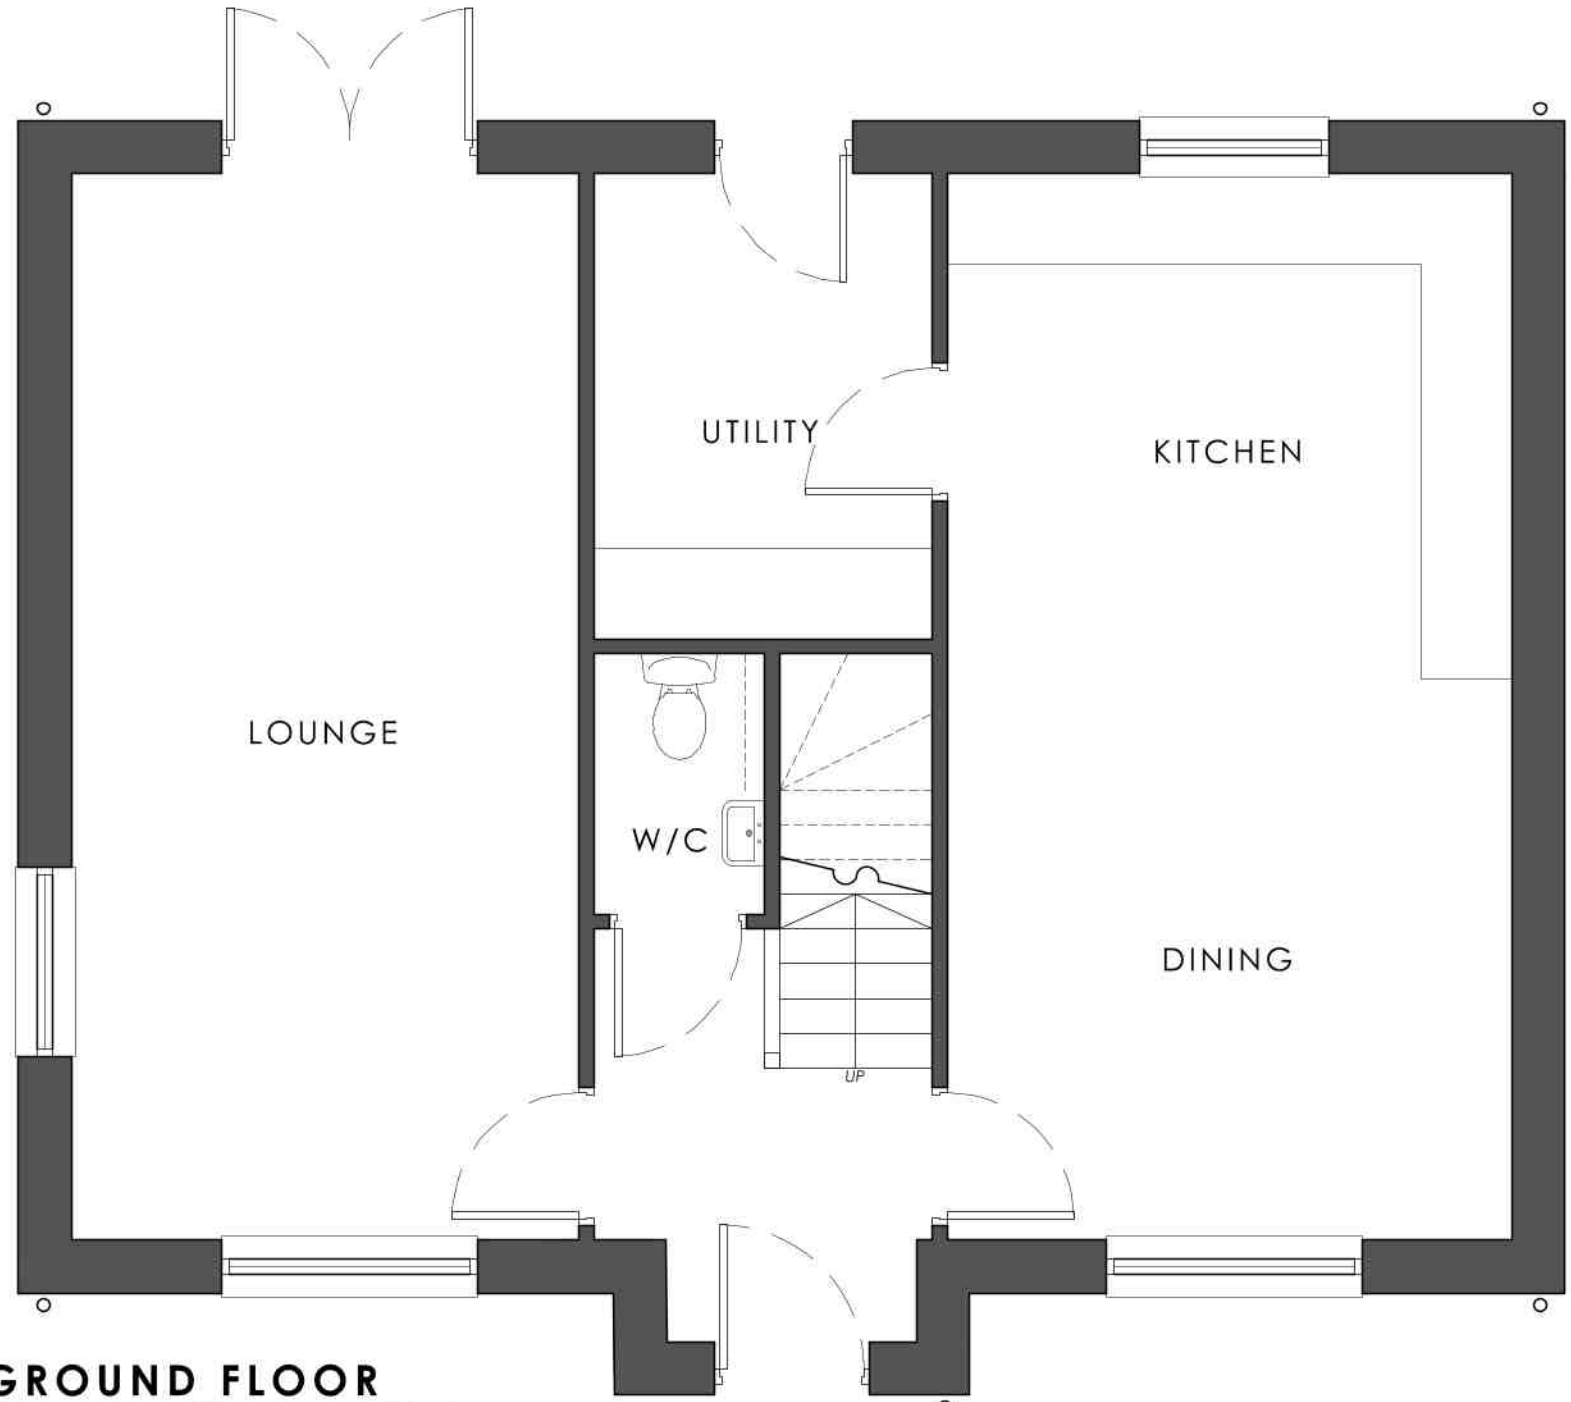

PROPOSED ELEVATIONS
scale 1:50

This drawing is the copyright of **Indc Design Consultancy** and must not be reproduced without written consent. The client/contractor is responsible for taking and checking all dimensions on site prior to commencement, particularly where building elements have not been accessible during surveys, and reporting back to the architect/consultant any discrepancies. All materials specified on this drawing are to be used in their accordance with manufacturers written instructions and current codes of practice.

All Details and Specification on this drawing and in relation to this specific project should be referred to. Any deviations occur the contractor / client should inform **Indc Design Consultancy** immediately as we cannot be held responsible for errors resulting from undetected detail and specification changes.

DRAWING ISSUES AND REVISIONS
Rev.A Plan & Elevation Amends 17/10/2024



Indc

Indc Design Consultancy
12 Vickers Lane
Louth
Lincolnshire
LN11 9PJ
T | 01507 441155
E | admin@indcdesignconsultancy.co.uk
www.indcdesignconsultancy.co.uk

PROJECT	Residential Development Land Off of Littleworth Drove Deeping St Nicholas
DATE	October 2024
TITLE	House Type H3 (4 Bedroom Detached)
SCALE	As Shown
ORIGINAL SIZE	A1
ORG STATUS	PLANNING
DRAWING NUMBER	LDC4244-135