



THIS DRAWING IS TO BE READ IN CONJUNCTION
WITH THE SCHEDULE OF WORKS

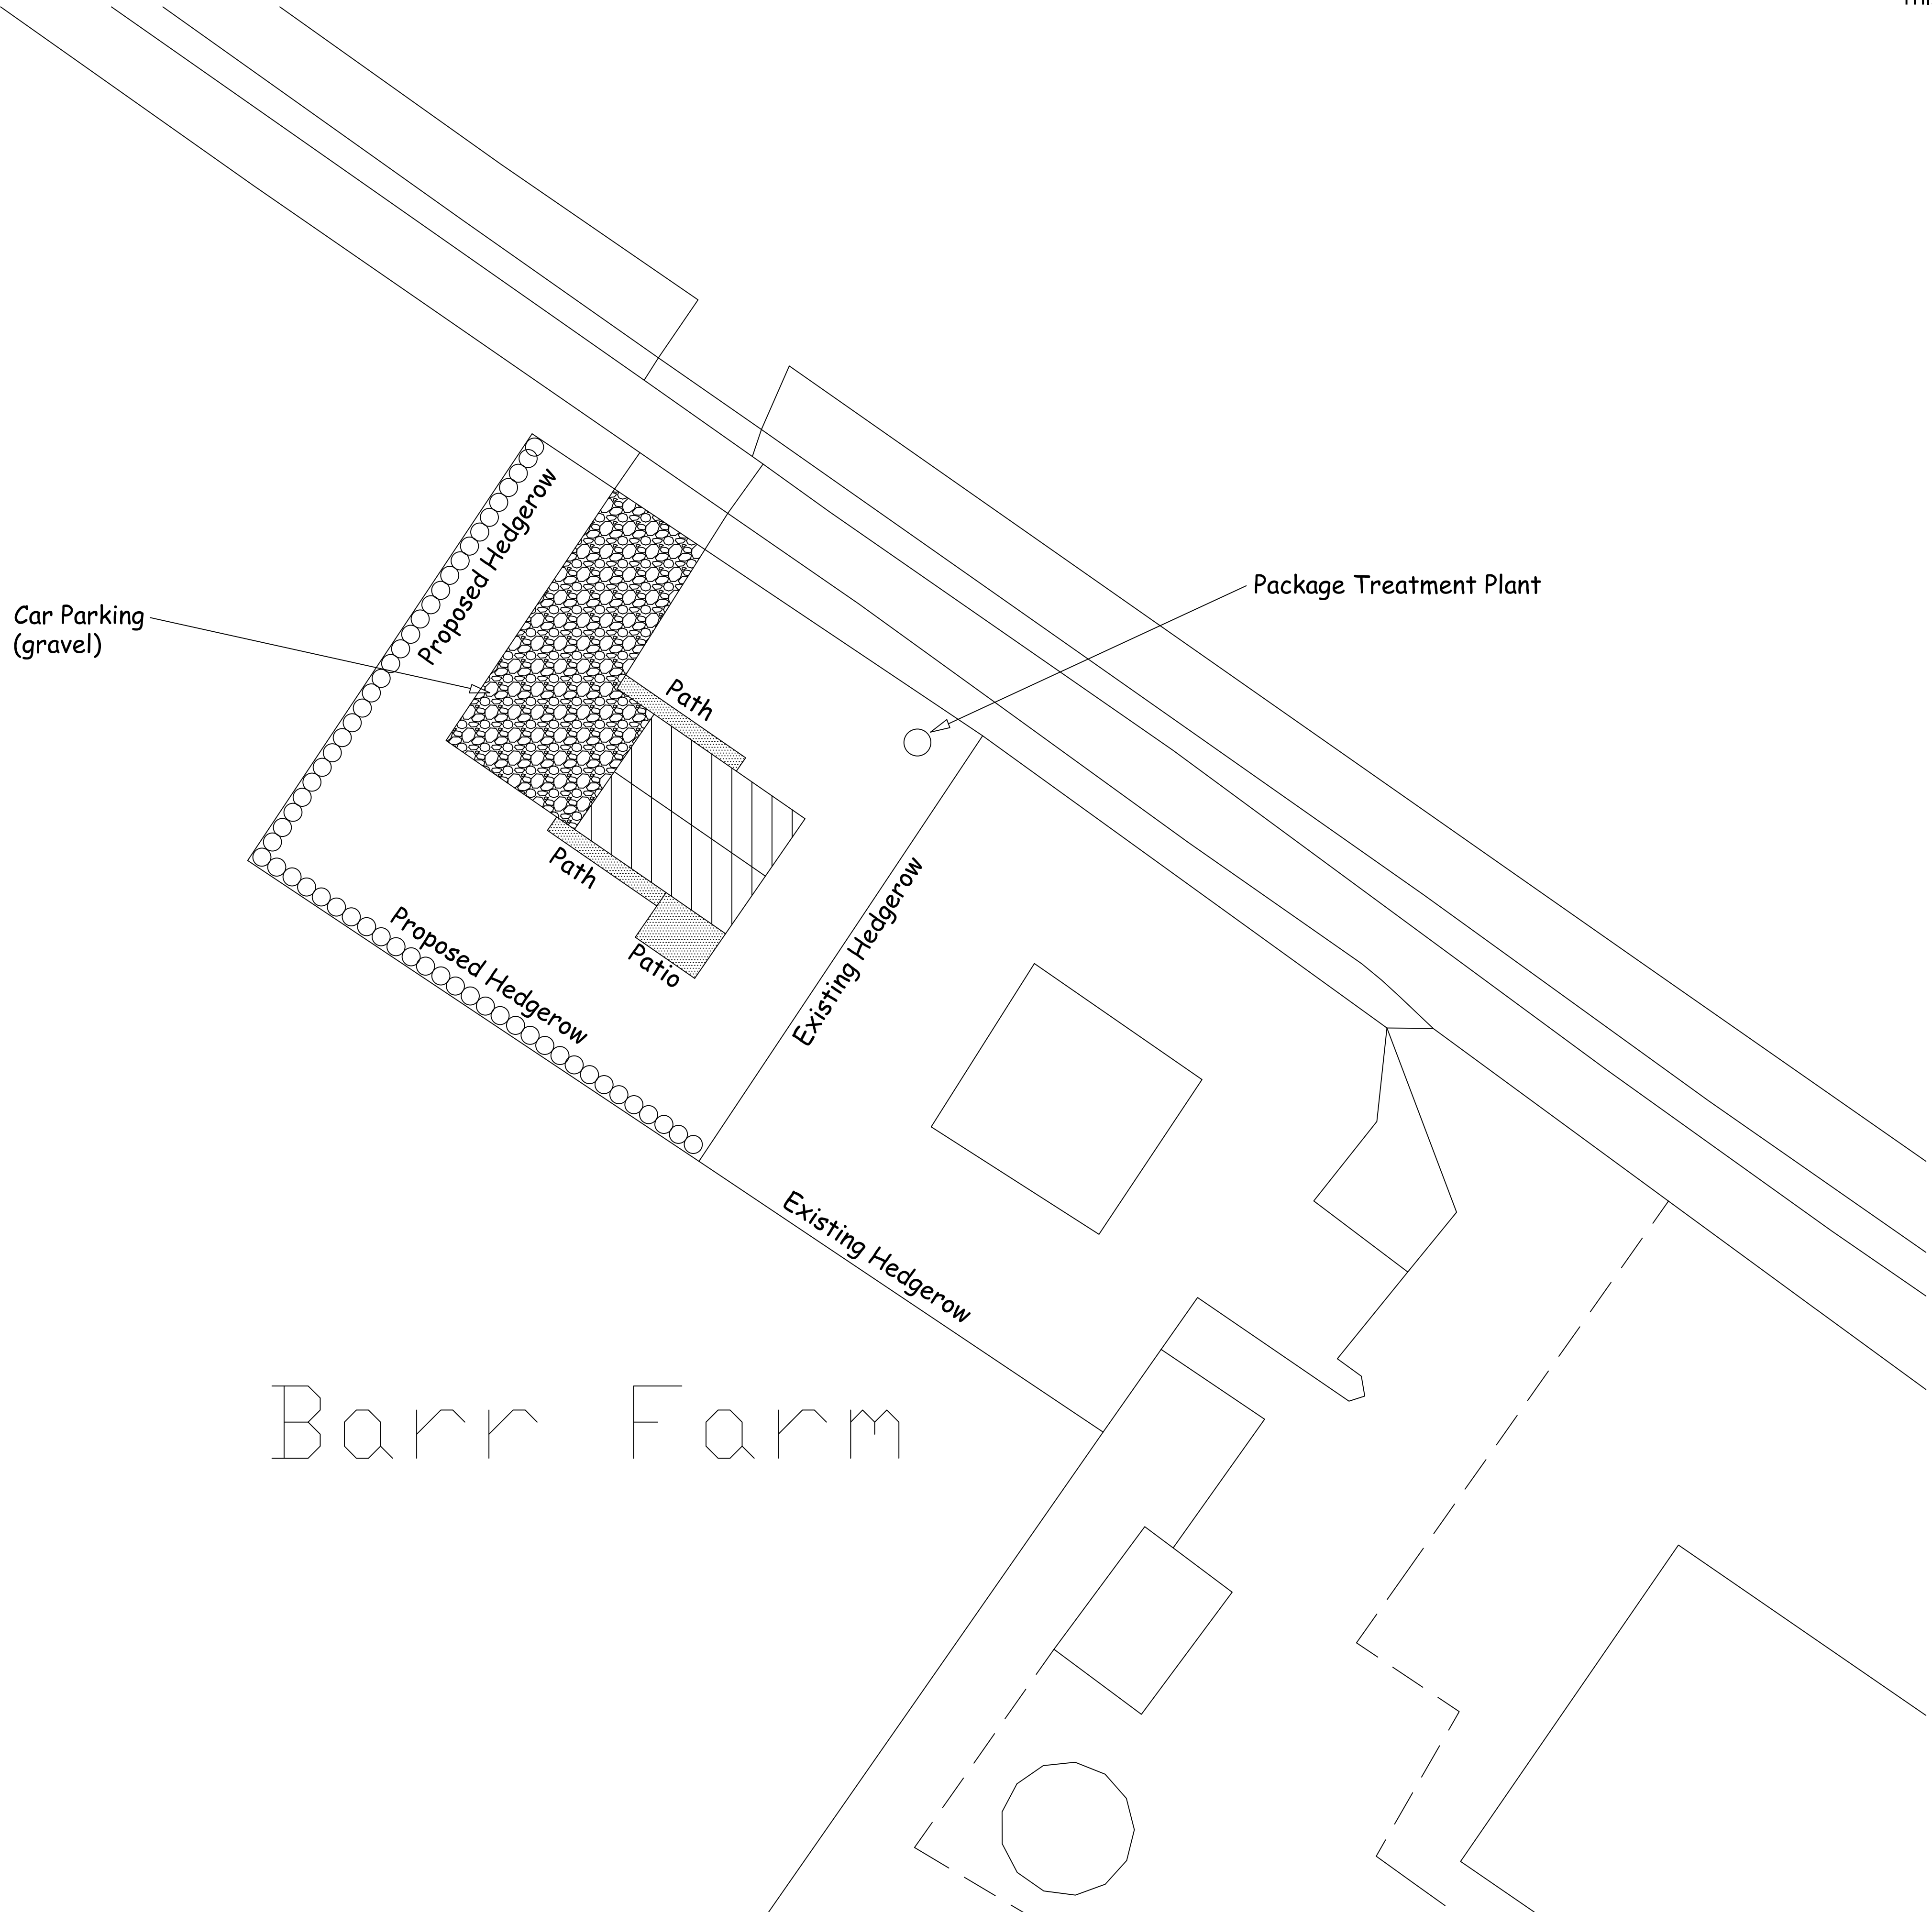

Barr Farm

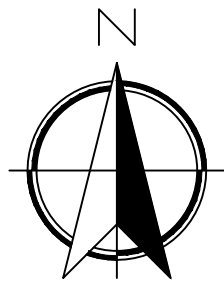

Station Farm Offices
Wansford Road
Nafferton
Drifffield
East Yorkshire
YO25 8NJ

T : 01377 253363
E : mail@ianpick.co.uk
W : www.ianpickassociates.co.uk

CLIENT
D V Ventures
Mount Farm
Shirley
Ashbourne
Derbyshire
DE6 3AR

JOB TITLE
Agricultural Workers Dwelling

DWG. TITLE
Site Plan A1

SCALE 1=200	DRN IP
-----------------------	------------------

DWG. NUMBER
IP/DVV/02

DATE May 17	REV -
-----------------------	-----------------