

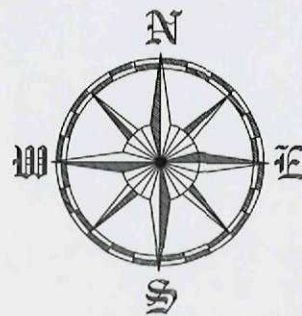
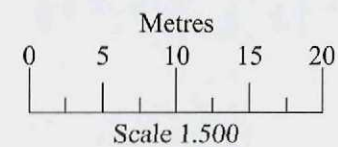


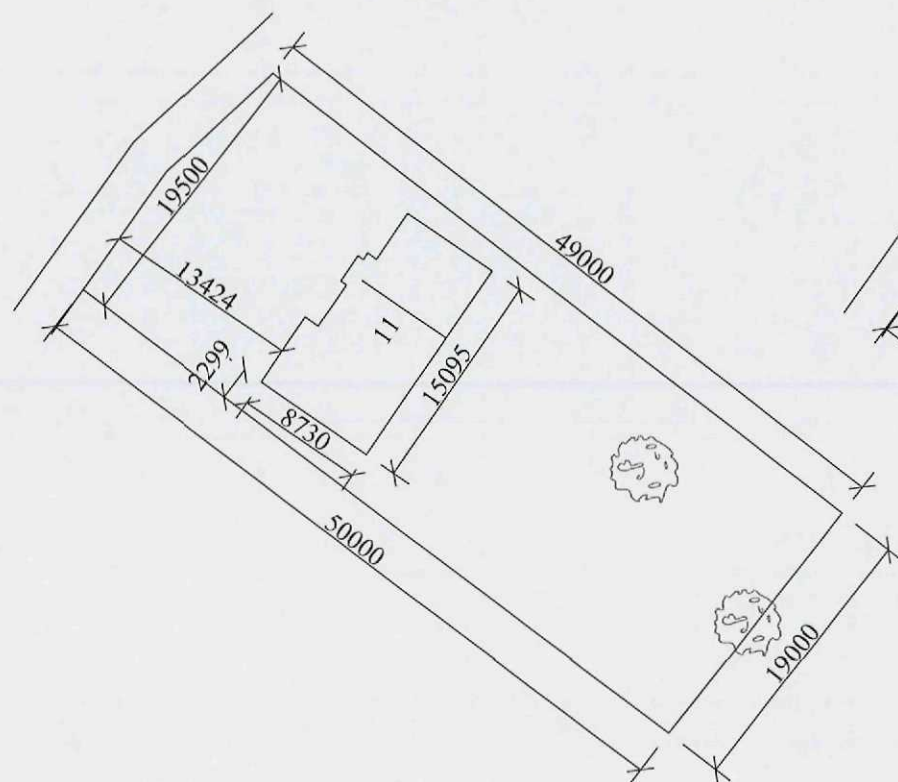

EXISTING SITE PLAN

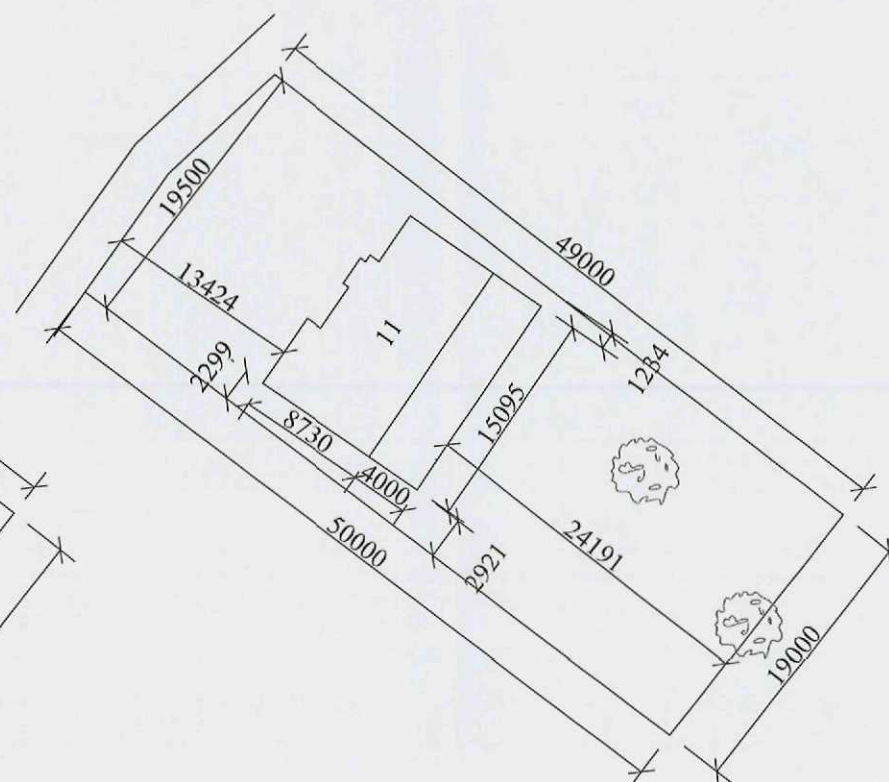

PROPOSED SITE PLAN

NOTE
This drawing and any design shown on it is the
copyright of R&M Associates and must
not be used for any purposes whatsoever
without their written consent.

All dimensions shown to be verified on site and
R&M Associates informed of any discrepancy.

DO NOT SCALE-IF IN DOUBT ASK

A	09-07-2015	Dimensions added from the proposed extension to the boundaries	RAJM
Rev	Date		By

Revision



R. & M. Associates
Peterborough

Project
GROUND FLOOR REAR EXTENSION
&
GARAGE CONVERSION INTO
GRANNY ANNEX

Client
MRS J AVILL
11 WOOD BANK
DEEPING ST. NICHOLAS
SPALDING
LINCOLNSHIRE
PE11 3EL

Title
SITE PLANS

Scale 1:500 @ A3 Date 30-06-2015

Drawing Number 777/800 SHEET 2/A

Drawn *R. A. Johnson-Markley*