





EXISTING FRONT ELEVATION

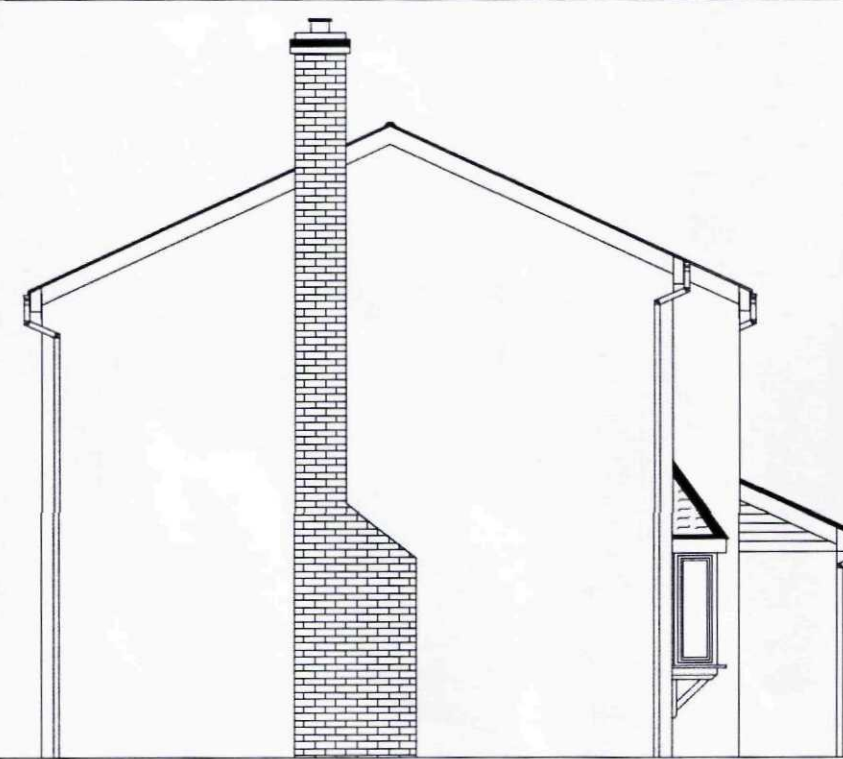

EXISTING SIDE ELEVATION




EXISTING REAR ELEVATION

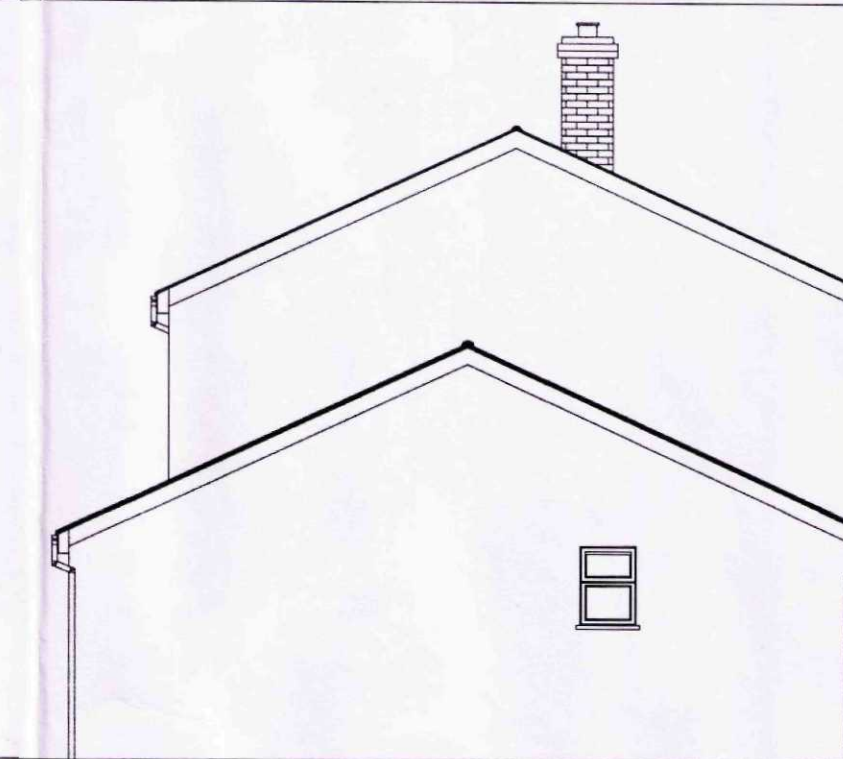


EXISTING SIDE ELEVATION




PROPOSED FRONT ELEVATION

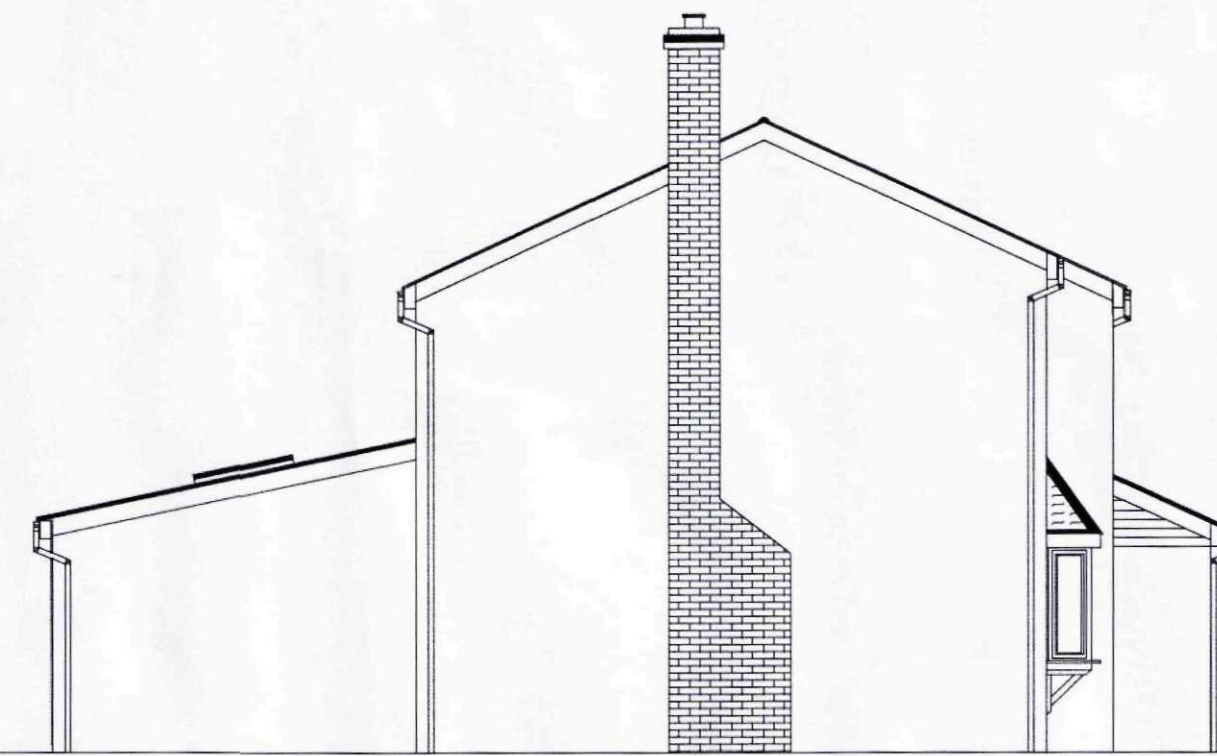


PROPOSED SIDE ELEVATION

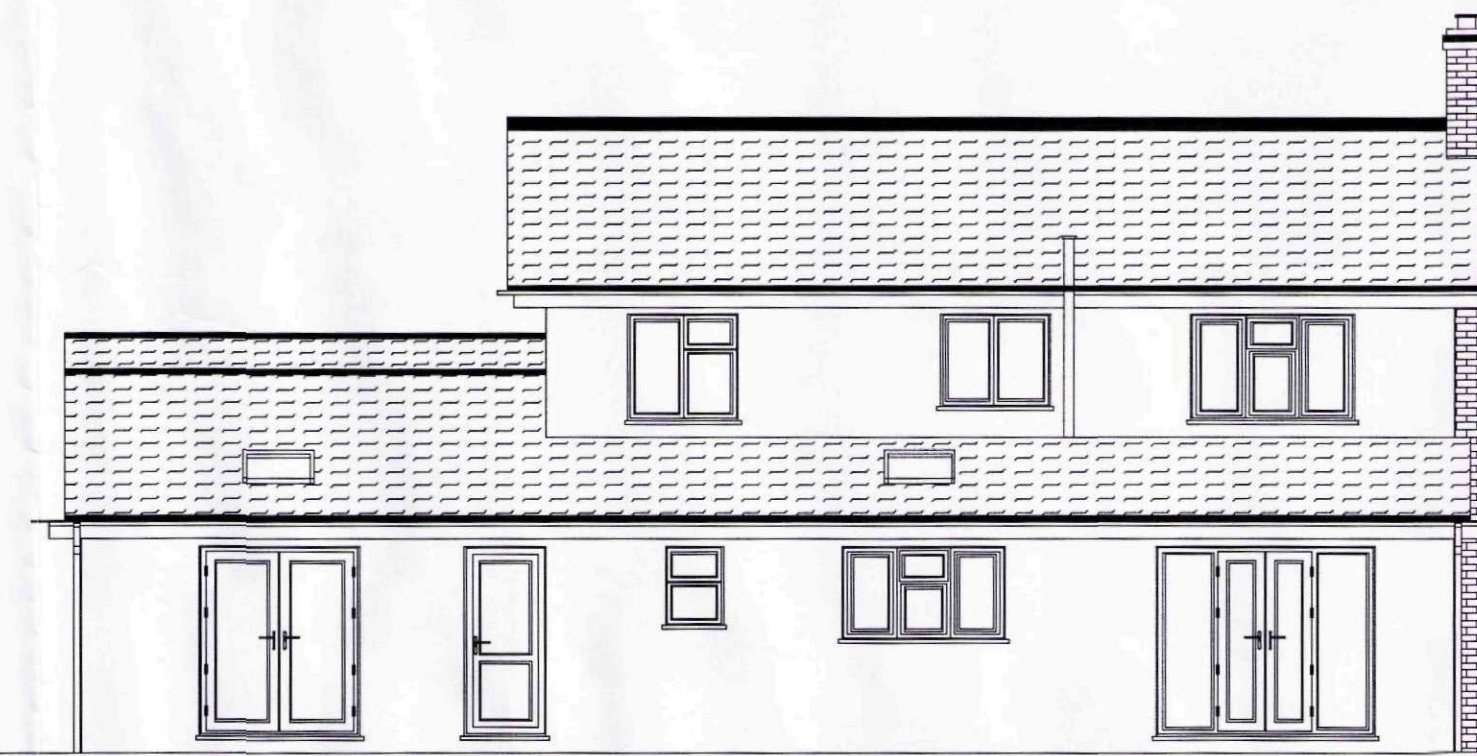

PROPOSED REAR ELEVATION

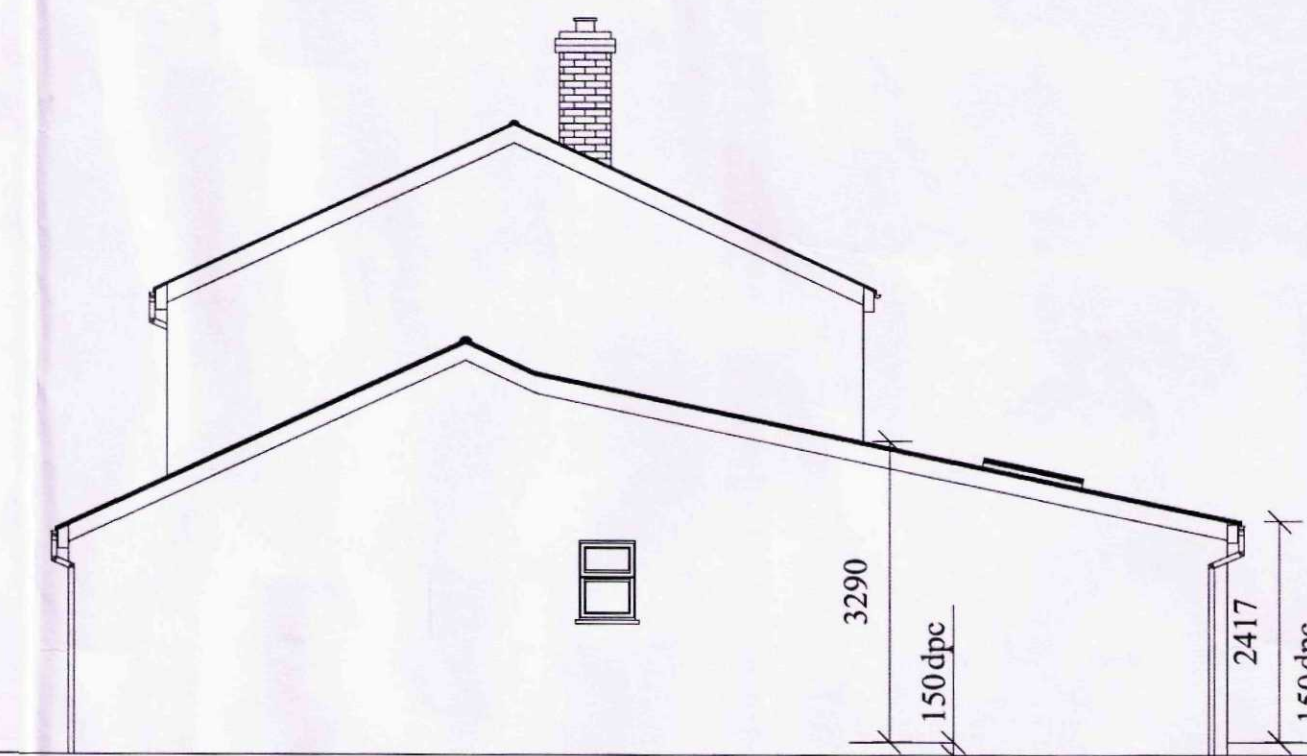

PROPOSED SIDE ELEVATION

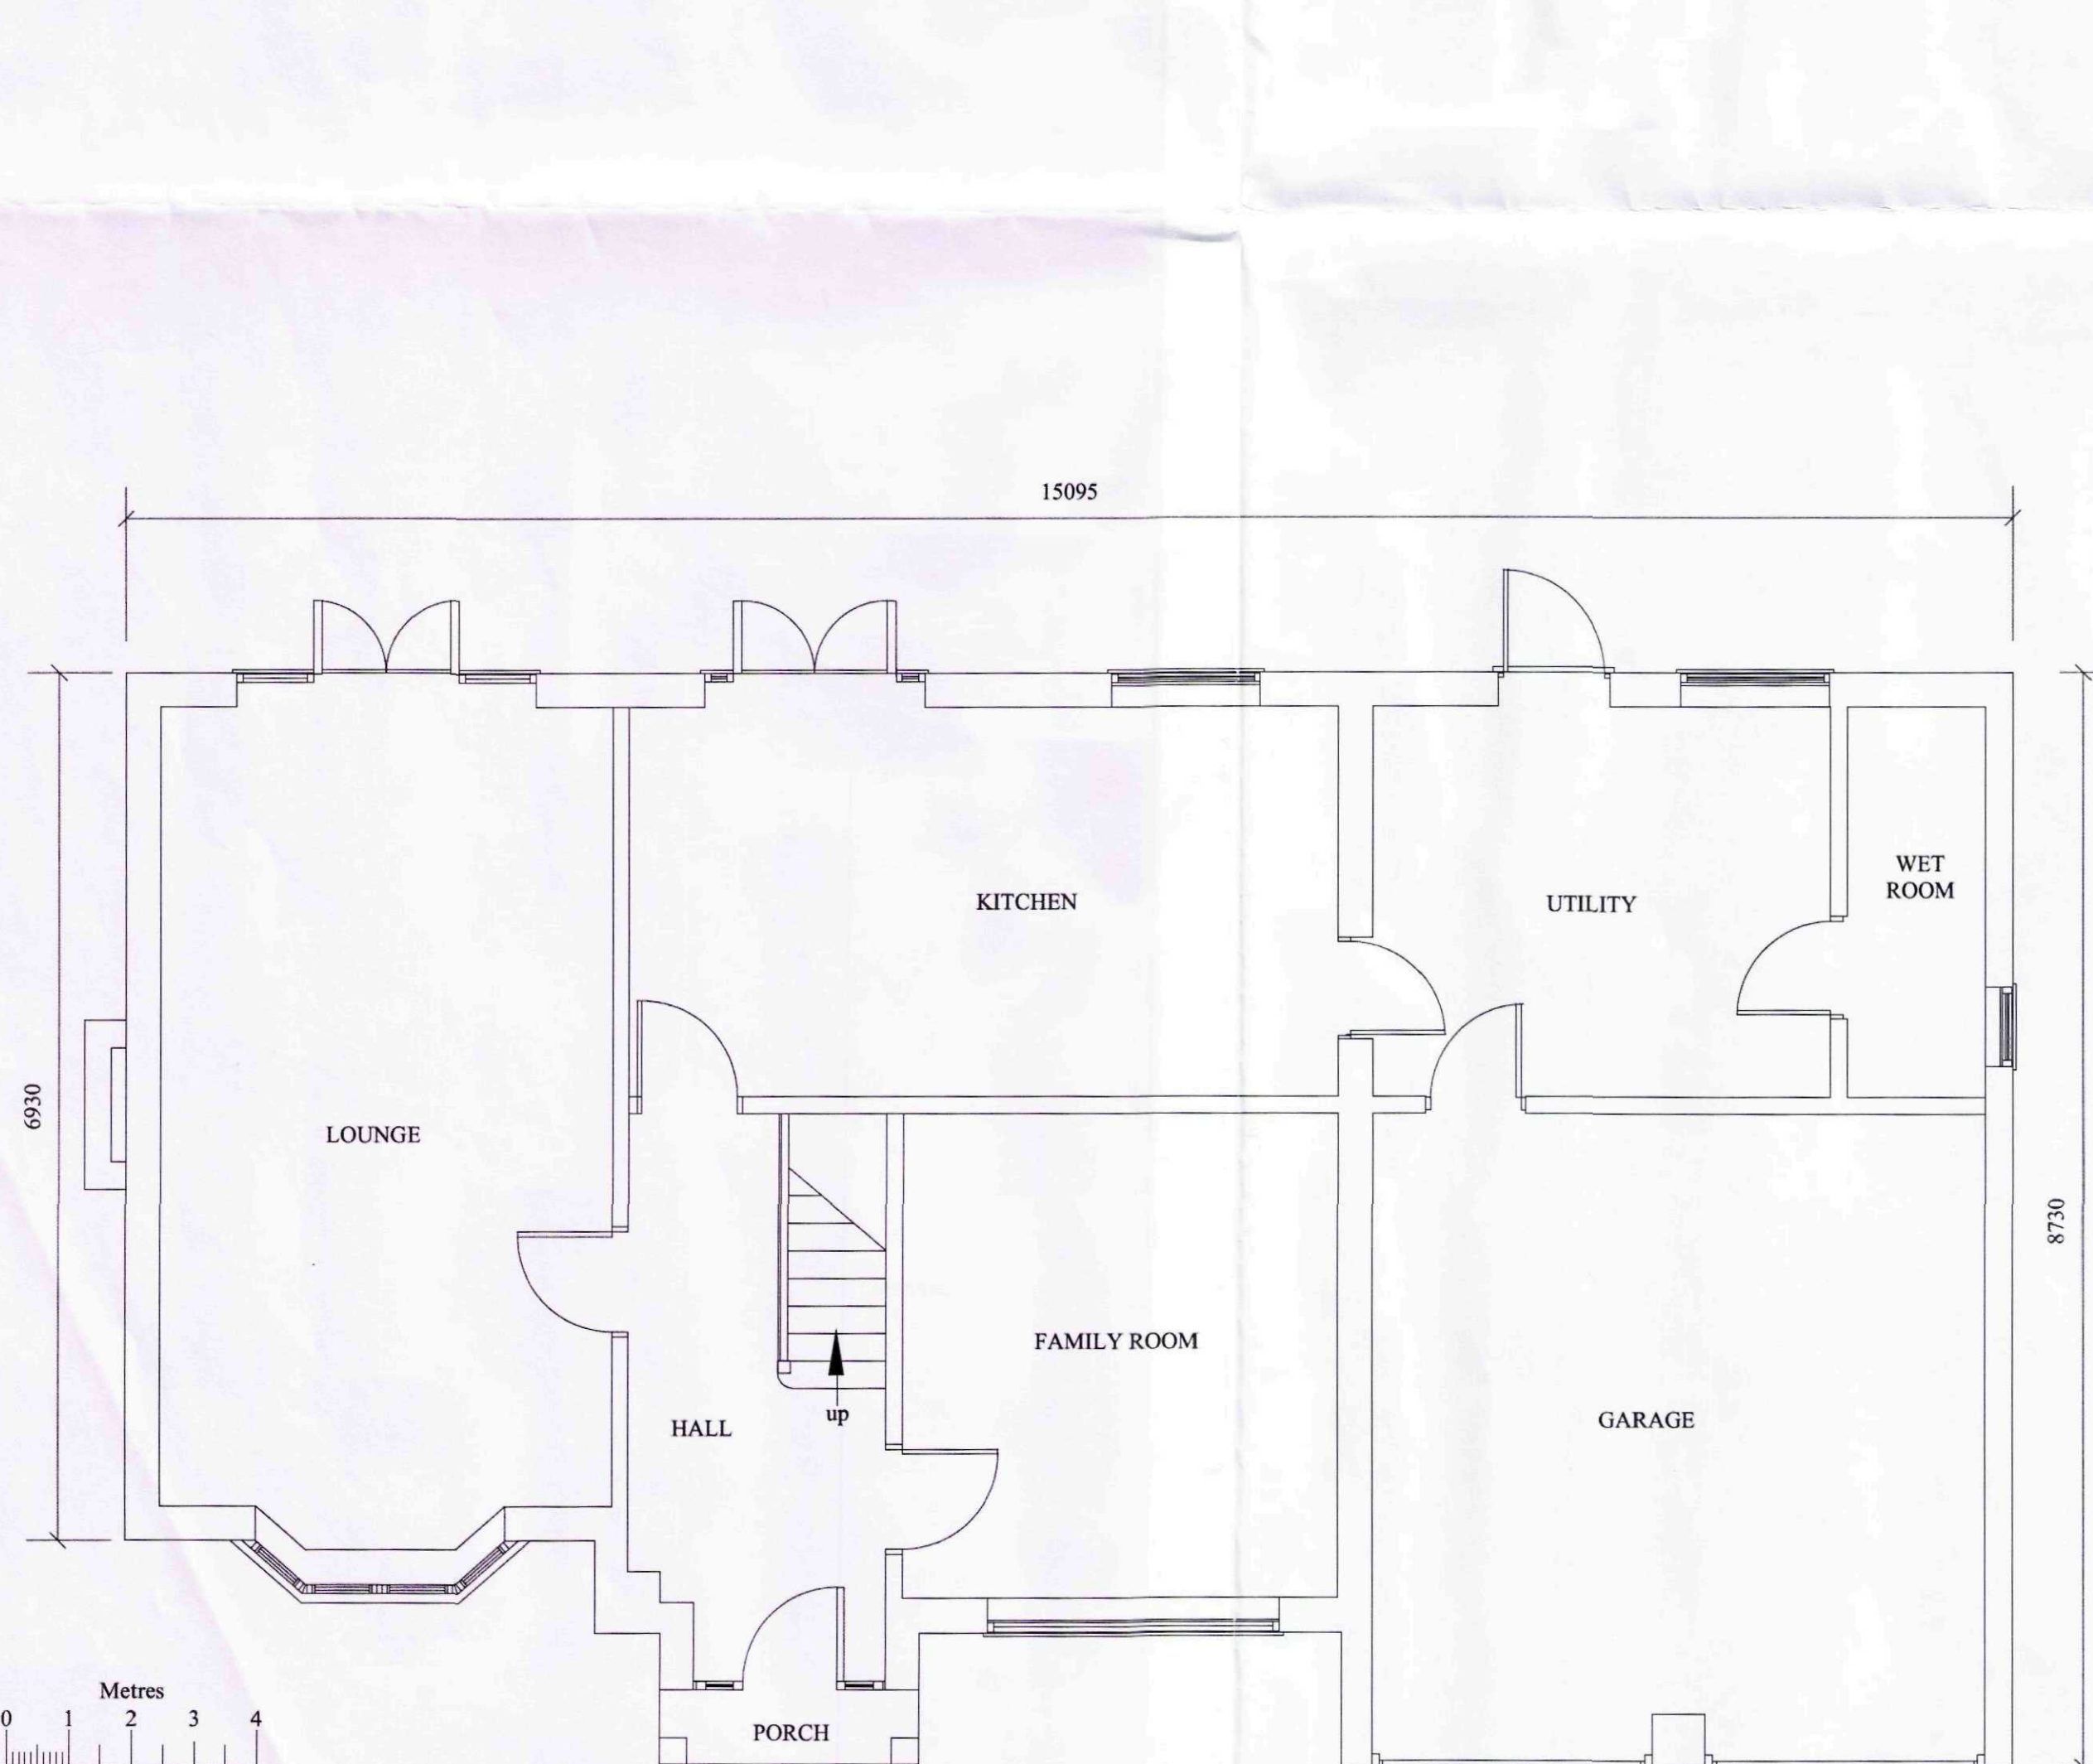

EXISTING GROUND FLOOR PLAN



PROPOSED GROUND FLOOR PLAN

NOTE
This drawing and any design shown on it is the copyright of R&M Associates and must not be used for any purposes whatsoever without their written consent.

All dimensions shown to be verified on site and R&M Associates informed of any discrepancy.

DO NOT SCALE-IF IN DOUBT ASK

Rev	Date	By
Revision		

 *R. & M. Associates*
Peterborough

Project
**GROUND FLOOR REAR EXTENSION
&
GARAGE CONVERSION INTO
GRANNY ANNEX**

Client
**MRS J AVILL
11 WOOD BANK
DEEPIING ST. NICHOLAS
SPALDING
LINCOLNSHIRE
PE11 3EL**

Title
ELEVATIONS & PLANS

Scale 1-100 1-50 @ A1 Date 06-06-2015

Drawing Number 777/800 SHEET 1

Drawn *R. A. Johnson-Markley*

Metres
0 1 2 3 4
Scale 1:100

Metres
0 1 2
Scale 1:50