






FRONT

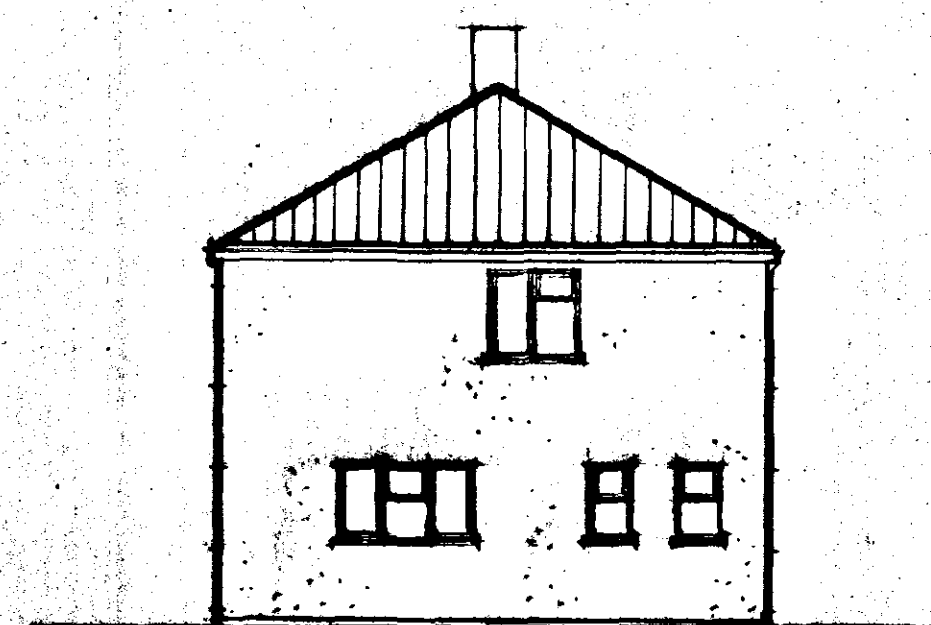


SIDE

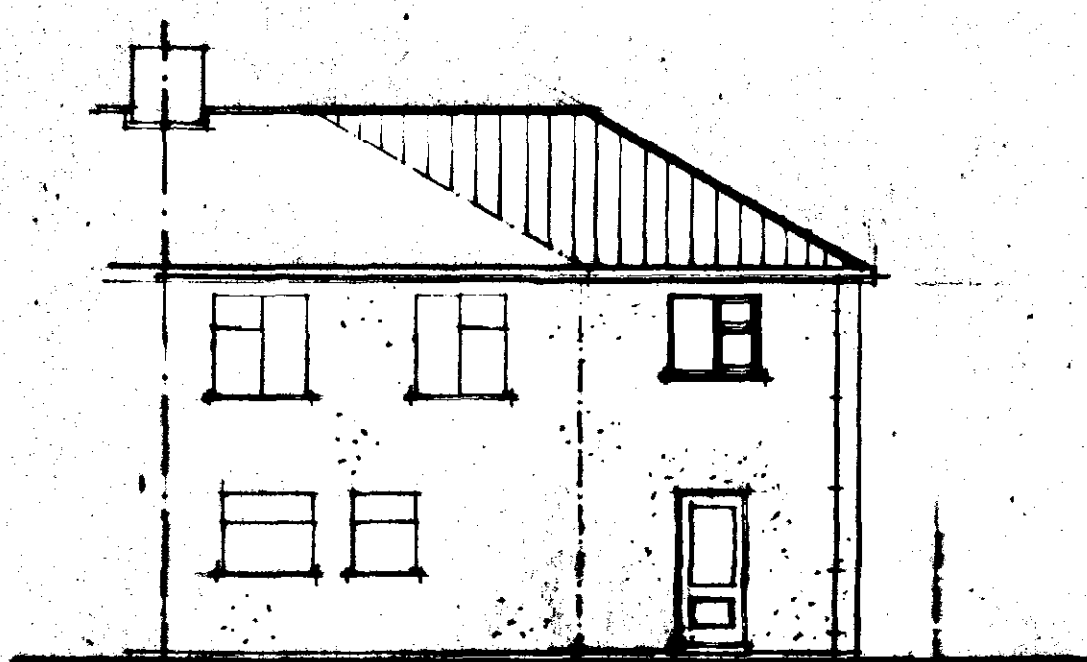


REAR

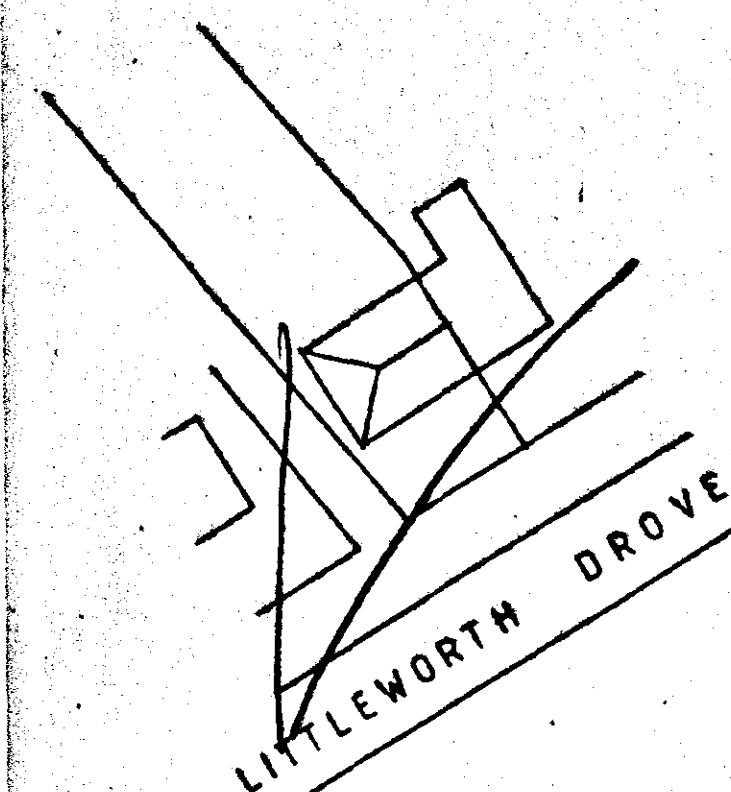


BLOCK PLAN 1:500

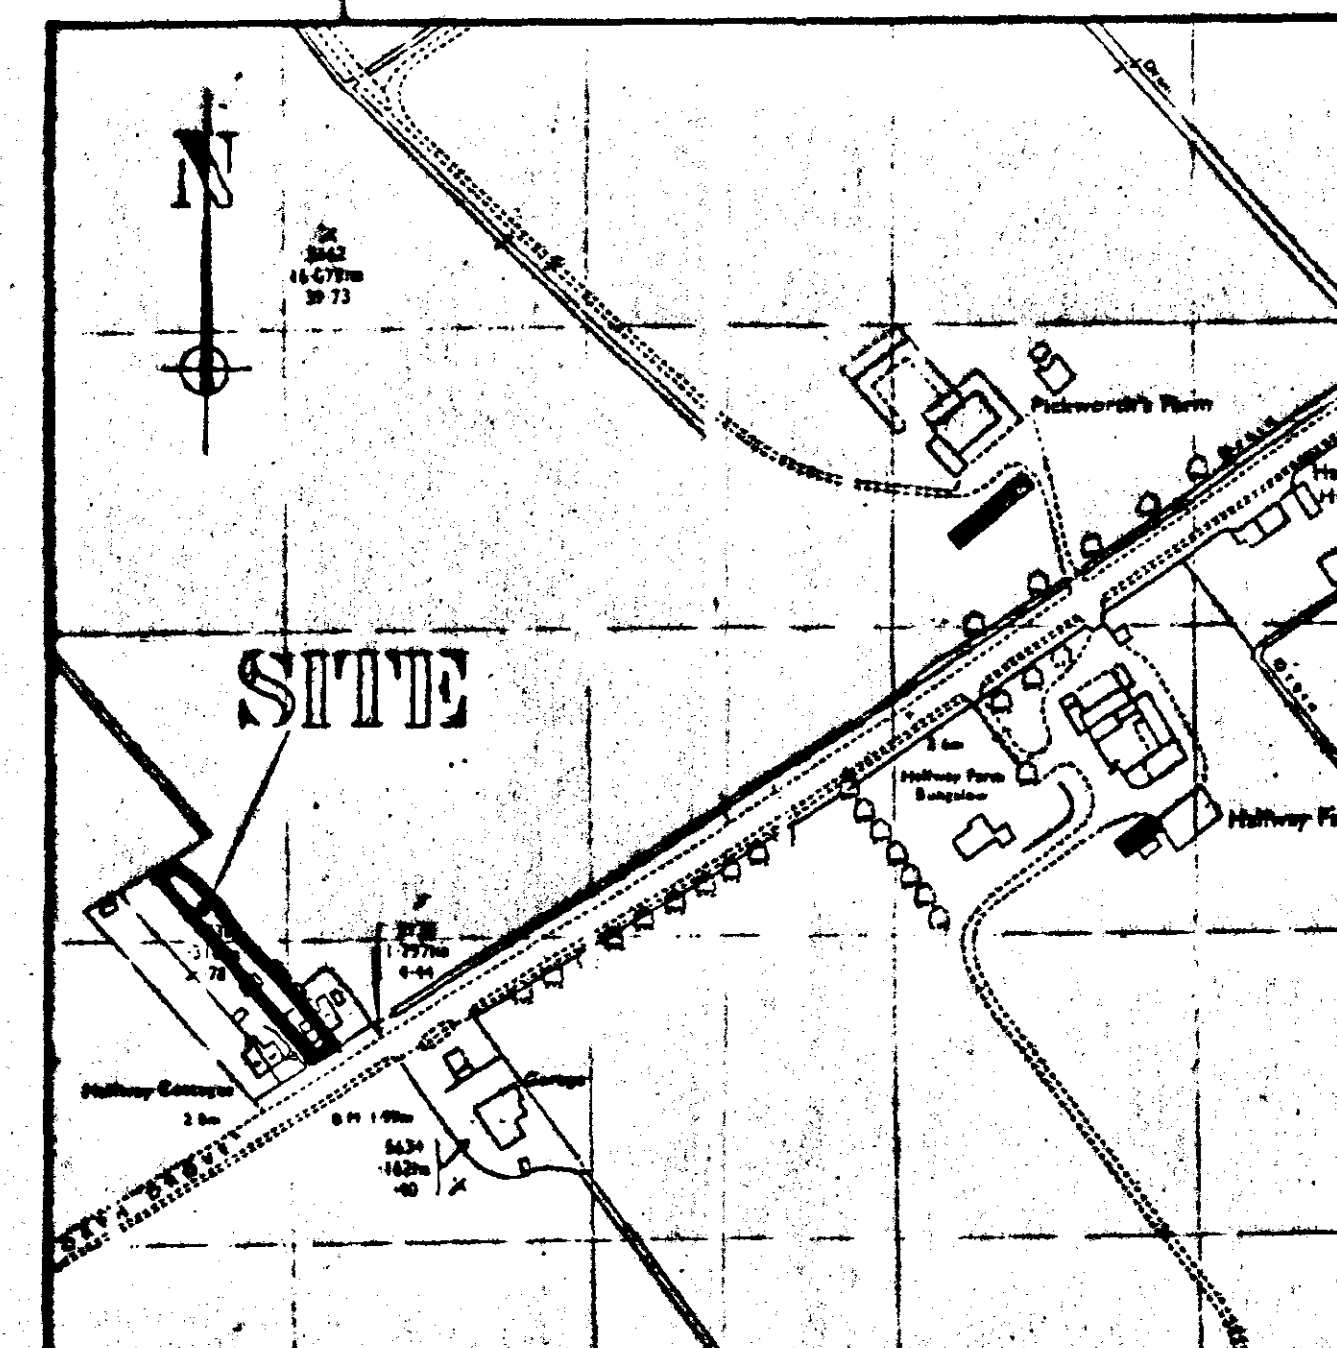

LOCATION PLAN
1:2500

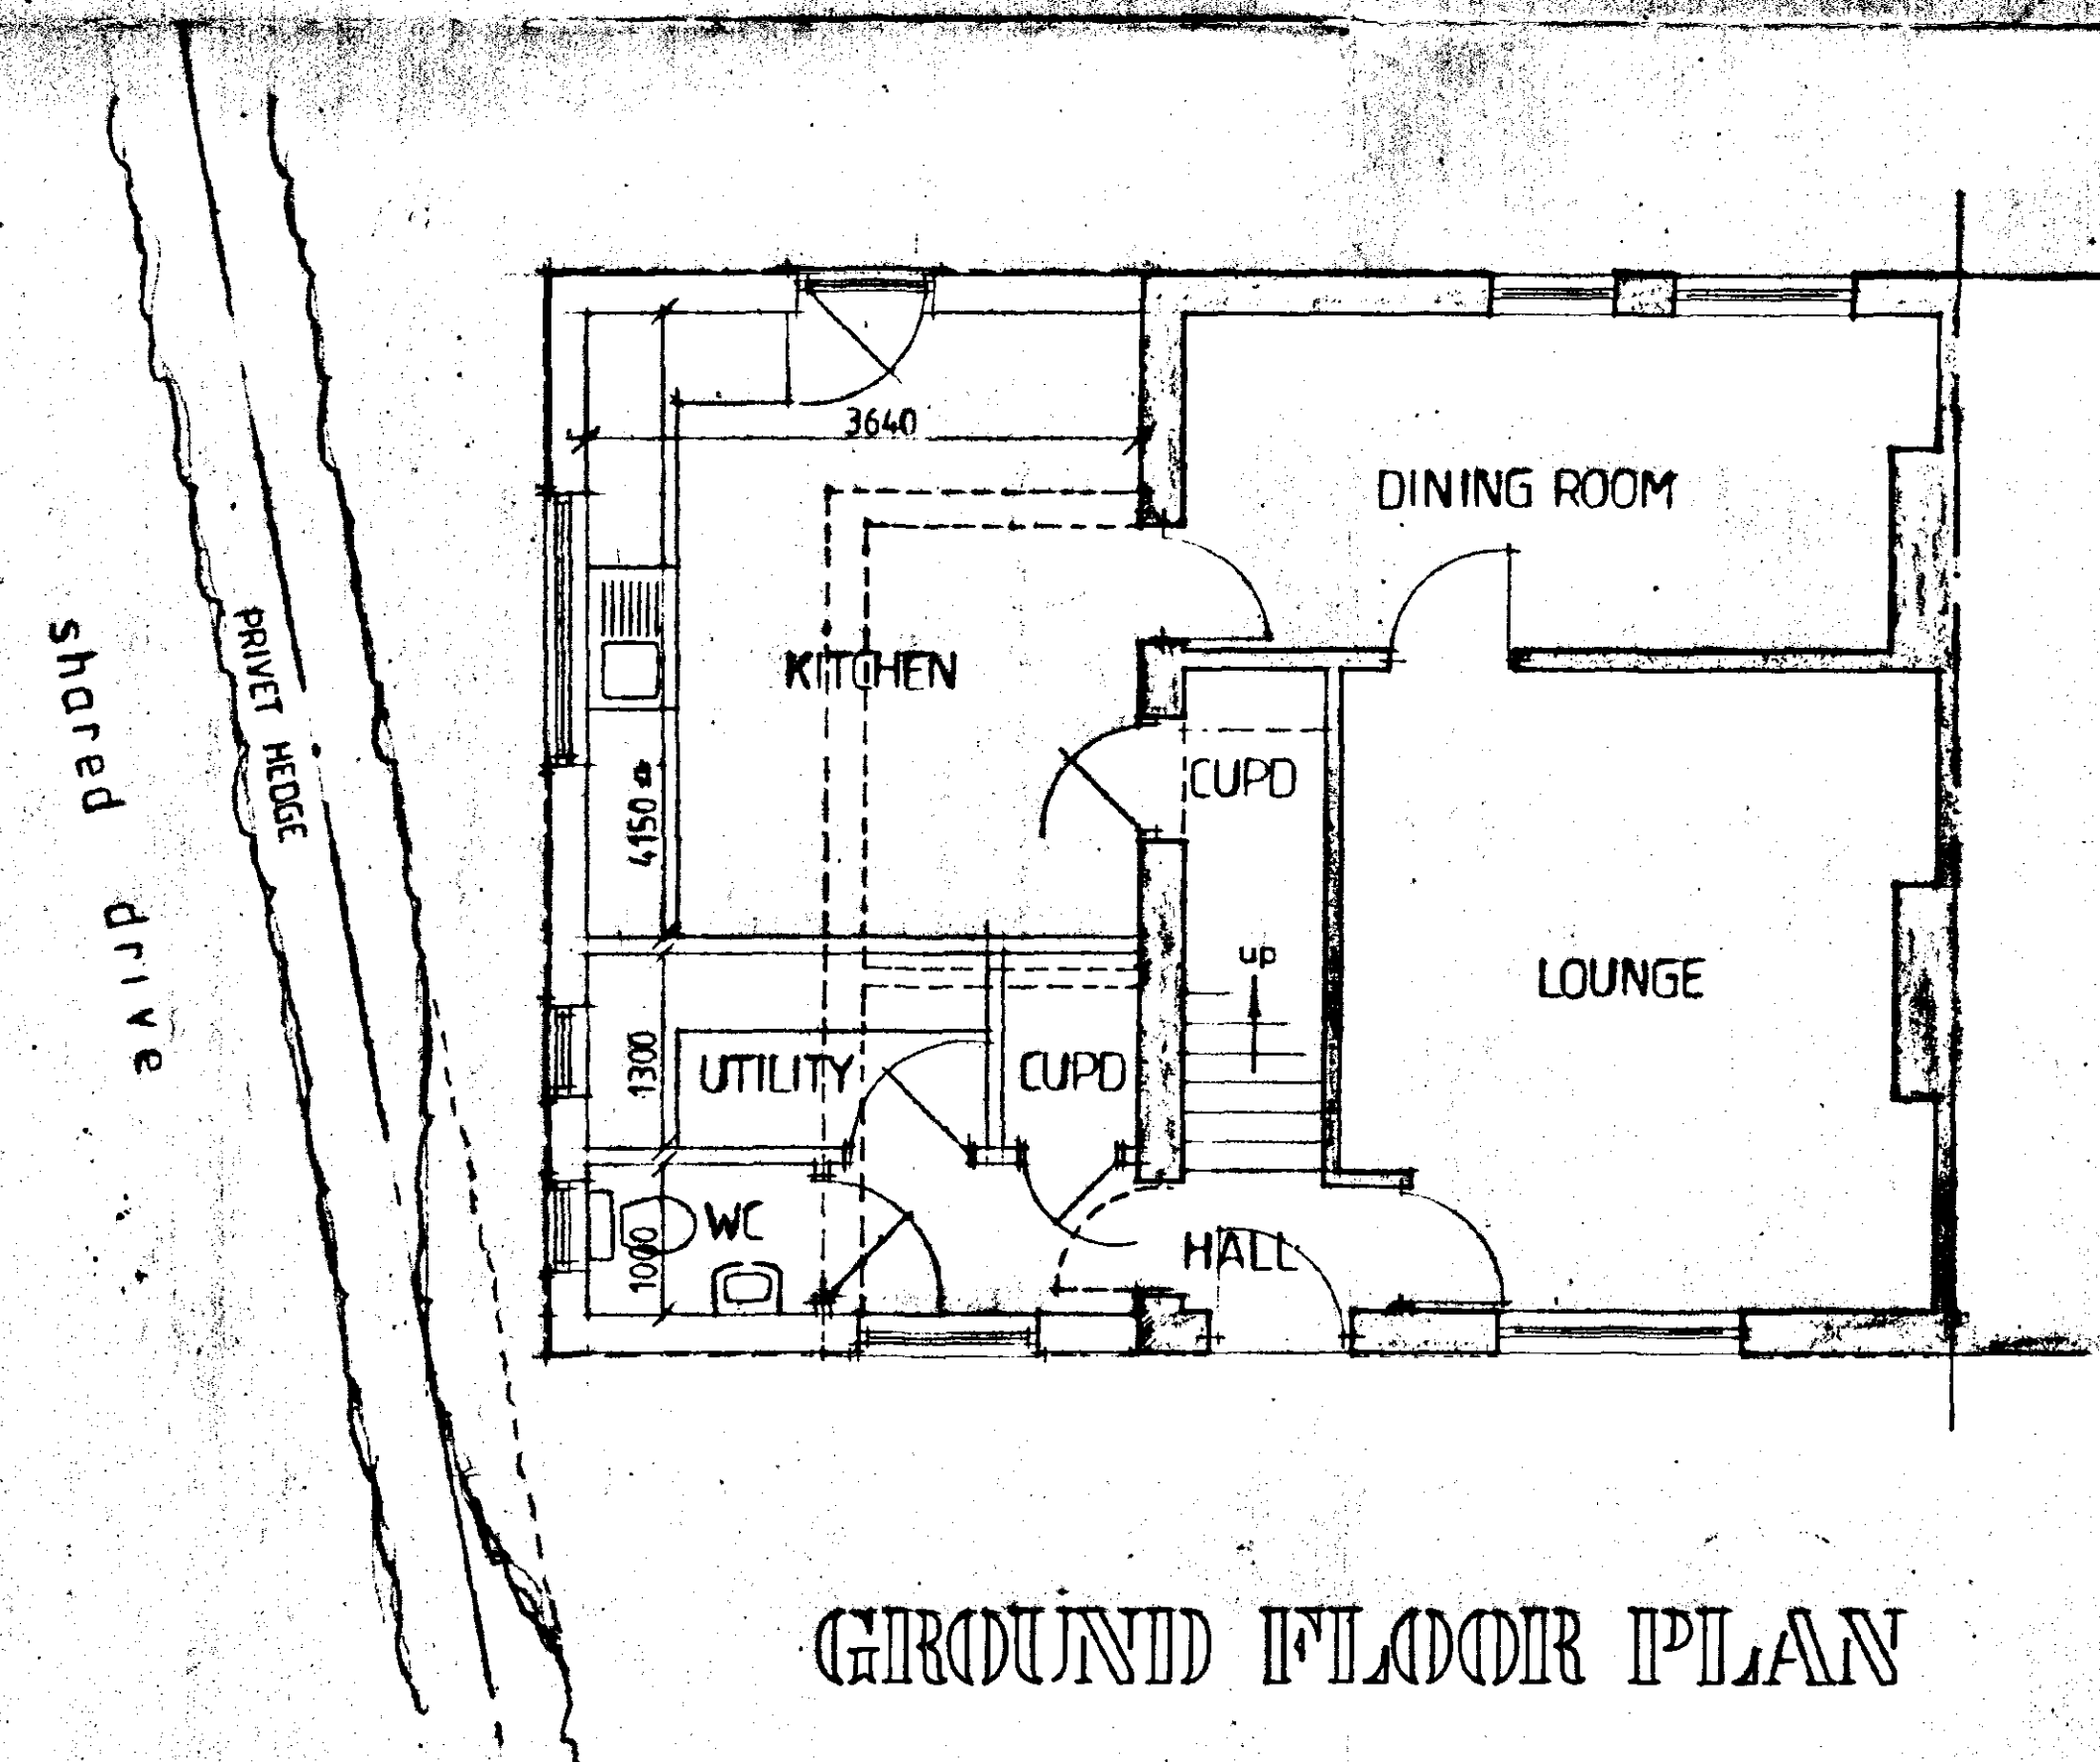

GROUND FLOOR PLAN

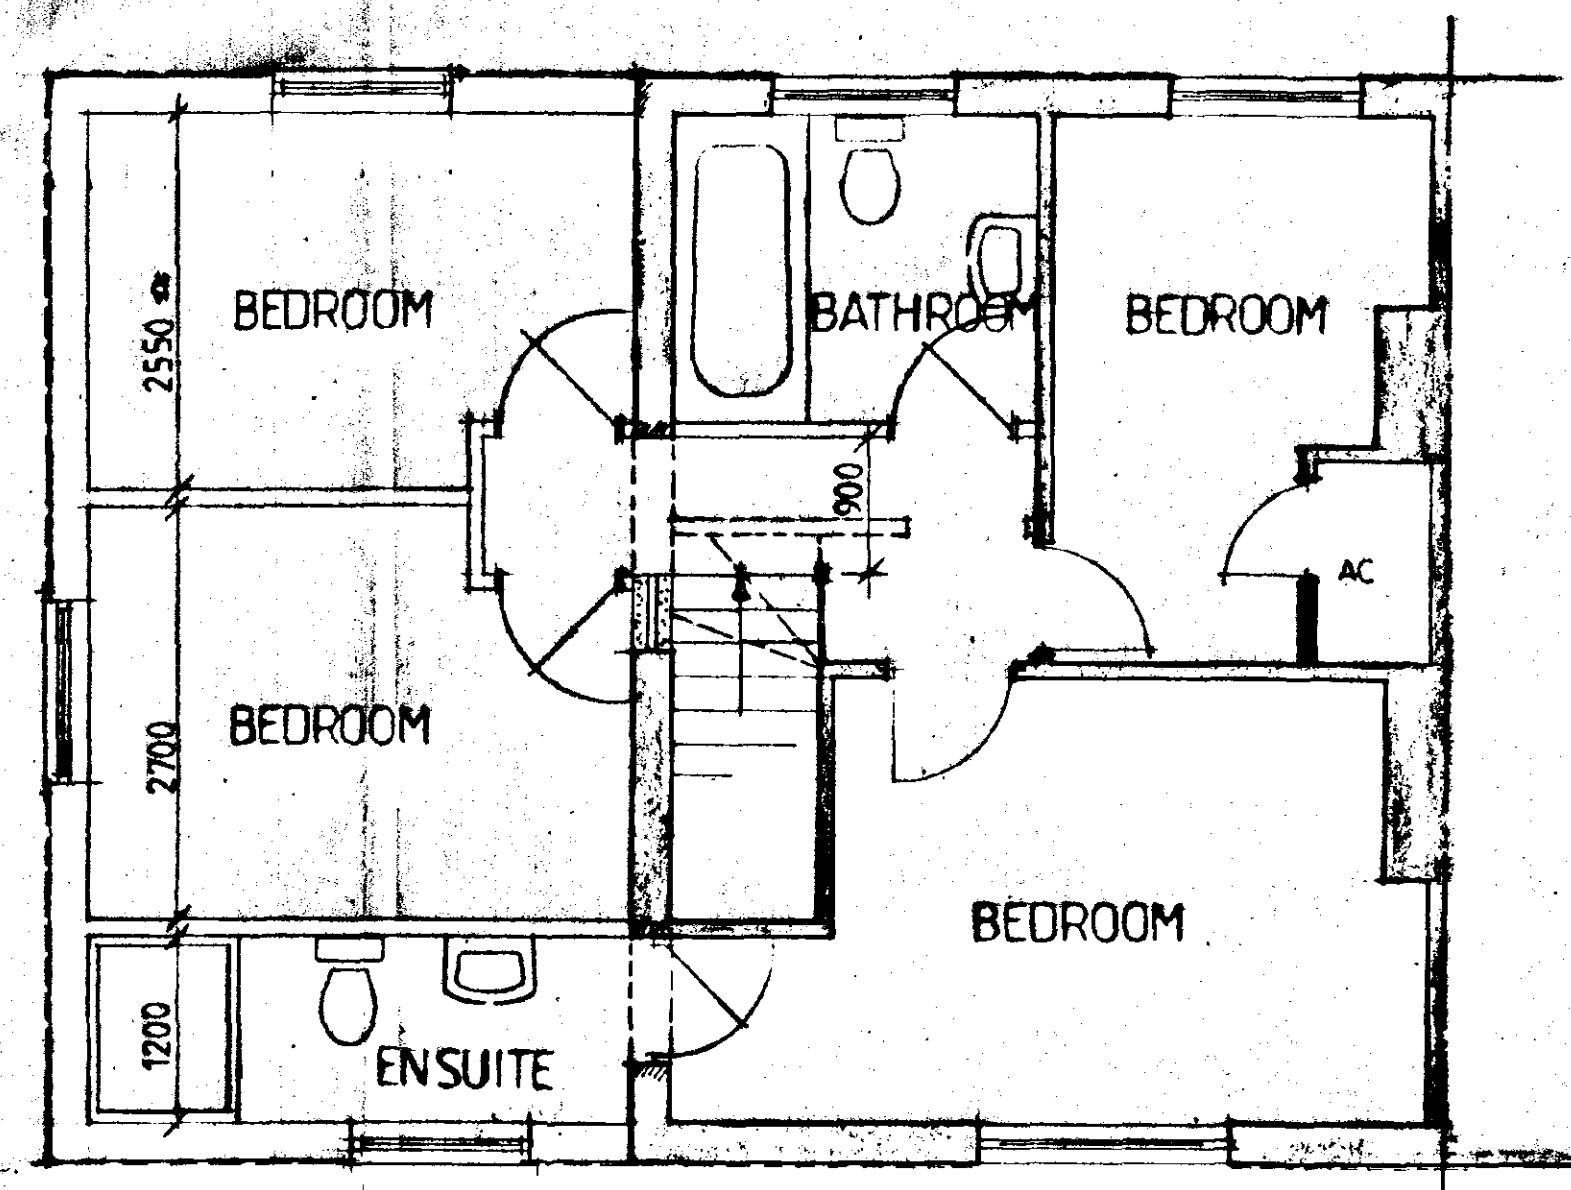

FIRST FLOOR PLAN

SOUTH HOLLAND DC
HOUSING & PLANNING
16 MAY 2000
Ref: 0618/00

B - BLOCK PLAN APPROVED - MAY 2000
A - ALTERATIONS BY CLIENT - APR 2000

G. R. MERCHANT
LENG AMICE, FIWO,
ARCHITECTURAL, STRUCTURAL
& LAND DRAINAGE CONSULTANT
TEL: HOLBEACH (01406) 490800

PROJECT:
**EXTENSION & ALTERATIONS
2 LITTLEWORTH DROVE
DEEPPING ST NICHOLAS**

CLIENT:
D. WELLS

**DETERMINED
PLAN**

SCALES: 1/50 1/100 DATE: APRIL 2000

DRAWING No.: 020/0002 AD

REVISIONS:
A.B.

PROPOSED

DO NOT SCALE FROM THIS DRAWING
This drawing is copyright and may not be altered, traced, photographed or used for any purpose other than that for which it is issued.
The General Contractor is to check all dimensions on site and report discrepancies to the Architect.
All details shown on this drawing including foundations are based upon typical site conditions related to the area. No responsibility can be accepted for abnormal conditions which may be discovered during construction unless reported to the Architect so that design amendments may be considered. Site soil surveys are recommended in respect of foundations to establish specific site conditions before foundation work is undertaken.
Summary: DS (UK) 59962




FRONT

SIDE




REAR

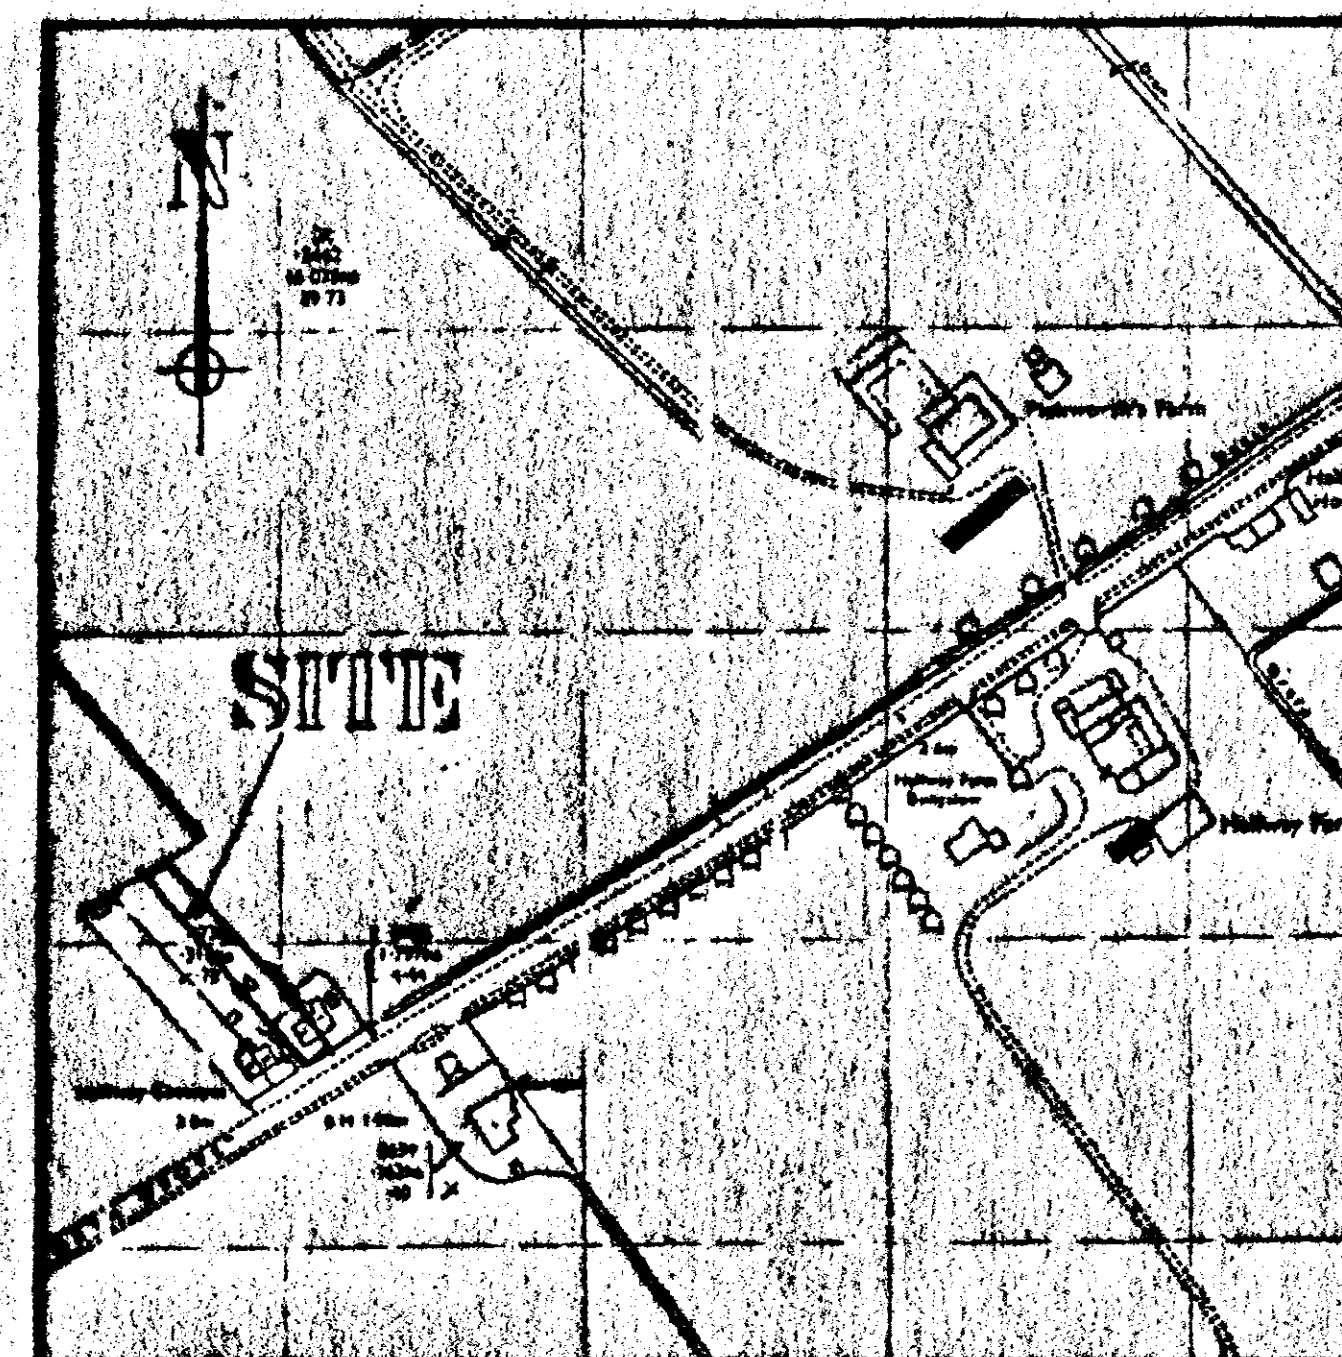


LOCATION PLAN

1:2500

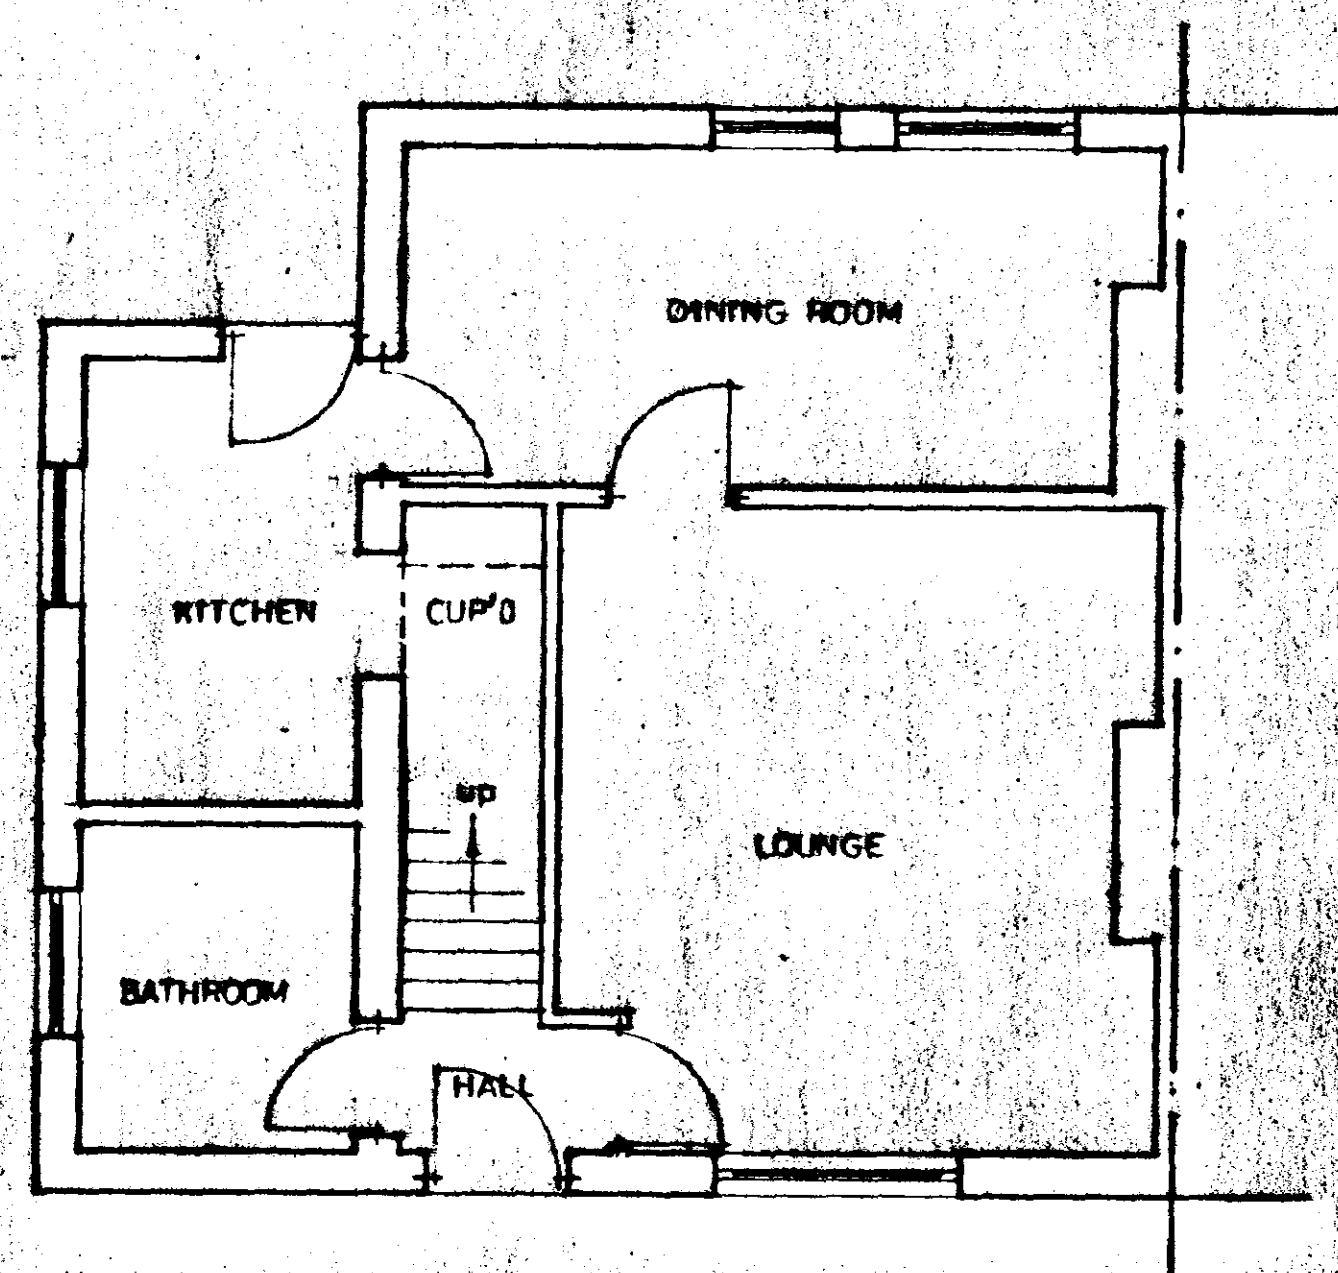

GROUND FLOOR PLAN

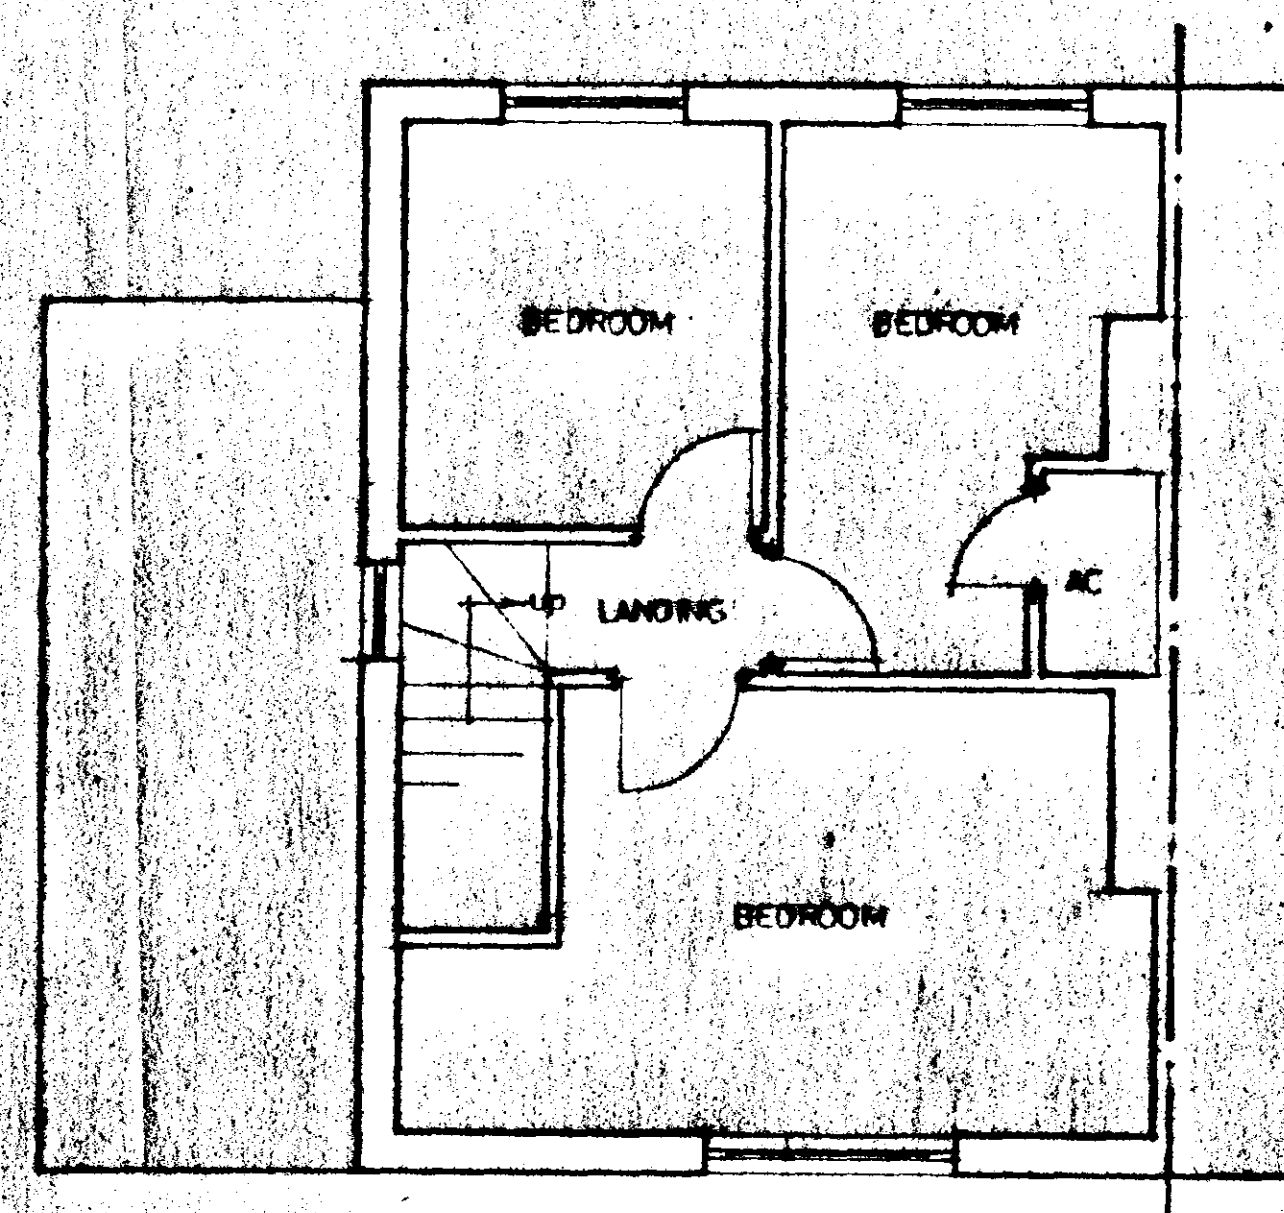

FIRST FLOOR PLAN

SOUTH HOLLAND DC
HOUSING & PLANNING
16 MAY 2000
Ref: 0618/00

G. R. MERCHANT
LEAD ARCHT, FWO,
ARCHITECTURAL, STRUCTURAL
& LAND DRAINAGE CONSULTANT
TEL: HOLBEACH (01406) 490800

PROJECT:
EXTENSION & ALTERATIONS
2 LITTLEWORTH DROVE
DEEPING ST NICHOLAS

CLIENT:
D. WELLS

DETERMINED
PLAN

SCALES: 1/50 1/100 DATE: APRIL 2000

DRAWING No: 020/00/01

DO NOT SCALE FROM THIS DRAWING
This drawing is copyright and may not be altered, copied, reproduced or used for any purpose other than that for which it is issued. The General Contractor is to check all dimensions on site and report discrepancies to the Architect.
All details shown on this drawing including foundations are based upon typical site conditions related to the area. No responsibility can be accepted for abnormal conditions which may be discovered during construction unless reported to the Architect as they arise. Site surveys are recommended in respect of

EXISTING