




R O A D

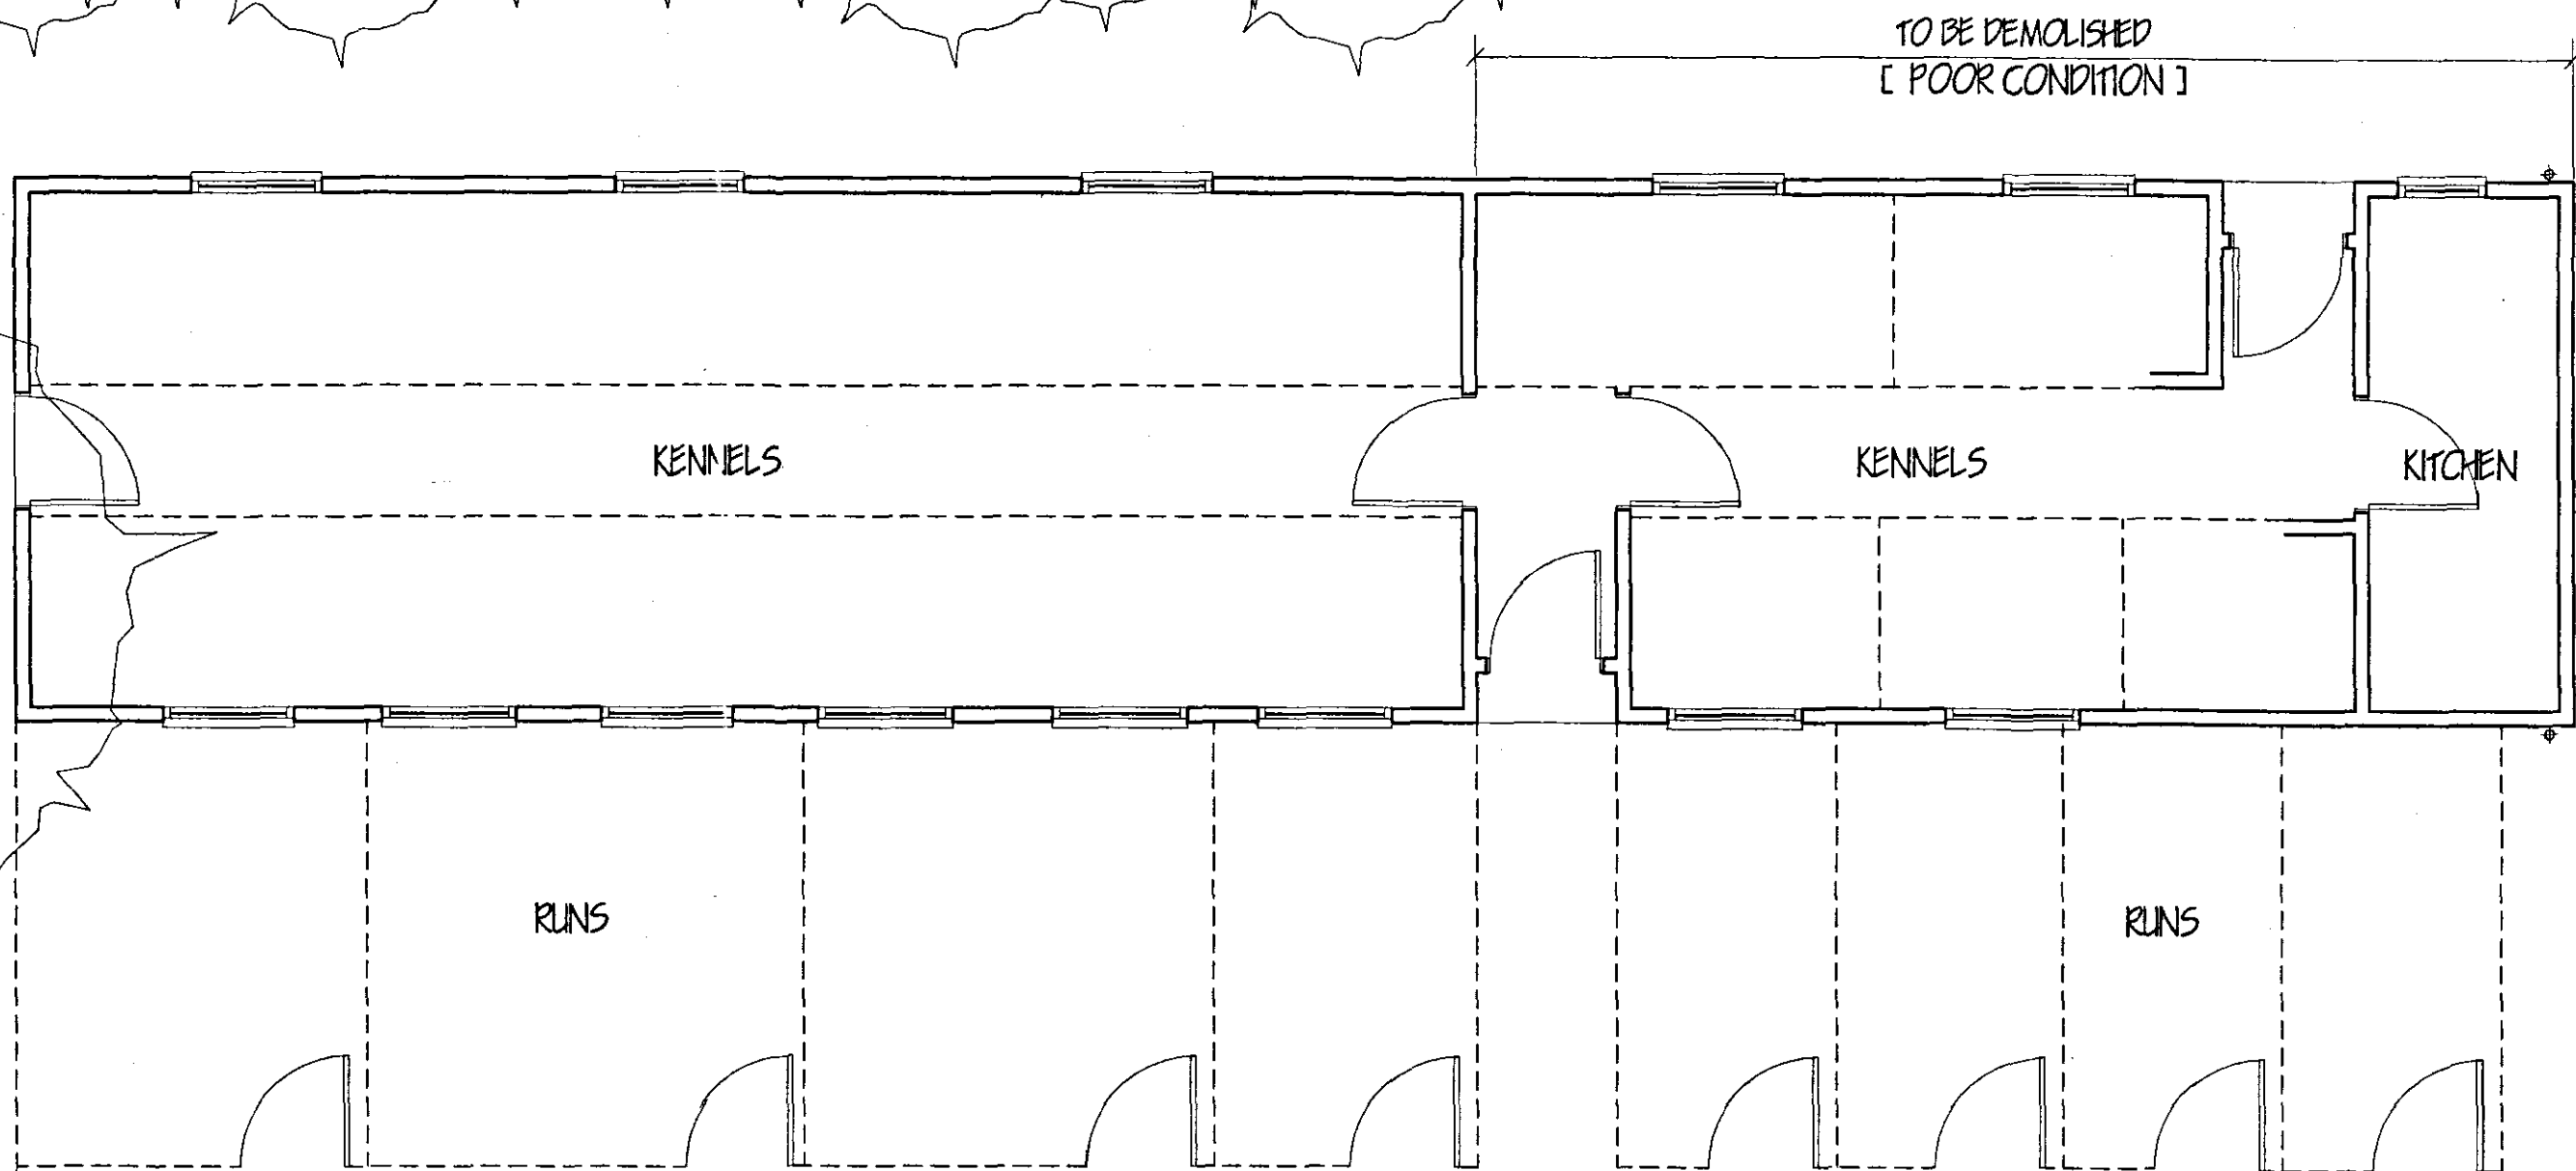


FLOOR PLAN

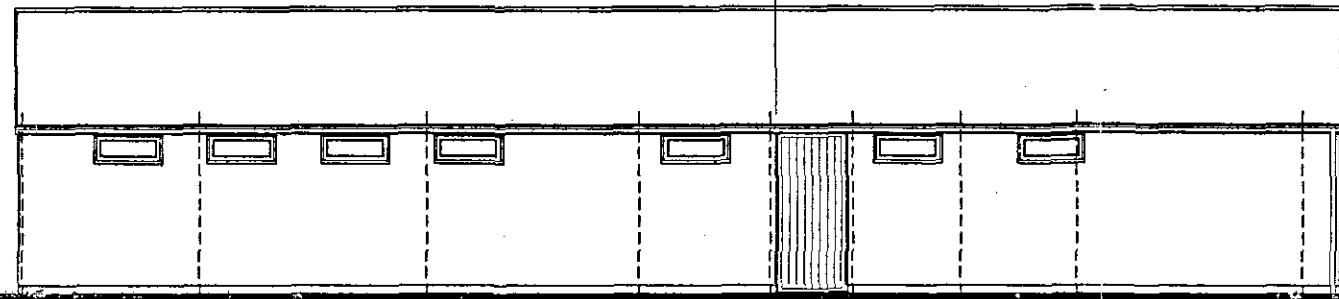


FRONT ELEVATION

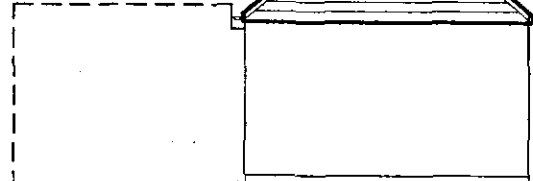


END ELEVATION

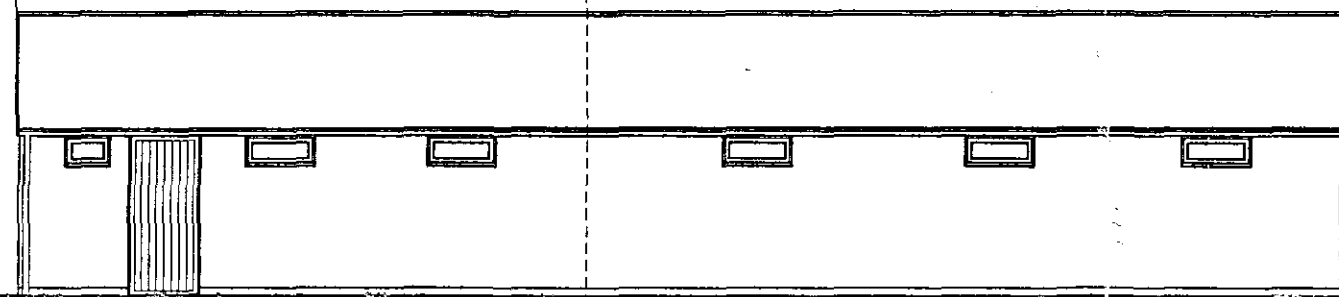


REAR ELEVATION

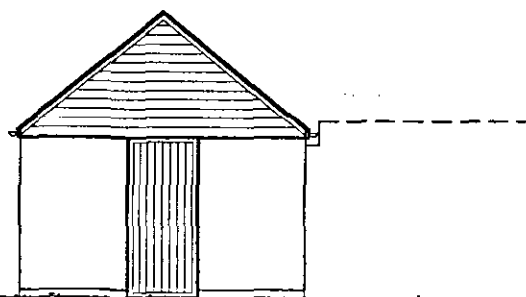

END ELEVATION

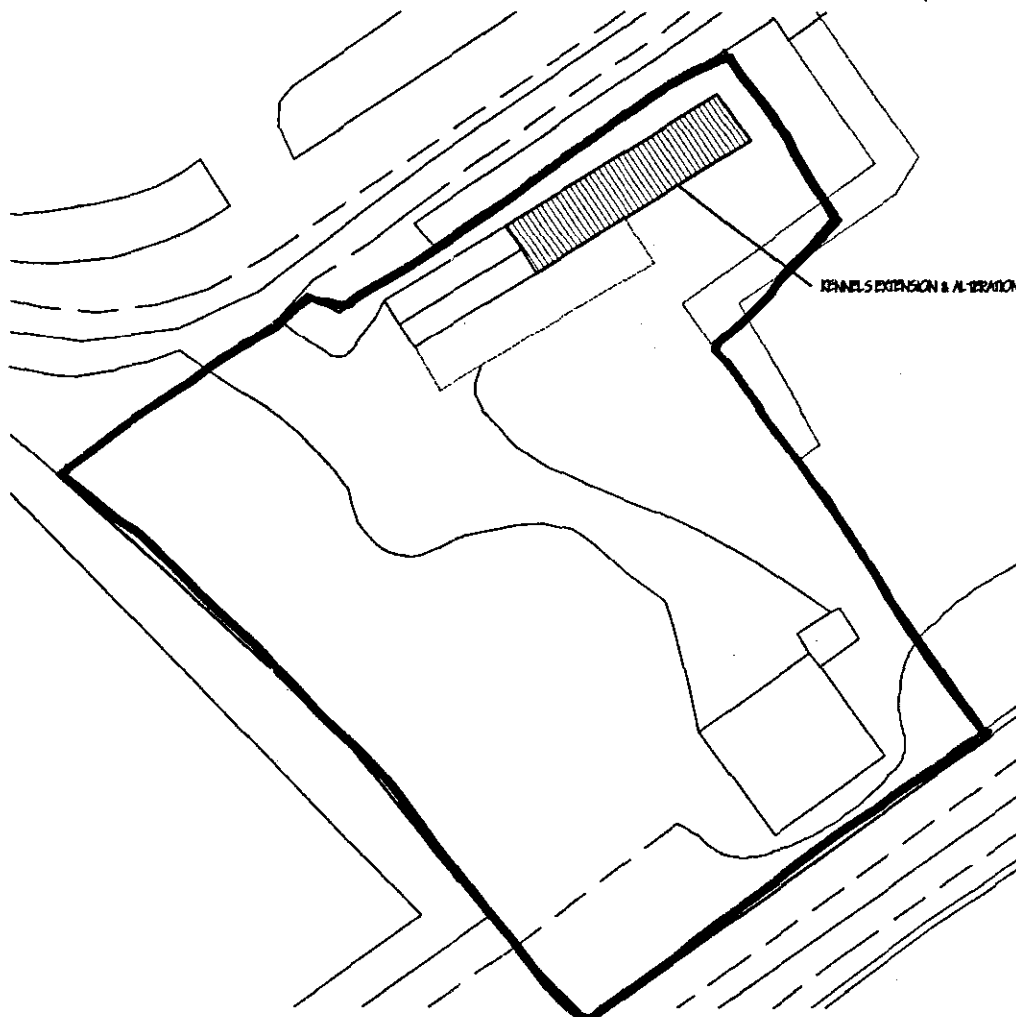

SITE PLAN
1/500

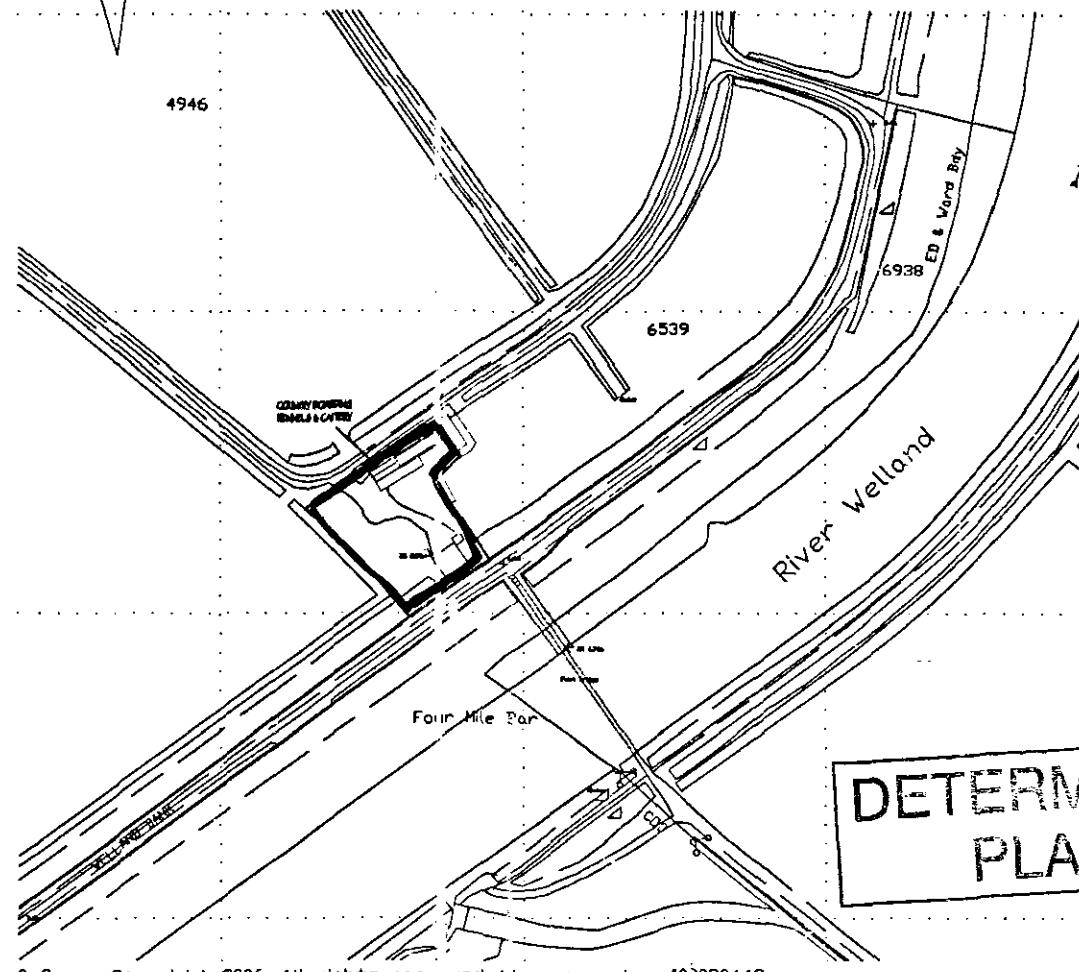

LOCATION PLAN
1/2500

DETERMINE
PLAN

PLANNING AND DESIGN

Ref. 062910-

[illegible]

G. R. MERCHANT LTD. 
LENG AMICE FWO
**ARCHITECTURAL, STRUCTURAL
 AND LAND DRAINAGE
 CONSULTANTS**
4 Wrights Mews
12A Park Road, Holbeach,
Spalding, Lincs. PE12 7BE
Tel: 01406 490000
Fax: 01406 426744
E-Mail: gr.merchant@btconnect.com

Project

EXTENSION & RENOVATION OF KENNELS.
DEEPING HIGH BANK.
CRADGE BANK.
SPALDING, LINC'S.

Client COUNTRY BOARDING KENNELS & CATTERY.

Drawing

FLOOR PLANS & ELEVATIONS - EXISTING.
SITE & LOCATION PLANS.

Job Ref.	Drawing No.
1487-06	01

Date	Drawn
OCT '06,	GRM,

Scales

☐ 1/50 ☐ 1/100 [unless otherwise stated]

[illegible]