


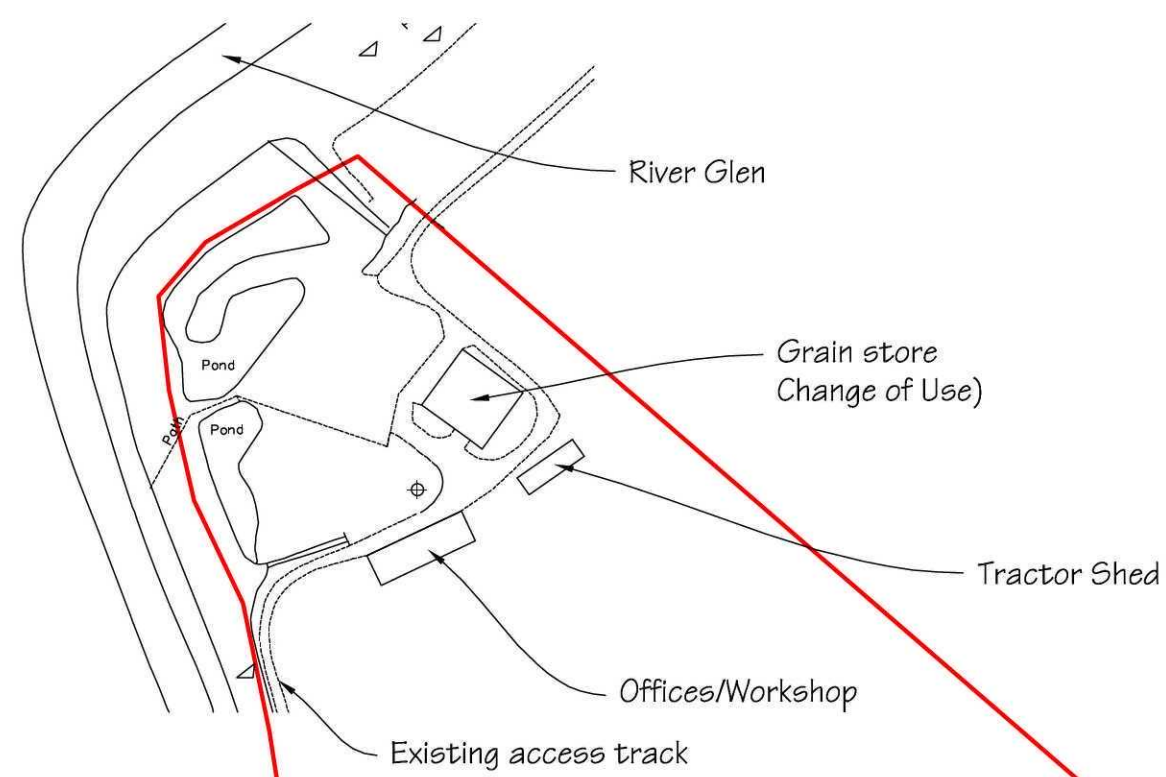



LOCATION PLAN - Scale 1:2500

SEE DIAGRAMMATIC A4 COLOUR SITE PLAN OF WILLOW TREE NATURE RESERVE FOR FURTHER DETAILS




Willow Tree Fen

Hide 1 (faces East)

Hide 2 (faces East)

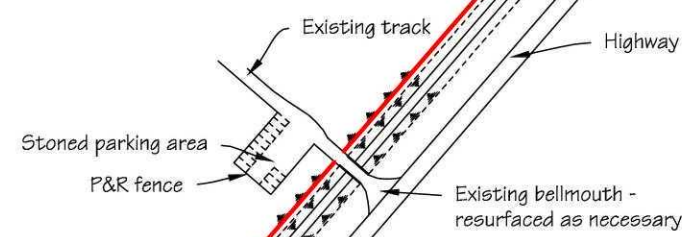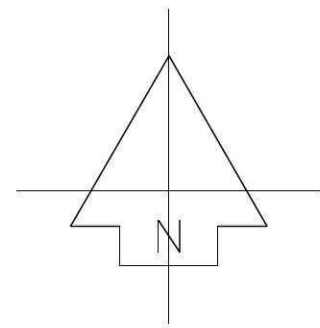

Bank House

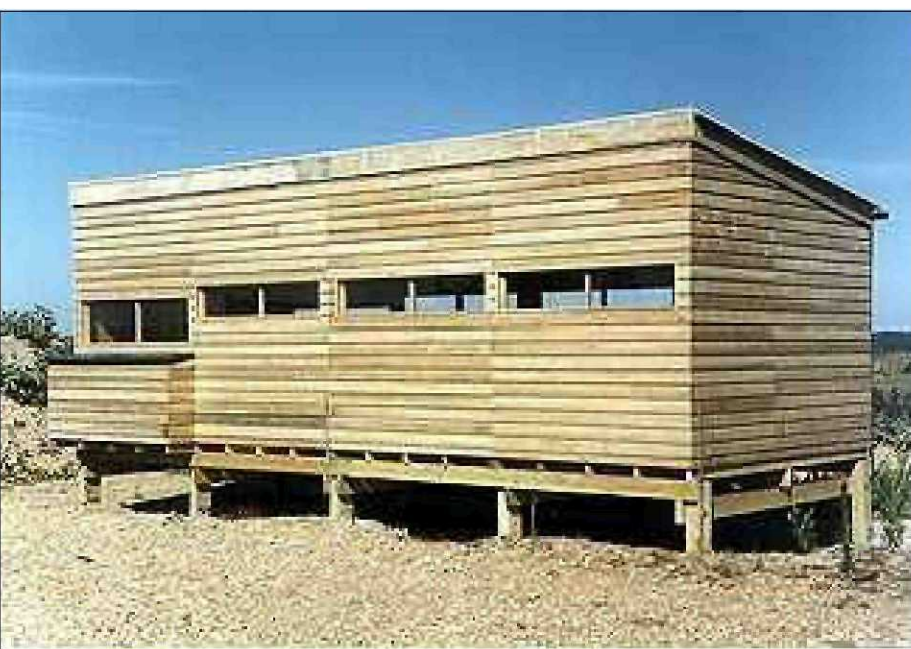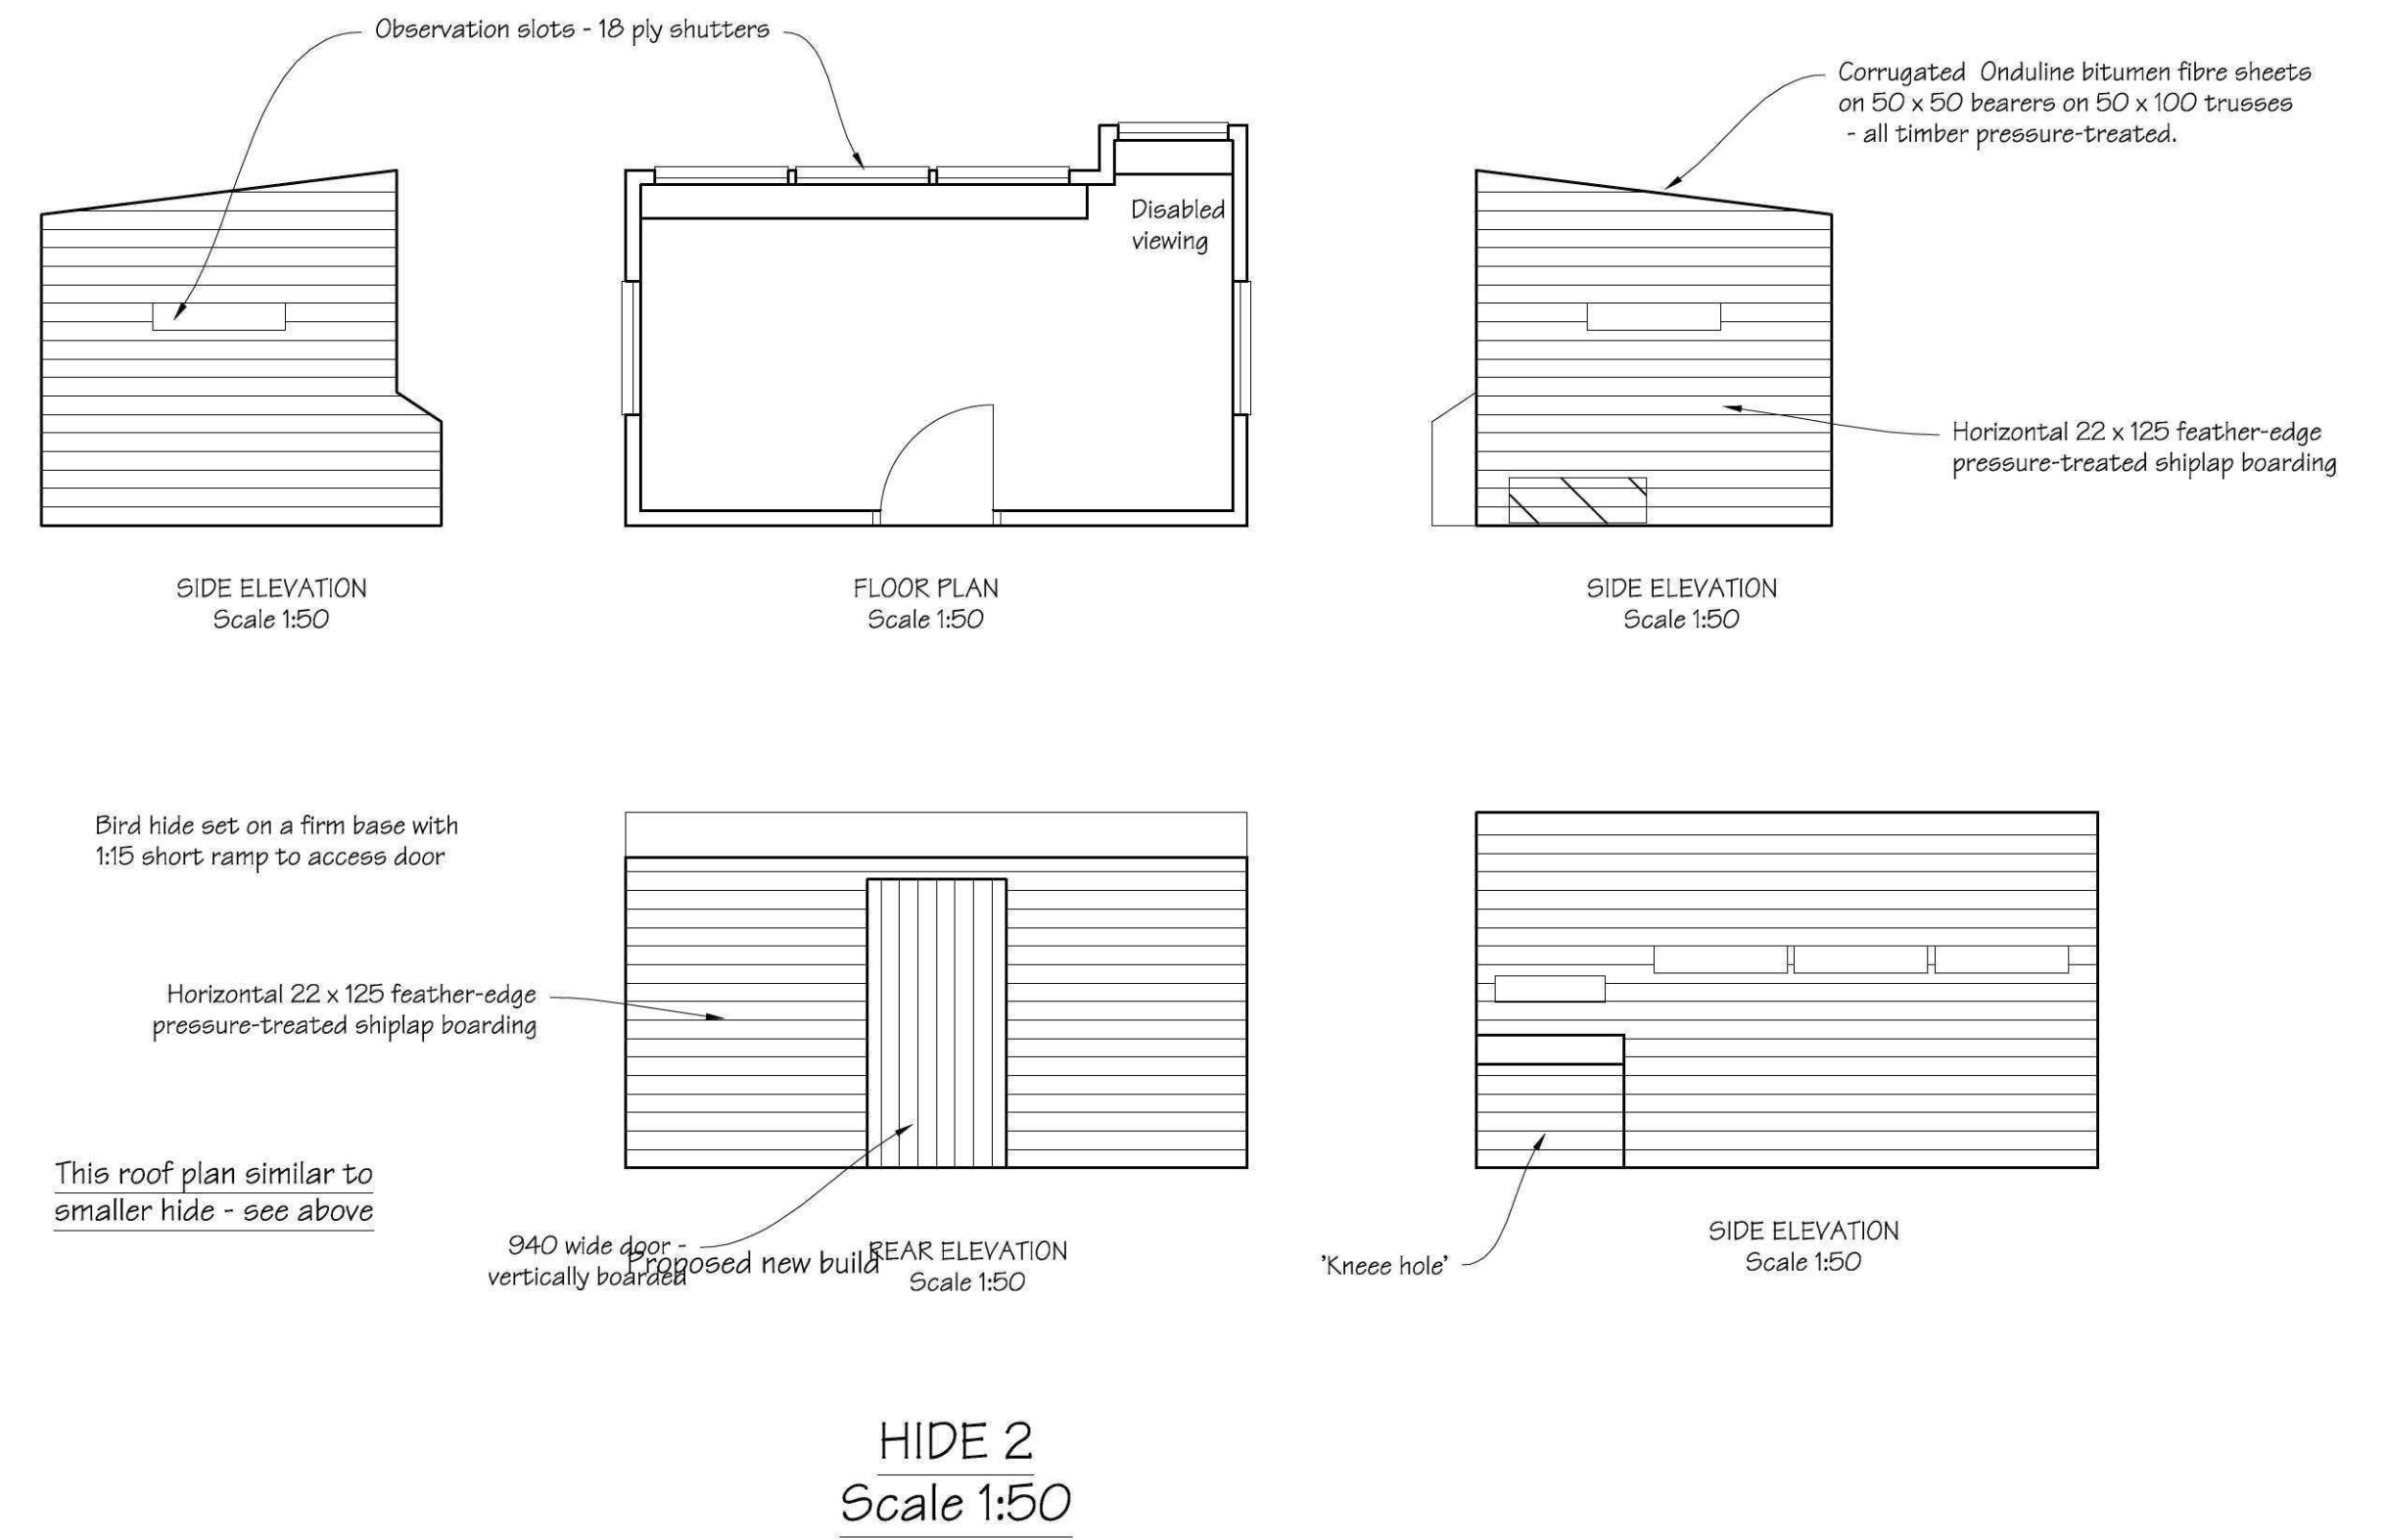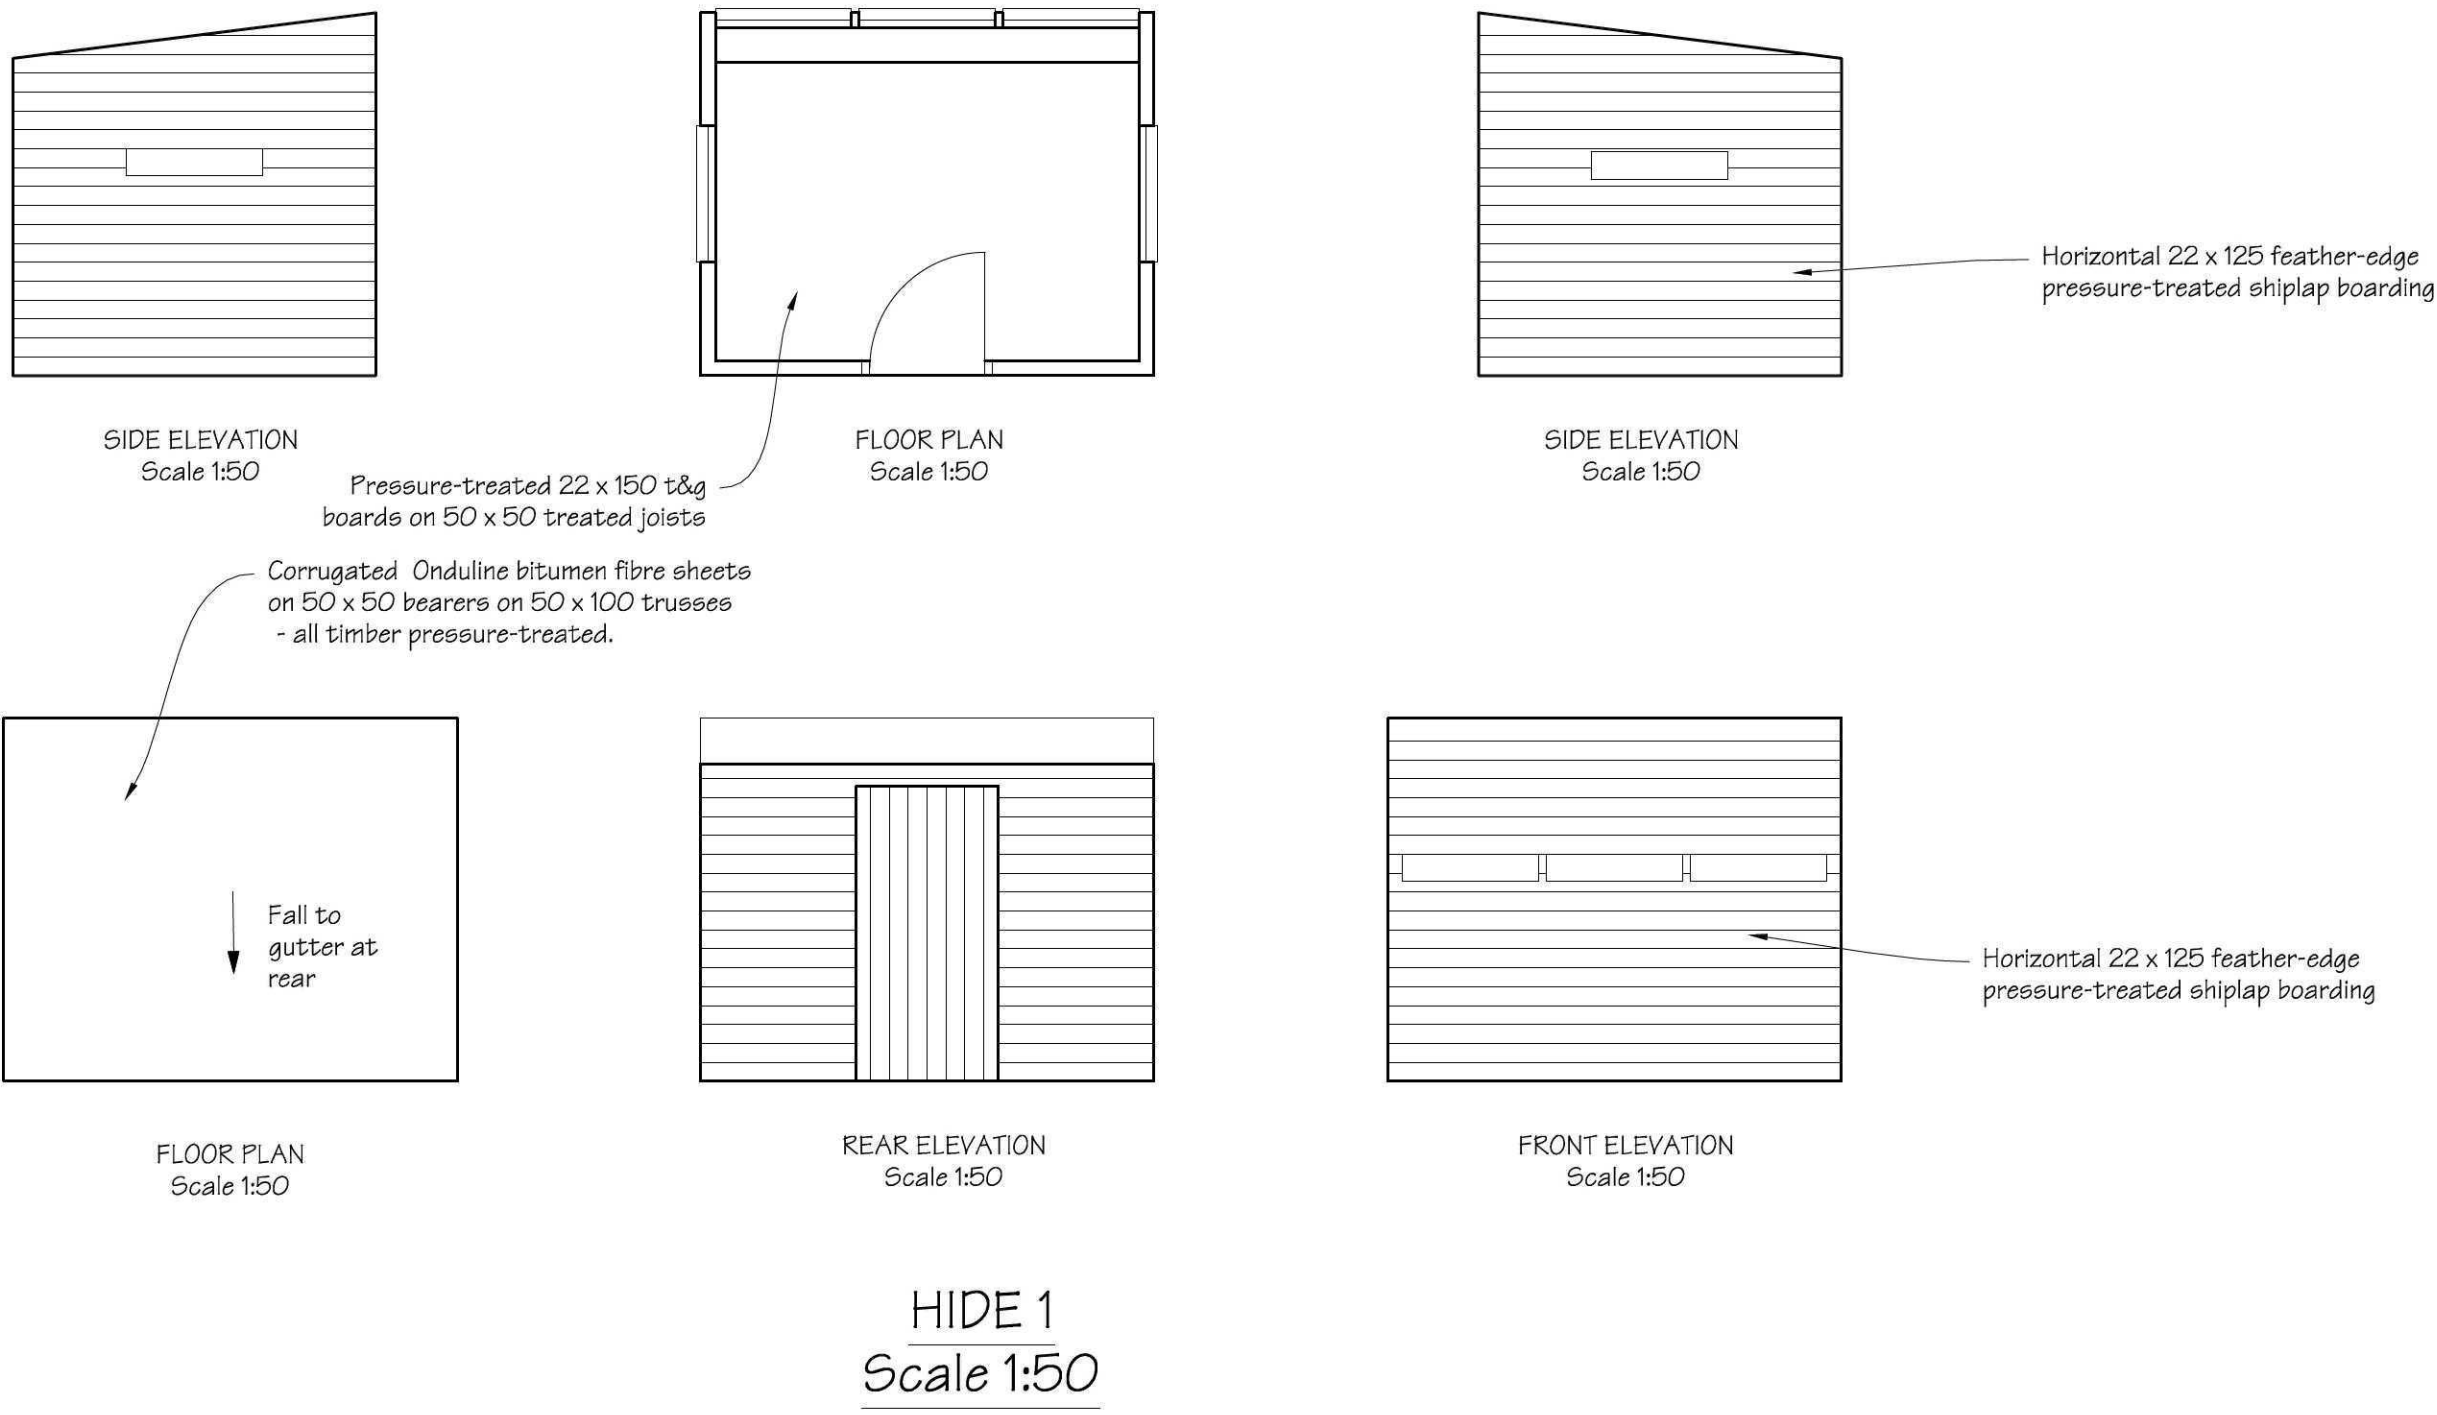

INDICATIVE IMAGE OF BIRD HIDE for illustration purposes only

Ref & date	Description of revision(s)
Amendments	
 Build Design Ltd ARCHITECTURAL DESIGN & PROJECT MANAGEMENT	
Project:	TWO PROPOSED BIRD HIDES
Title:	Planning Dwg. No: 497.01
Date:	Aug '11 Scales as shown
Client:	Lincoln Wildlife Trust Willow Tree Fen Slip Drove W. Pichbeck, PE11 3JH
Do NOT scale this drawing - use figured dims only. The Builder is responsible for checking site dimensions and any discrepancy must be reported in writing to the Designer immediately. Design Copyright reserved: consent must be obtained before copying this drawing.	
Build Design Ltd. www.build-design.biz 01507-522277	