

Contractor to check all Dimensions on site prior to ordering materials / commencing work.Do Not Scale from this Drawing - If in doubt then please ask




2 Front Elevation
1 : 100



3 Right Side Elevation
1 : 100



4 Rear Elevation
1 : 100

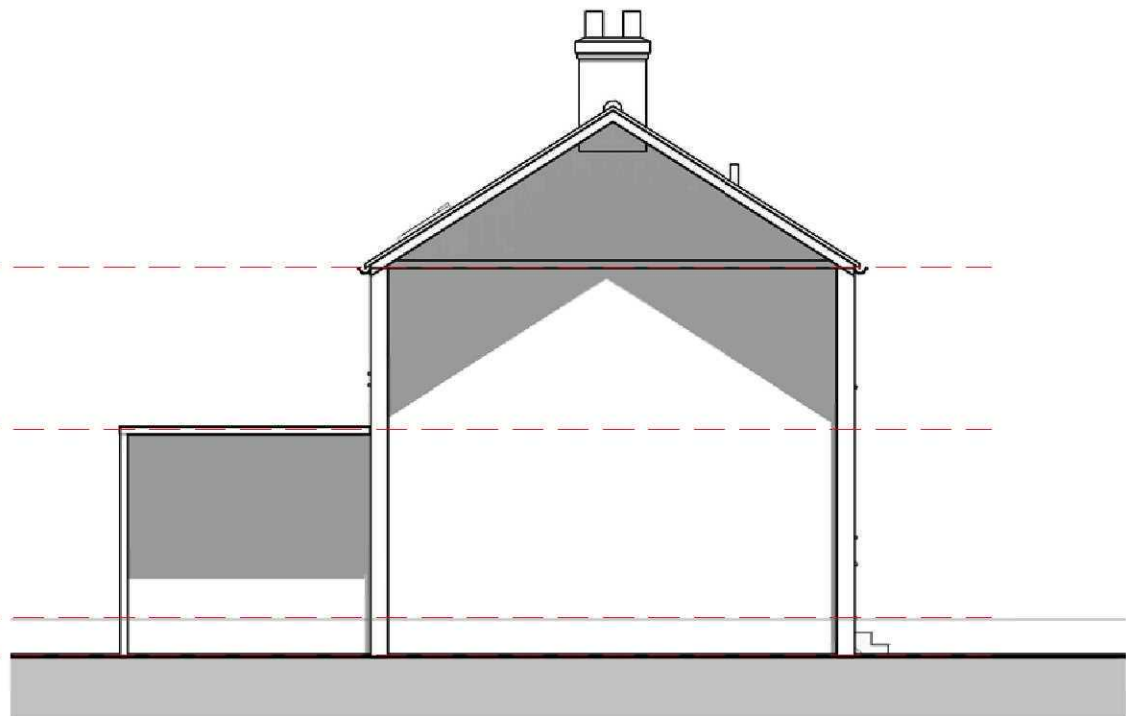

5 Left Side Elevation
1 : 100

Wall Material Takeoff - Brickwork			
Mark	Material: Area	Material: Name	Brick Qtys
	0.19 m²	Masonry - Brick	12
	0.86 m²	Masonry - Brick	52
	3.43 m²	Masonry - Brick	206
	6.66 m²	Masonry - Brick	400
	6.97 m²	Masonry - Brick	418
	19.58 m²	Masonry - Brick	1175
Grand total: 6	37.69 m²		2263

Wall Material Takeoff - Blockwork			
Mark	Material: Area	Material: Name	Block Qtys
	6.26 m²	Masonry - Concrete Block	63
	6.57 m²	Masonry - Concrete Block	66
	18.72 m²	Masonry - Concrete Block	187
	31.56 m²		316

Roof Material Takeoff	
Material: Area	
	59.42 m²
Grand total: 1	

Room Schedule				
Name	Area	Perimeter	Level	Comments
Living Room	Not Placed	Not Placed	Not Placed	existing
Lounge	20.76 m²	22150.0	Ground Floor	
Kitchen	12.16 m²	13950.0	Ground Floor	existing
Cloaks	1.72 m²	5410.0	Ground Floor	
Rear Lobby	4.18 m²	8180.0	Ground Floor	existing
Store	1.95 m²	5690.0	Ground Floor	
Hall	3.92 m²	7990.0	Ground Floor	
Bed 3	6.98 m²	10720.0	1st Floor	
Bed 2	8.23 m²	12080.0	1st Floor	
Bed 1	10.81 m²	13725.0	1st Floor	
Bathroom	7.37 m²	11595.0	1st Floor	
Landing	3.33 m²	9185.0	1st Floor	
a.c	0.58 m²	3050.0	1st Floor	

GENERAL CONDITIONS
Contractors are responsible for checking all dimensions on site when work commences and before ordering any materials. Any discrepancies should be brought to the attention of the Client for remedial action before commencing further.
All materials not specified to be of a standard suitable for the work proposed and be fit for purpose. All work to be in accordance with good building practise and all necessary BS codes for Workmanship on Building Sites.

A - 16.08.11 - Amended to suit Client

Revisions

Client:
Mr & Mrs M Gout


Site:
**First Floor Extension
above Existing Kitchen**

Drg Title:
Proposed Plans




2nd Floor - 5B Sheepmarket
Spalding
P E 1 1 1 B H
Tel : 01775 768 921
e-mail: enquiries@remwaydesign.co.uk

Drawing Number	Revision:
a1	2034-03
	A

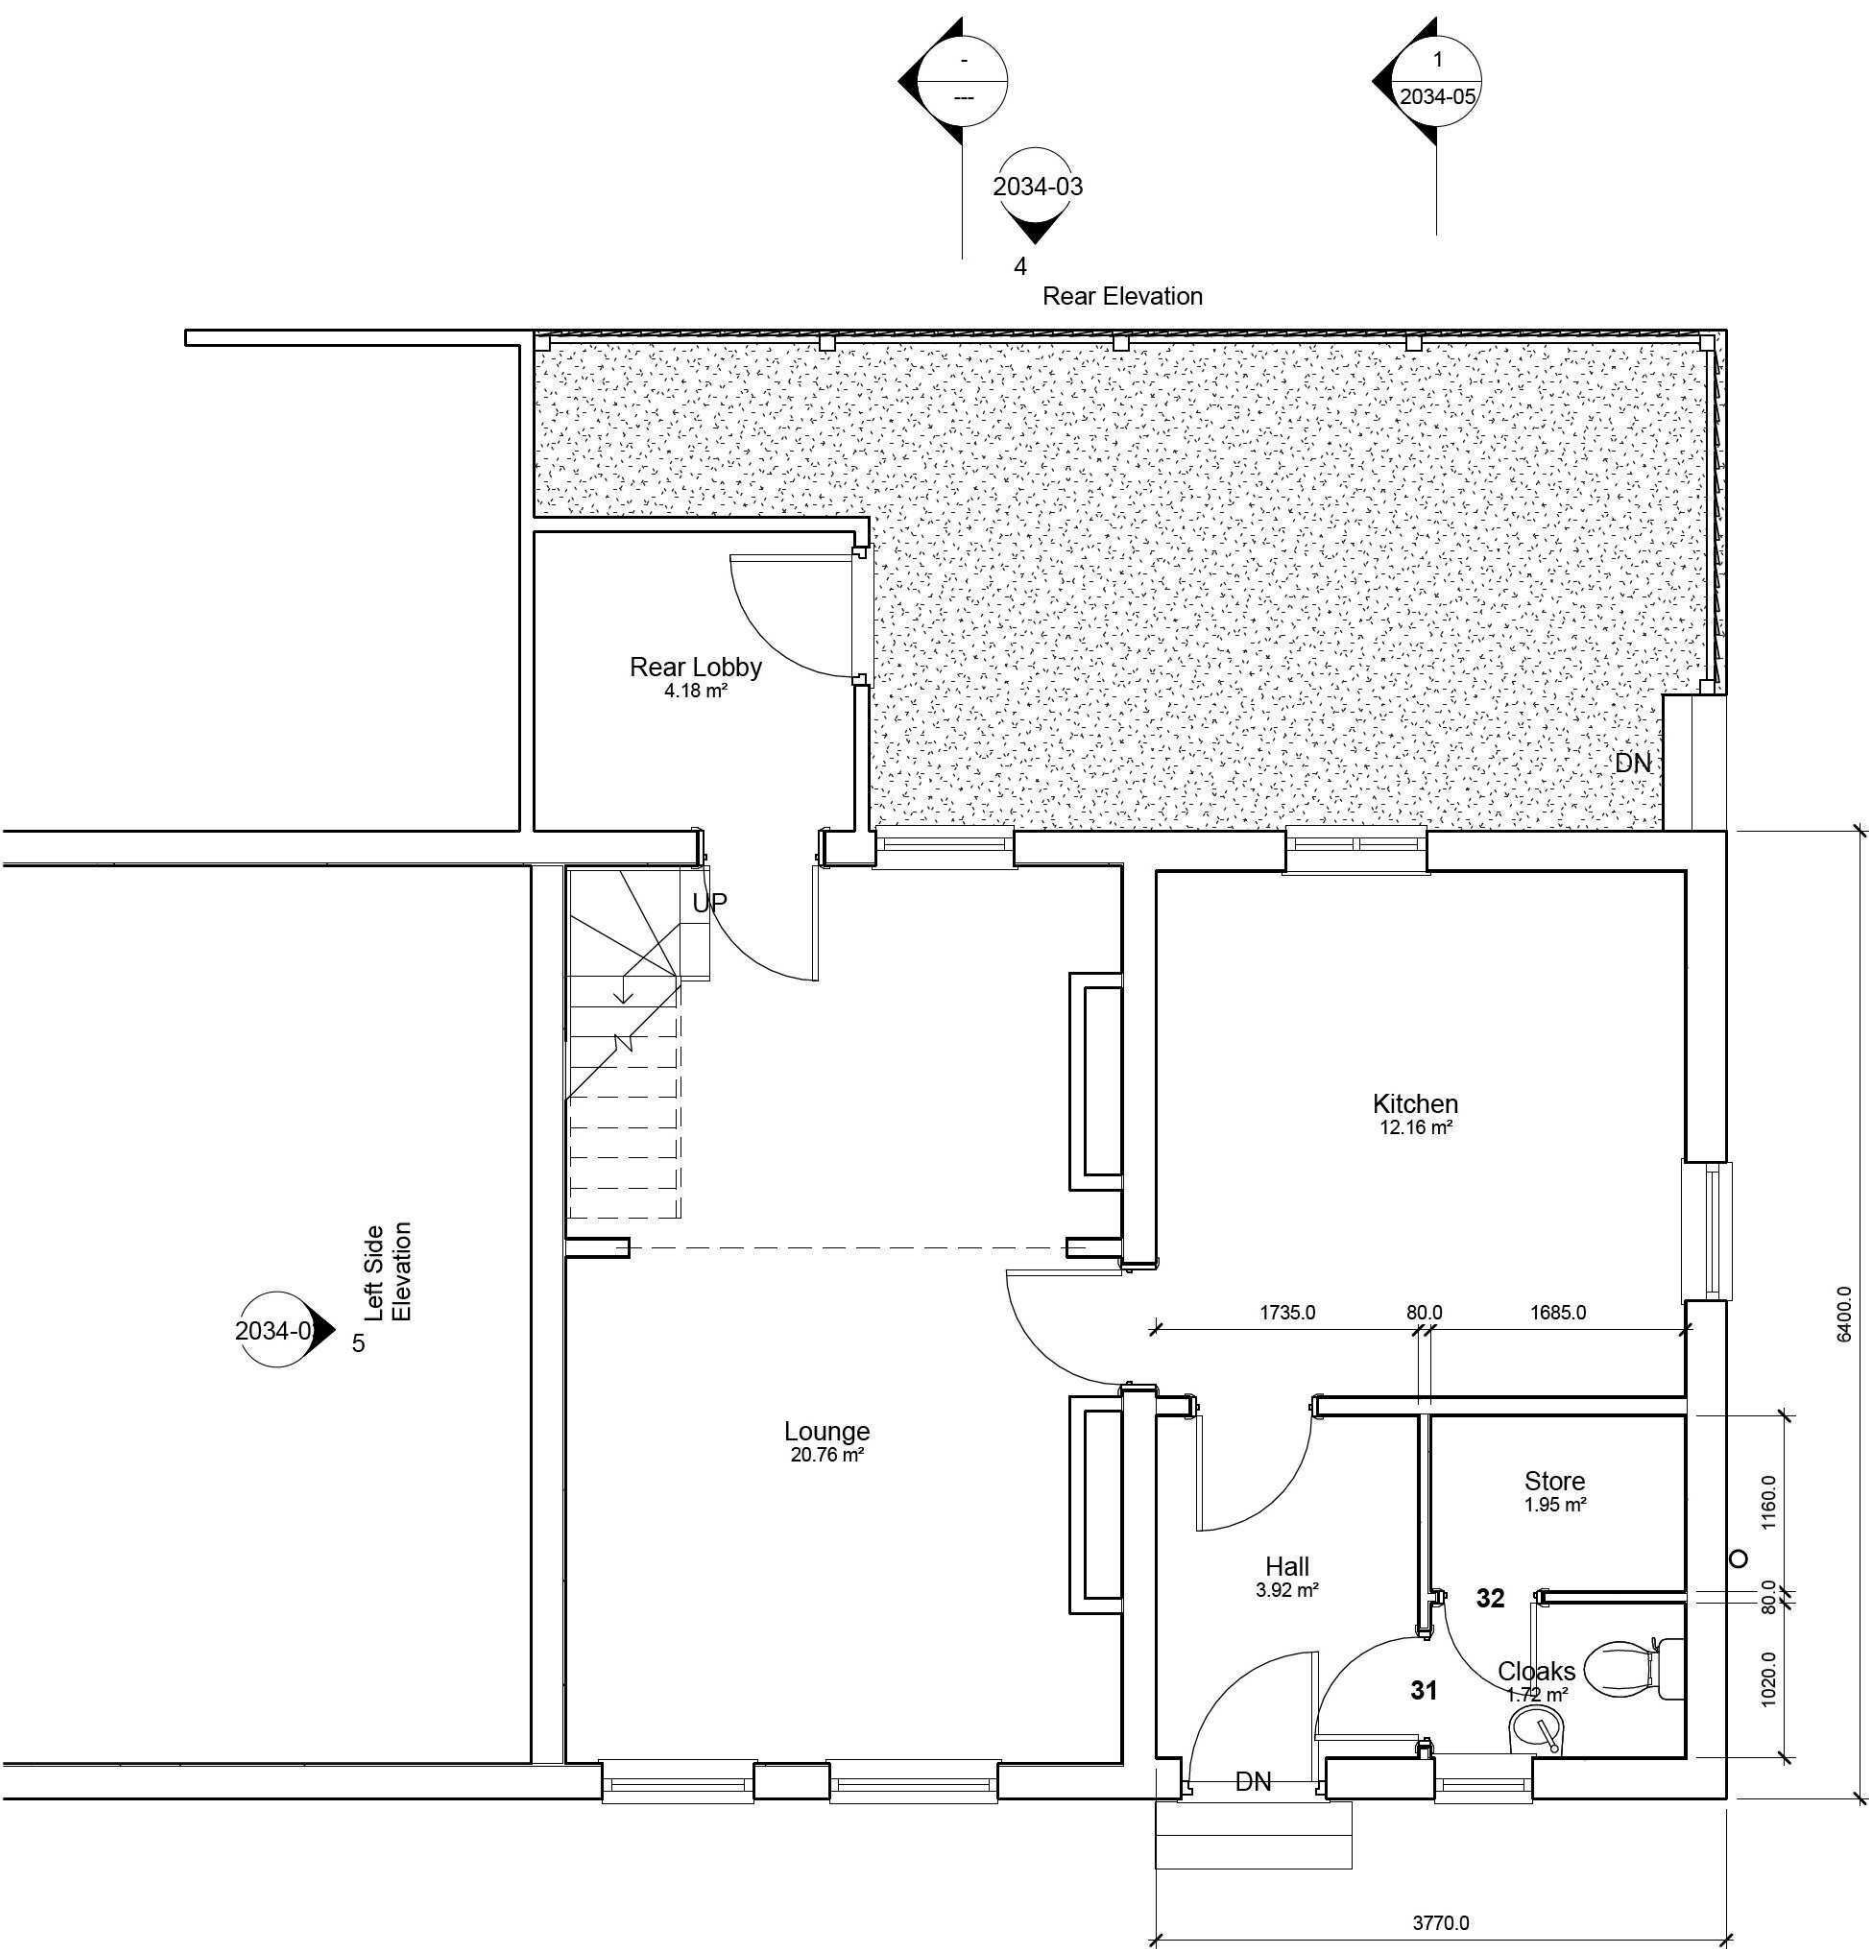

1 Ground Floor
1 : 50

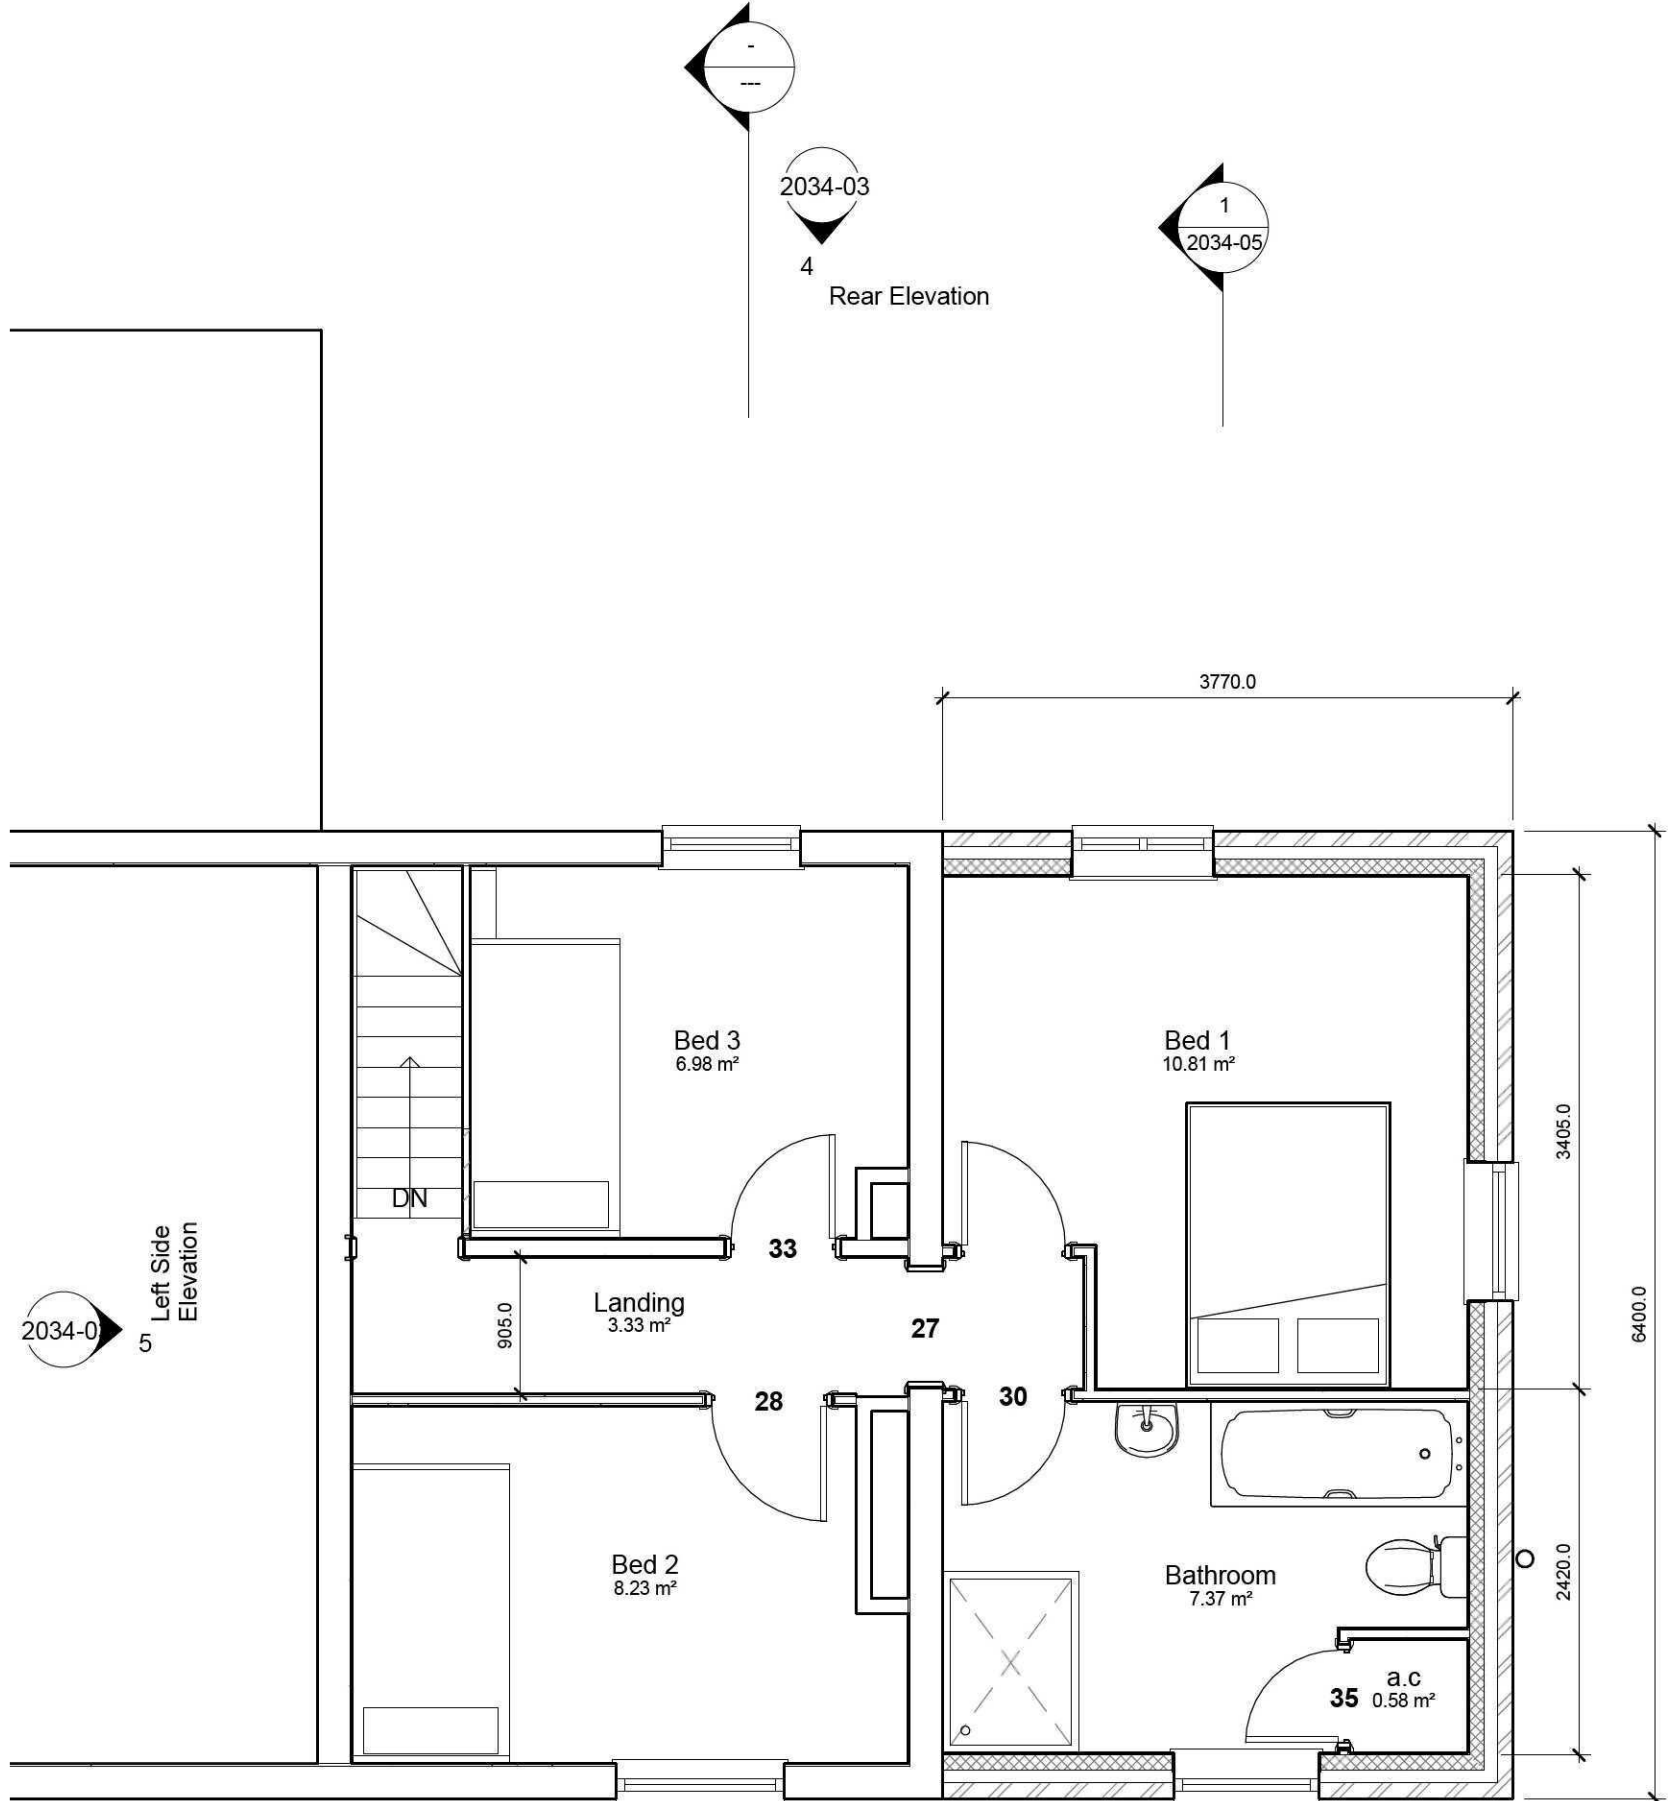

6 1st Floor
1 : 50