


The level of information in this drawing is in relation to submitting a PLANNING APPLICATION.

Responsibility for Party Wall and Rights to Light lay with the client.

This drawing is subject to copyright.

PROPOSED FIRST FLOOR PLAN 1:50

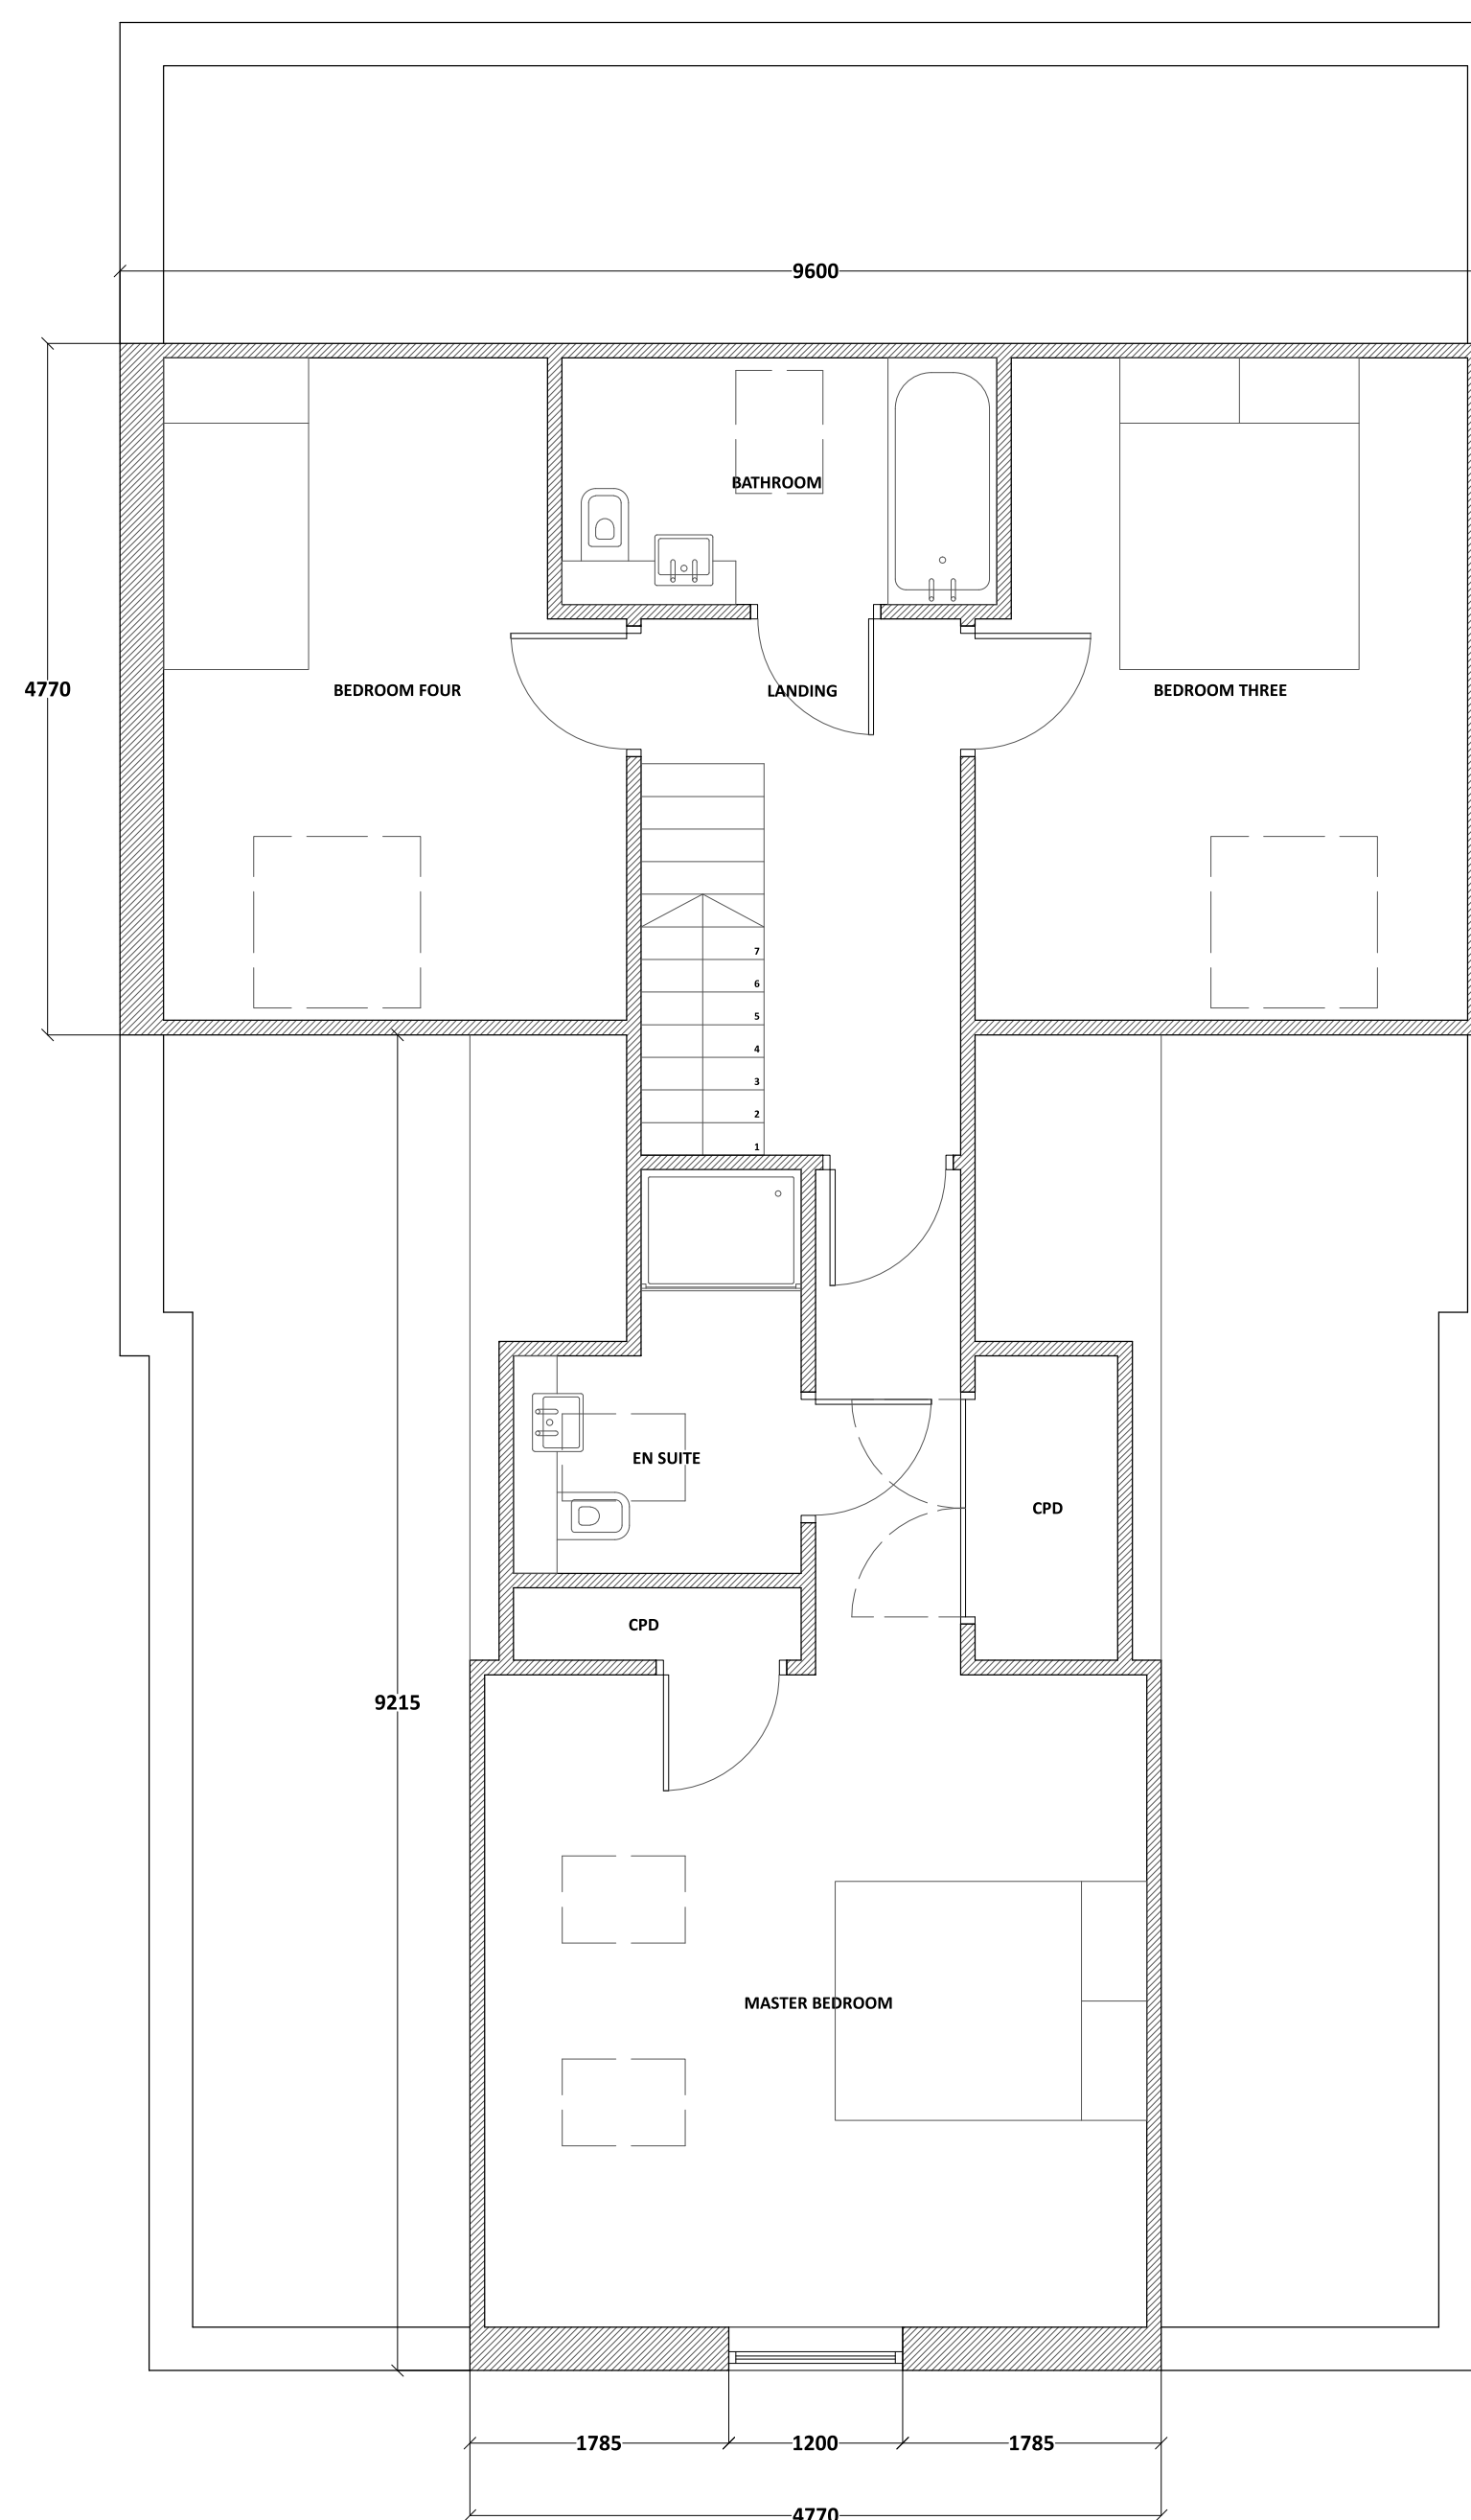

Age Group	Count (Metres)
18-24	4.8
25-34	4.2
35-44	3.8
45-54	3.2
55-64	2.8
65-74	2.2
75-84	1.8
85+	1.2

 crownbarclay.co.uk

Client: Mr I Schipsch
Address: Applesgate, Campains Lane,
Deeping St. Nicholas, PE11 3EX

Date: 18-06-2018
Scale: 1:50 @A1 / 1:100 @ A3