


LITTLEWO


P

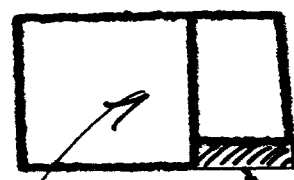

NEW ROOF CONSERVATORY

NORTH

Q

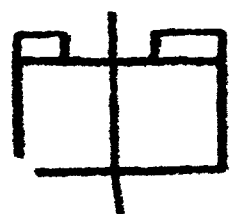

DETERMINED
PLAN


SHDC
Planning & Development
23 MAY 2003
0654/03

M.

SITE PLAN

1:500

Bluehouse Farm, Main Road, Deeping St Nicholas Spalding, Lincs PE11 3DH

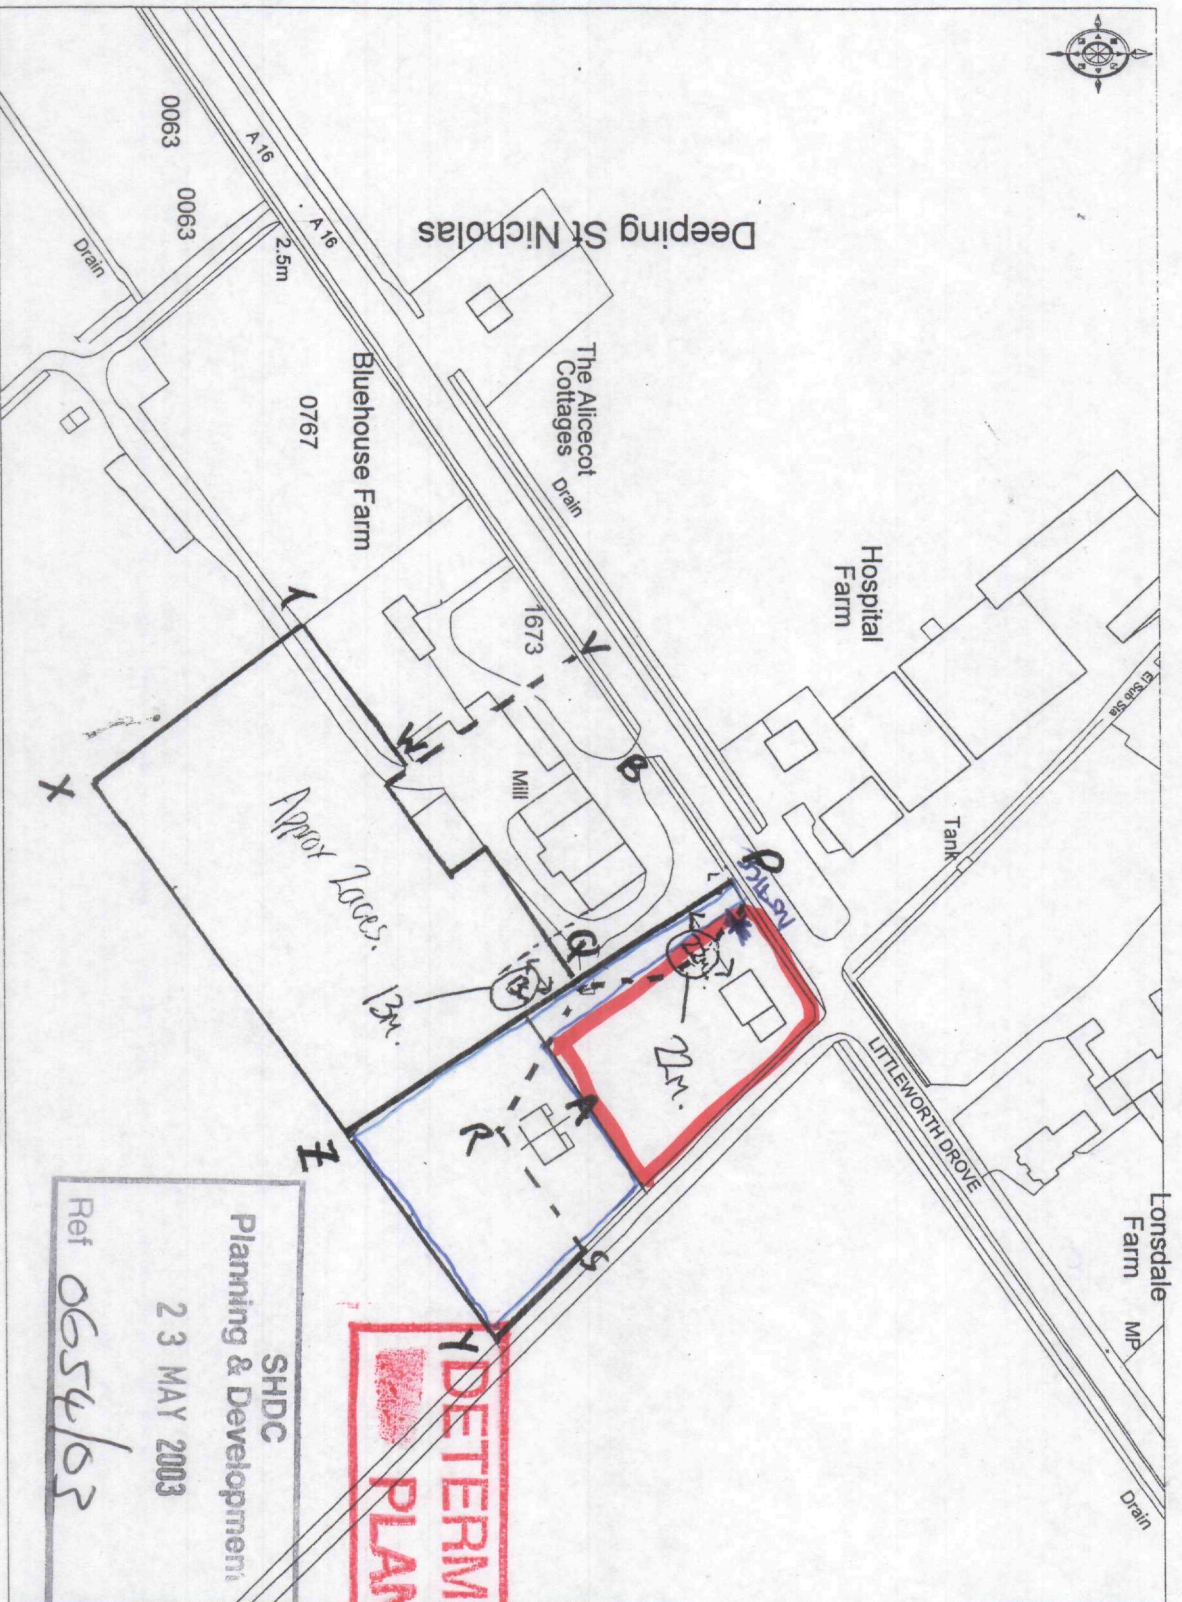


© Crown copyright 2000 All rights reserved. Based on Ordnance Survey digital data Survey Scale - 1:2500 Plotted Scale - 1:2000
(Scales other than at Survey Scale should not be used for accurate measurement). Business occupancy data ©2000 Thomson Directorates Ltd.


For identification purposes only.




SOUTH WEST ELEVATION

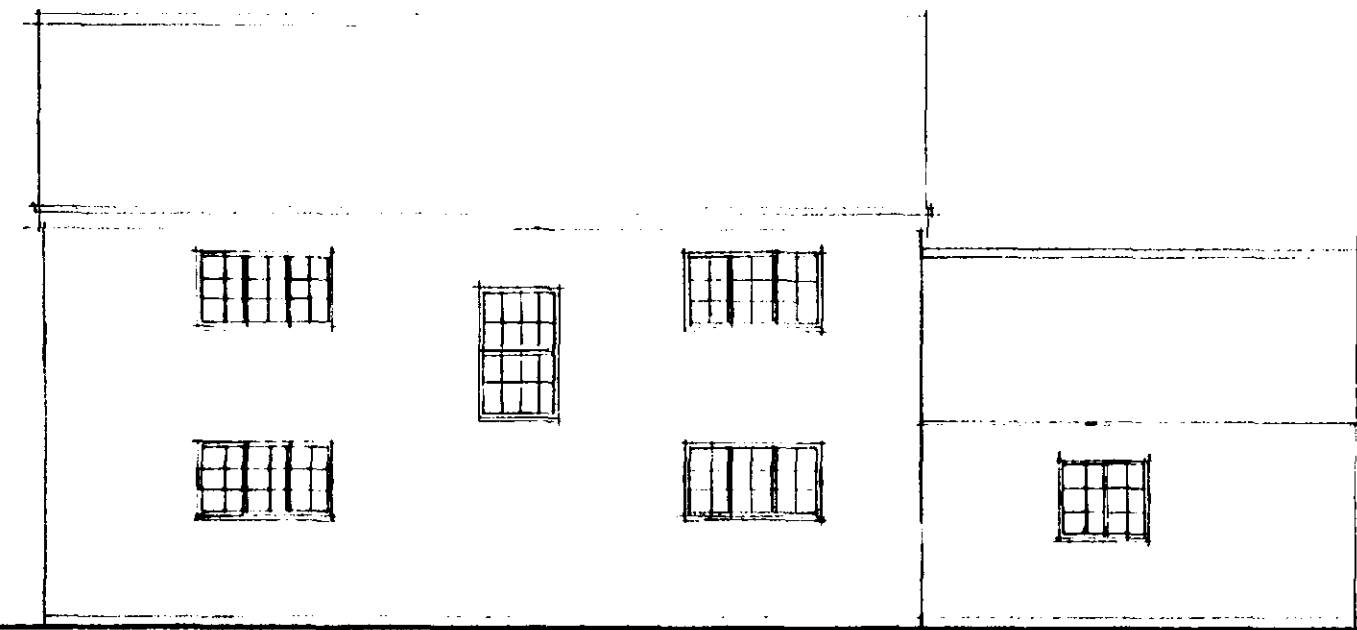

SOUTH EAST ELEVATION

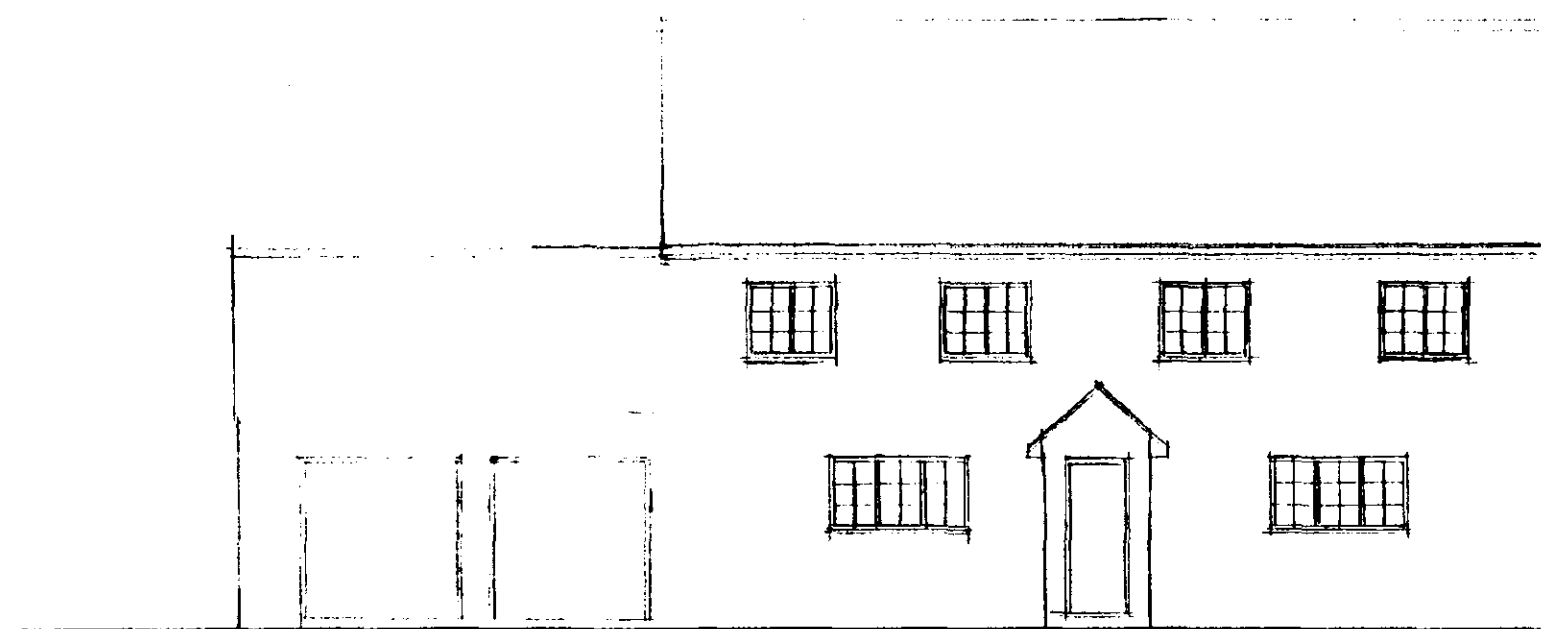

NORTH WEST ELEVATION

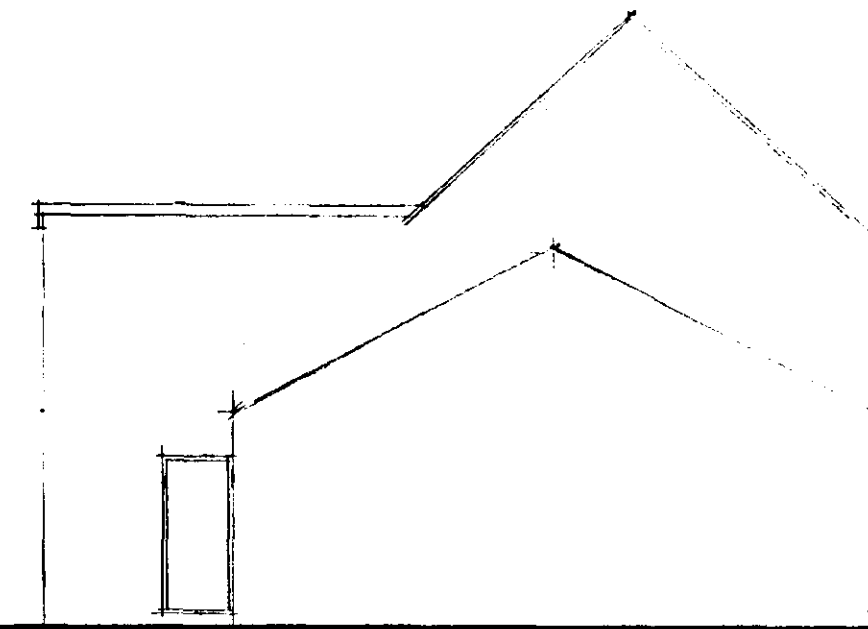

NORTH EAST ELEVATION

Project
PROPOSED PITCHED ROOF
BLUE HOUSE FARM
MAIN ROAD
DEEPING ST NICHOLAS
FOR I. McDONALD

Planning & Development
 23 MAY 2003
 Ref 065467


DETERMINED
PLAN

Drawing
EXISTING ELEVATIONS | 16 : 1


Scale 1: 100 Date 16/1/03 Drawn SSP
Do not scale this drawing

H. A. Architectural Services

2 The Maltings - First Drift - Wothorpe
 Stamford - PE9 3JE
 Tel: 01780 759120 - Fax: 01780 759120

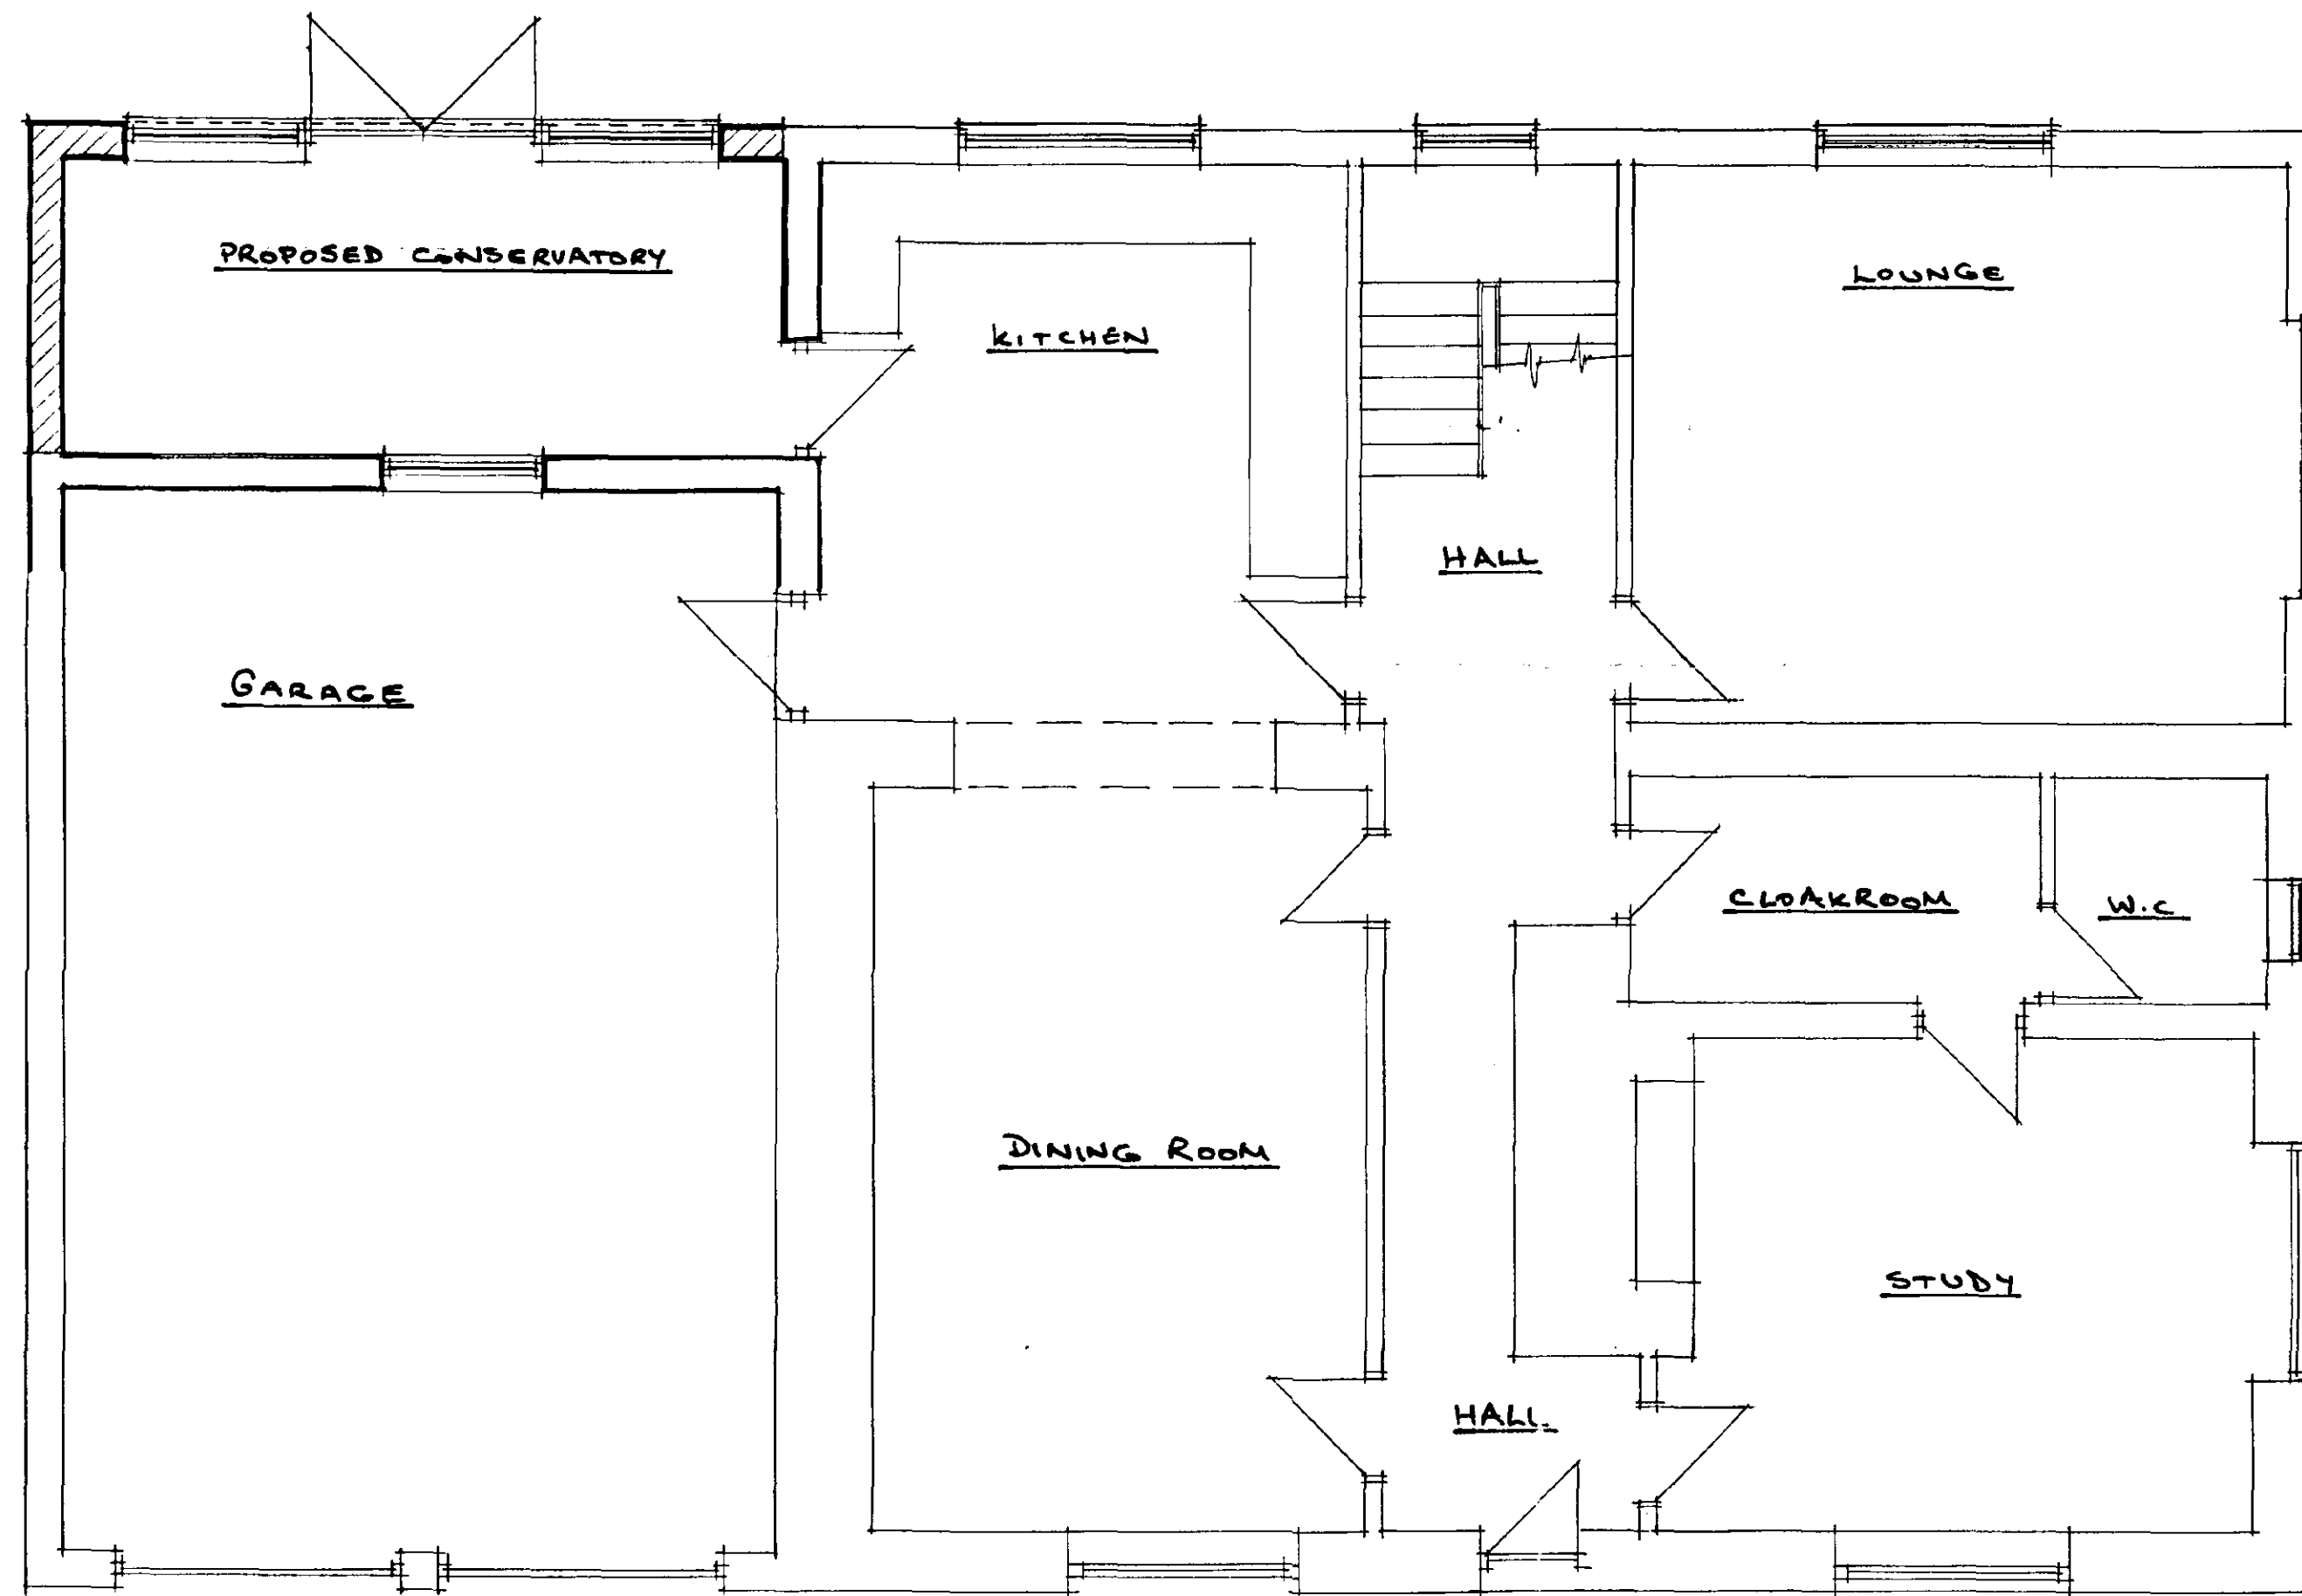

GROUND FLOOR PLAN

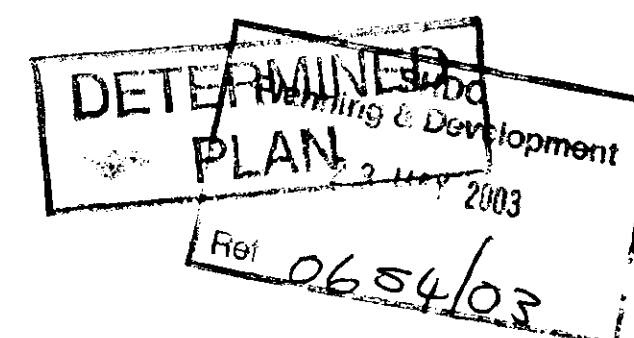


Project
PROPOSED PITCHED ROOF
BLUE HOUSE FARM
MAIN ROAD
DEEPING ST NICHOLAS
FOR I. McDONALD

Drawing
SKETCH DESIGN 116:2
(G.F. PLAN)

Scale 1:50 Date 16/1/03 Drawn SJR
Do not scale this drawing

H. A. Architectural Services

2 The Maltings - First Drift - Wothorpe
 Stamford - PE9 3JE
 Tel: 01780 759120 - Fax: 01780 759120

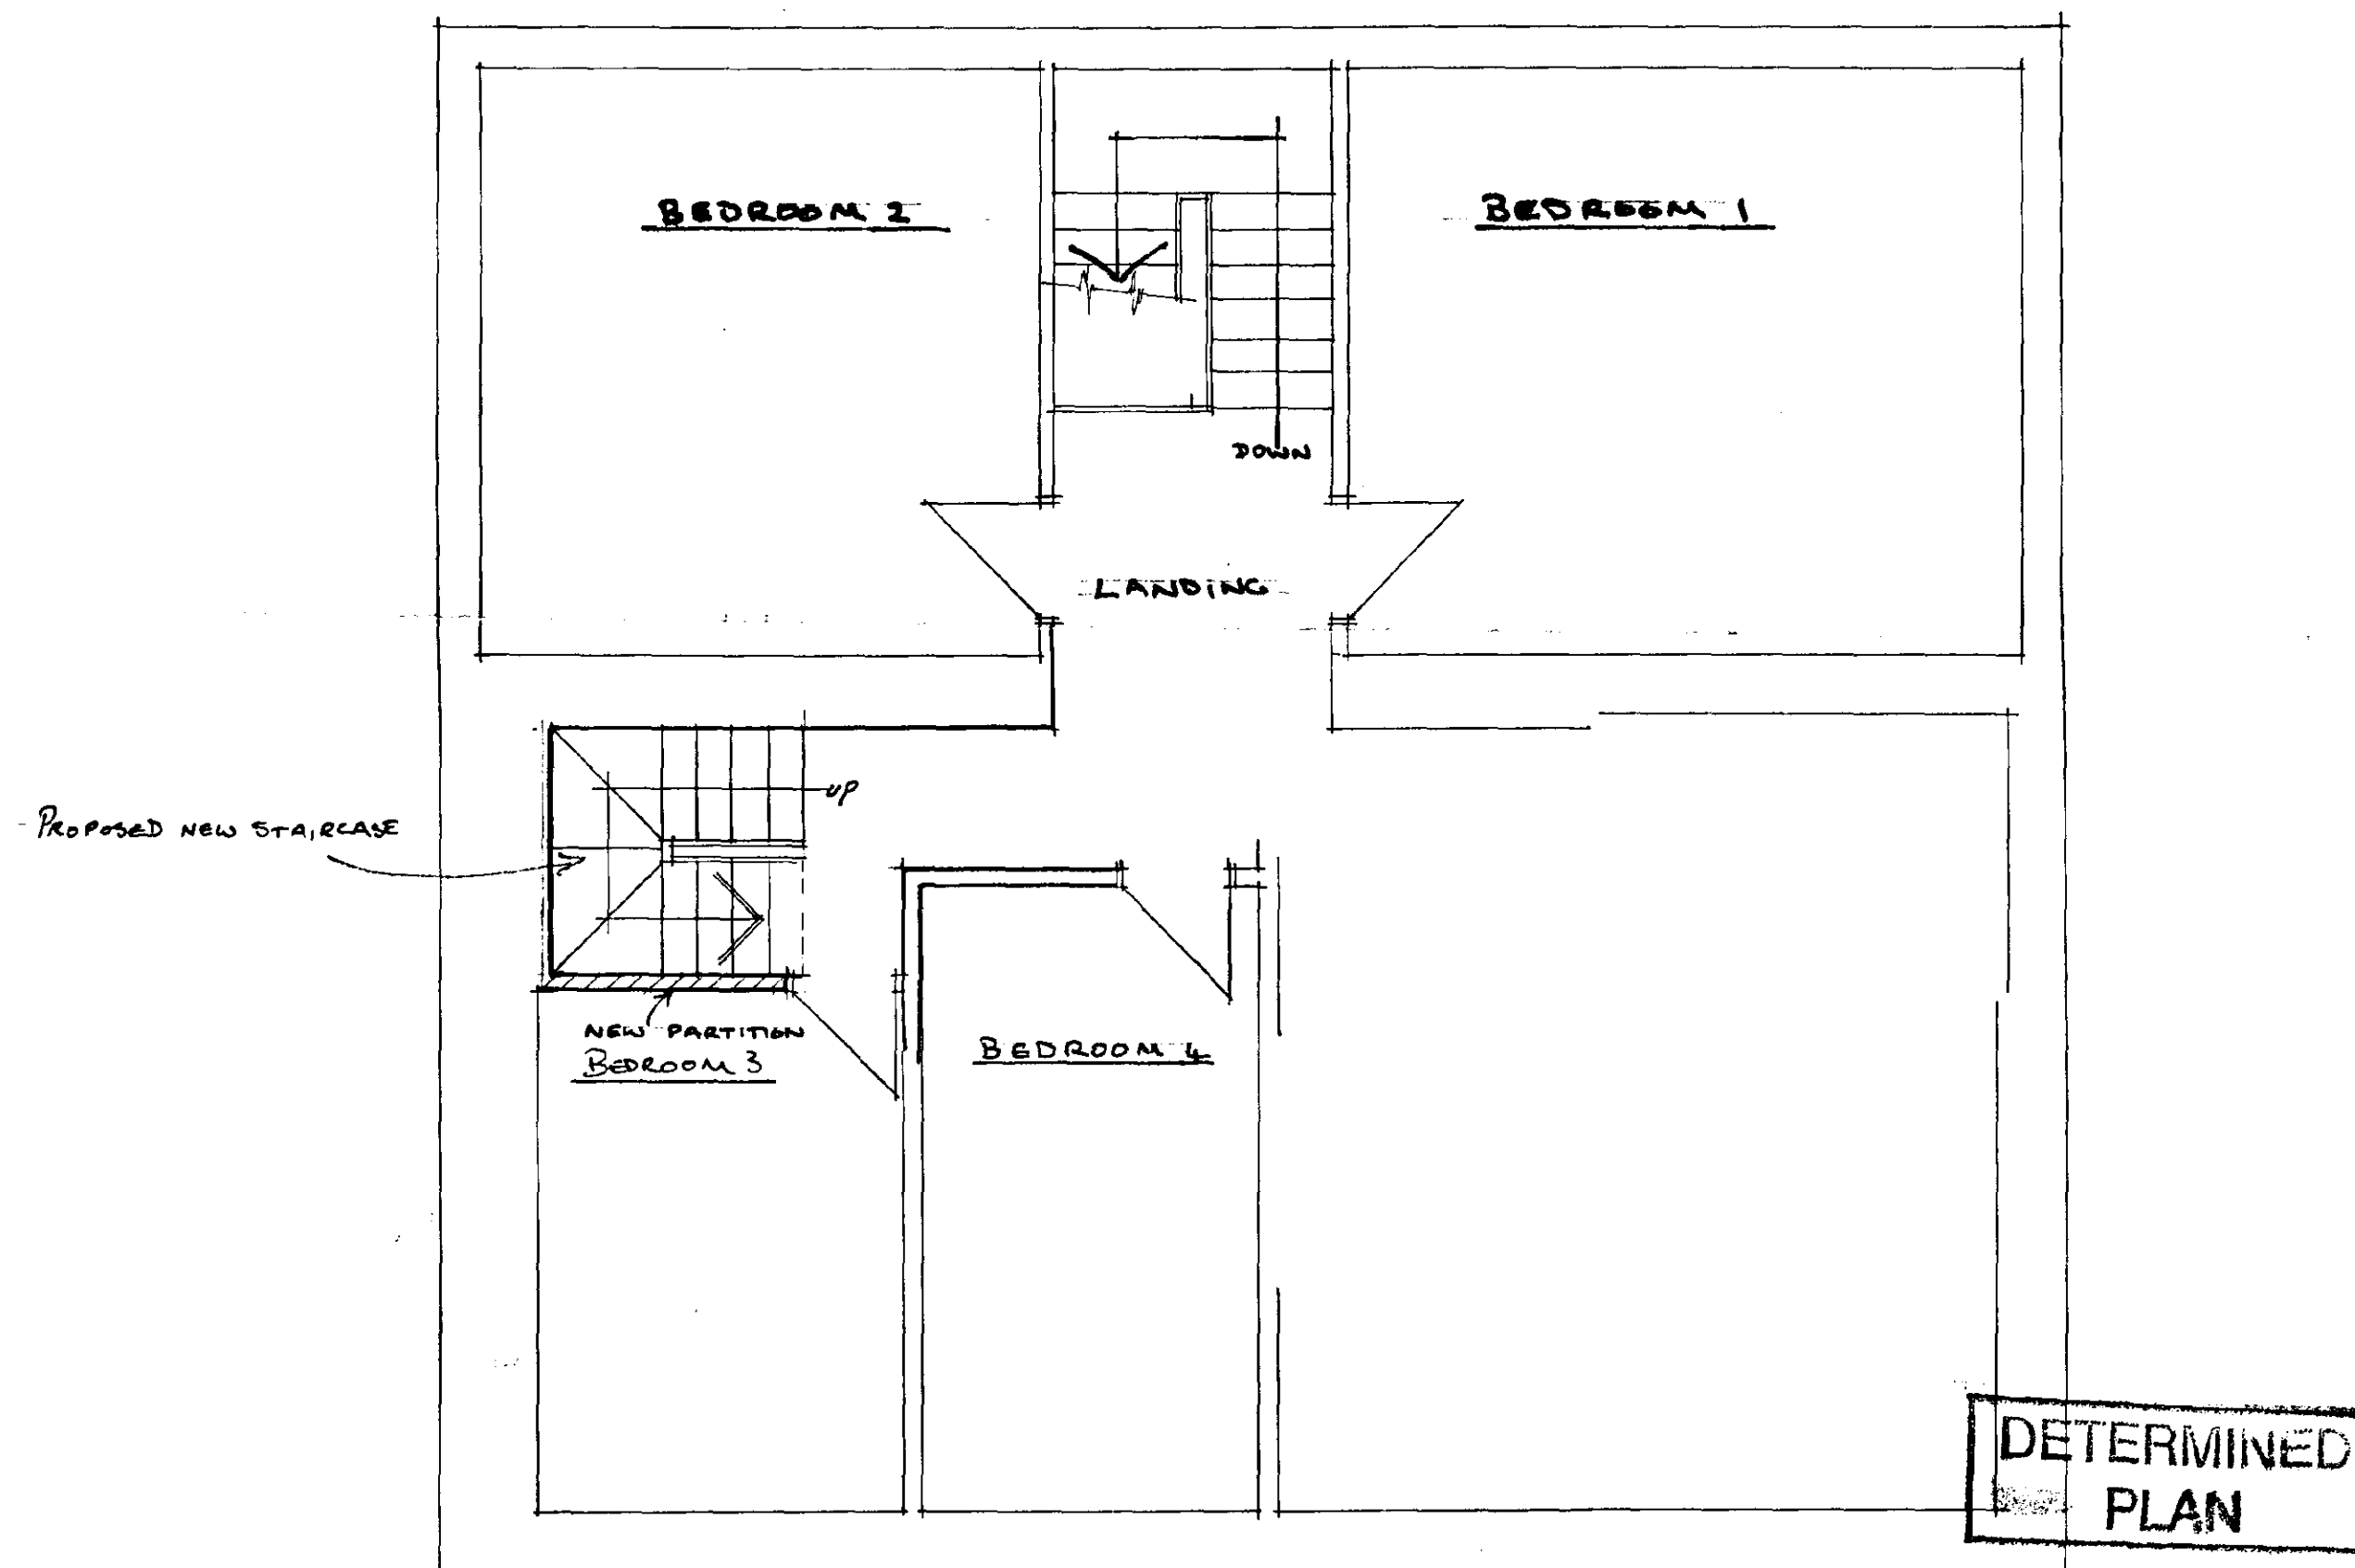

FIRST FLOOR PLAN

SHDC
Planning & Development
23 MAY 2003
Ref 065463

Project
PROPOSED PITCHED ROOF
BLUE HOUSE FARM
MAIN ROAD
DEEPING ST NICHOLAS
FOR I. McDONALD


Drawing
SKETCH DESIGN 116 : 3
(F.F. PLAN)

Scale 1:50 Date 16/1/03 Drawn S.J.P.
Do not scale this drawing

H. A. Architectural Services
2 The Maltings - First Drift - Wothorpe
Stamford - PE9 3JE
Tel: 01780 759120 - Fax: 01780 759120




SOUTH WEST ELEVATION

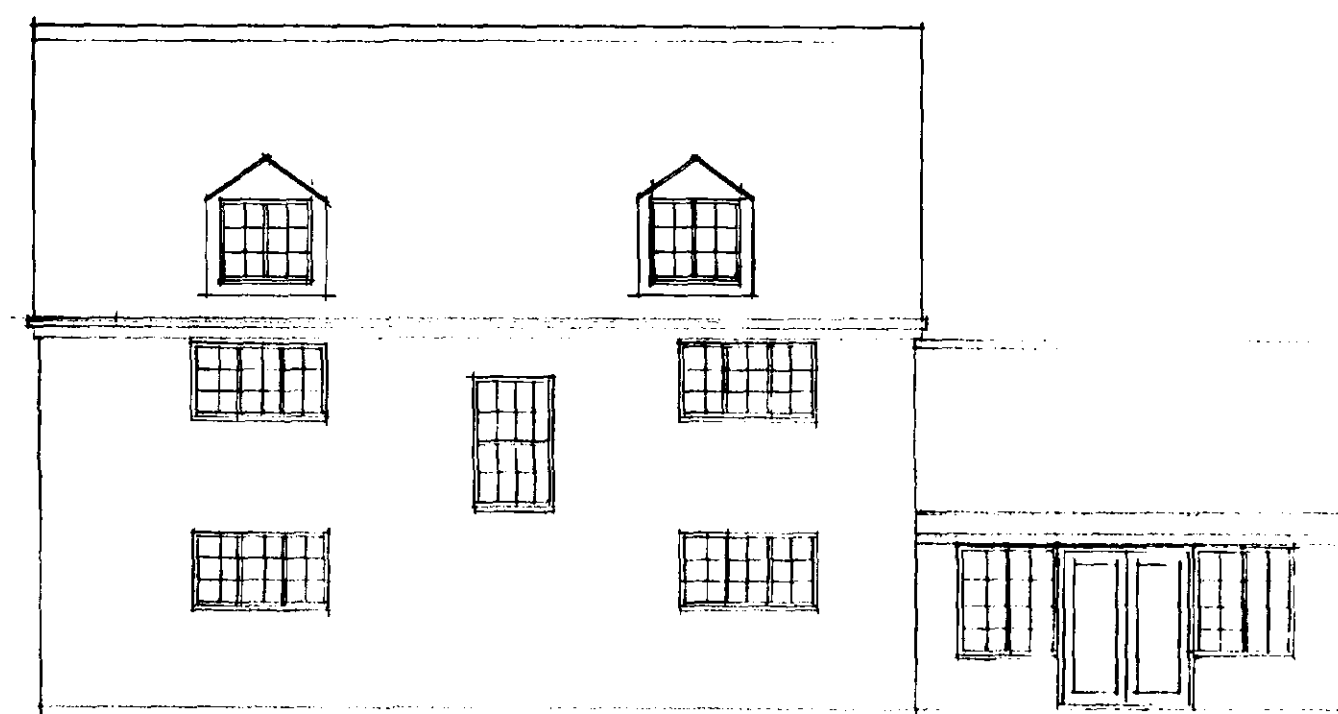


SOUTH EAST ELEVATION



NORTH WEST ELEVATION

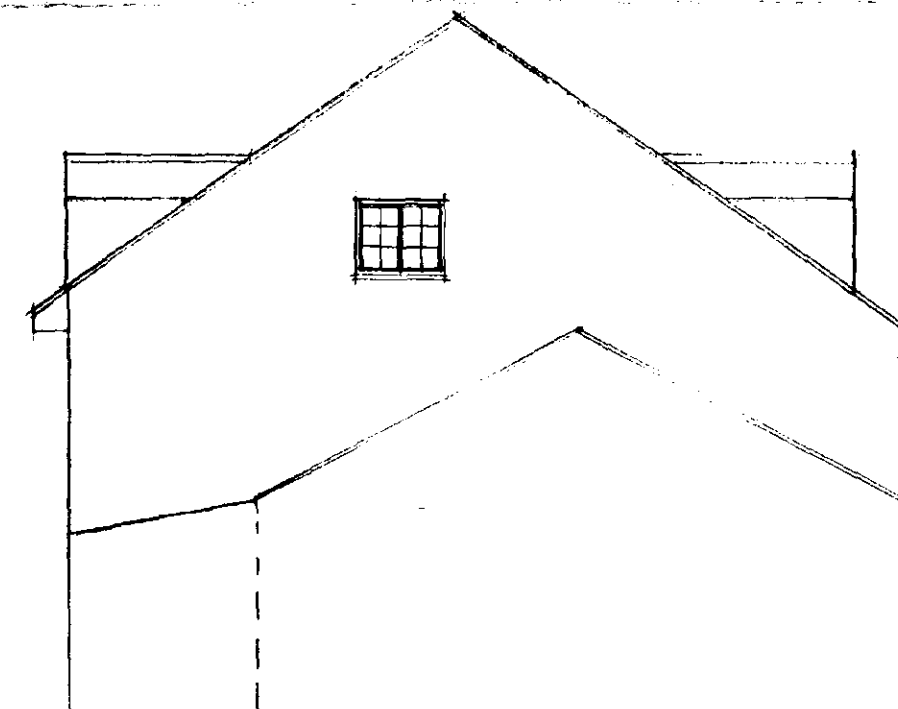

NORTH EAST ELEVATION
PLAN

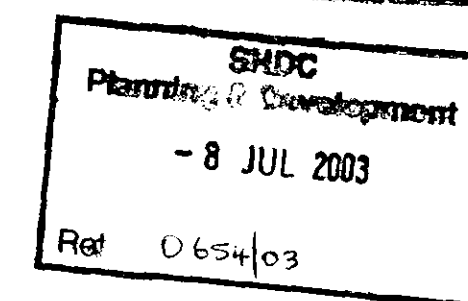

Project
PROPOSED PITCHED ROOF
BLUE HOUSE FARM
MAIN ROAD
DEEPING ST NICHOLAS
FOR MR I McDONALD


Drawing
SKETCH DESIGN
(ELEVATIONS) **116:4A**

Scale 1:100 Date 16/1/03 Drawn SJP
Do not scale this drawing

H. A. Architectural Services

2 The Maltings - First Drift - Wothorpe
 Stamford - PE9 3JE
 Tel: 01780 759120 - Fax: 01780 759120

Ref. A1

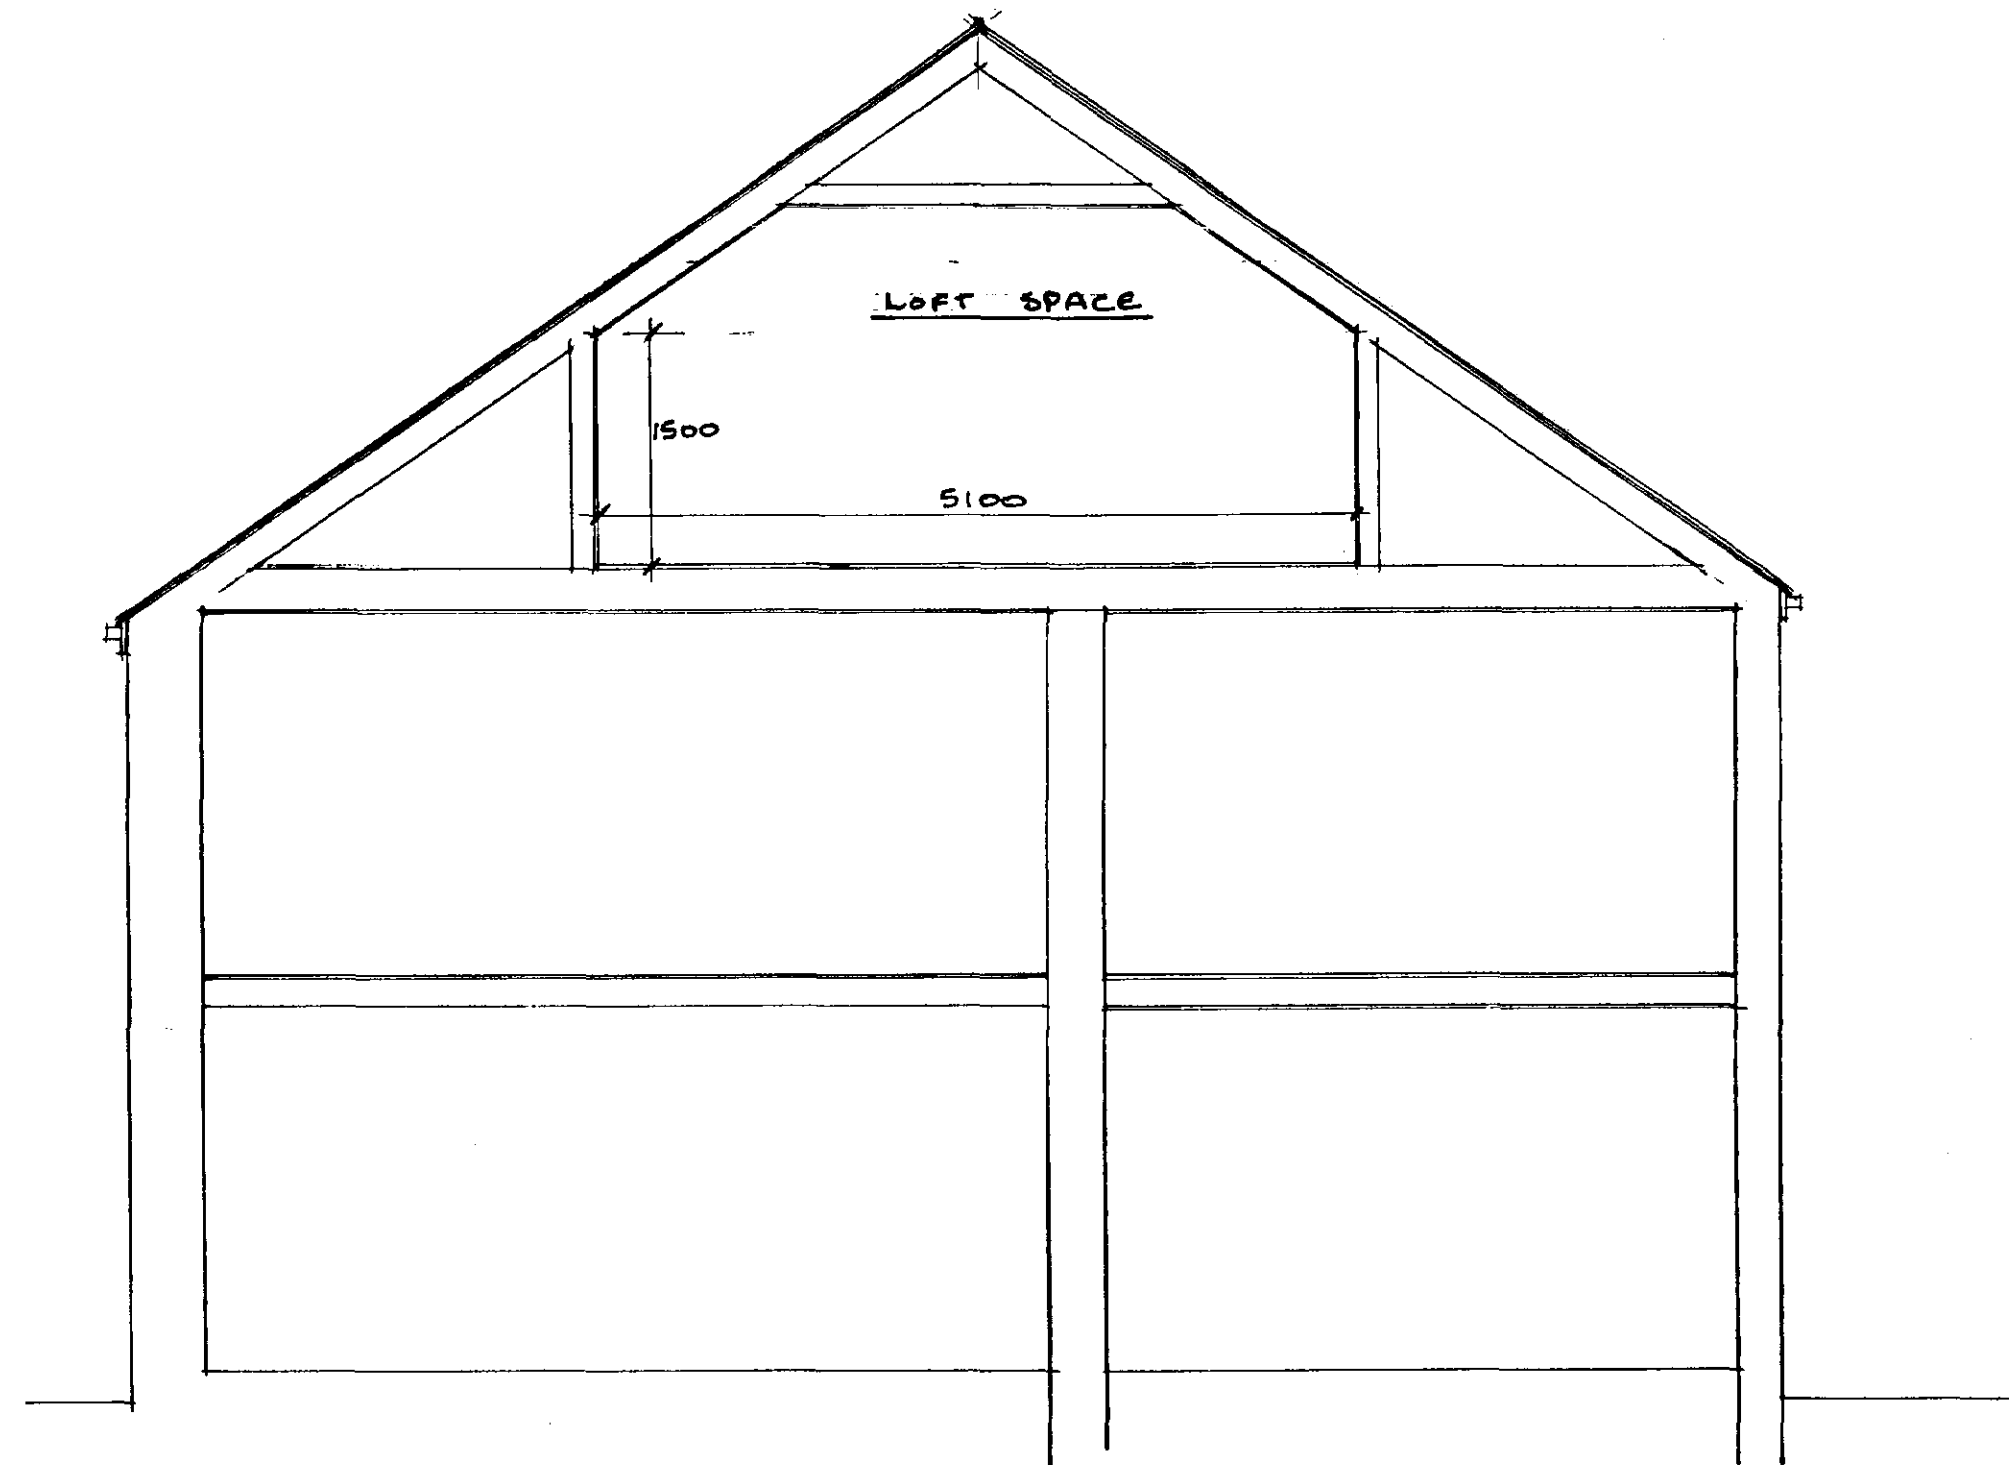

SECTION A-A

DETERMINED
PLAN

SHDC
Planning & Development
23 MAY 2003
Ref 0654/03

Project
PROPOSED PITCHED ROOF
BLUE HOUSE FARM
MAIN ROAD
DEEPING ST NICHOLAS
FOR I. McDONALD

Drawing
SECTION 116:5

Scale 1:50 Date 16/1/03 Drawn SJP.
Do not scale this drawing

H. A. Architectural Services

2 The Maltings - First Drift - Wothorpe
Stamford - PE9 3JE
Tel: 01780 759120 - Fax: 01780 759120