




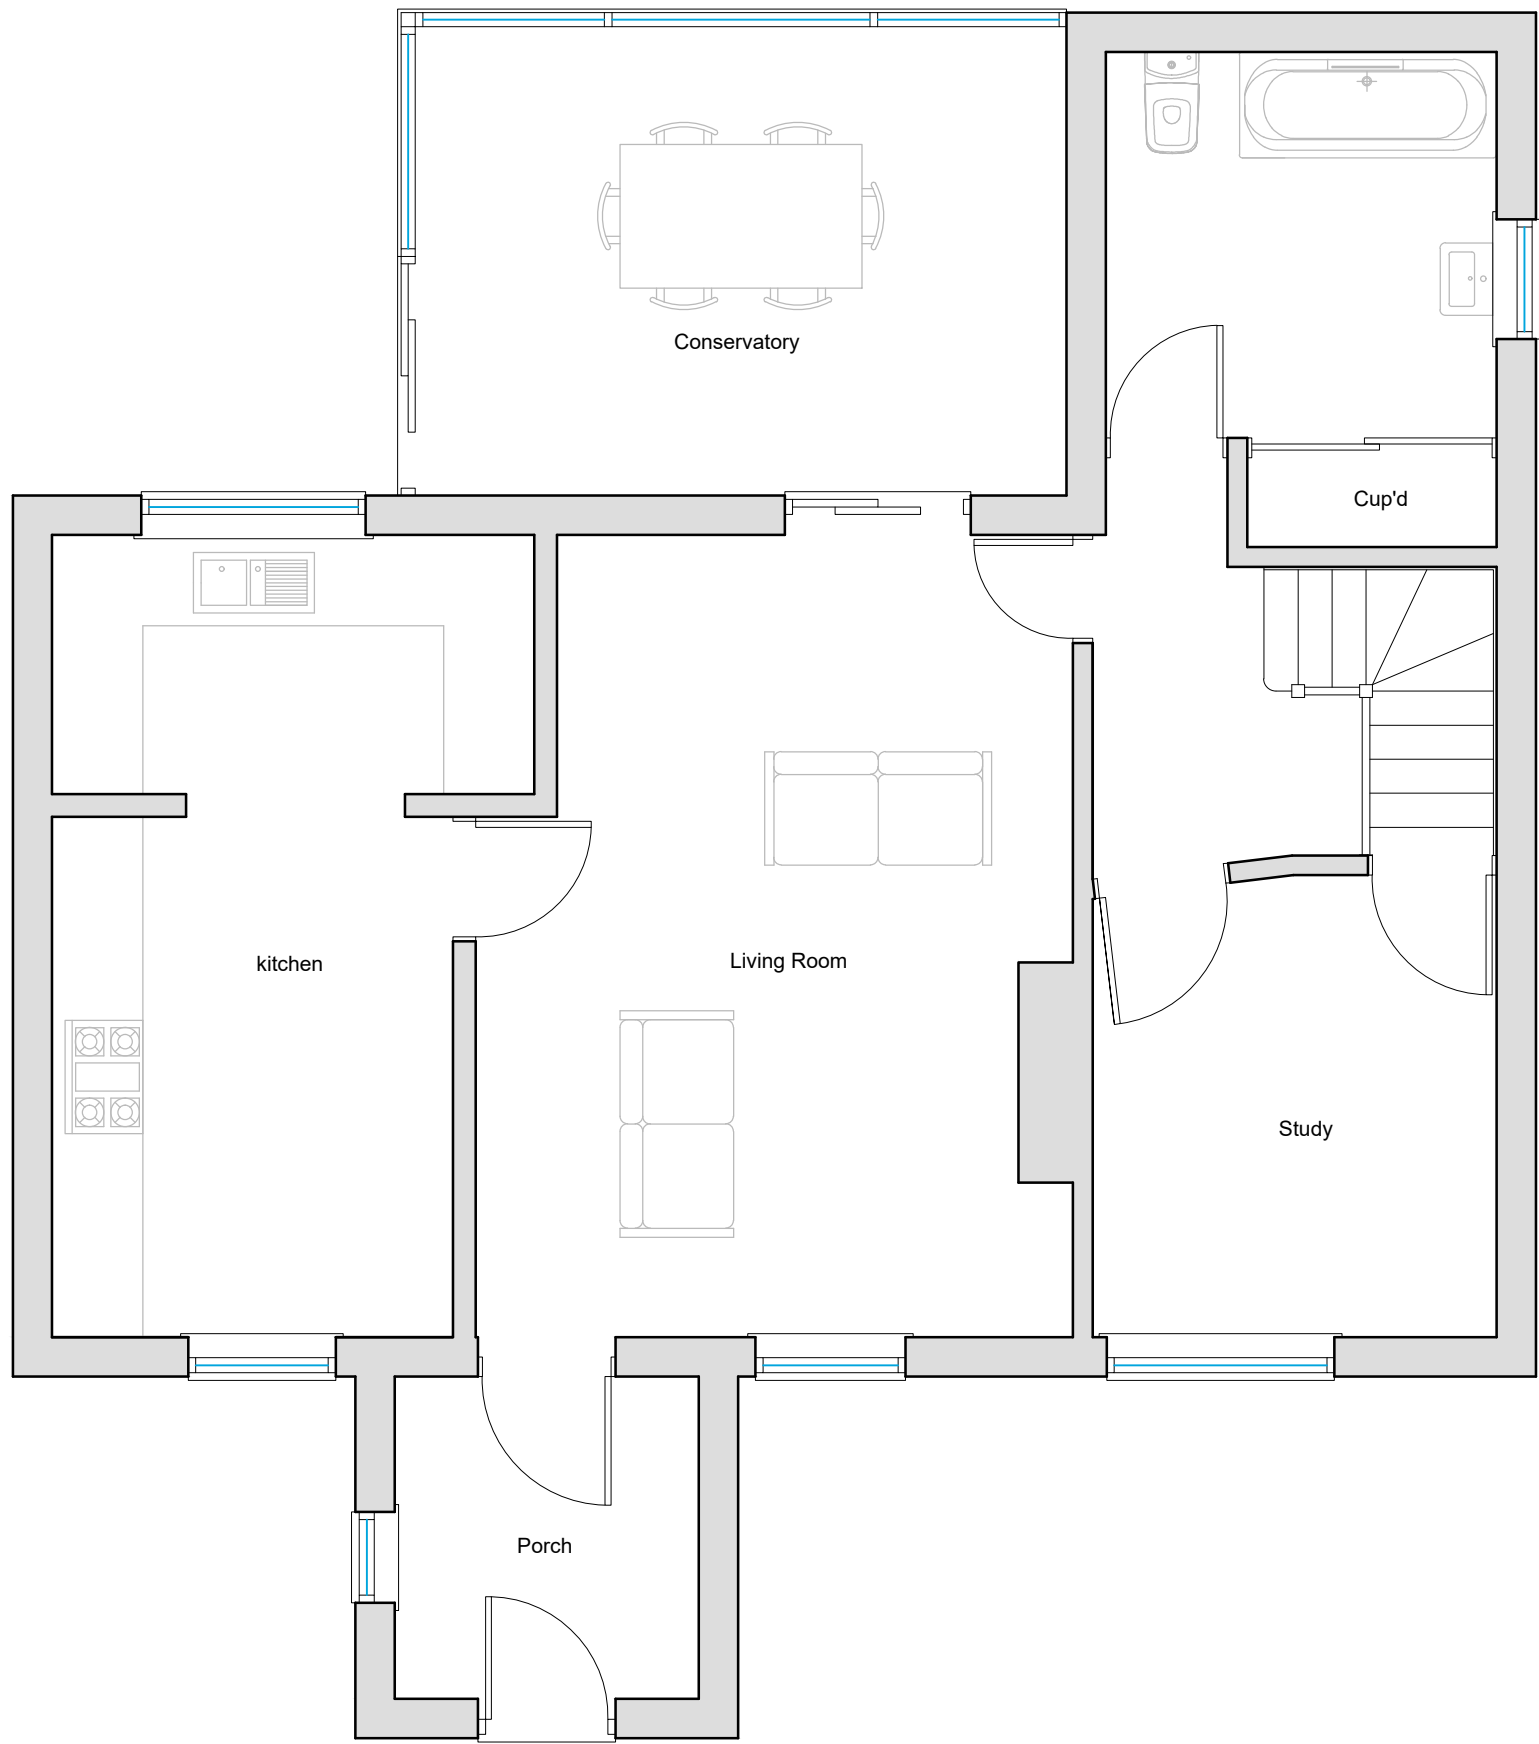

Existing Ground Floor Plan
Scale 1:50

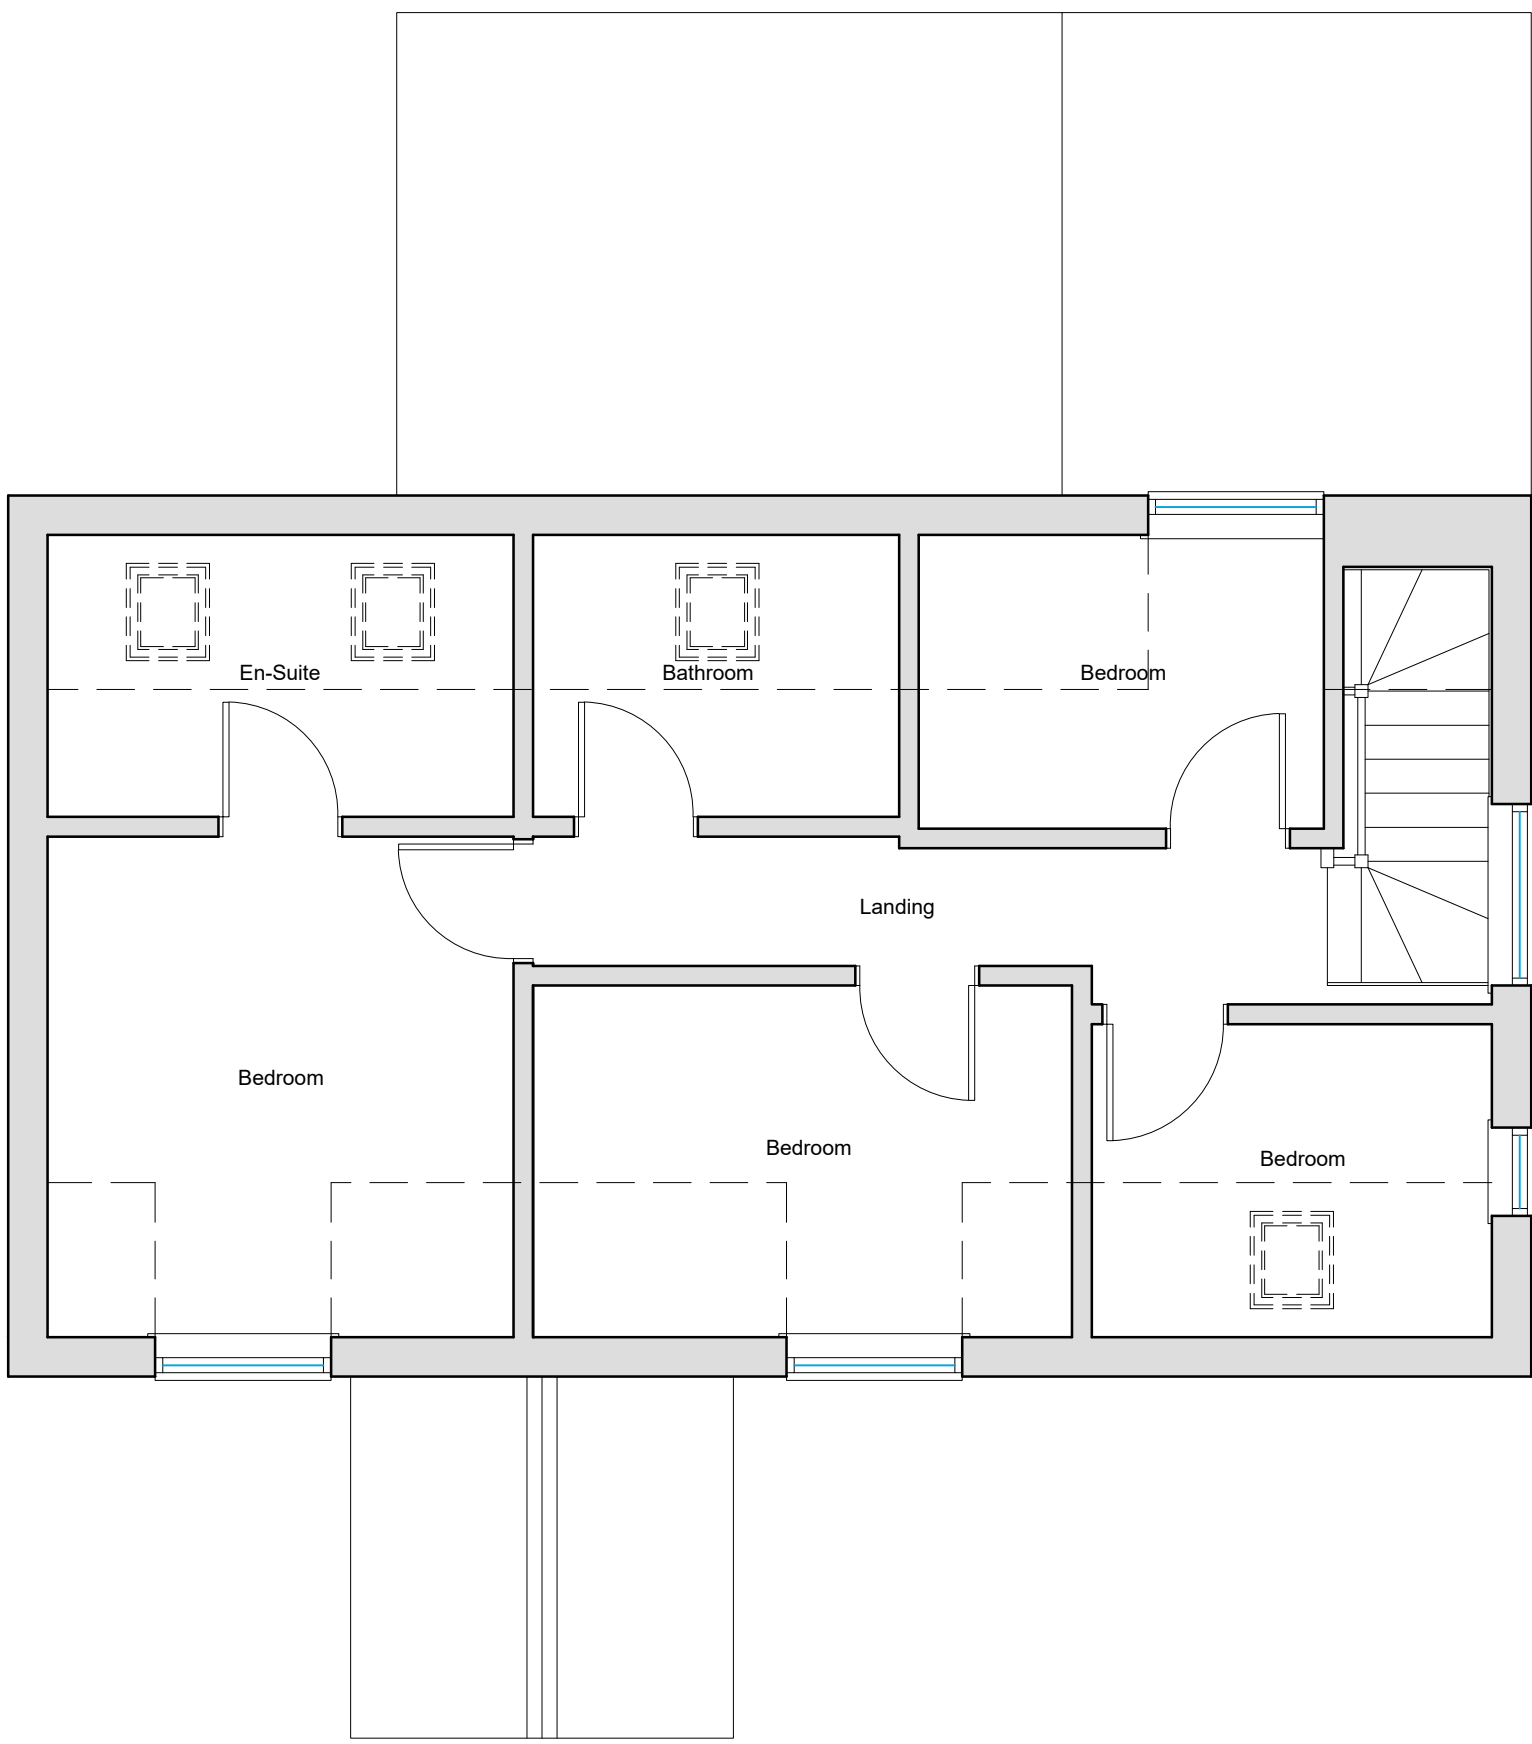


Existing First Floor Plan
Scale 1:50

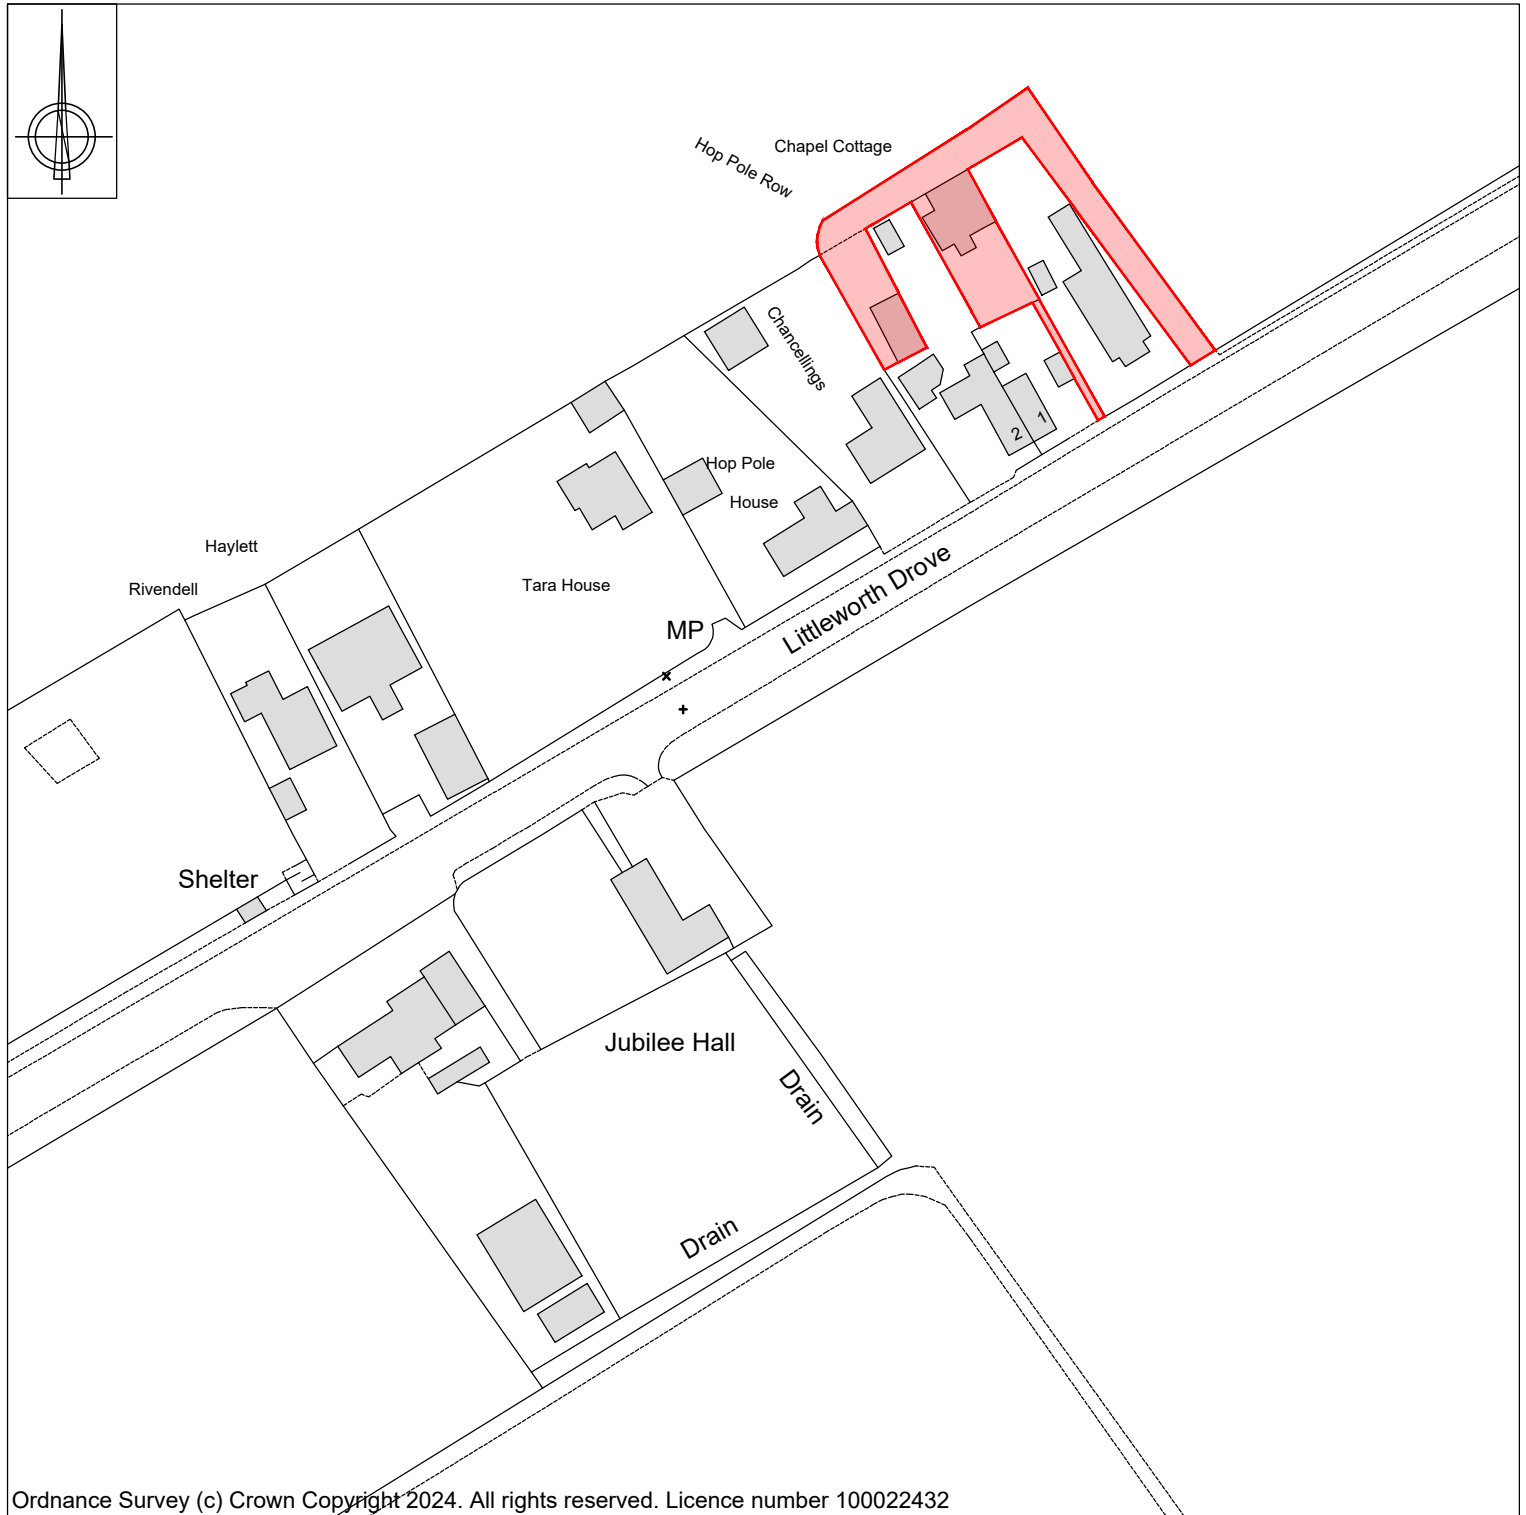


Site Location Plan
Scale 1:1250




Existing Front (SE) Elevation
Scale 1:100

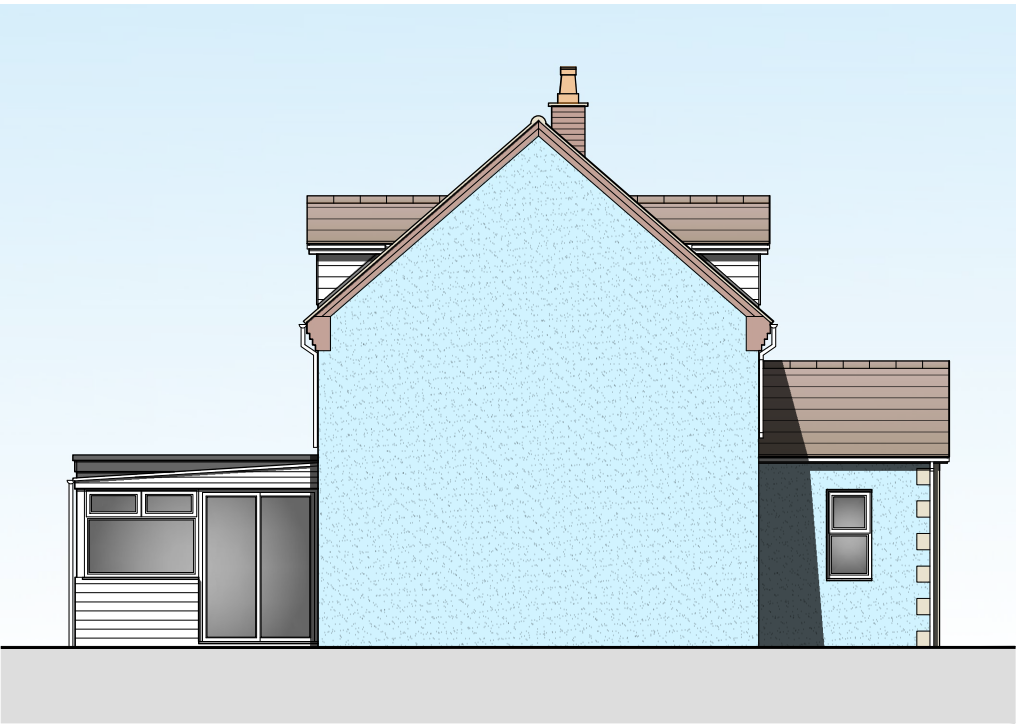



Existing Side (SW) Elevation
Scale 1:100

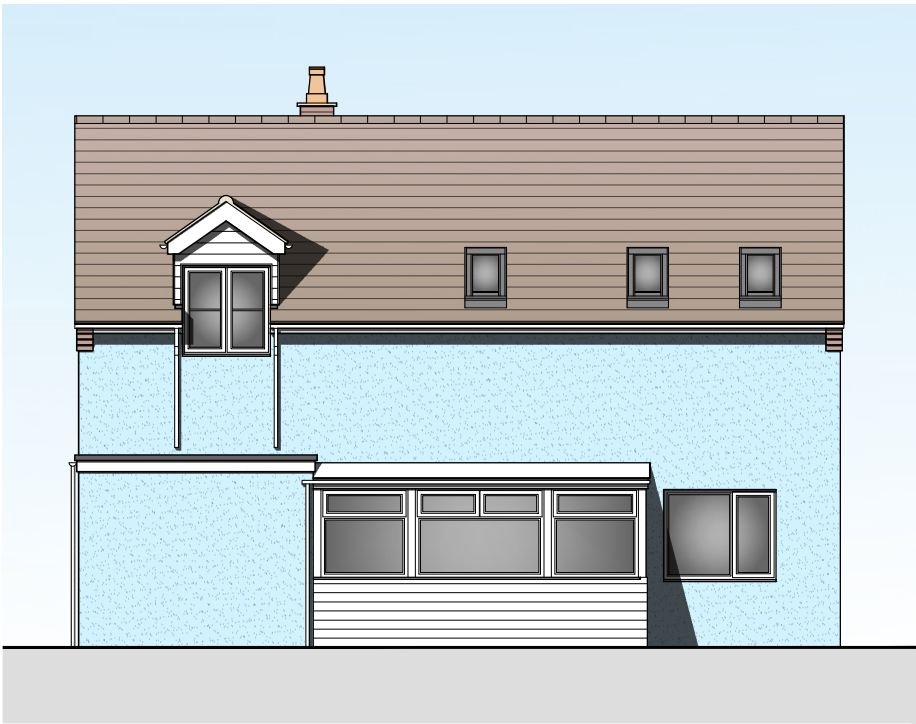

Existing Rear (NW) Elevation
Scale 1:100

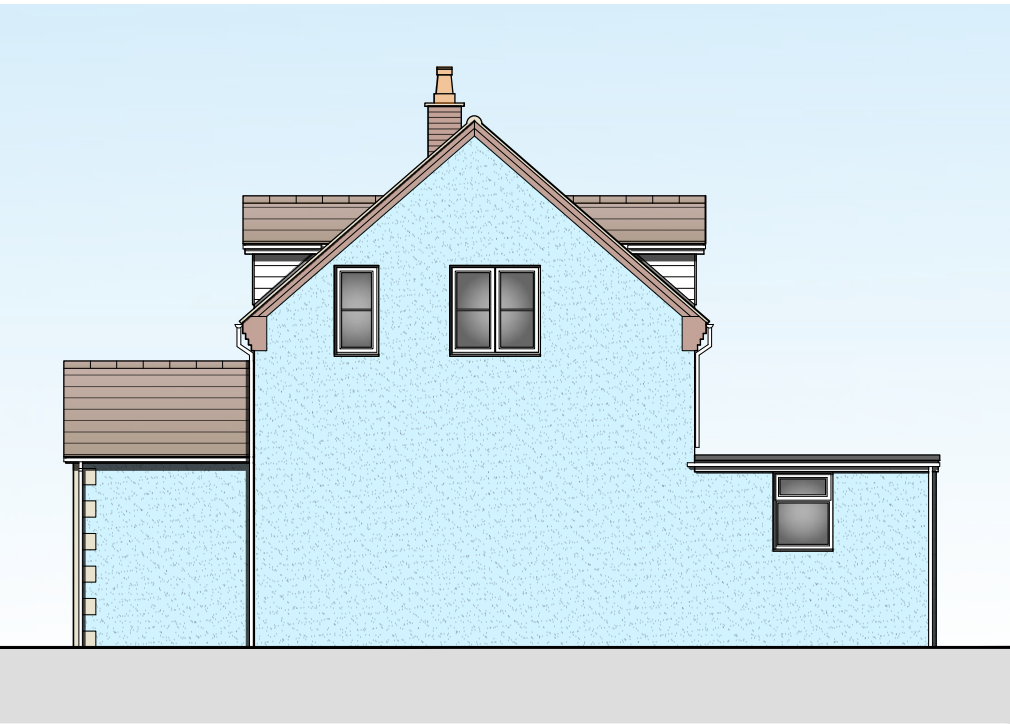

Existing Side (NE) Elevation
Scale 1:100

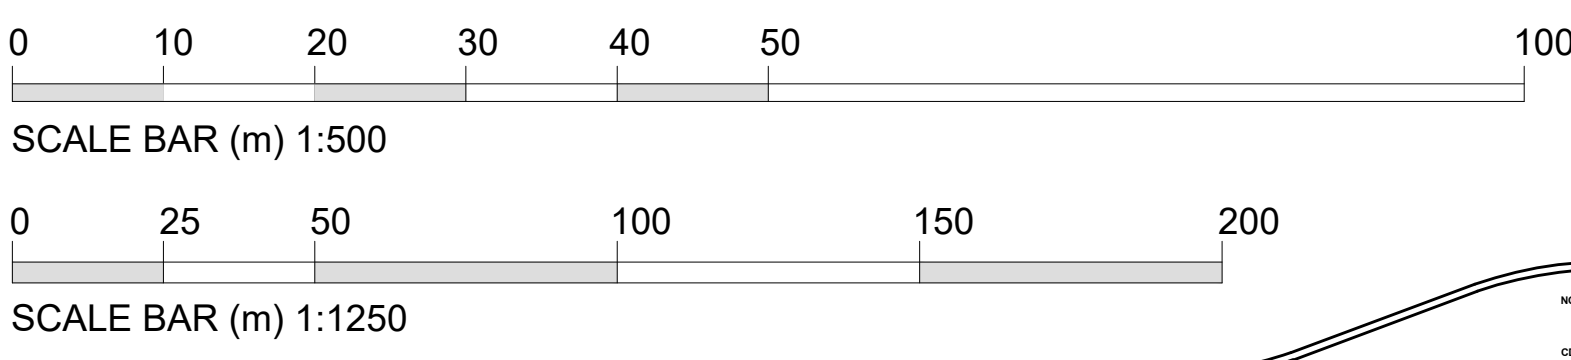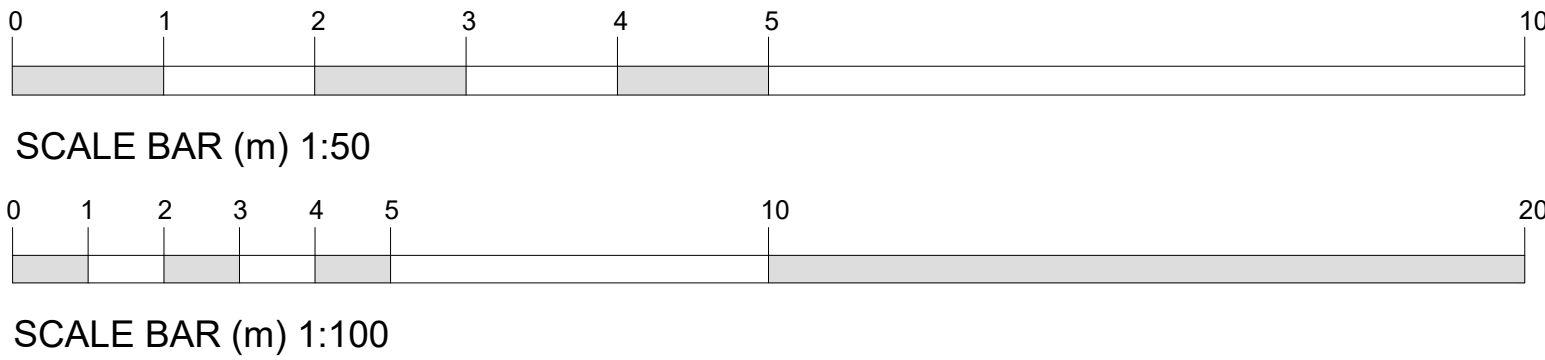

PROJECT:		
TWO STOREY REAR EXTENSION		
DRAWING:		
EXISTING FLOOR PLANS		SITE LOCATION PLAN
EXISTING ELEVATIONS		
SIZE:	A1	CLIENT: Mr & Mrs C. Constable
SCALE: as labelled	DRAWING BY: JC	SHEET: 0447/24/01A

DESCRIPTION:
TWO STOREY REAR EXTENSION AND
INTERNAL ALTERATIONS AT CHAPEL
COTTAGE, MAIN ROAD, HOP POLE,
SPALDING, LINCOLNSHIRE, PE11 3JU

DATE: 09/07/2024
APPROVED: SN



Do Not Scale From This Drawing

NOTES: THIS DRAWING IS THE PROPERTY OF JC ARCHITECTURAL CONSULTANT. NO UNAUTHORIZED COPYING OR REPRODUCTION IN ANY FORM IS PERMITTED WITHOUT OBTAINING PRIOR WRITTEN PERMISSION FROM JC ARCHITECTURAL CONSULTANT. JC ARCHITECTURAL CONSULTANT RESERVES THE RIGHT TO WITHDRAW THIS INFORMATION AT ANY TIME. ALL DIMENSIONS ARE TO BE CONFIRMED ON SITE BY CONTRACTOR. ANY DISCREPANCIES ARE TO BE REPORTED TO JC ARCHITECTURAL CONSULTANT IMMEDIATELY.

THIS DESIGN HAS BEEN UNDERTAKEN AS FAR AS POSSIBLE TO AVOID RISKS TO HEALTH AND SAFETY OR TO REDUCE AND CONTROL THE EFFECTS OF ANY UNAVOIDABLE RISK. ANY RELEVANT INFORMATION REGARDING RISKS WHICH ARE NOT ABLE TO BE ELIMINATED WILL BE INCLUDED WITHIN THE PROJECT HEALTH AND SAFETY FILE.