




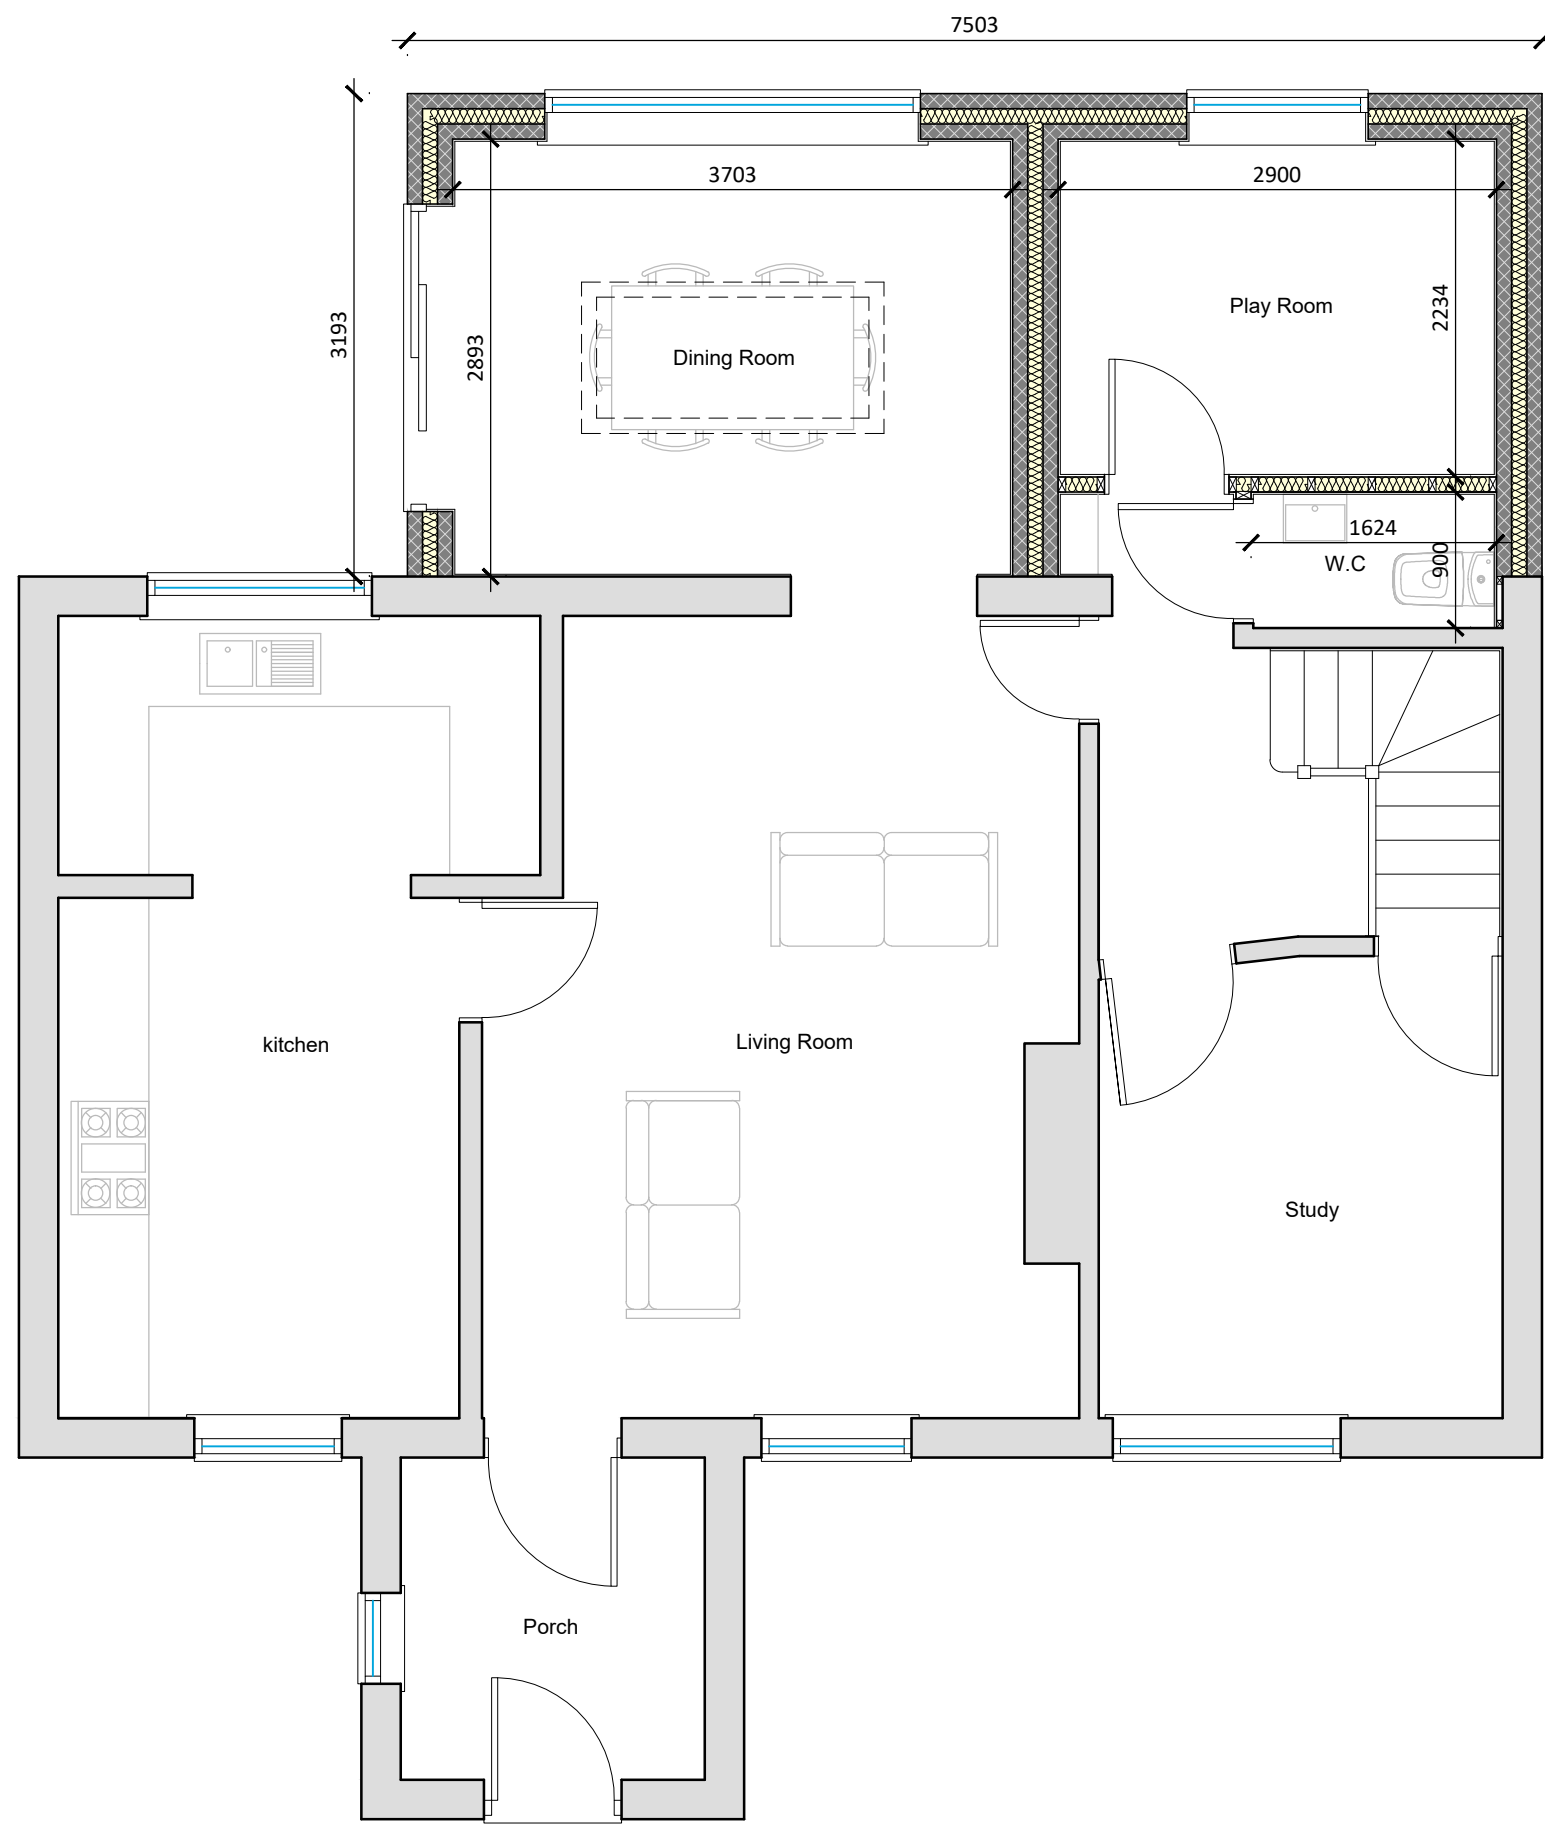

Proposed Ground Floor Plan
Scale 1:50

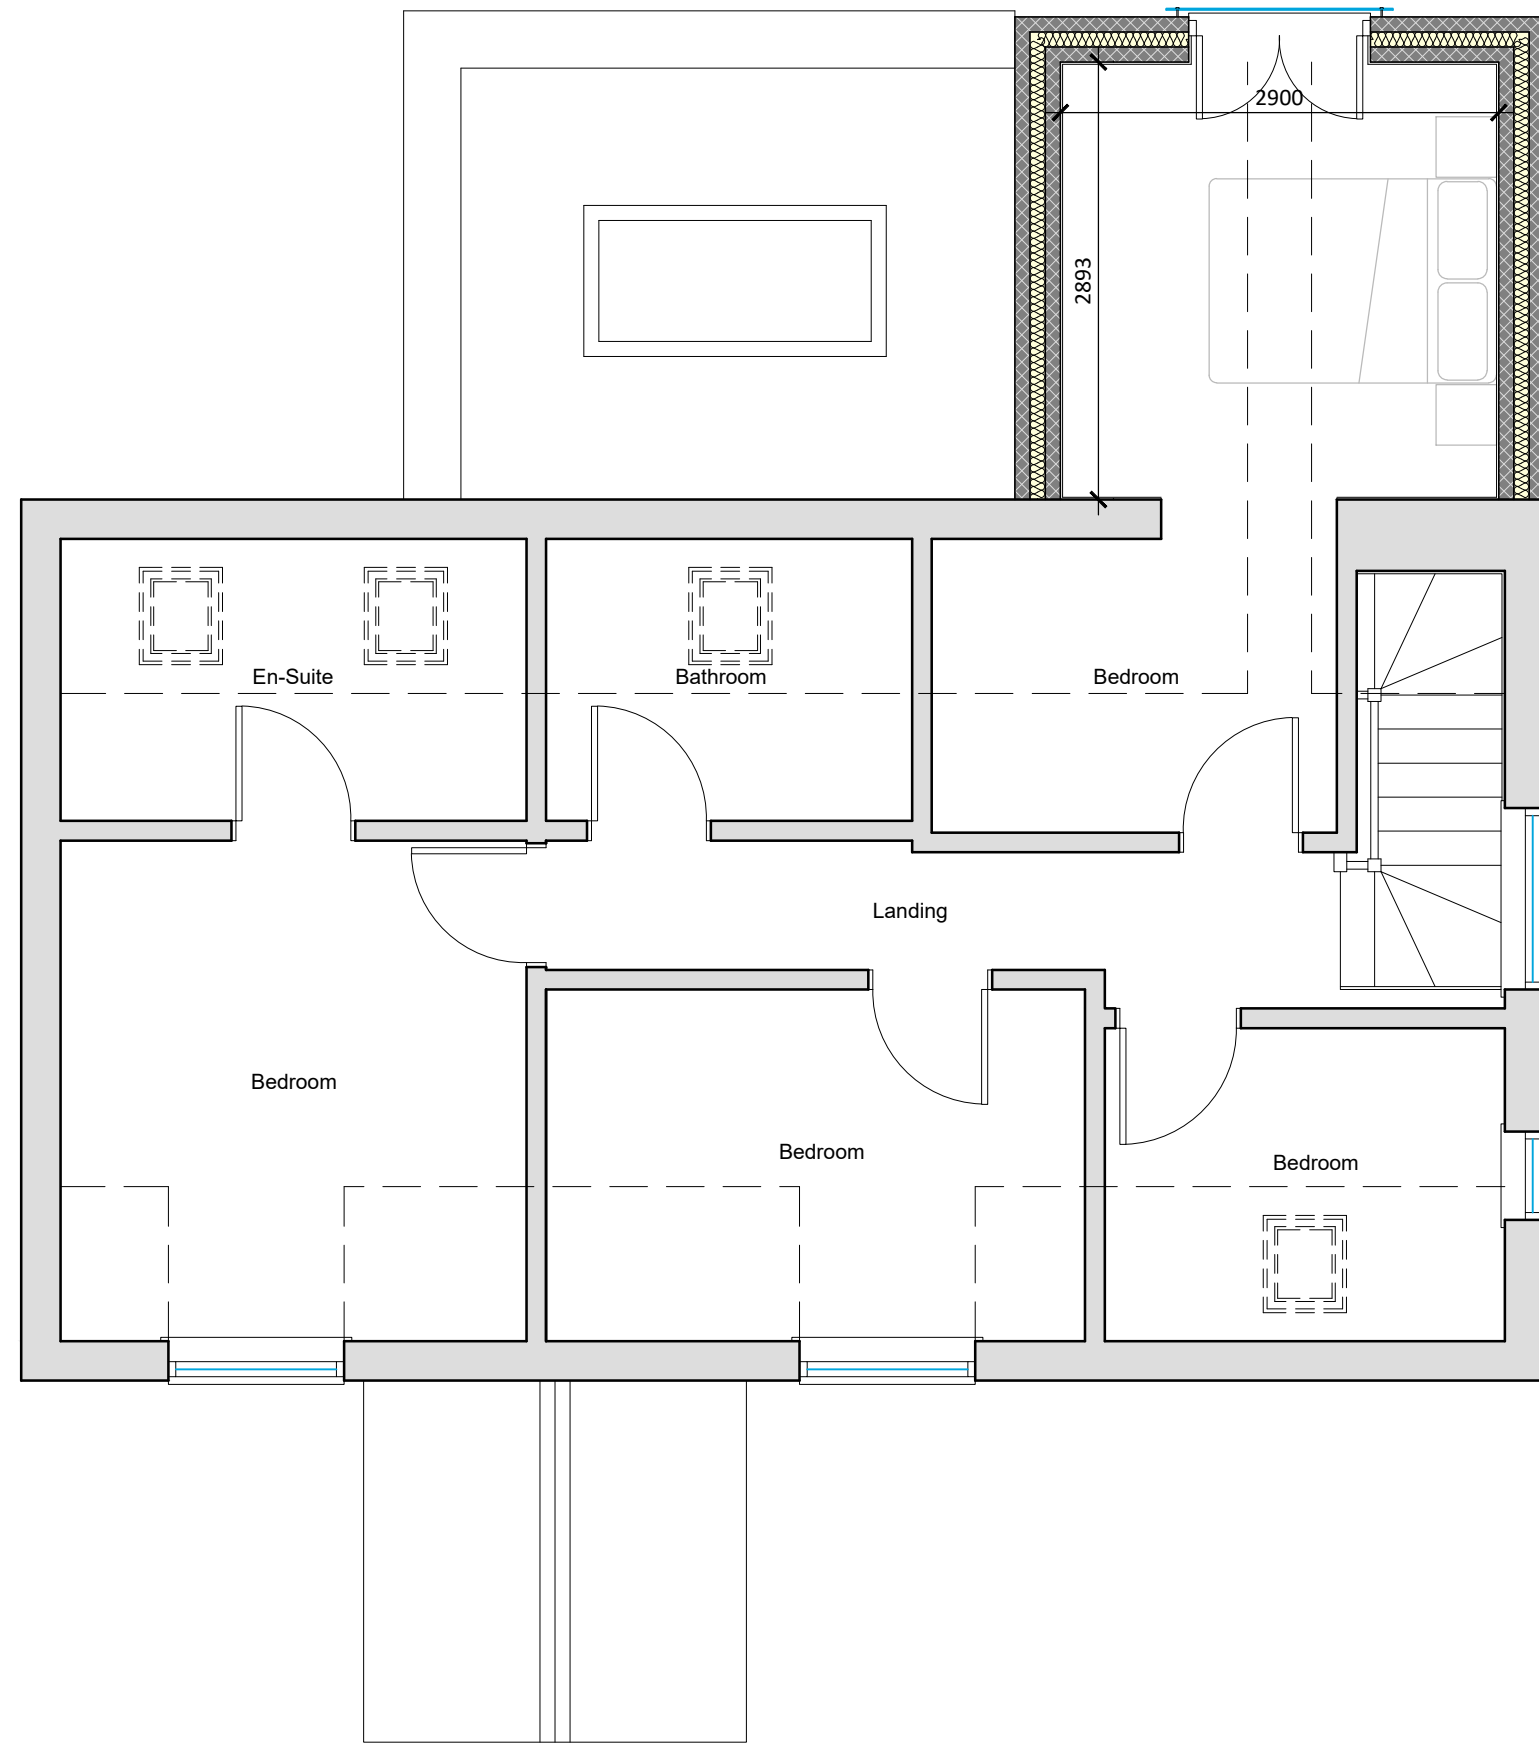

Proposed First Floor Plan
Scale 1:50

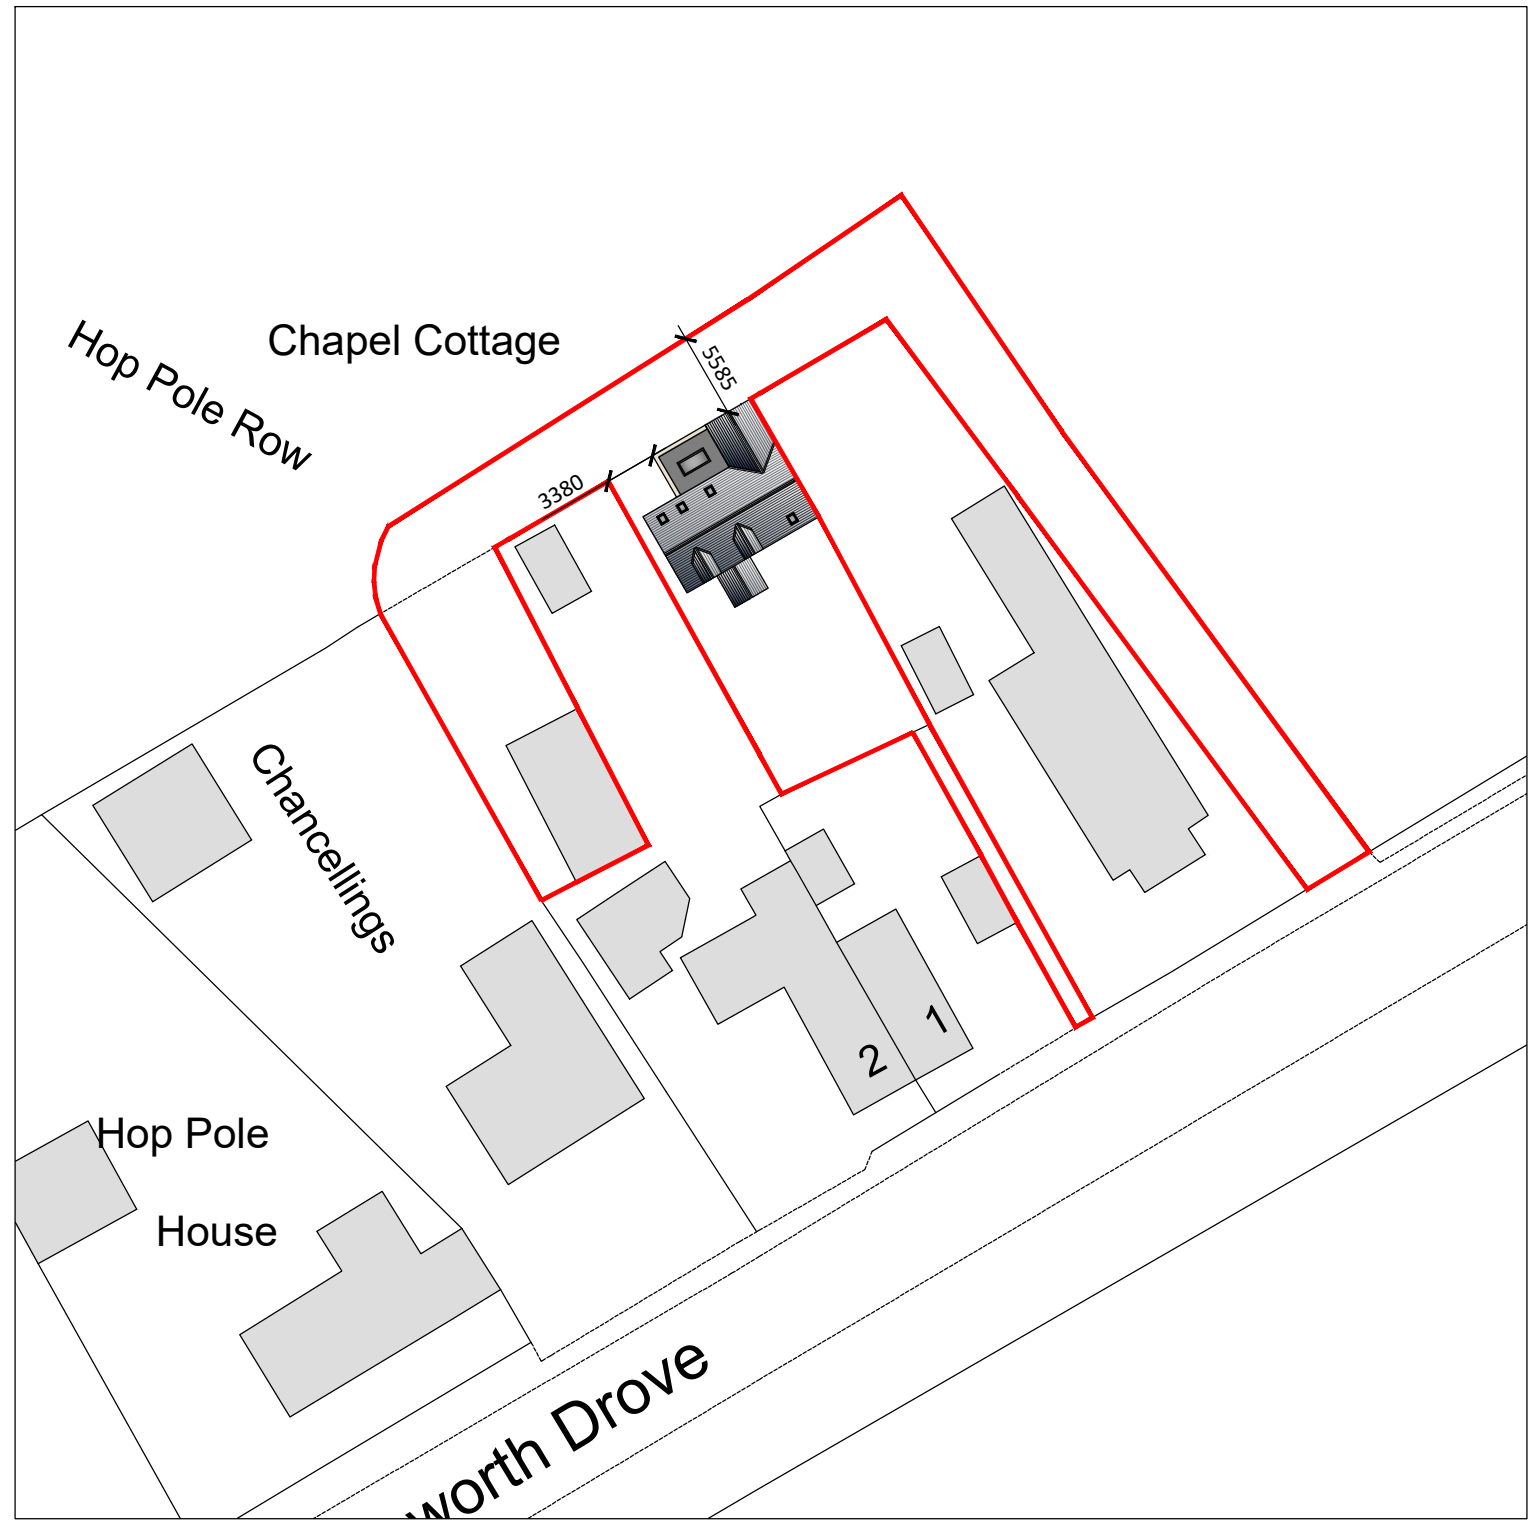


Proposed Block Plan
Scale 1:500




Proposed Front (SE) Elevation
Scale 1:100





Proposed Side (SW) Elevation
Scale 1:100

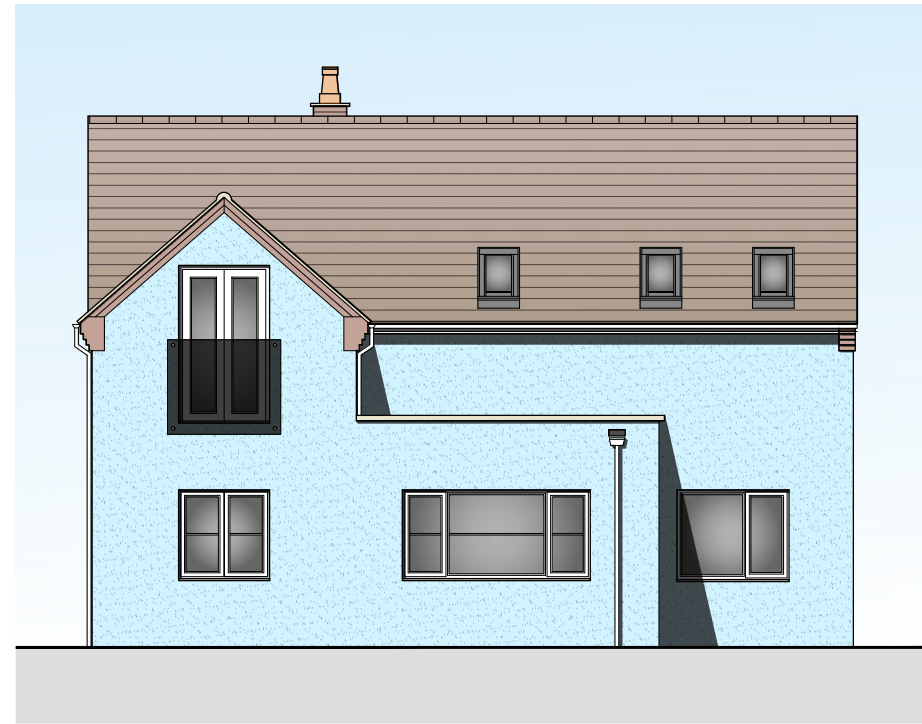

Proposed Rear (NW) Elevation
Scale 1:100

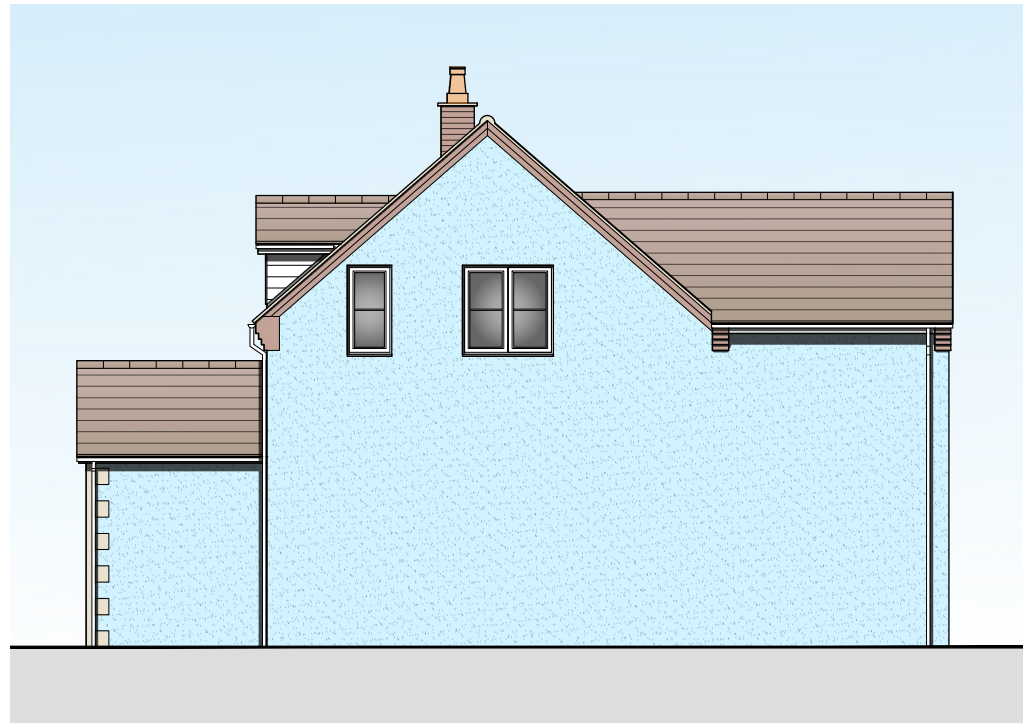

Proposed Side (NE) Elevation
Scale 1:100

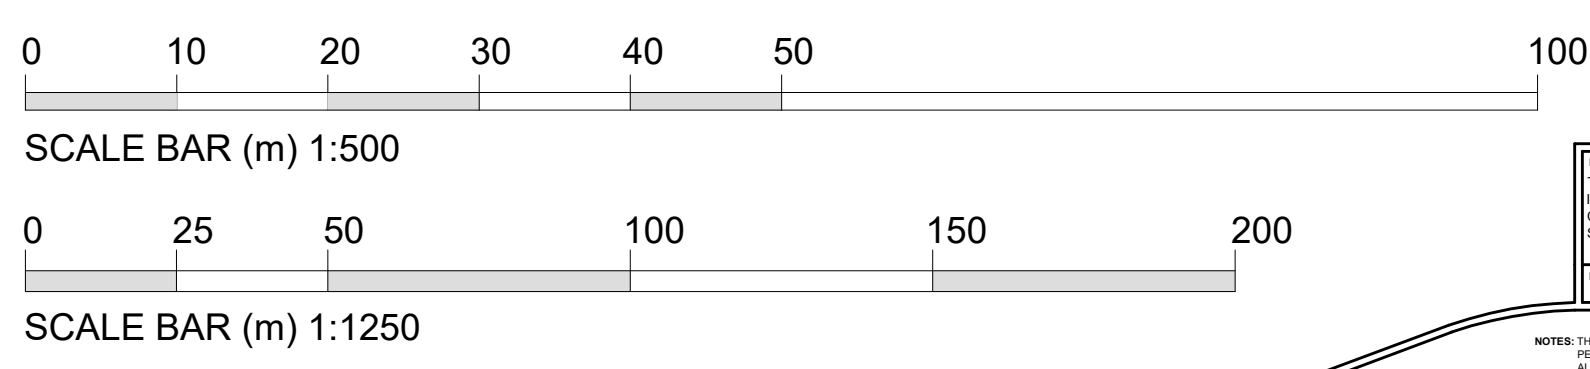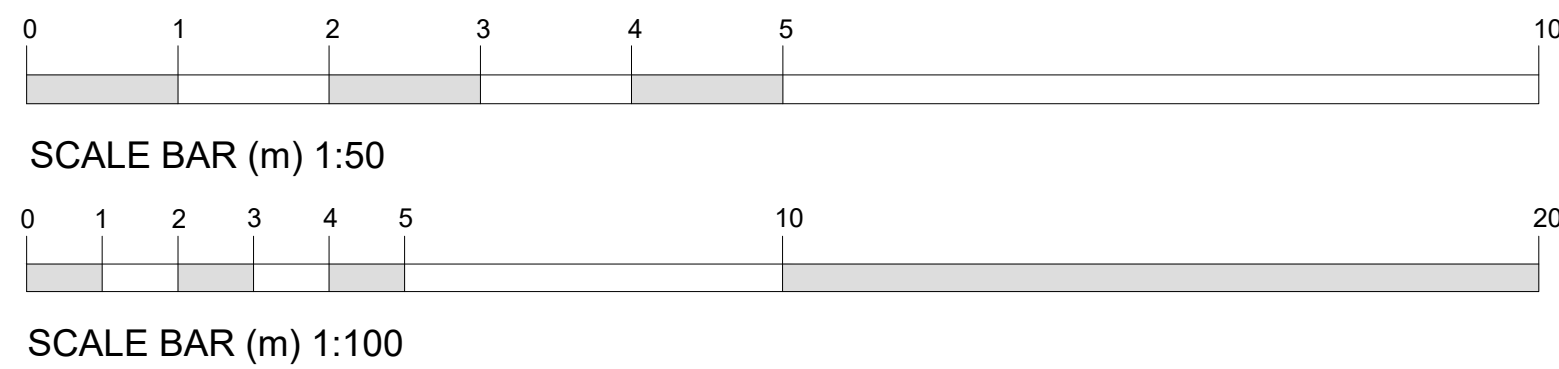

DESCRIPTION:
TWO STOREY REAR EXTENSION AND
INTERNAL ALTERATIONS AT CHAPEL
COTTAGE, MAIN ROAD, HOP POLE,
SPALDING, LINCOLNSHIRE, PE11 3JU

DATE: 09/07/2024 APPROVED: SN



Do Not Scale From This Drawing

REV	DESCRIPTION	DATE
PROJECT: TWO STOREY REAR EXTENSION		
DRAWING: PROPOSED FLOOR PLANS PROPOSED ELEVATIONS PROPOSED BLOCK PLAN		
SIZE: A1	CLIENT: Mr & Mrs C. Constable	
SCALE: as labelled	DRAWING BY: JC	SHEET: 0447/24/02

NOTES: THIS DRAWING/IMAGE INCLUDING ALL ITS CONTENT REMAINS THE PROPERTY OF JC ARCHITECTURAL CONSULTANT. NO UNAUTHORIZED COPYING OR REPRODUCTION IN ANY FORM IS PERMITTED WITHOUT OBTAINING PRIOR WRITTEN PERMISSION FROM JC ARCHITECTURAL CONSULTANT. JC ARCHITECTURAL CONSULTANT RESERVES THE RIGHT TO WITHDRAW THIS INFORMATION AT ANY TIME. ALL DIMENSIONS ARE TO BE CONFIRMED ON SITE BY CONTRACTOR. ANY DISCREPANCIES ARE TO BE REPORTED TO JC ARCHITECTURAL CONSULTANT IMMEDIATELY. THE DESIGN HAS BEEN UNDERTAKEN AS FAR AS POSSIBLE TO AVOID RISKS TO HEALTH AND SAFETY OR TO REDUCE AND CONTROL THE EFFECTS OF ANY UNAVOIDABLE RISK. ANY RELEVANT INFORMATION REGARDING RISKS WHICH ARE NOT ABLE TO BE ELIMINATED WILL BE INCLUDED WITHIN THE PROJECT HEALTH AND SAFETY FILE.