



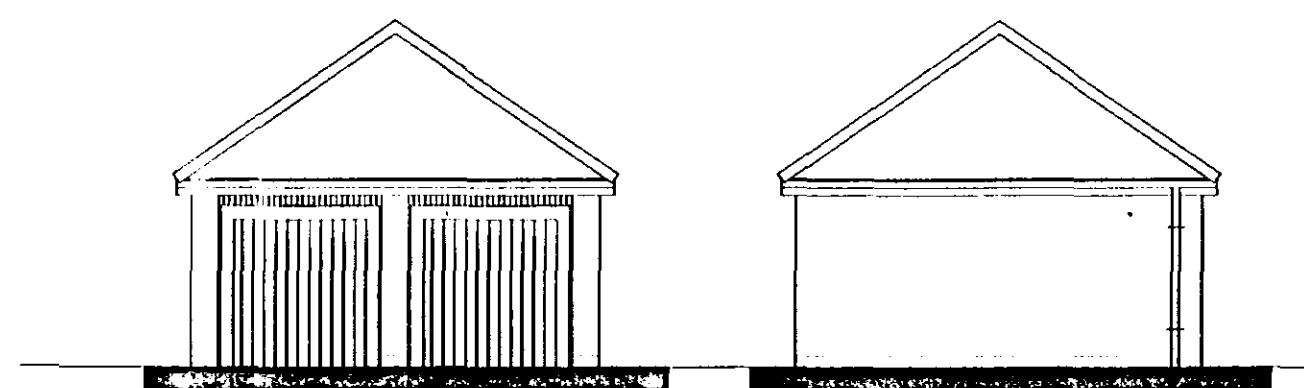

FRONT ELEVATION

SIDE ELEVATION

N.B. Refer to main dwelling for elevation treatment

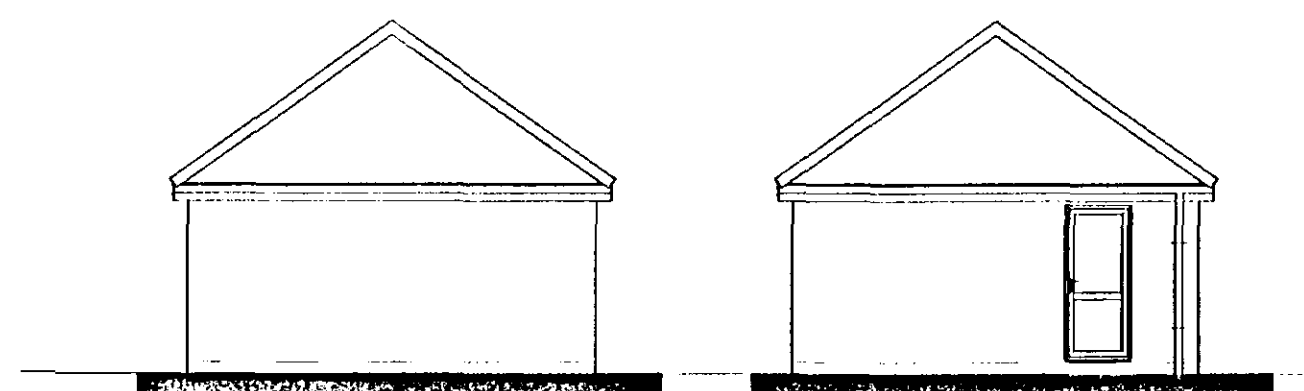

REAR ELEVATION

SIDE ELEVATION

CONSTRUCTION NOTES

GROUND PREPARATION - Strip all top soil/vegetable matter from area occupied by buildings plus 2m all round, provisionally allow 150mm depth and store in site stockpile for later reuse. Reduce levels/grade over site to levels indicated on site plans.

FOUNDATIONS - Unless otherwise stated, strip foundations to be 450/650mm wide of C15P mix concrete. Depth to suit site conditions, subject to 700mm min depth (1000mm on clay) and to the approval of the Local Authority Building Inspector.

GROUND FLOOR CONSTRUCTION - In situ concrete ground bearing slabs to be 100mm thickness C20P mix concrete on 120mm gauge DPM (300mm laps) on 150mm sand blinding clean hardcore (max 600mm filling below slab). DPM to be turned up and over all walls and overlaid with DFC.

SUB-STRUCTURE WALLS - Class A blocks of FL quality bricks in 1:3 mix mortar. Fill cavities to within 225mm of lowest DPC with 1:10 mortar or lean mix concrete.

EXTERNAL WALLS - Made up of 105mm facing brickwork. Cavity walls between house and garage as external walls. Solid walls of 200mm Tarmac Toplite G11 or similar lightweight blocks in 1:10 mortar (K value 0.11 w/mk) to give U value of 0.48w/m degrees Celsius.


ROOF COVERING - Concrete interlocking, concrete/clay plain tiles or traditional/fibre cement slate, with ridges/verges/special fittings all as site specification. 38 x 25mm treated SW battens gauge to suit filling on BS747 type if unobtainable roofing felt or similar on cut/trussed rafters as applicable. Contractor is to determine tile fixing specification from manufacturers published literature with due consideration for each site location, anticipated wind velocities and individual roof pitches. Roofing contractor to fix mineral fibre quilt fire stopping above and below roofing felt to head of party walls and fire stop eaves boxes in strict accordance with manufacturers written instructions.

ROOF CONSTRUCTION - Wall plates generally 100 x 50mm treated SW, with half lapped joints and fully bedded, strapped down to supporting wall with 30 x 5mm GMS straps at 10m cc's. Cut pitch rafters to be fully birdsmouthed over 4 twice nailed to manufacturer and fixed together with 100 x 25mm sawn SW binders and bracing, in strict accordance with BS5261 part 3 1985 (and any subsequent amendment) at 600mm max centres. Provide 31 x 5mm once bent (900/100) galvanised mild steel lateral restraint straps to external walls at ceiling and rafter level where shown at 2m max cc's fixed with 4 no. 50mm 8 gauge CSK screws or 5 no. 3.5 x 50mm galvanised round wire nails to 2 trusses/ceiling joists min C/W solid blocking support and edge packing.

ROOF SPACE VENTILATION AND INSULATION - Provide eave to eave ventilation equivalent to 10,000mm²/metre run or where eaves is dropped, 25,000mm²/metre run, together with high level vents giving 5000mm²/metre run (use tile manufacturers dry ridge ventilator system). Use either ventilating soffit boards, continuous soffit ventilation strips or continuous over fascia ventilation strips as site specification.

RAINWATER GOODS - 115mm dia HR or 100mm square line UPVC guttering, fixed level using standard fascia brackets at 1000mm cc's and 68mm dia/65mm square RVP's sealed to drain at ground level. Colour/profile as site specification.

FOUL AND STORM DRAINAGE - Generally foul drainage to connect to foul sewer lateral and rainwater to discharge to rubble filled soakways, but refer to drainage layout plan on a site by site and plot by plot basis.

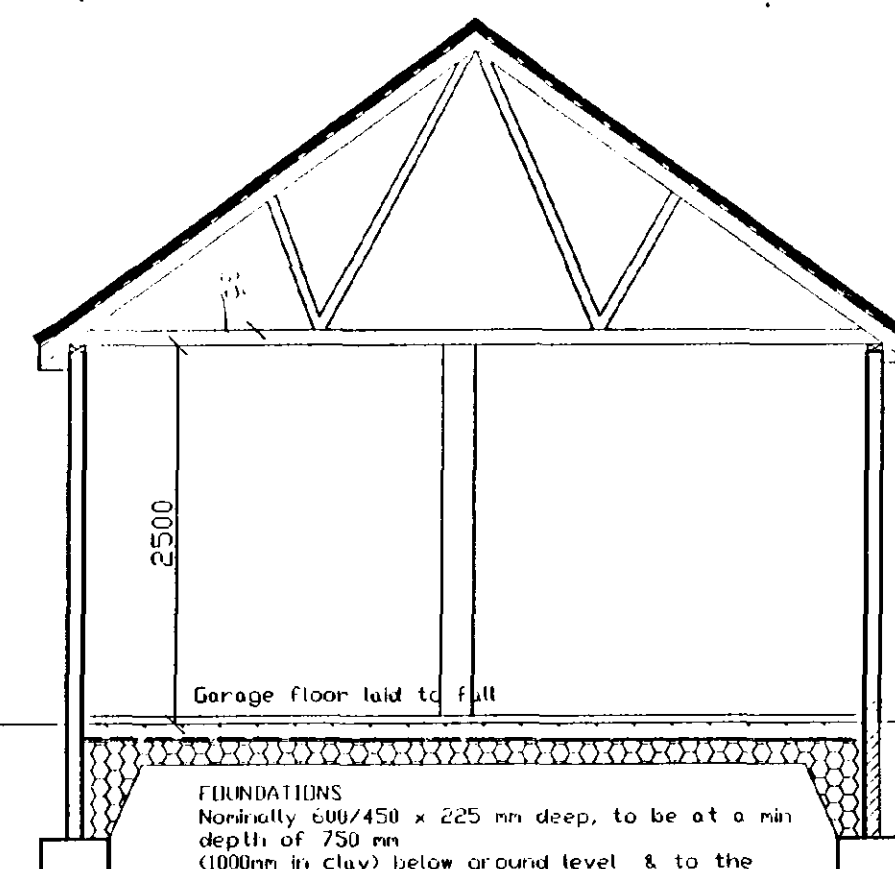

SECTION A - A

ROOF TRUSS SCHEDULE


- A 2No Compound girder of Flat Top Trusses 5410 clear span.
- B 2No Flat top trusses 5410 clear span.
- C 1No Fink truss 5410 clear span.
- D 10 No Mono pitch trusses.

35 Degree pitch
200mm overhang


OPENING	FRAME	LINTOL	LENGTH
1	Purpose made	CN71A	2550
2	Purpose made	CN71A	2550
3	3" T	CH48C	1200

Lintols by Cathic Ltd


Ex 38/50 x 100 mm infill rafters & ceiling ties to hipped roof corner

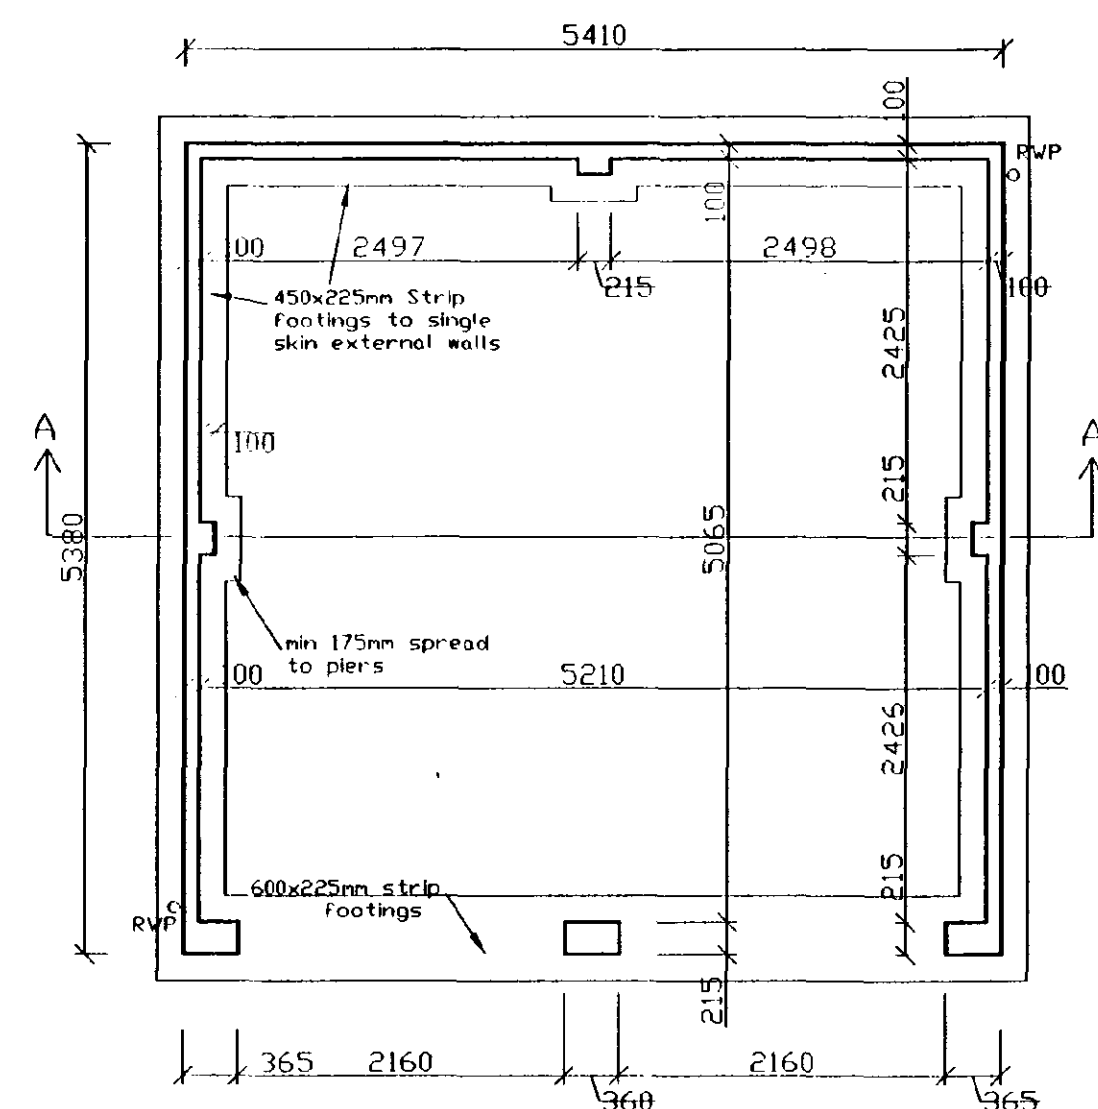

FOUNDATION PLAN

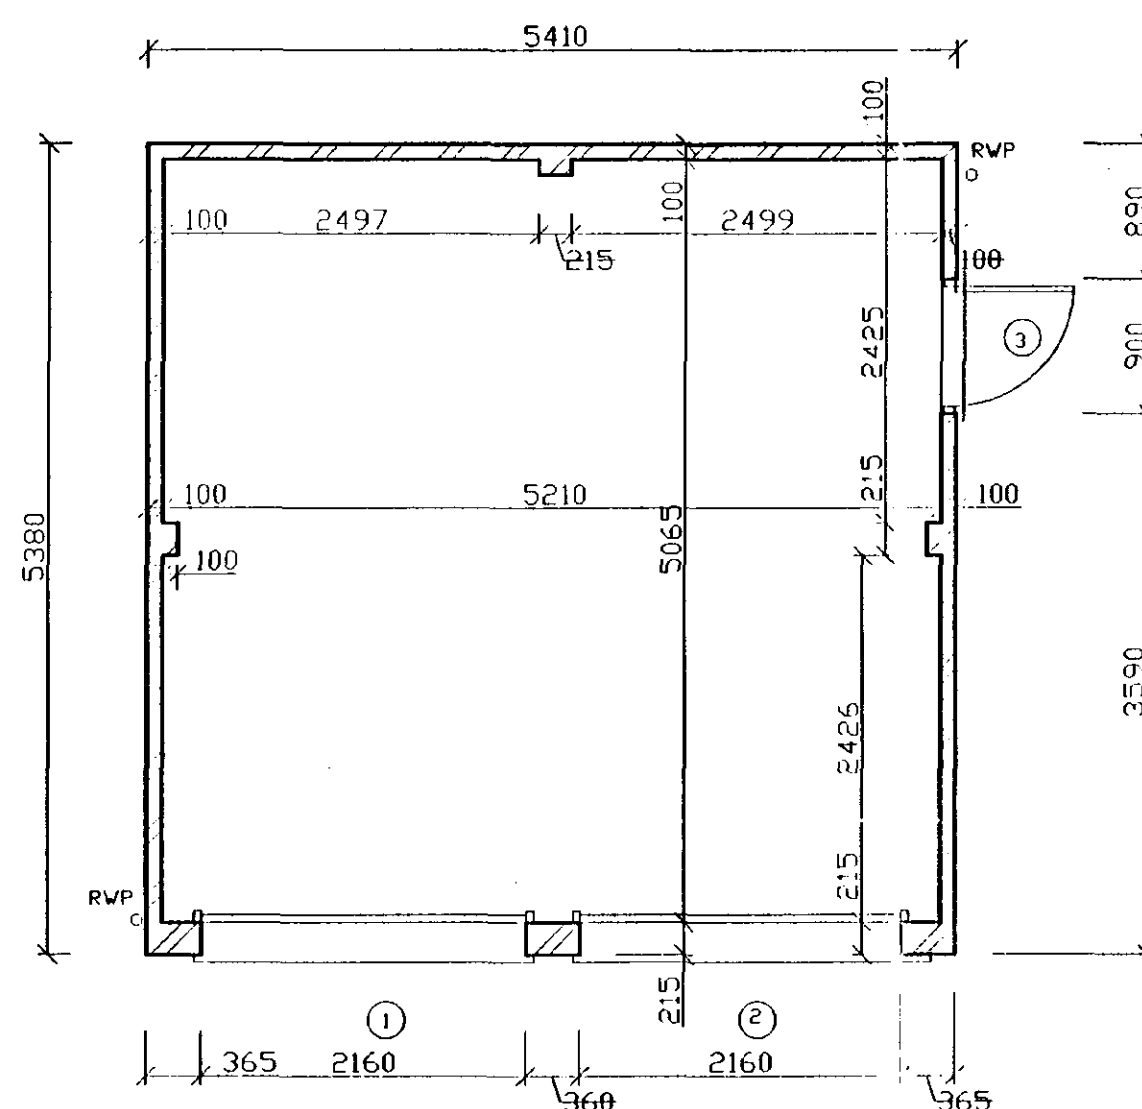

FLOOR PLAN

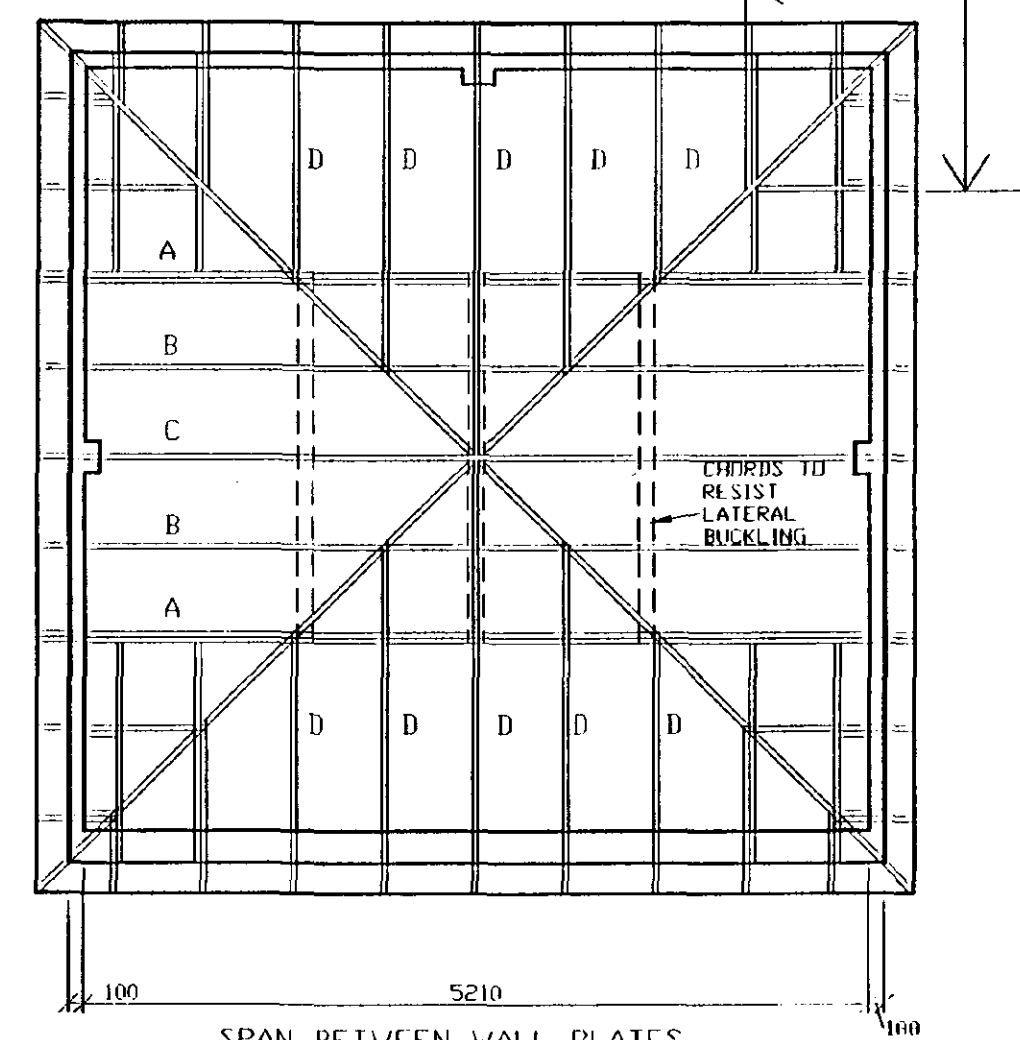

TRUSS LAYOUT

SPAN BETWEEN WALL PLATES

SOOT HOUSE
09 JUN 2000
Ref: 0739/00

REVISIONS	DATE	DESCRIPTION	BY	APP
15/05/00	Infill timber sizes amended		A	JW

Swallow House, Banbury Close, West Elloe Avenue, Spalding, Lincs.
PE11 2BS
Telephone: (01775) 726701 Fax: (01775) 762153
ALLISON HOMES is a trading name of SWALLOW HOMES LTD

Project:
DOUBLE DETACHED GARAGE

Drawing Title:
CONSTRUCTION DRAWING

Reference No:	Scales: 1:50, 1:100
Drawing No:	Date: JULY '99
W/DDG/03	Drawn: J.r.b.

Do not scale directly from this drawing. All discrepancies to be brought to the attention of the above office.



N.B. Refer to main dwelling
for elevation treatment



CONSTRUCTION NOTES

GROUND PREPARATION - Strip all top soil/vegetable matter from area occupied by buildings plus 2m all round, provisionally allow 150mm depth and store in site stockpile for later reuse. Reduce levels/grade oversite to levels indicated on site plans.

FOUNDATIONS - Unless otherwise stated, strip foundations to be 450/650mm wide of C15P mix concrete. Depth to suit site conditions, subject to 700mm min depth (1000mm on clay) and to the approval of the Local Authority Building Inspector.

GROUND FLOOR CONSTRUCTION - Insitu concrete ground bearing slabs to be 100mm thickness C20P mix concrete on 1200 gauge DPM (300mm laps) on 150mm sand blinded clean hardcore (max 600mm filling below slab). DPM to be turned up and over all walls and overlaid with DPC.

SUB-STRUCTURE WALLS - Class A blocks of FL quality bricks in 1:3 mix mortar. Fill cavities to within 225mm of lowest DPC with 1:10 mortar or lean mix concrete.

EXTERNAL WALLS - Made up of 105mm facing brickwork. Cavity walls between house and garage as external walls. Solid walls of 200mm Tarmac Toplite GT1 or similar lightweight blocks in 1:1:6 m.o.r (K value 0.11 w/mk) to give U value of 0.48w/m degrees Celsius.

ROOF COVERING - concrete interlocking, concrete/clay plain tiles or traditional/fibre cement slates with ridges/verges/special fittings all as site specification. 38 x 25mm treated SW battens gauge to suite tiling on BS747 type if untearable roofing felt or similar on cut/trussed rafters as applicable. Contractor is to determine tile fixing specification from manufacturers published literature with due consideration for each site location, anticipated wind velocities and individual roof areas. Roofing course to be pult fibre stepping along eaves, ridge and above and below roofing felt to head of party walls and fire stop eaves boxes in strict accordance with manufacturers written instructions.

ROOF CONSTRUCTION Wall plates generally 100 x 50mm treated SW, with half lapped joists and fully bedded, strapped down to supporting wall with 30 x 5mm GHS straps at 1.0m cc's. Cut pitch rafters to be fully birdsnaithed over 4 twice rolled to manufacturer and fixed together with 100 x 25mm sown SW binders and bracing, in strict accordance with BS568 part 3 1985 (and any subsequent amendment) at 600mm max centres. Provide 30 x 5mm once bent (900/100) galvanised mild steel lateral restraint straps to external walls at ceiling and rafter level where shown at 2m max cc's) fixed with 4 no. 50mm B gauge CSK screws or 5 no. 3.5 x 50mm galvanised round wire nails to 2 trusses/ceiling joists min C/W solid blocking support and edge pcking.

ROOF SPACE VENTILATION AND INSULATION - Provide eave to eave ventilation equivalent to 10,000mm²/metre run or where eaves is dropped, 25,000mm²/metre run, together with high level vents giving 5000mm²/metre run (use tile manufacturers dry ridge ventilator system). Use either ventilating soffit boards, continuous soffit ventilation strips or continuous over fascia ventilation strips as site specification.


RAINWATER GOODS - 115mm dia HR or 100mm square line UPVC guttering, fixed level using standard fascia brackets at 1000mm cc's and 68mm dia/65mm square RWP's sealed to drain at ground level. Colour/profile as site specification.

FOUL AND STORM DRAINAGE - Generally foul drainage to connect to foul sewer lateral and rainwater to discharge to rubble filled soakaways, but refer to drainage layout plan on a site by site and plot by plot basis.

OPENING	FRAME	LINTOL	LENGTH
1	Purpose made	CN71A	2550
2	Purpose made	CN71A	2550
3	3XF	CN48C	1200

Lintols by Cathic Ltd.

Straps built into wall & screwed back to 3 No. trusses at max. 2.0 m c/c at verge & ceiling level, with solid timber noggins provided below straps. 1

 


Roof Truss Schedule
10 No Fink Trusses
5410 Clear Span
35° Pitch
200mm Overhang

SOUTH HOLLAND DC
HOUSING - 2012-13 TRUSS LAYOUT

09 JUN 2000

Ref: 0739/00.

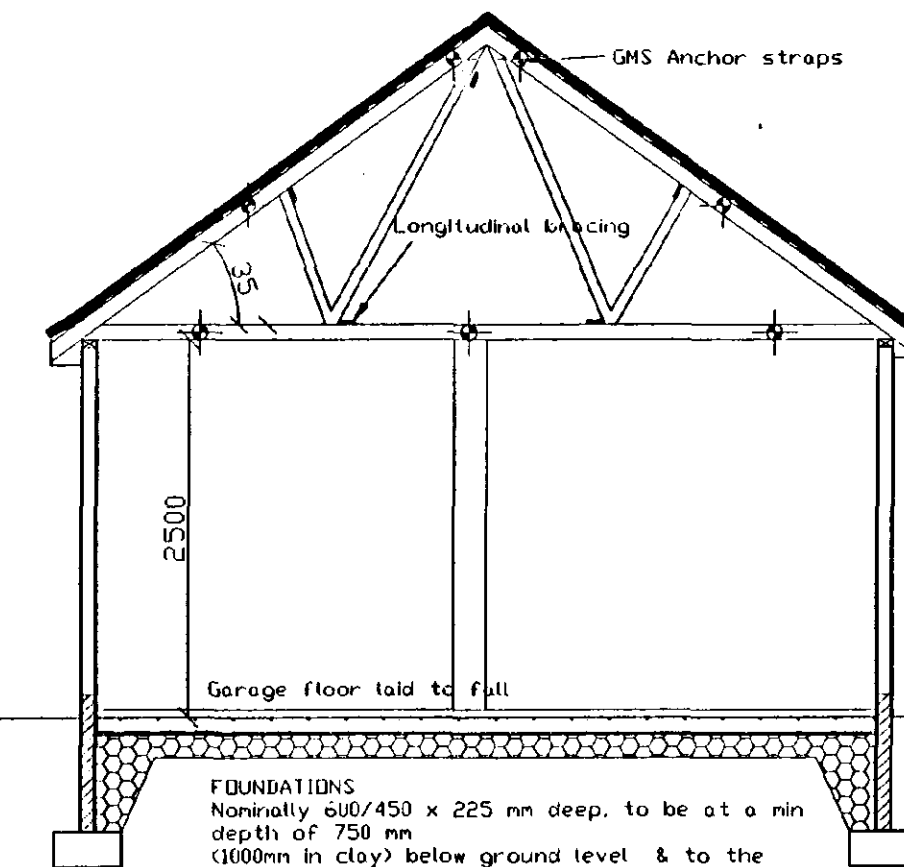

SECTION A - A

[illegible]


Swallow House, Barbury Close, West Elloe Avenue, Spalding, Lincs.
PE11 2BS
Telephone : (01775) 724701 Fax : (01775) 762153
ALLISON HOMES is a trading name of SWALLOW HOMES LTD

Project :
DOUBLE DETACHED GARAGE

Drawing Title :
CONSTRUCTION DRAWING

Reference No :	Scales : 1:50, 1:100
Drawing No :	Date : JULY '99
W/DDG/02	Drawn: j.r.b.


Do not scale directly from this drawing. All discrepancies to be brought to the attention of the house officer.

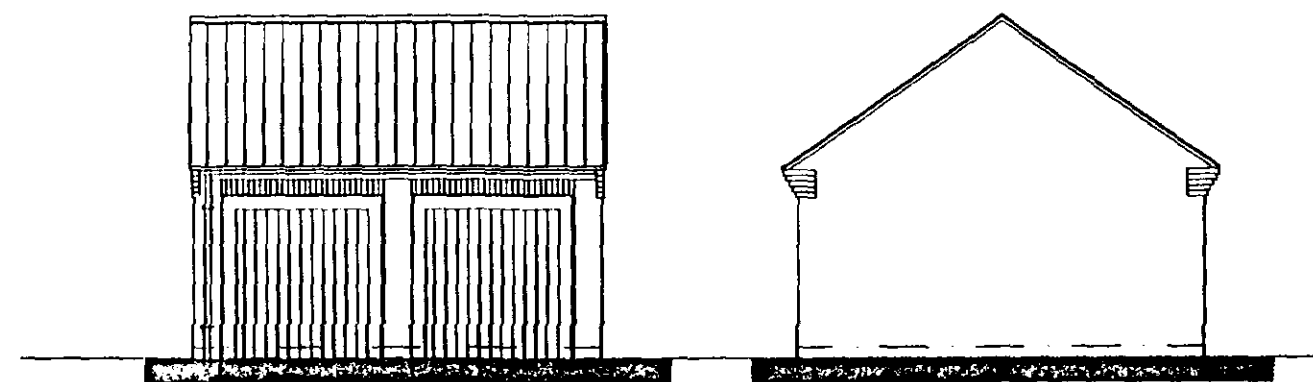

FRONT ELEVATION

SIDE ELEVATION

N.B. Refer to main dwelling for elevation treatment

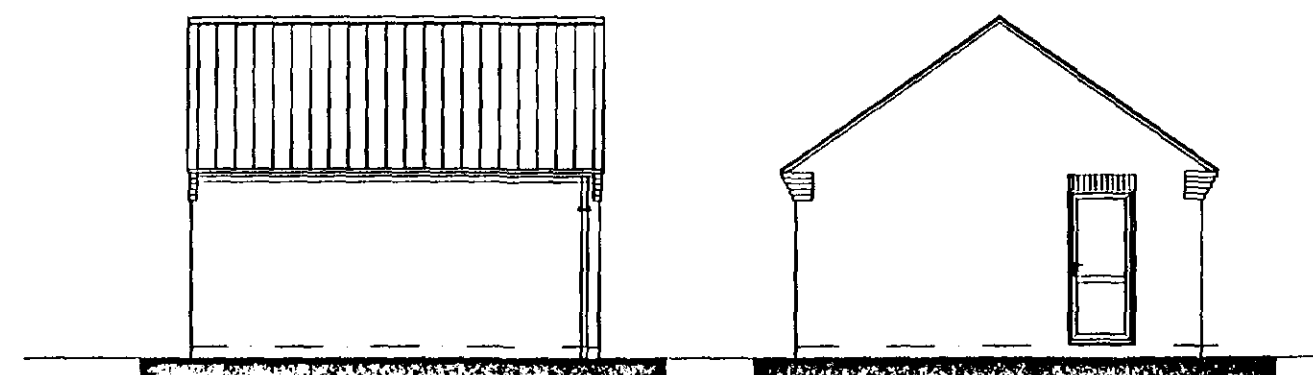

REAR ELEVATION

SIDE ELEVATION

CONSTRUCTION NOTES

GROUND PREPARATION - Strip all top soil/vegetable matter from area occupied by buildings plus 2m all round, provisionally allow 150mm depth and store in site stockpile for later reuse. Reduce levels/grade oversite to levels indicated on site plans.

FOUNDATIONS - Unless otherwise stated, strip foundations to be 450/650mm wide of C15P mix concrete. Depth to suit site conditions, subject to 700mm min depth (1000mm on clay) and to the approval of the Local Authority Building Inspector.

GROUND FLOOR CONSTRUCTION - In situ concrete ground bearing slabs to be 100mm thickness C20P mix concrete on 1200 gauge DPM (300mm laps) on 150mm sand blinded clean hardcore (max 600mm filling below slab). DPM to be turned up and over all walls and overlaid with DPC.

SUB-STRUCTURE WALLS - Class A blocks of FL quality bricks in 1:3 mix mortar. Fill cavities to within 225mm of lowest DPC with 1:10 mortar or lean mix concrete.

EXTERNAL WALLS - Made up of 105mm facing brickwork. Cavity walls between house and garage as external walls. Solid walls of 200mm Tarmac Toplite GTI or similar lightweight blocks in 1:1:6 mortar (K value 0.11 w/wk) to give U value of 0.48w/m degrees Celsius.

ROOF COVERING - Concrete interlocking, concrete/clay plain tiles or traditional/fibre cement slates with ridges/verges/special fittings all as site specification. 38 x 25mm treated SW battens gauge to suite tiling on BS747 type IF untearable roofing felt or similar on cut/trussed rafters as applicable. Contractor is to determine tile fixing specification from manufacturers published literature with due consideration for each site location, anticipated wind velocities and individual roof pitches. Roofing contractor to fix mineral fibre quilt fire stopping above and below roofing felt to head of party walls and fire stop eaves boxes in strict accordance with manufacturers written instructions.

ROOF CONSTRUCTION - Wall plates generally 100 x 50mm treated SW, with half lapped joints and fully bedded, strapped down to supporting wall with 30 x 5mm GMS straps at 1.0m cc's. Cut pitch rafters to be fully birdsnouted over 4 twice nailed to manufacturer and fixed together with 100 x 25mm sawn SV binders and bracing, in strict accordance with BS5268 part 3 1985 (and any subsequent amendments) at 600mm max centres. Provide 30 x 5mm once bent (900/100) galvanised mild steel lateral restraint straps to external walls at ceiling and rafter level where shown at 2m max cc's) fixed with 4 no. 50mm 8 gauge CSK screws or 5 no. 35 x 50mm galvanised round wire nails to 2 trusses/ceiling joists min C/W solid blocking support and edge packing.

ROOF SPACE VENTILATION AND INSULATION - Provide eave to eave ventilation equivalent to 10,000mm²/metre run or where eaves is dropped. 25,000mm²/metre run, together with high level vents giving 5000mm²/metre run (use tile manufacturers dry ridge ventilator system). Use either ventilating soffit boards, continuous soffit ventilation strips or continuous over fascia ventilation strips as site specification.


RAINWATER GOODS - 115mm dia HR or 100mm square line UPVC guttering, fixed level using standard fascia brackets at 1000mm cc's and 68mm dia/65mm square RVP's sealed to drain at ground level. Colour/profile as site specification.

FLOOD AND STORM DRAINAGE - Generally foul drainage to connect to foul sewer lateral and rainwater to discharge to rubble filled soakaways, but refer to drainage layout plan on a site by site and plot by plot basis.


30x5 mm GMS. Straps built into wall & screwed back to 3 No. trusses at max. 2.0 m c/c at verge & ceiling level, with solid timber noggins provided below straps.

OPENING	FRAME	LINTOL	LENGTH
1	Purpose made	CN71A	2550
2	Purpose made	CN71A	2550
3	3XF	CN48C	1200


Lintols by Catnic Ltd.

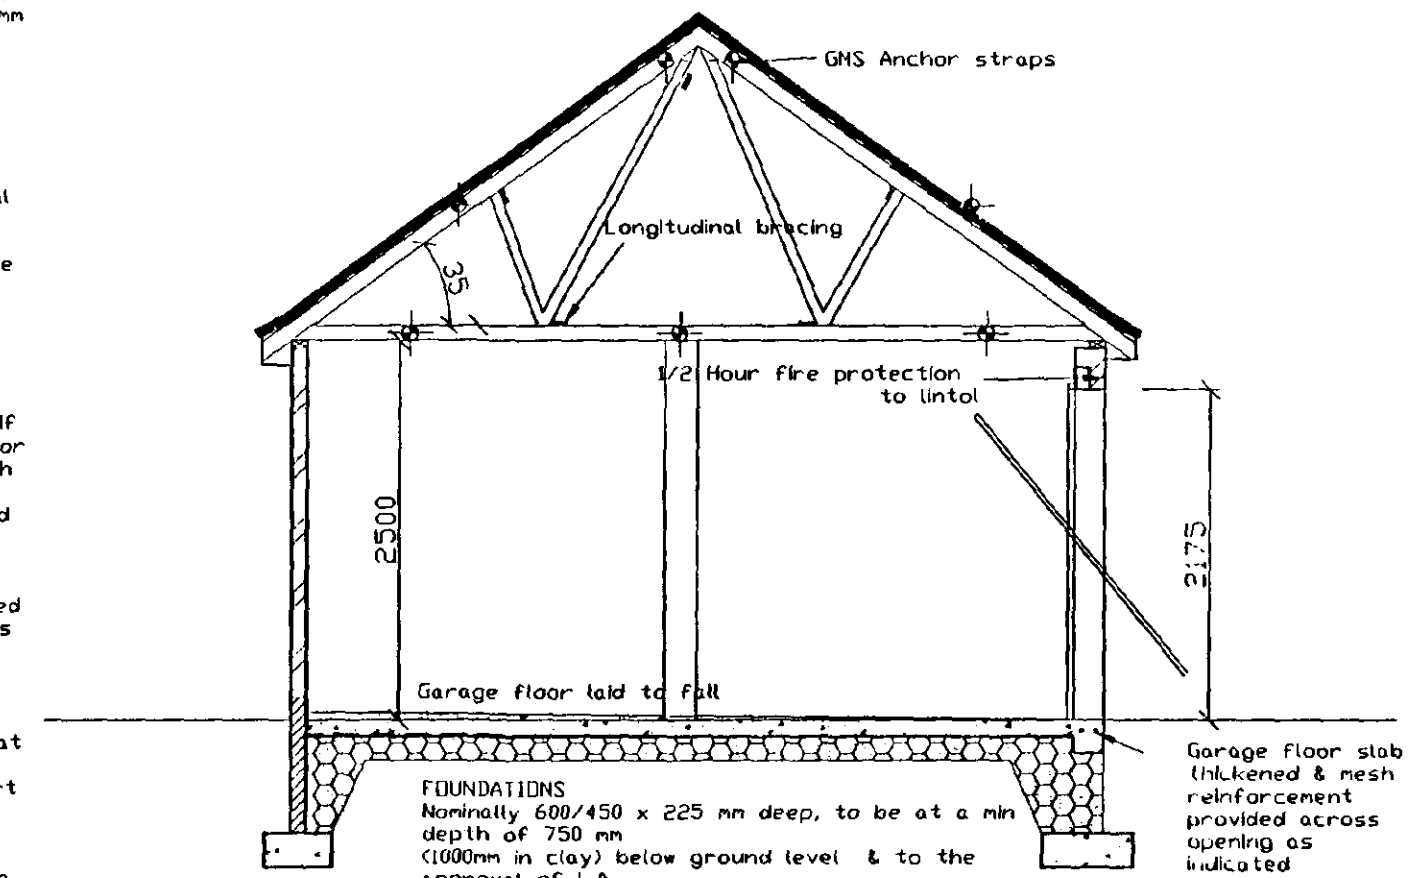


SECTION A - A

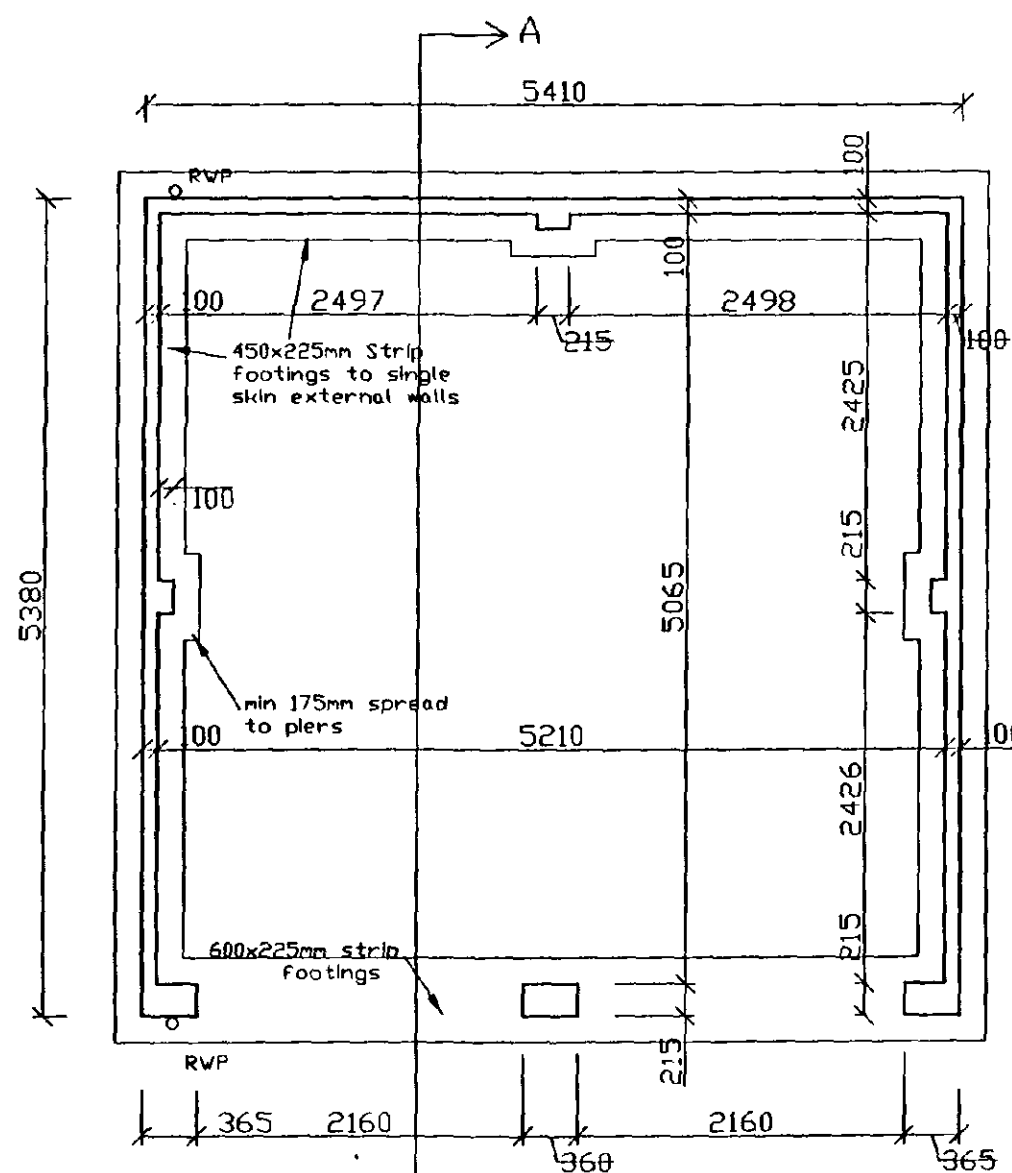

FOUNDATION PLAN

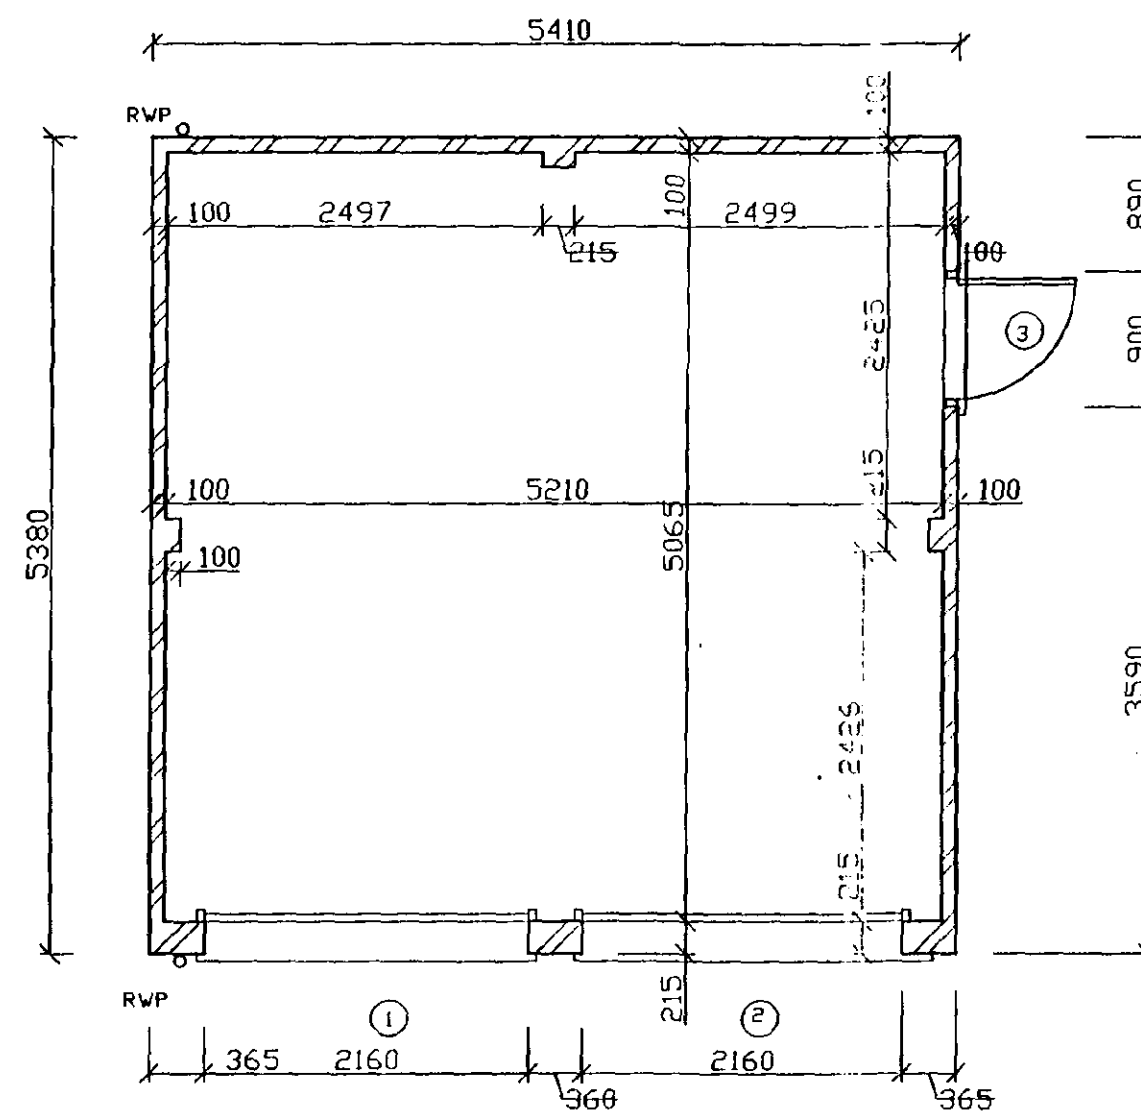

FLOOR PLAN

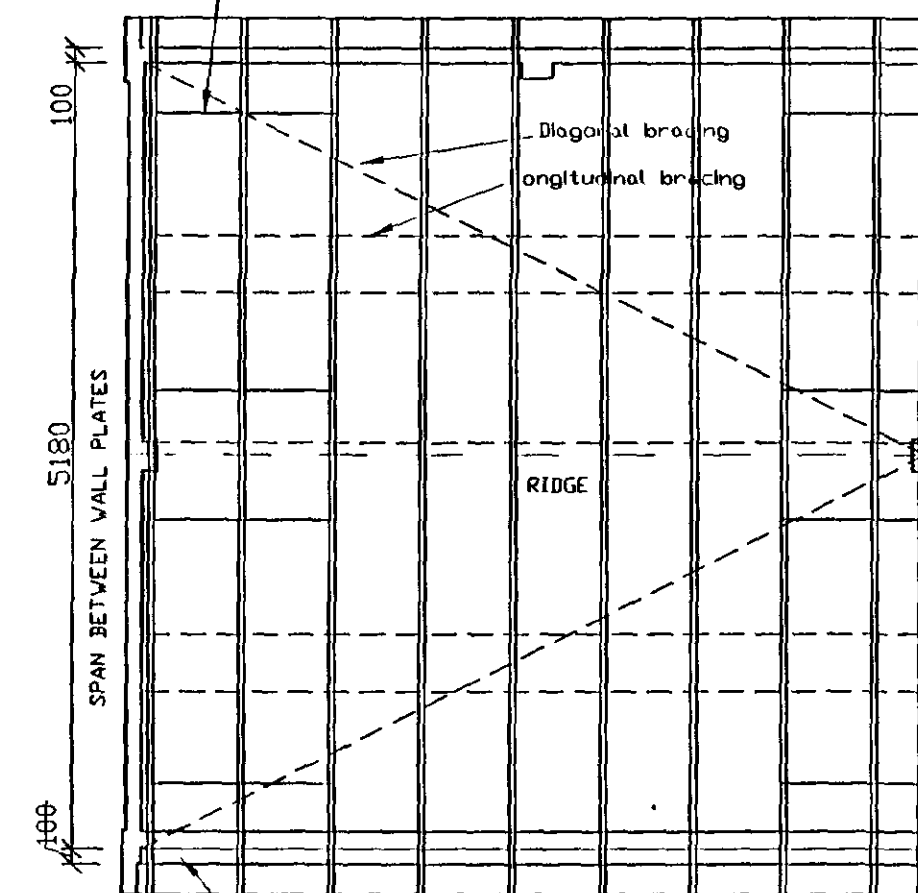

TRUSS LAYOUT

Roof Truss Schedule
 10 No Fink Trusses
 5380 Clear Span
 35° Pitch
 200mm Overhang

3/8/99	ROOF PITCH REVISED	A	PW
Date	Description		
R	E	V	I
S	I	O	N
S			

Swallow House, Banbury Close, West Elloe Avenue, Spalding, Lincs.
 PB11 2BS
 Telephone : (01775) 724701 Fax : (01775) 762153
 ALLISON HOMES is a trading name of SWALLOW HOMES LTD

Project :
 DOUBLE DETACHED GARAGE

Drawing Title :
 CONSTRUCTION DRAWING

Reference No :	Scales : 1:50, 1:100
Drawing No :	Date : JULY '99
W/DDG/01	Drawn : j.r.b.

Do not scale directly from this drawing. All discrepancies to be brought to the attention of the above links.

SWALLOW HOUSES LTD
 09 JUN 2000
 Ref: 0739/00




FRONT ELEVATION

SIDE ELEVATION




REAR ELEVATION

SIDE ELEVATION

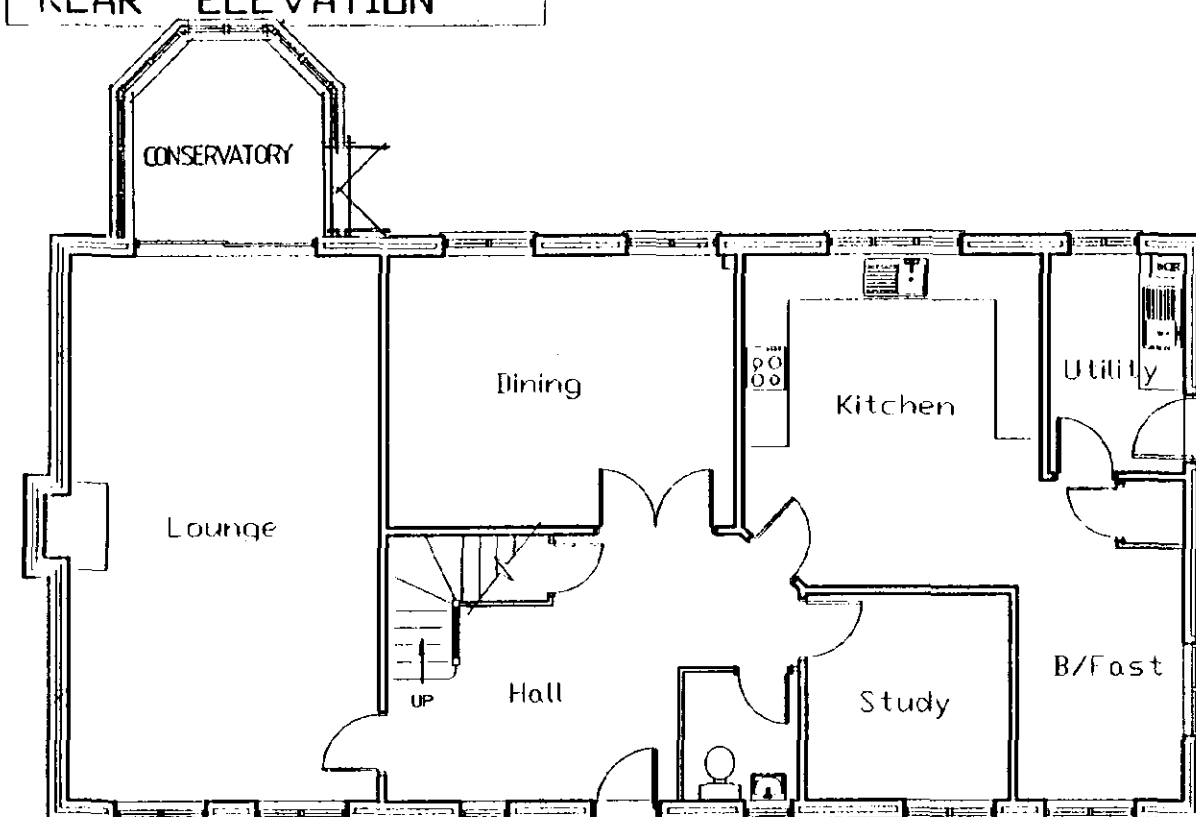

GROUND FLOOR PLAN

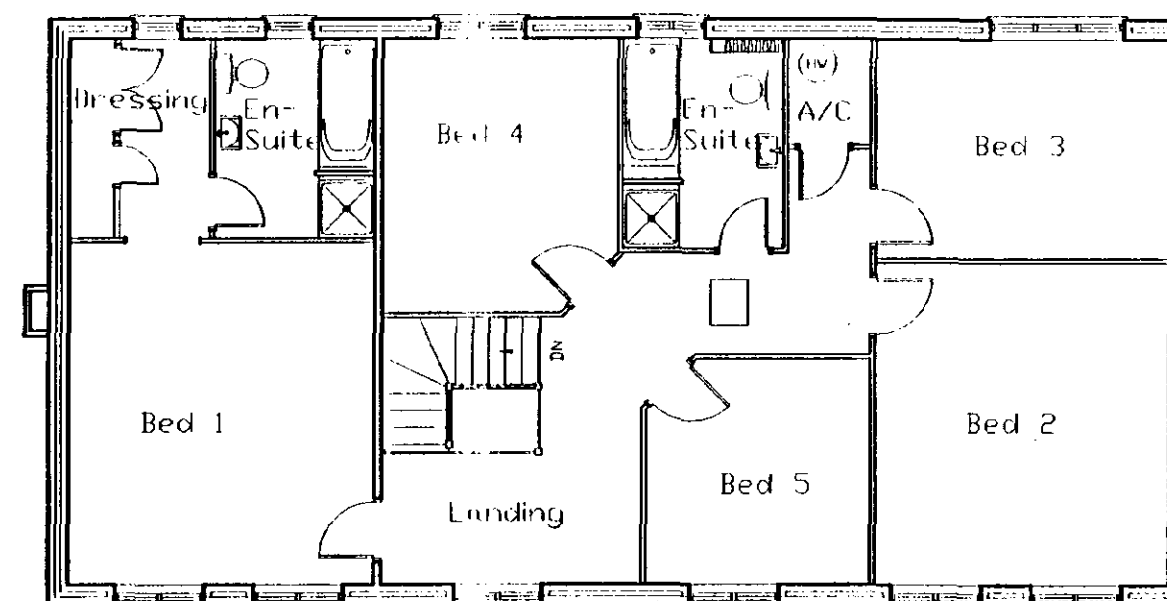

FIRST FLOOR PLAN

This drawing is for PLANNING PURPOSES ONLY. The internal layout shown on the plans is indicative and are for guidance purposes. Amendments may be made at the discretion of Allison Homes. For confirmation of finalised design and specification refer to the Sales Department.

The Conservatory is also for planning purposes only, and will not be constructed and included in the sale unless requested as an extra by the purchaser. The design is therefore indicative and may be subject to alteration to suit individual requirements.

R E V I S I O N S			
Date	Description		
25/10/99	Plinth removed, general design changes	A	jb

ALLISON HOMES
 Swallow House, Banbury Close, West Elton Avenue, Spalding, Lincs.
 PE11 2BB
 Telephone : (01775) 724701 Fax : (01775) 762153
 ALLISON HOMES is a trading name of SWALLOW HOMES LTD

Project :
**5 Bed Detached House
 R-Range**

Drawing Title :
DESIGN SHEET

THE SHERINGHAM 2289sqft

Reference No : R5/DG/04	Scales : 1: 100
Drawing No : 01	Date : 1/3/99
	Drawn: J.r.b.


Do not scale directly from this drawing. All discrepancies to be brought to the attention of the above office.

SCOTT & SONS LTD
 HOUSING & PLANNING
 09 JUN 2000

Ref: 0739/100




FRONT ELEVATION

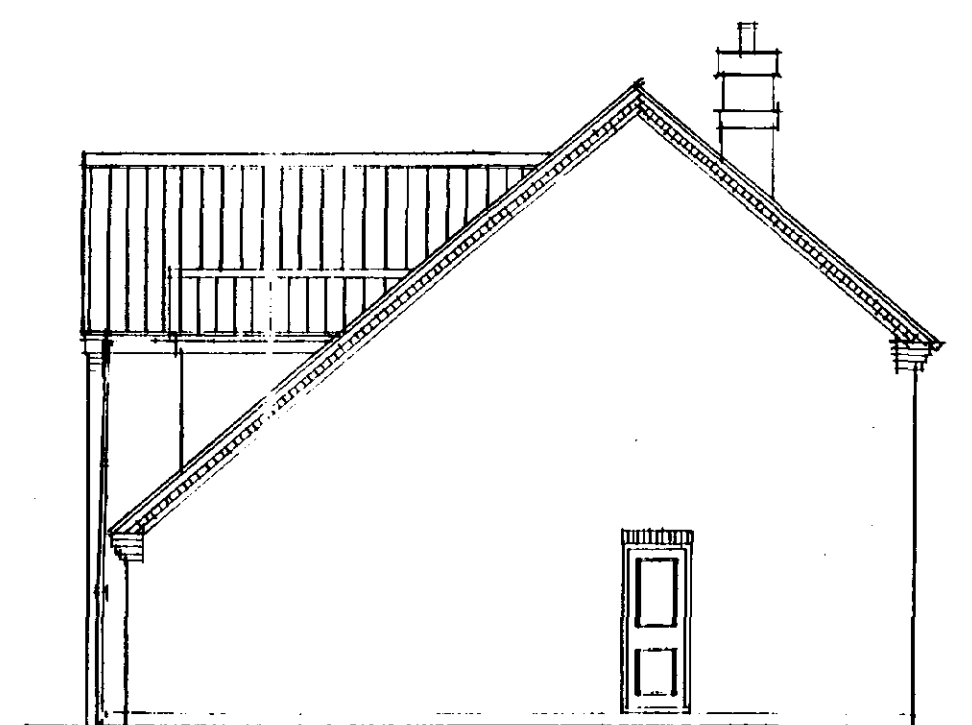


SIDE ELEVATION




REAR ELEVATION

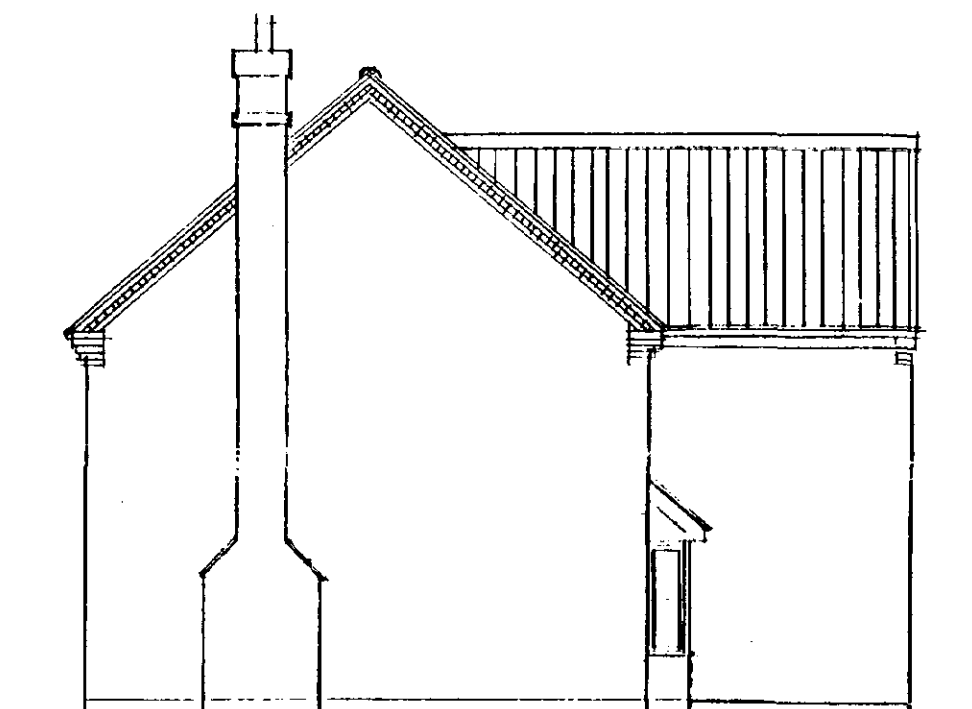

SIDE ELEVATION

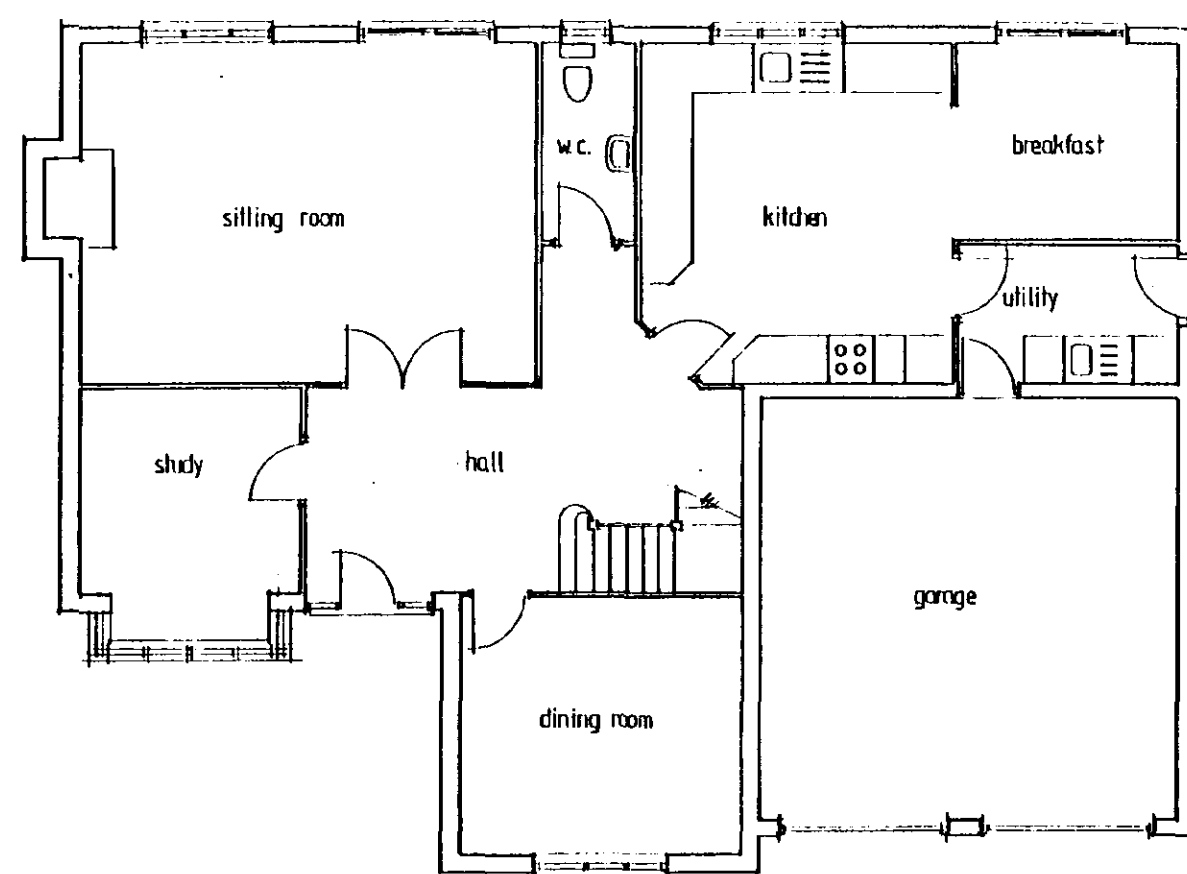

GROUND FLOOR PLAN

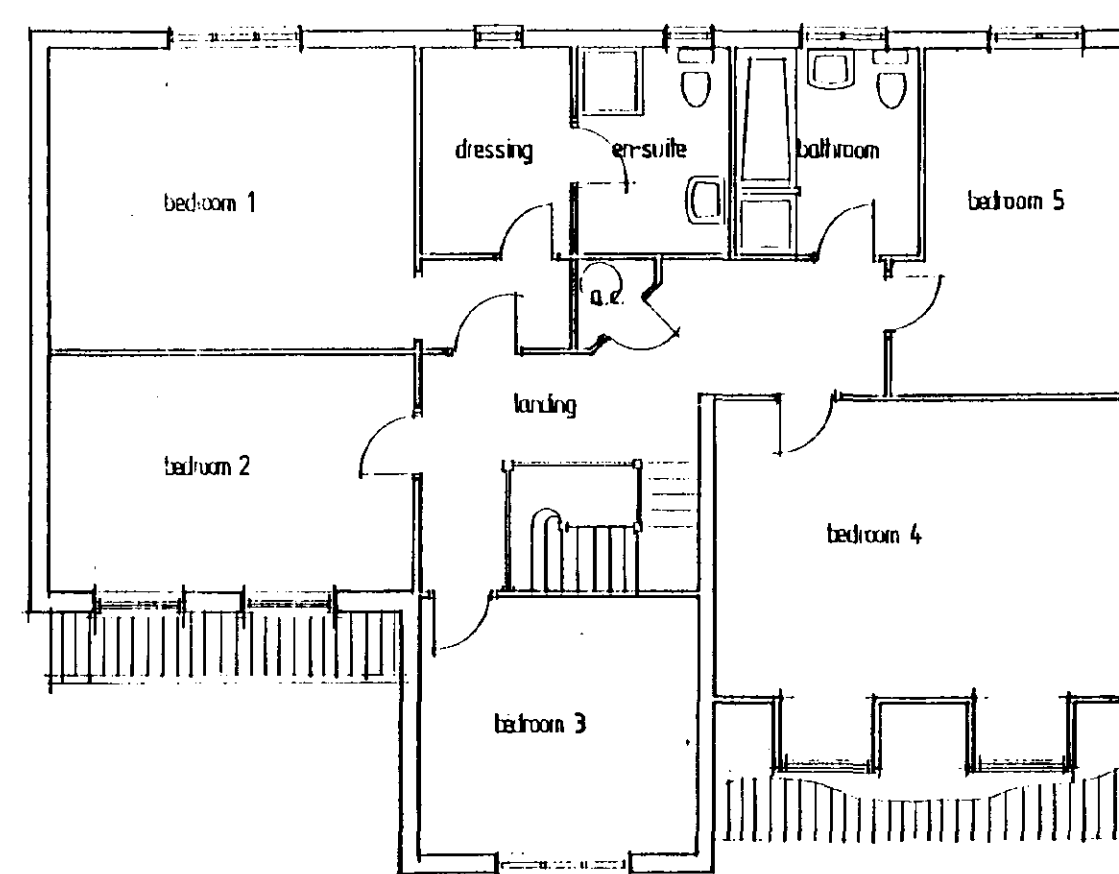

FIRST FLOOR PLAN

30.6.97	ALL BRICKWORK REMOVED.	S	PK
6.3.97	GENERAL AMENDMENTS SIDE DETAILS	A	AL
Date:	Description:		

R E V I S I O N S



HOMES

Swallow House, Banbury Close, West Elloe Avenue
Spalding, Lincs. PE11 2BS

Telephone (01775) 724701 Fax (01775) 762153

ALLISON HOMES is a trading name of SWALLOW HOMES LTD

Project:
RANGE 5 BED HOUSE TYPE

THE CARLTON V1

Drawing Title:
DESIGN SHEET

2430 sq ft

Date: 10/05/96	Scales: 1:100
Reference No: A5/06/02 V1	Drawn: L/S/06
Drawing No: 02	Revision: A B

SOUTH HOLLAND DC
HOUSING & PLANNING

09 JUN 2000

Ref: 0739/00


Do not scale directly from this drawing.
All discrepancies to be brought to the
attention of the above office.

This drawing is for PLANNING PURPOSES ONLY. The internal layout shown on the plans is indicative and are for guidance purposes. Amendments may be made at the discretion of Allison Homes. For confirmation of finalised design and specification refer to the Sales Department.

The Conservatory is also for planning purposes only, and will not be constructed and included in the sale unless requested as an extra by the purchaser. The design is therefore indicative and may be subject to alteration to suit individual requirements.




FRONT ELEVATION

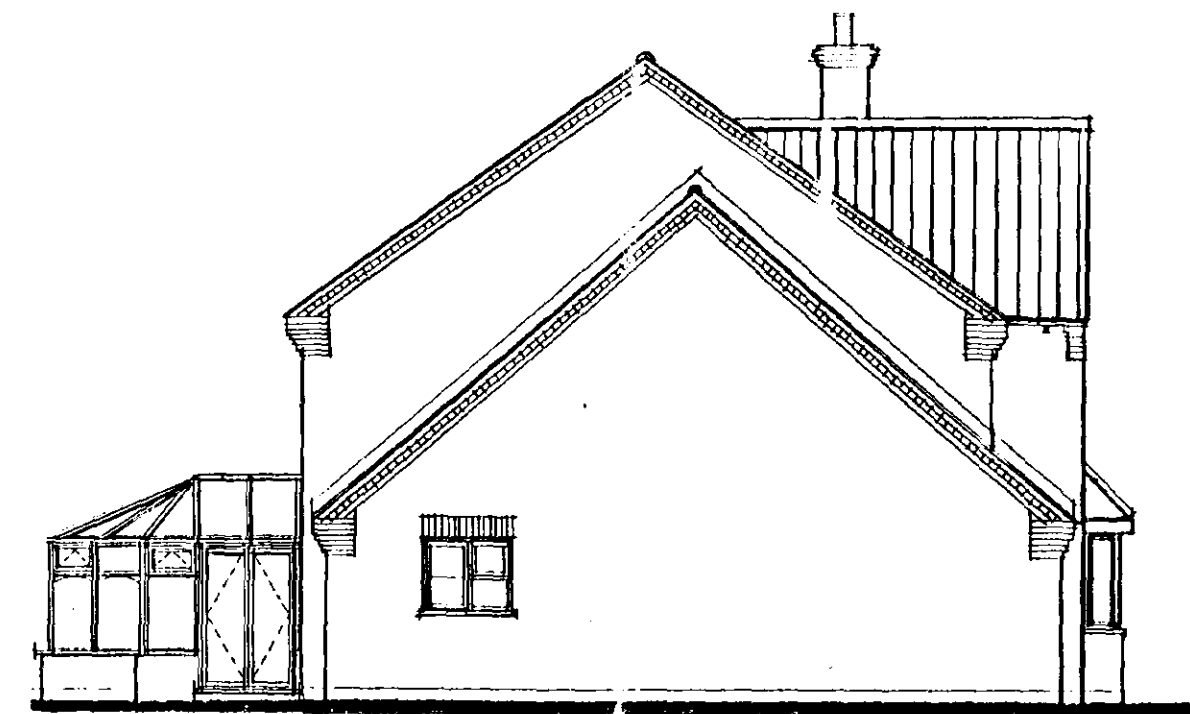


SIDE ELEVATION




REAR ELEVATION

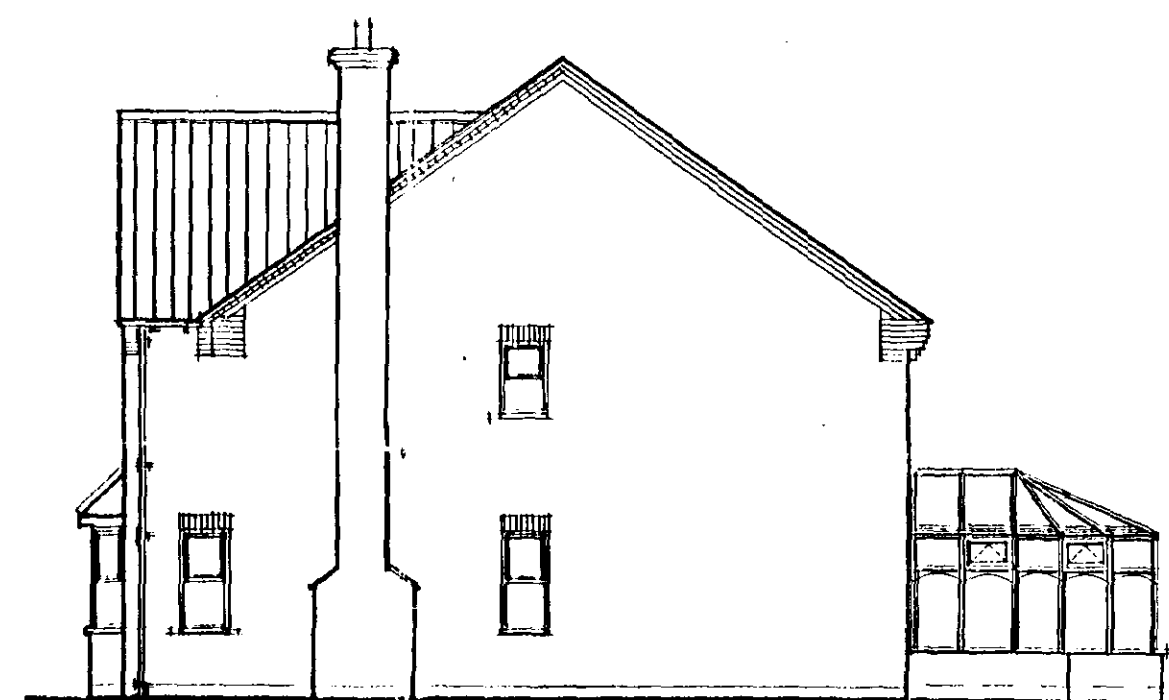

SIDE ELEVATION

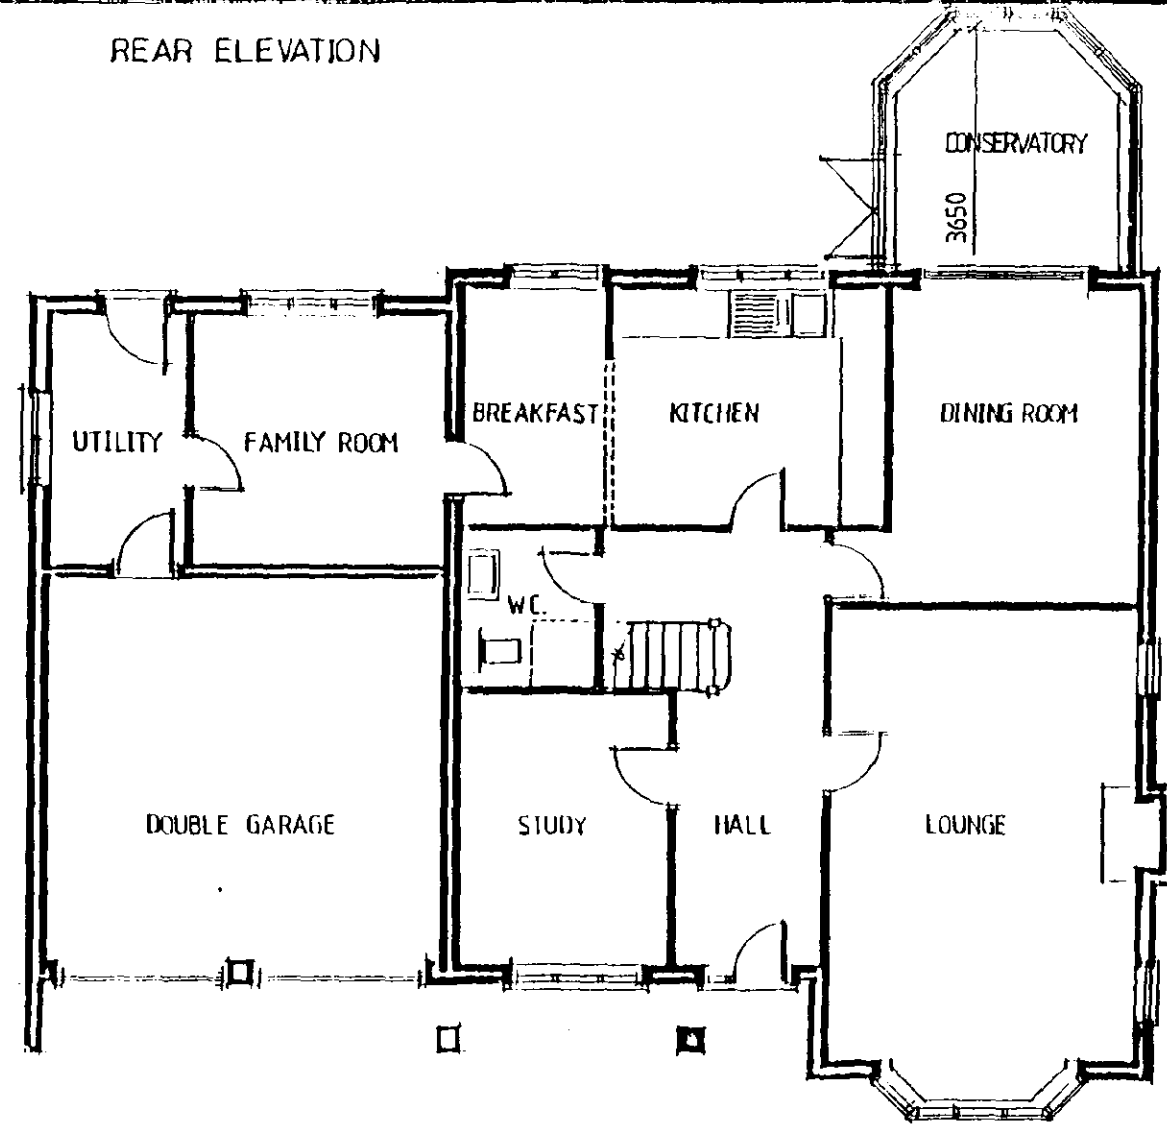

GROUND FLOOR PLAN

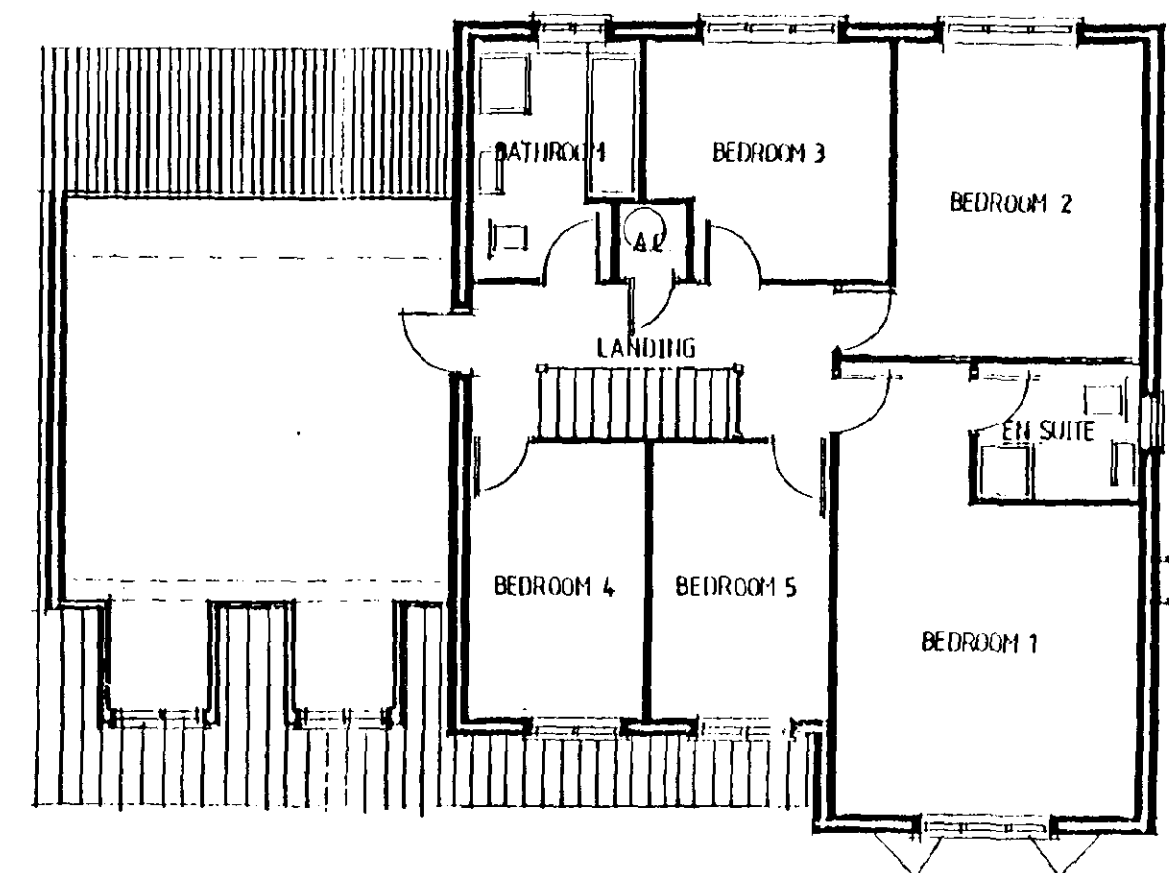

FIRST FLOOR PLAN

22.9.97	CONSERVATORY ADDED	A
Date:	Description:	
R E V I S I O N S		



Swallow House, Banbury Close, West Elloe Avenue
Spalding, Lincs. PE11 2BS
Telephone (0775) 714701 Fax (0775) 762153
ALLISON HOMES is a trading name of SWALLOW HOMES LTD


Project:
L-RANGE HOUSE TYPE
6 BED
2308 SQ. FT

Drawing Title:
DESIGN SHEET
WARWICK V1




Reference No:	Scale: 1:100
Drawing No: 01	Date: 24th Sept 1996
Revision: A	Drawn: <i>[Signature]</i>

SOUTH FOLK AND DC
HOUSING & PLANNING
09 JUN 2000
Ref: 0739100

Do not scale directly from this drawing.
All discrepancies to be brought to the attention of the above office.



 


The Conservatory is also for planning purposes only, and will not be constructed and included in the sale unless requested as an extra by the purchaser. The design is therefore indicative and may be subject to alteration to suit individual requirements.

  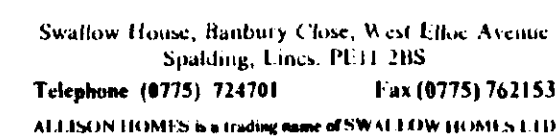


Do not scale directly from this drawing
All discrepancies to be brought to the
attention of the above office.

SOUTH HOLLAND DC
HOUSING & PLANNING
09 JUN 2000
Ref: 0739100

   

The Conservatory is also for planning purposes only, and will not be constructed and included in the sale unless requested as an extra by the purchaser. The design is therefore indicative and may be subject to alteration to suit individual requirements.


Date:	Description:		
R	E	V	I
S	I	O	N
S			

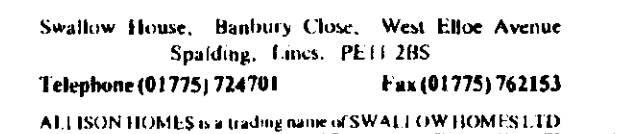

Date: 12:97	Scale: 1:100
Reference No: R4/DG/02/V2	Drawn: 
Drawing No: 01	Revision:




Do not scale directly from this drawing.
All discrepancies to be brought to the
attention of the above office.

SOUTH HOLLAND DC
HOUSING & PLANNING
09 JUN 2000
Ref: 0739/00

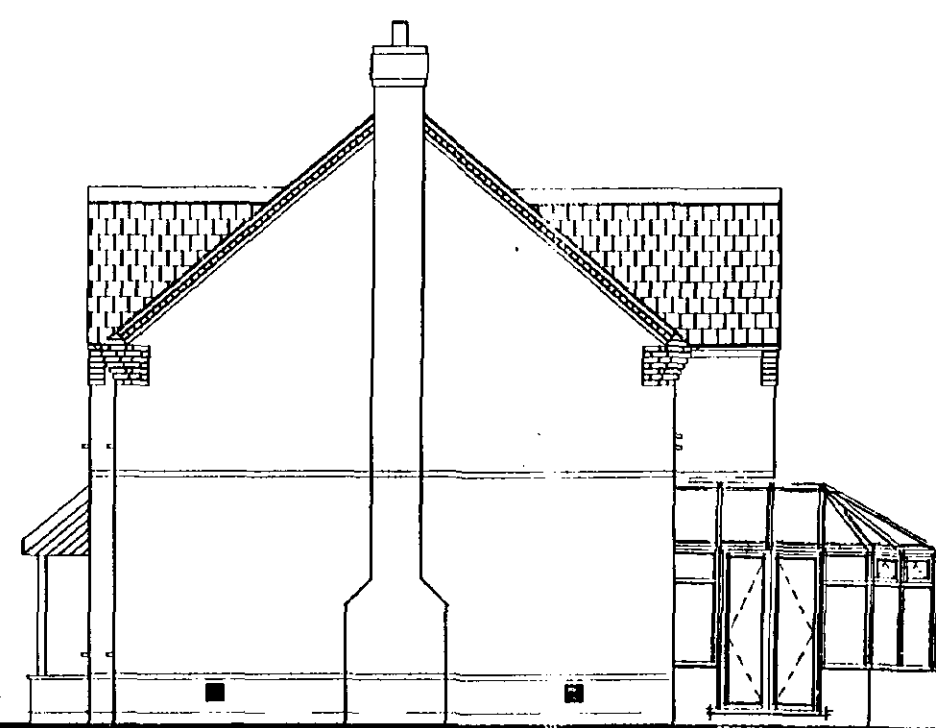

This drawing is for PLANNING PURPOSES ONLY. The internal layout shown on the plans is indicative and are for guidance purposes. Amendments may be made at the discretion of Allison Homes. For confirmation of finalised design and specification refer to the Sales Department.

The Conservatory is also for planning purposes only, and will not be constructed and included in the sale unless requested as an extra by the purchaser. The design is therefore indicative and may be subject to alteration to suit individual requirements.

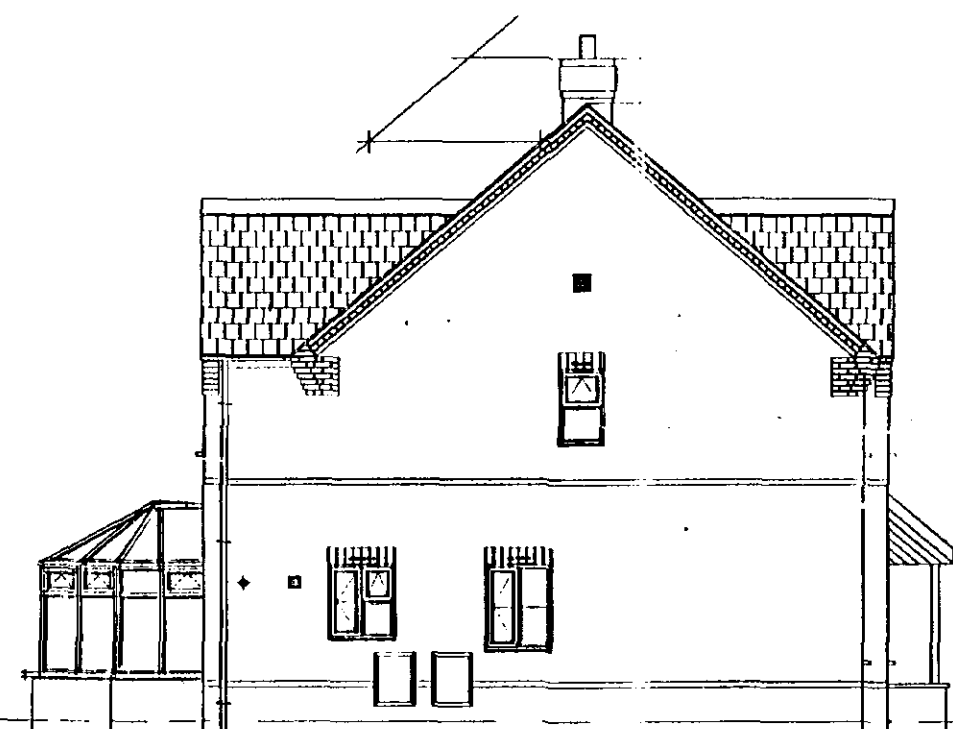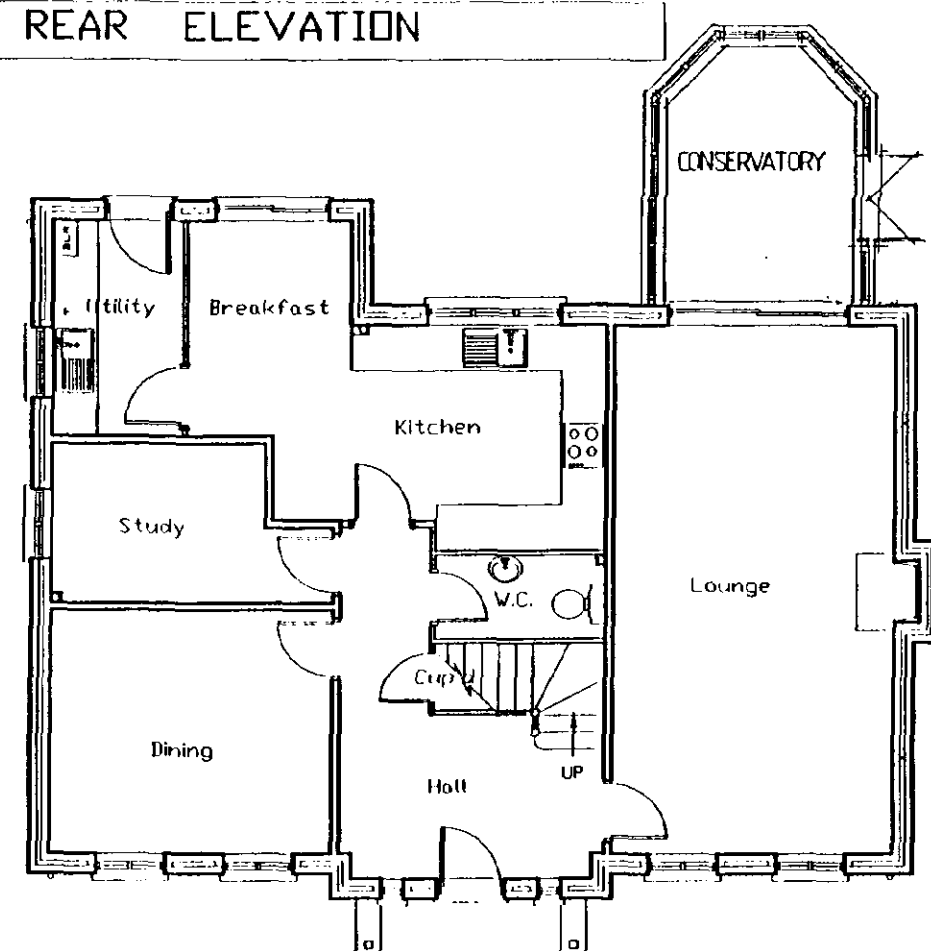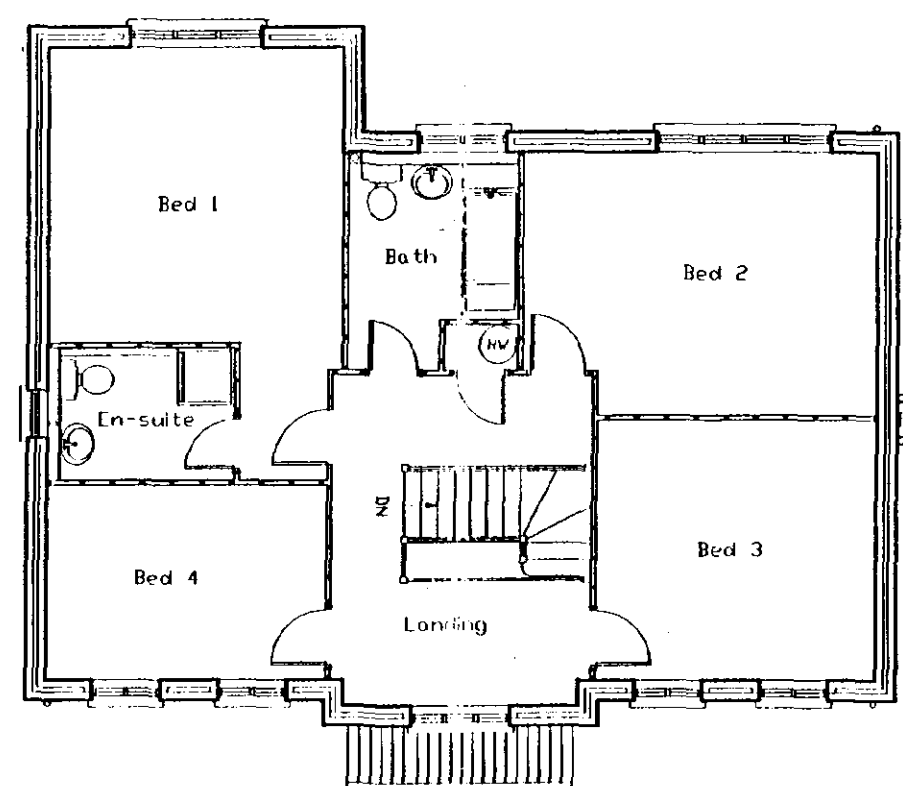[illegible]

HOMES
Swallow House, Banbury Close, West Elloe Avenue, Spalding, Lincs.
PE11 2LH
Telephone : (01775) 724701 Fax : (01775) 762153
ALLISON HOMES is a trading name of **SWALLOW HOMES LTD**

Project :
A RANGE 4 BED HOUSE
THE KINGSTONE II

Drawing Title :
DESIGN SHEET

Reference No :	Scale :
A4/DG/303	1: 100
Drawing No :	Date :
01	02/11/99
	Drawn :
	JRB

Do not scale directly from this drawing. All discrepancies to be brought to the attention of the Engineer.



SOUTH HOLLAND DC
HOUSING & PLANNING
09 JUN 2000
Ref: 0739/00

The Conservatory shown is for planning purposes only, and will not be constructed and included in the sale unless requested as an extra by the purchaser.

The design is therefore indicative and may be subject to alteration to suit individual purchasers requirements.


Rear Elevation.

Side Elevation.

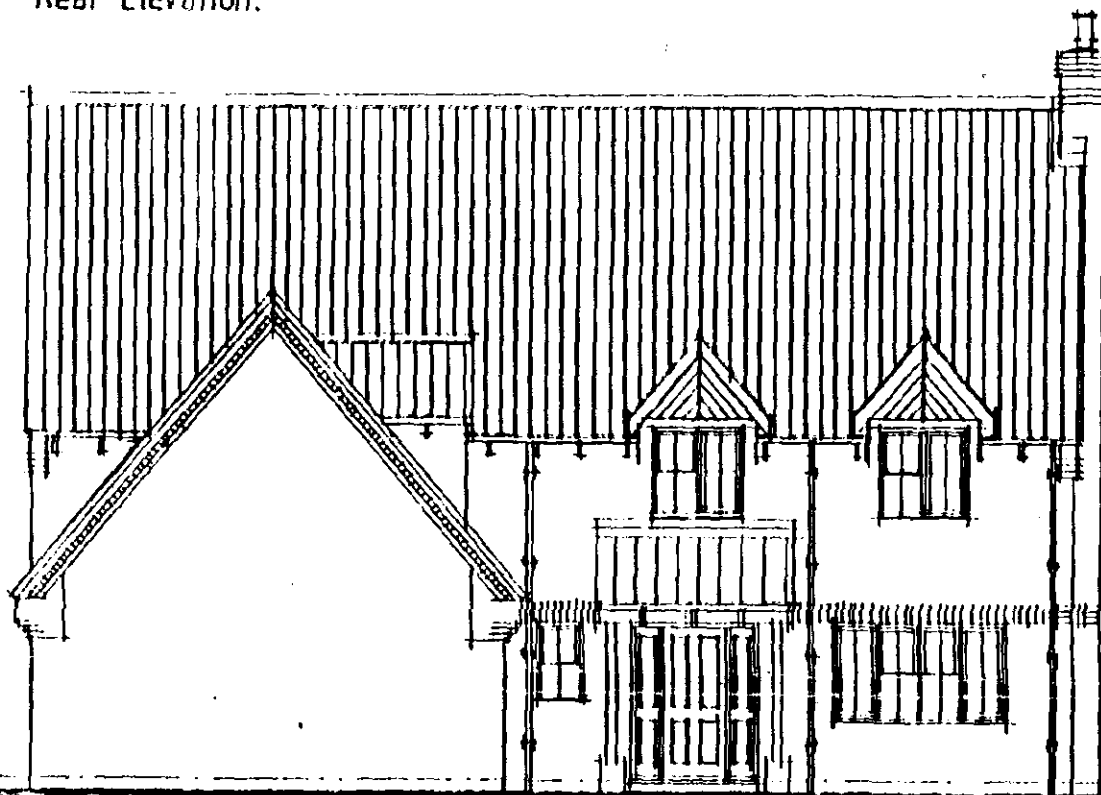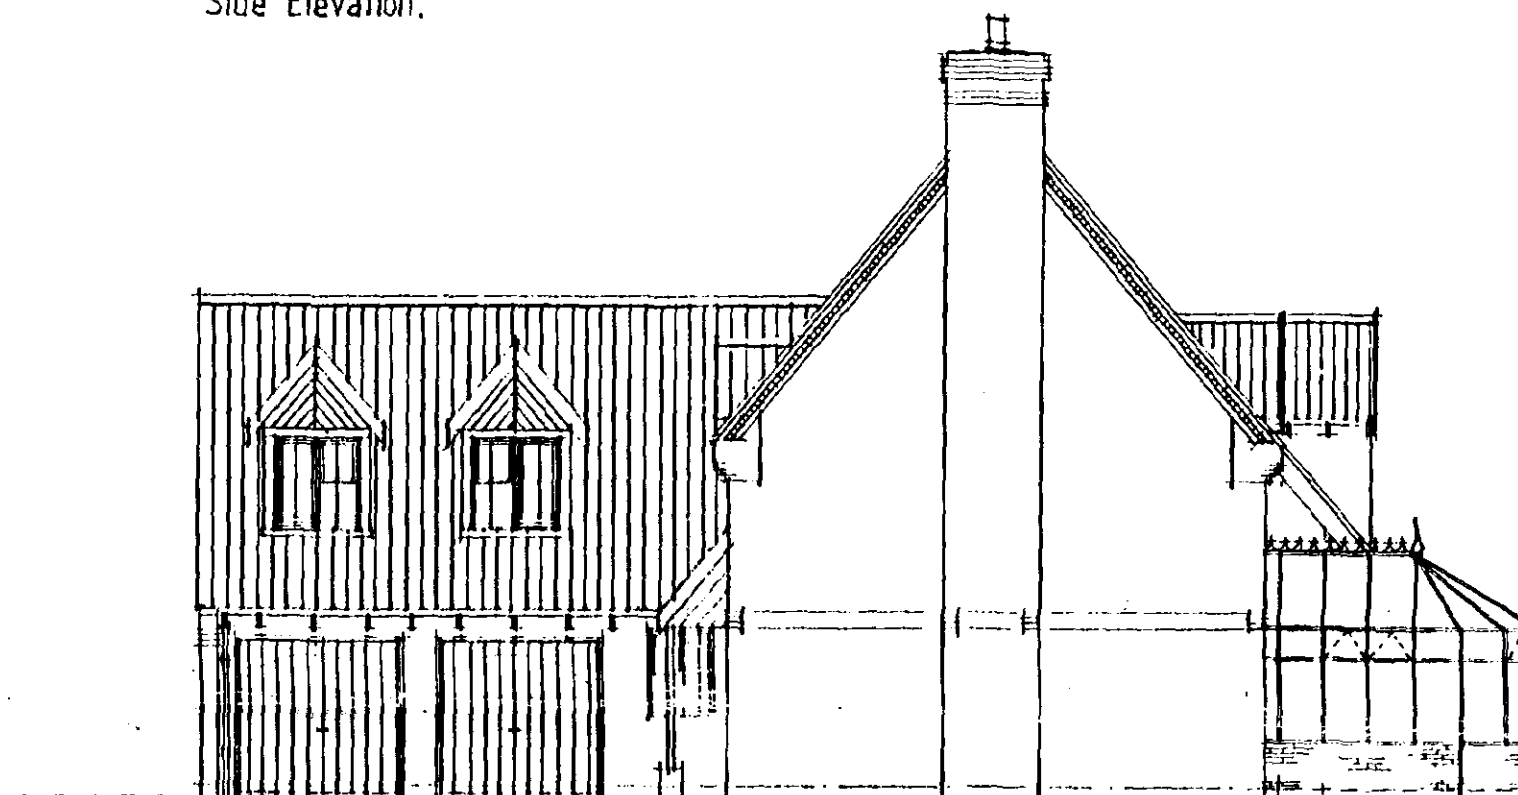


Front Elevation.

Side Elevation.

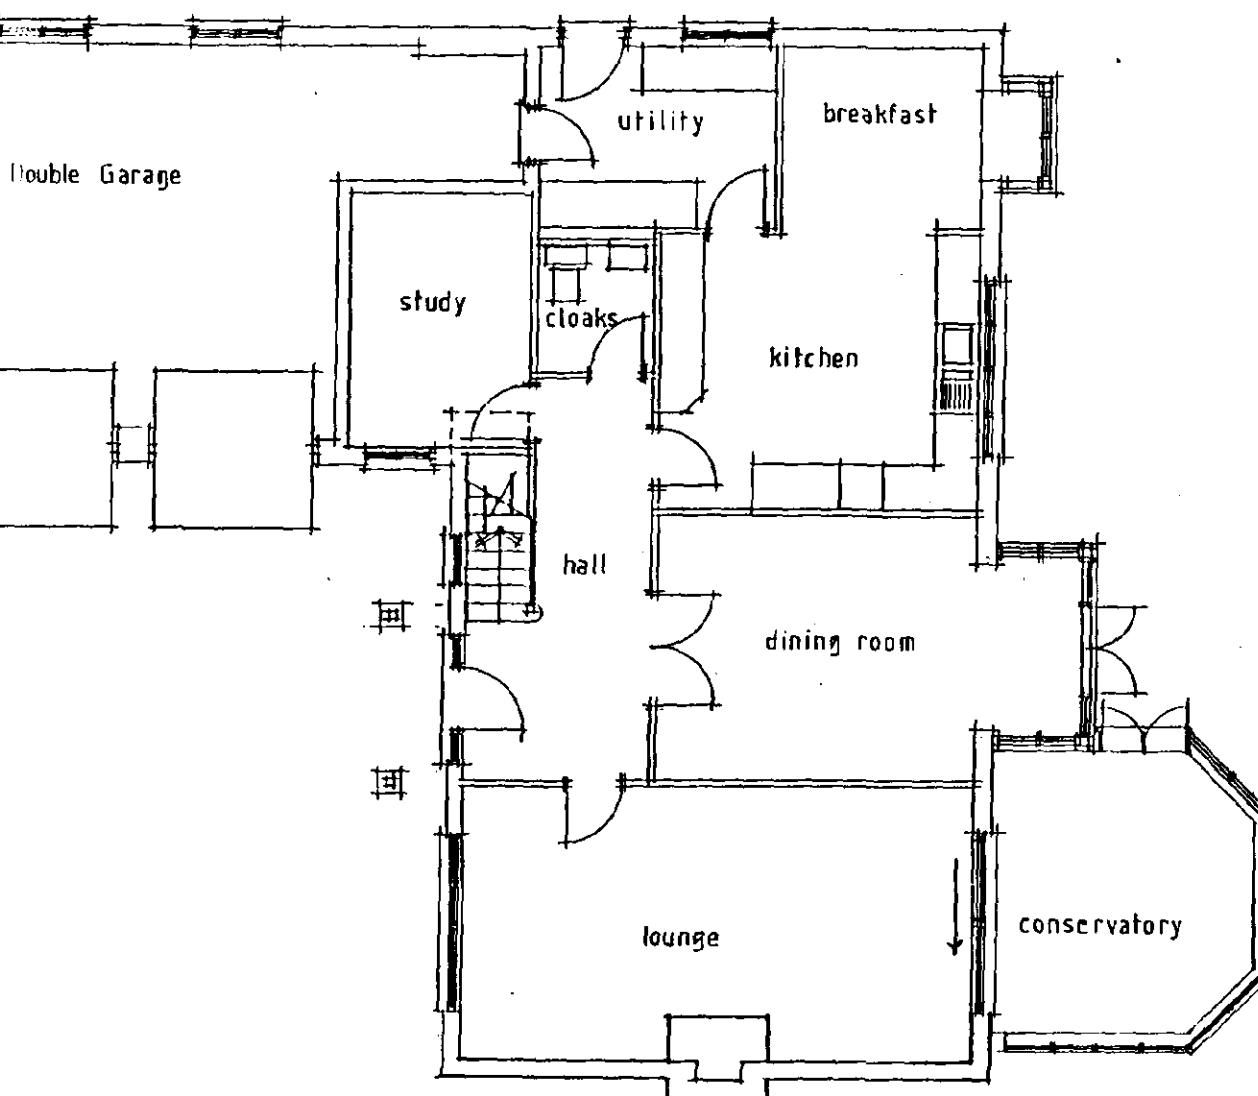

GROUND FLOOR

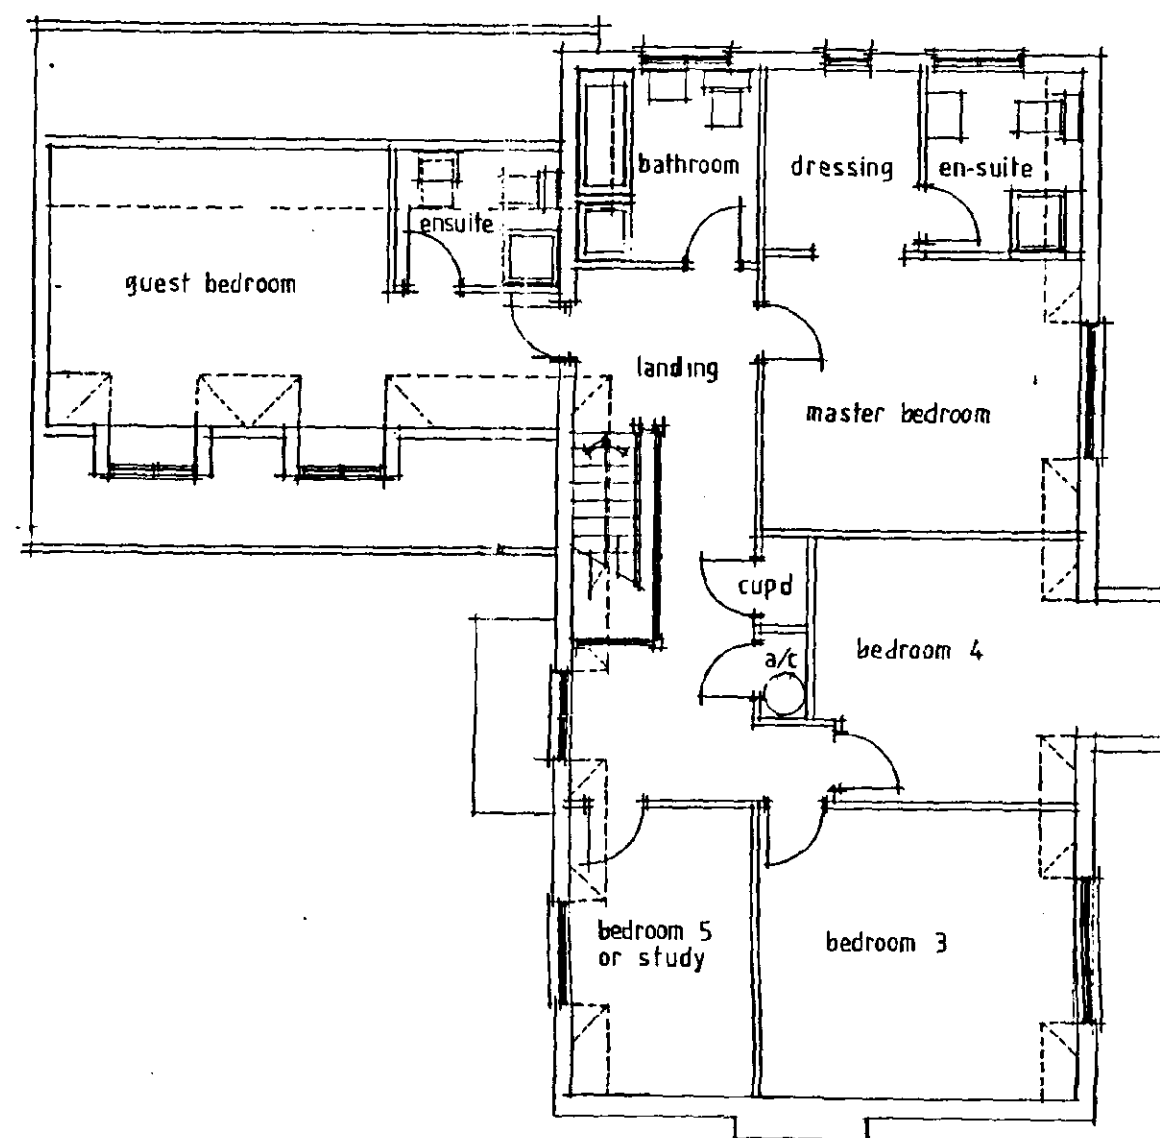

FIRST FLOOR

SOUTHERN HOMES
HOUSING & PLANNING
09 JUN 2000
Ref: 0739/00

Date: Description:
R E V I S I O N S



HOMES

Swallow House, Banbury Close, West Elloe Avenue
Spalding, Lincs. PE11 2BS
Telephone (0775) 724701 Fax (0775) 762153
ALLISON HOMES is a trading name of SWALLOW HOMES LTD


Project:
A Range 4 Bedroom House Type
The Newbury V2.

Drawing Title:
Design Steel

2320 SQ. FT.

Reference No:	Scale: 1:100
Drawing No:	Date: 12/10/94
01	Drawn: P.C. Roe
Revision:	

Do not scale directly from this drawing.
All discrepancies to be brought to the
attention of the above office.

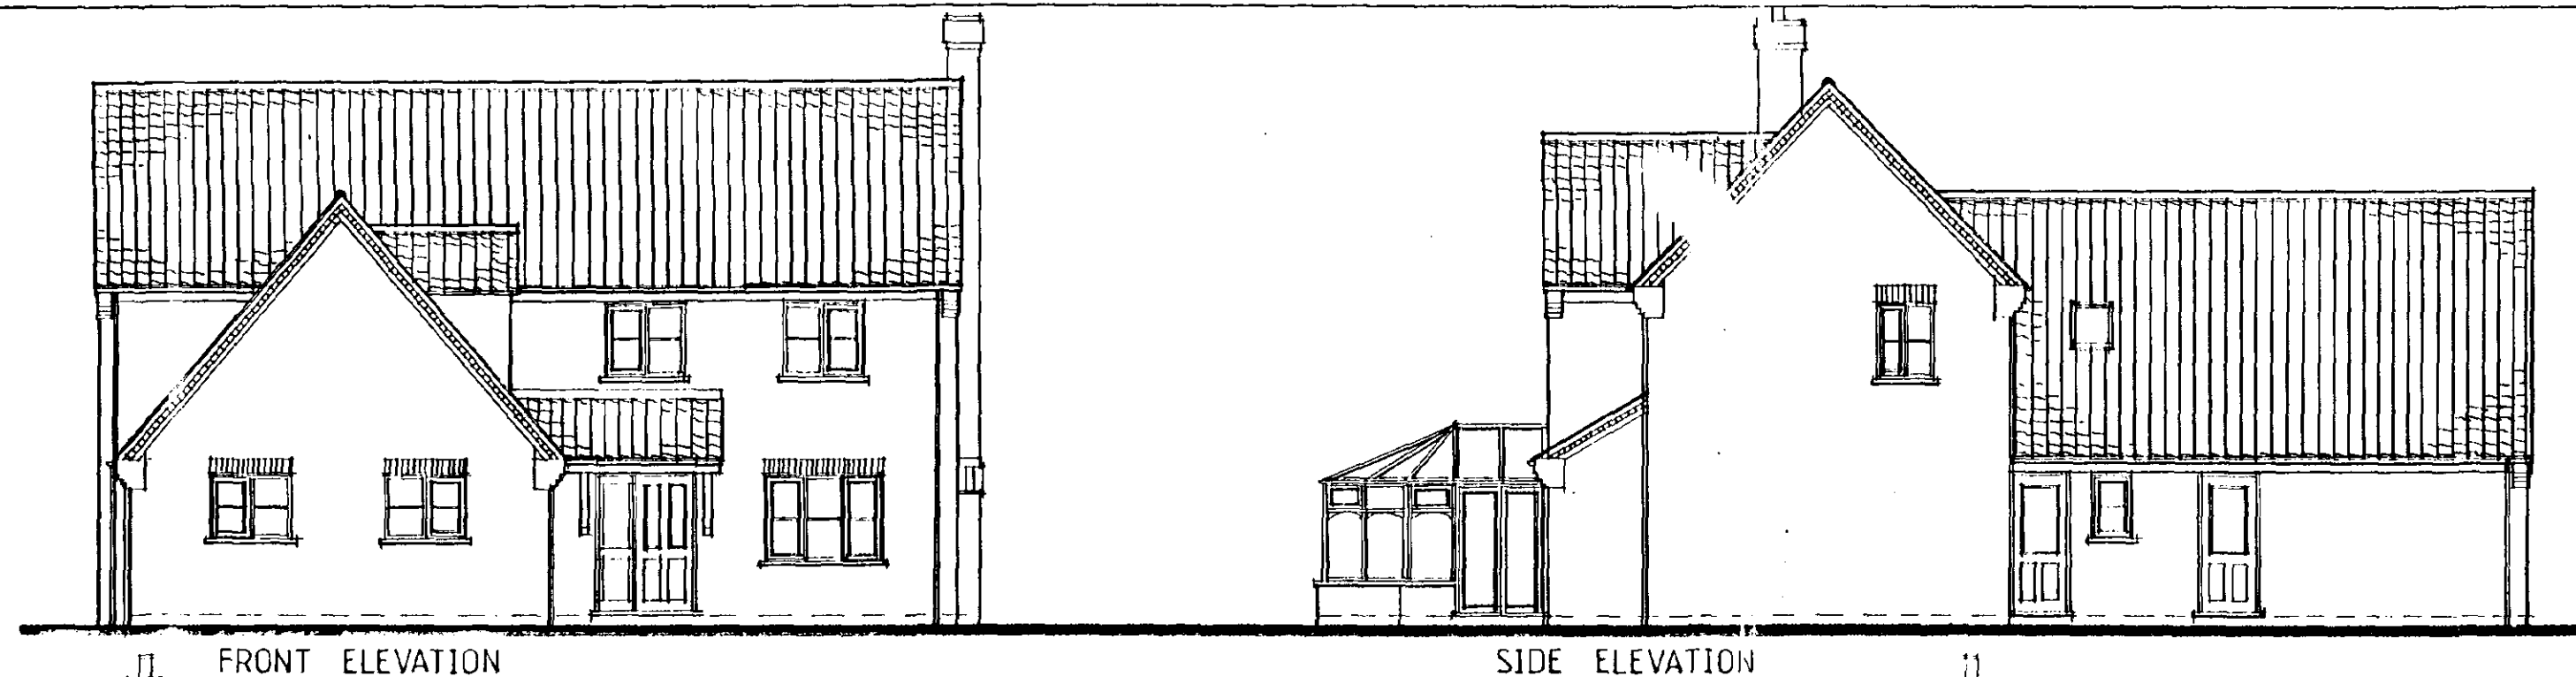

FRONT ELEVATION


SIDE ELEVATION

This drawing is for PLANNING PURPOSES ONLY. The internal layout shown on the plans is indicative and for guidance purposes. Amendments may be made at the discretion of Allison Homes. For confirmation of finalised design and specification refer to the Sales Department.


The Conservatory is also for planning purposes only, and will not be constructed and included in the sale unless requested as an extra by the purchaser. The design is therefore indicative and may be subject to alteration to suit individual requirements.




REAR ELEVATION

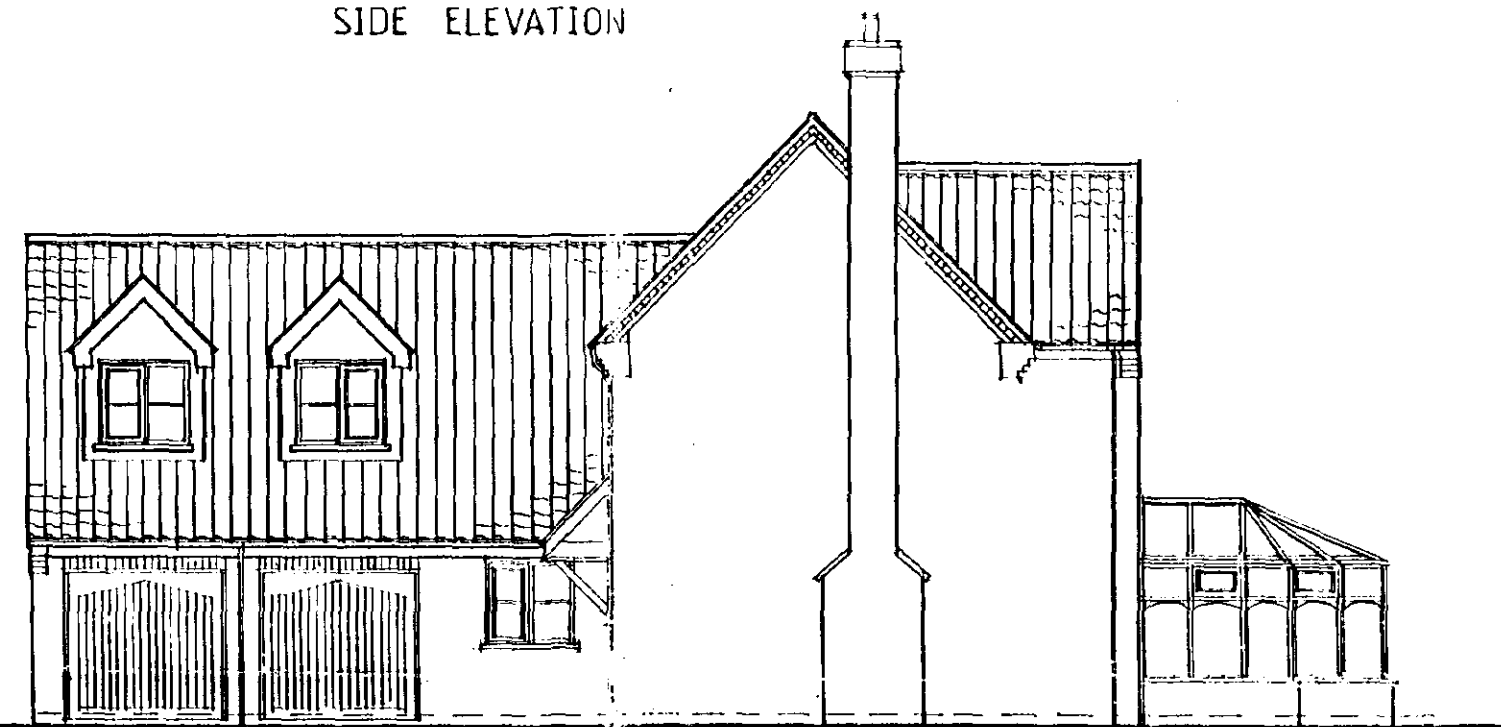

SIDE ELEVATION

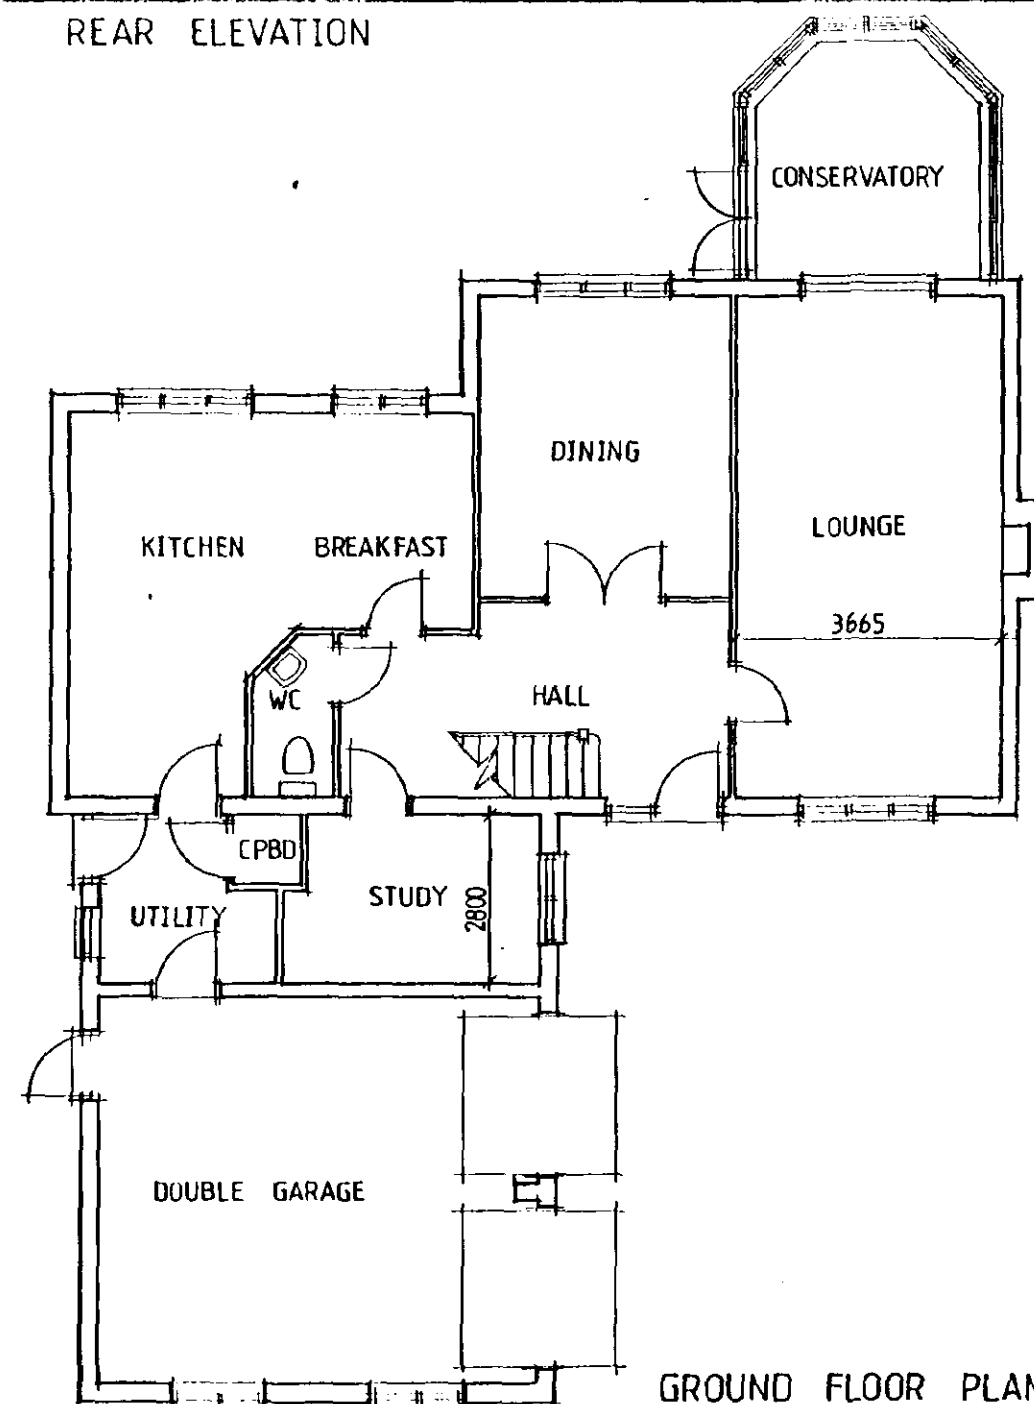

GROUND FLOOR PLAN

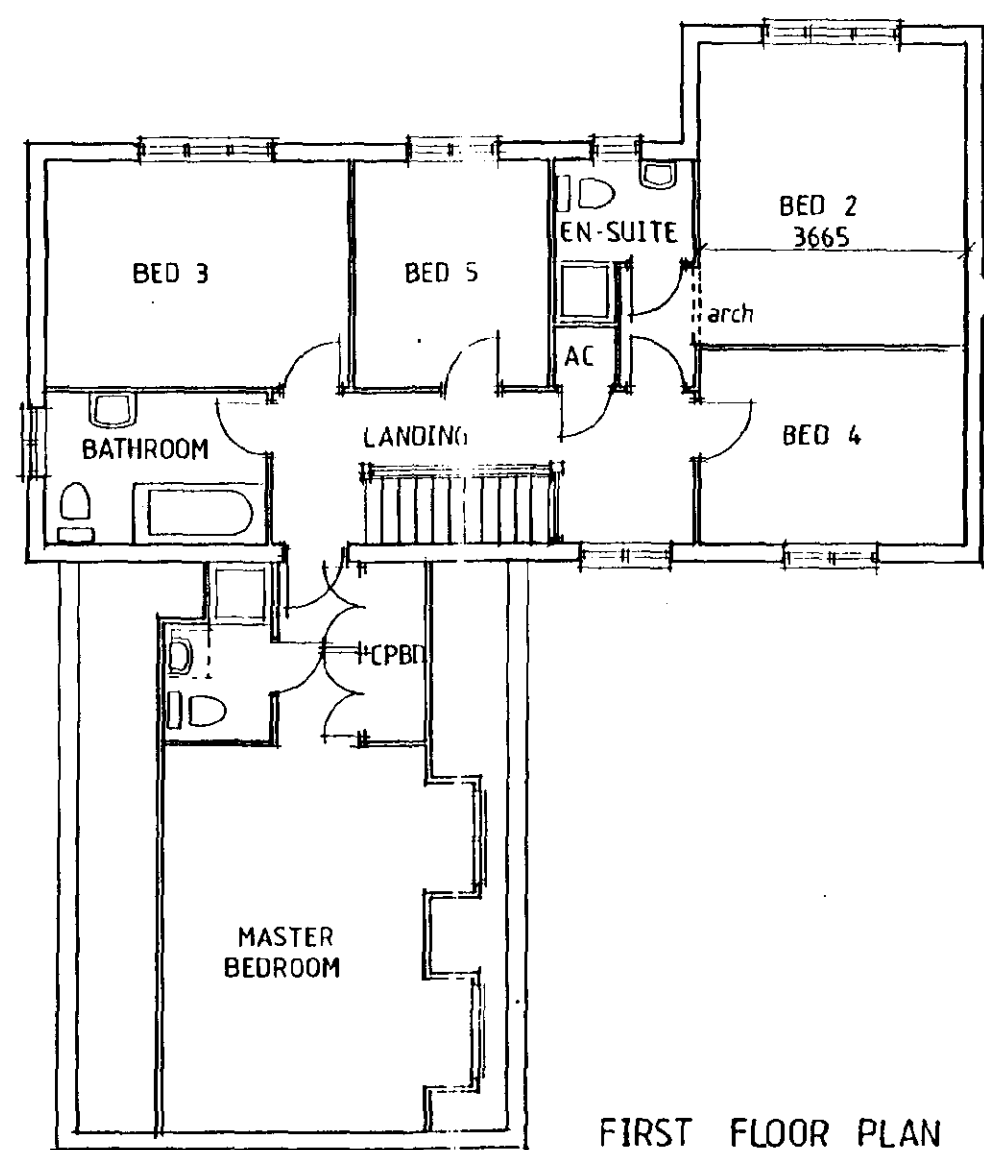

FIRST FLOOR PLAN

Date:	Description:	By:	App'd:
13/5/98	W.C. AMENDED		A
R E V I S I O N S			



HOMES

Swallow House, Banbury Close, West Liloe Avenue
Spalding, Lincs. PE11 2BS
Telephone (01775) 724701 Fax (01775) 762153
ALLISON HOMES is a trading name of SWALLOW HOMES LTD

Project: R Range House Type 5 Bedroom House sqft	
Drawing Title: Design Sheet	
WOBBURN	
Date: 10/12/97	Scales: 1:100
Reference No: R5/DG/03/V1	Drawn: <i>[Signature]</i>
Drawing No: 01	Revision: A
Do not scale directly from this drawing. All discrepancies to be brought to the attention of the above office.	


SOUTH HOLLAND DC
HOUSING & PLANNING
09 JUN 2000
Ref: 0739/100




FRONT ELEVATION




SIDE ELEVATION

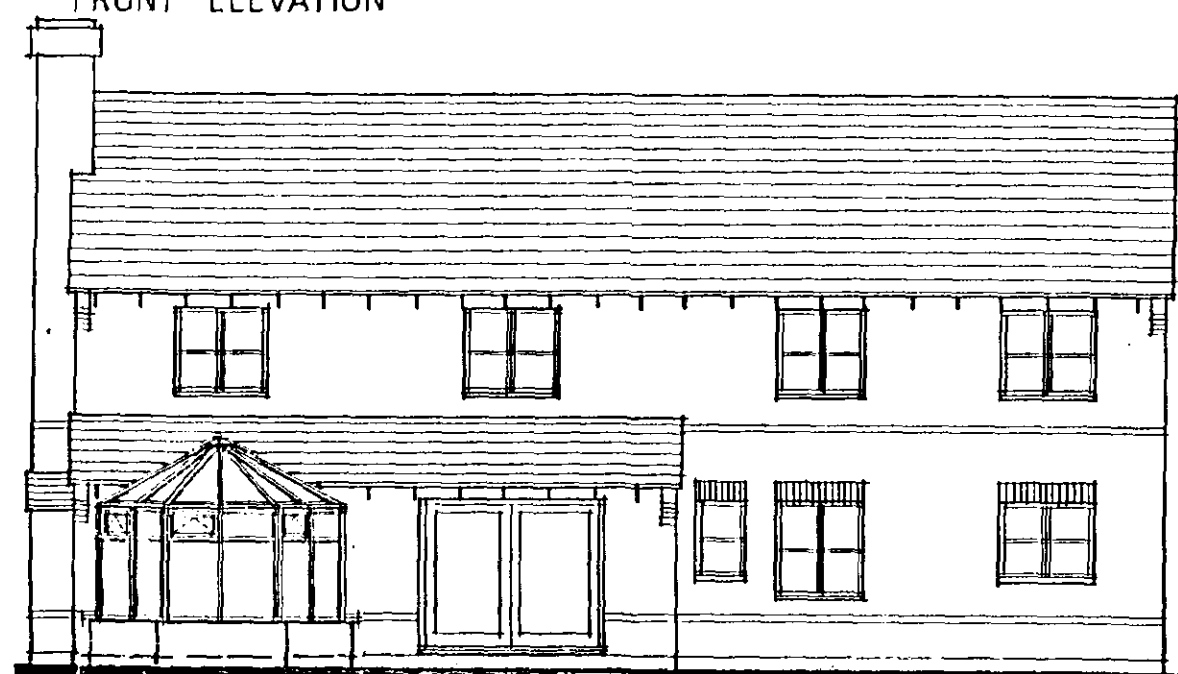


REAR ELEVATION

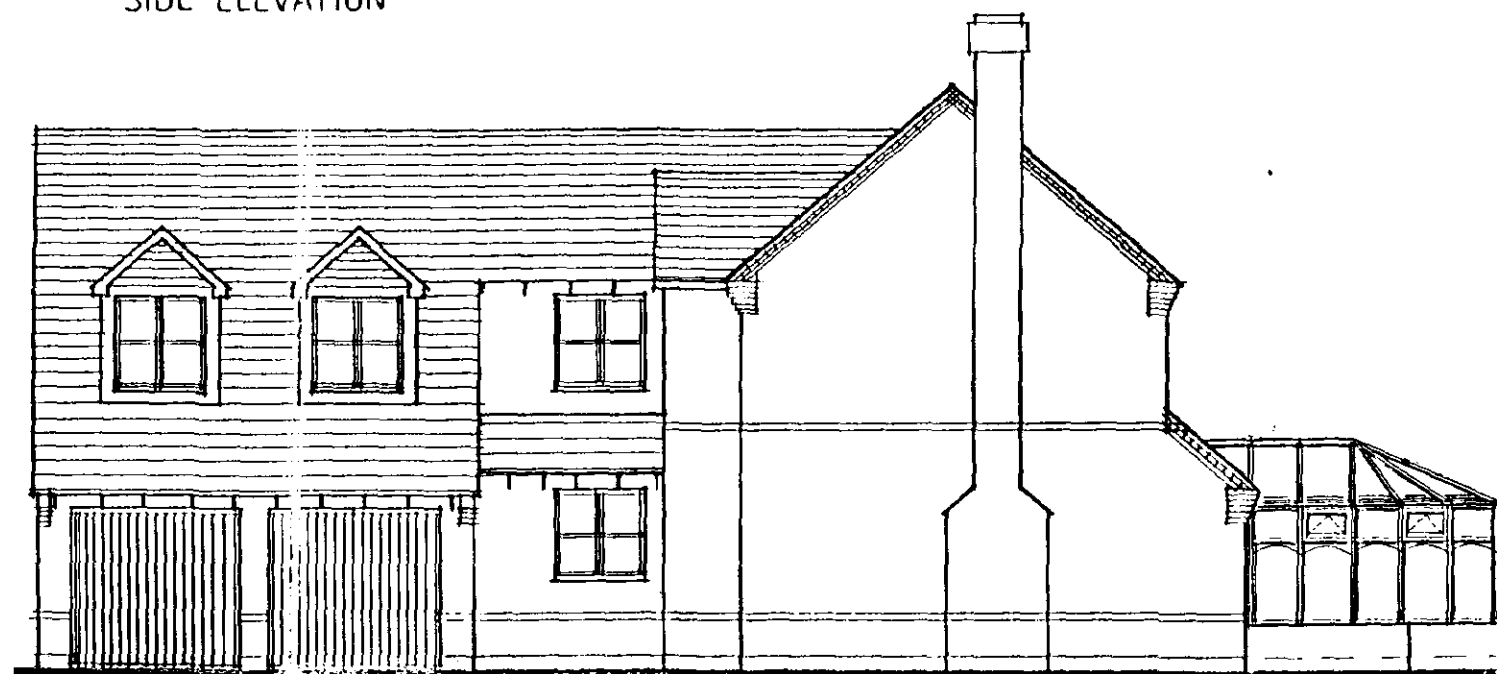

SIDE ELEVATION

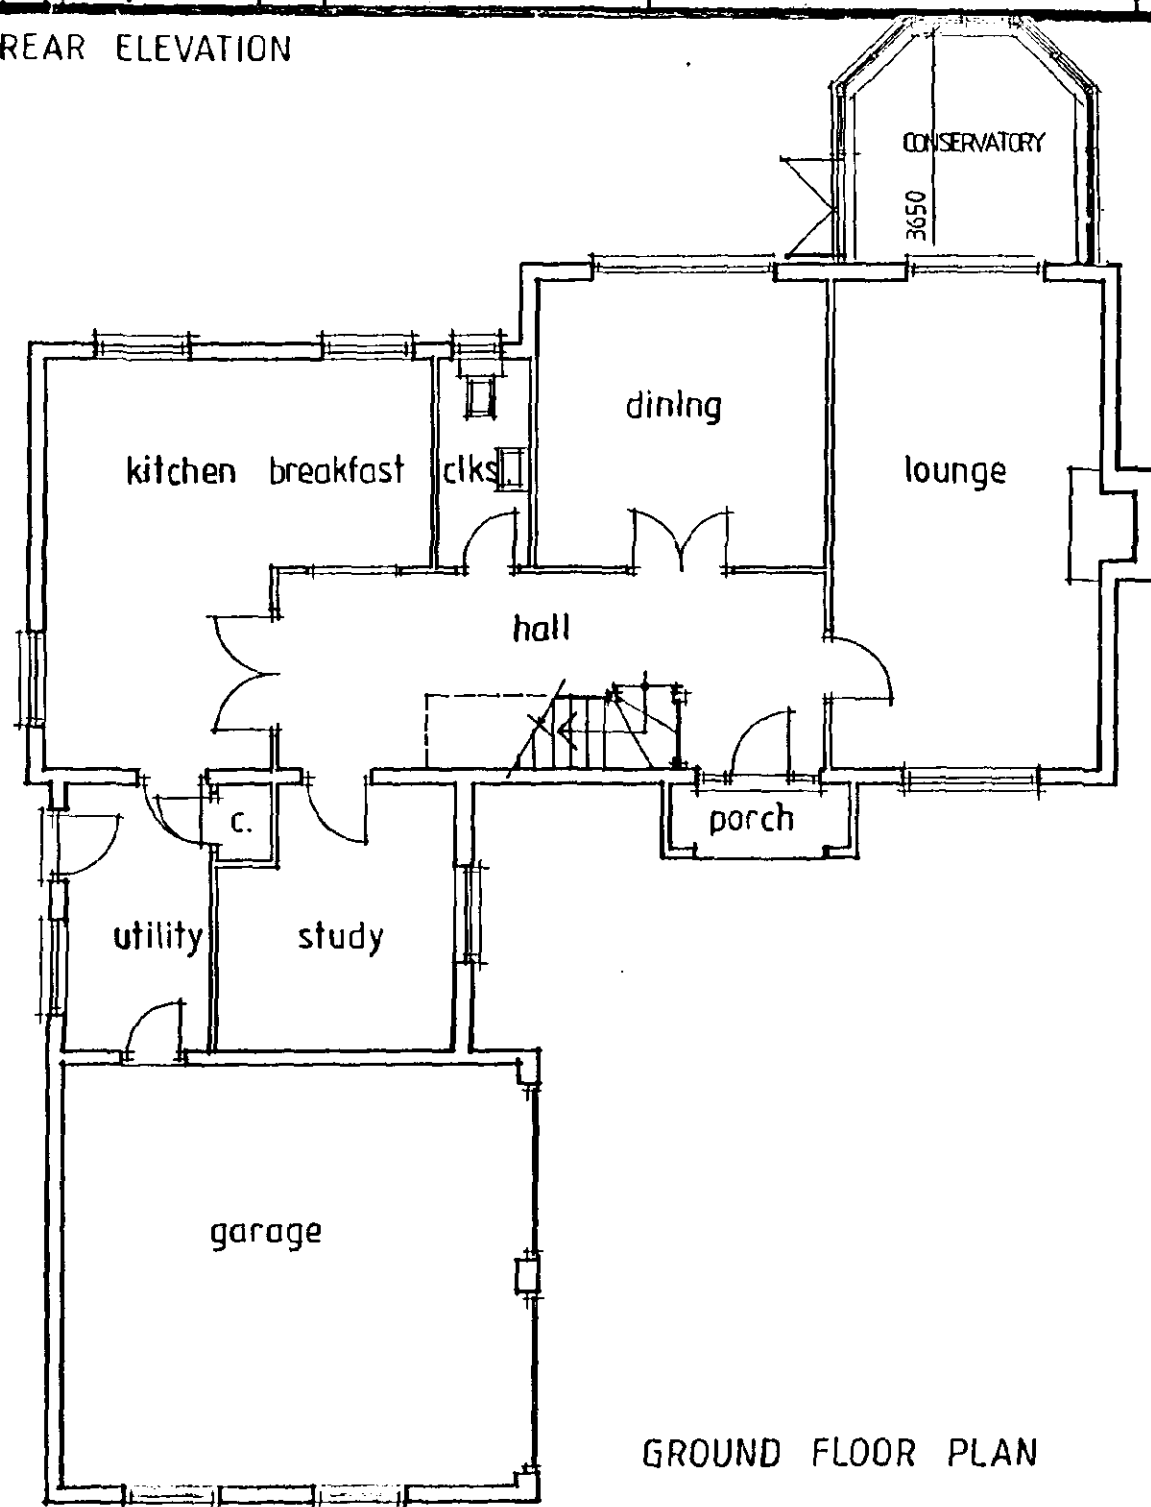

GROUND FLOOR PLAN

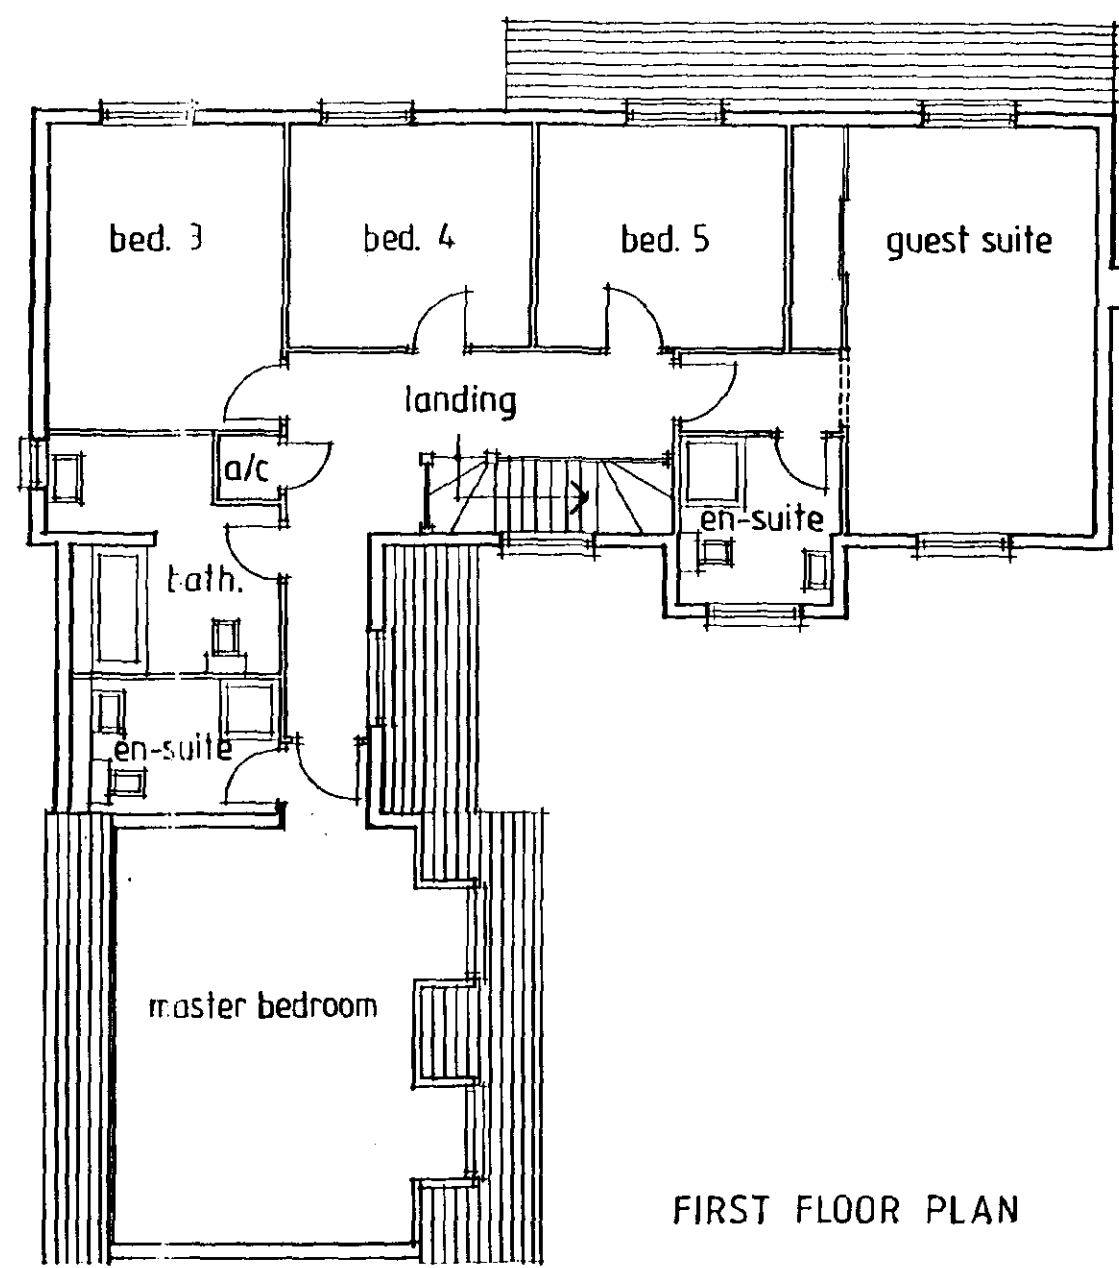

FIRST FLOOR PLAN

This drawing is for PLANNING PURPOSES ONLY. The internal layout shown on the plans is indicative and are for guidance purposes. Amendments may be made at the discretion of Allison Homes. For confirmation of finalised design and specification refer to the Sales Department.

The Conservatory is also for planning purposes only, and will not be constructed and included in the sale unless requested as an extra by the purchaser. The design is therefore indicative and may be subject to alteration to suit individual requirements.

24.9.97	CONSERVATORY'S ADDED	A.M.C.
Date:	Description:	
R E V I S I O N S		



HOMES

Swallow House, Bantary Close, West Hill Avenue
Spalding, Lincs. PE11 2BE

Telephone (01775) 724701 Fax (01775) 762153

ALLISON HOMES is a trading name of SW ALLISON HOMES LTD

Project: **THE ARDINGLEY V1**
5 Bedroomed Detached House
sq.ft.

Drawing Title:

Design Sheet

Date:	April '97	Scale:	1:100
Reference No:		Drawn:	
Drawing No:	R5/06/01/V1	Revision:	A




Do not scale directly from this drawing.
All discrepancies to be brought to the attention of the above office.

SOUTH HOLLAND DC
HOUSING & PLANNING

09 JUN 2000

Ref: 0739/100

The Conservatory is also for planning purposes only, and will not be constructed and included in the sale unless requested as an extra by the purchaser. The design is therefore indicative and may be subject to alteration to suit individual requirements

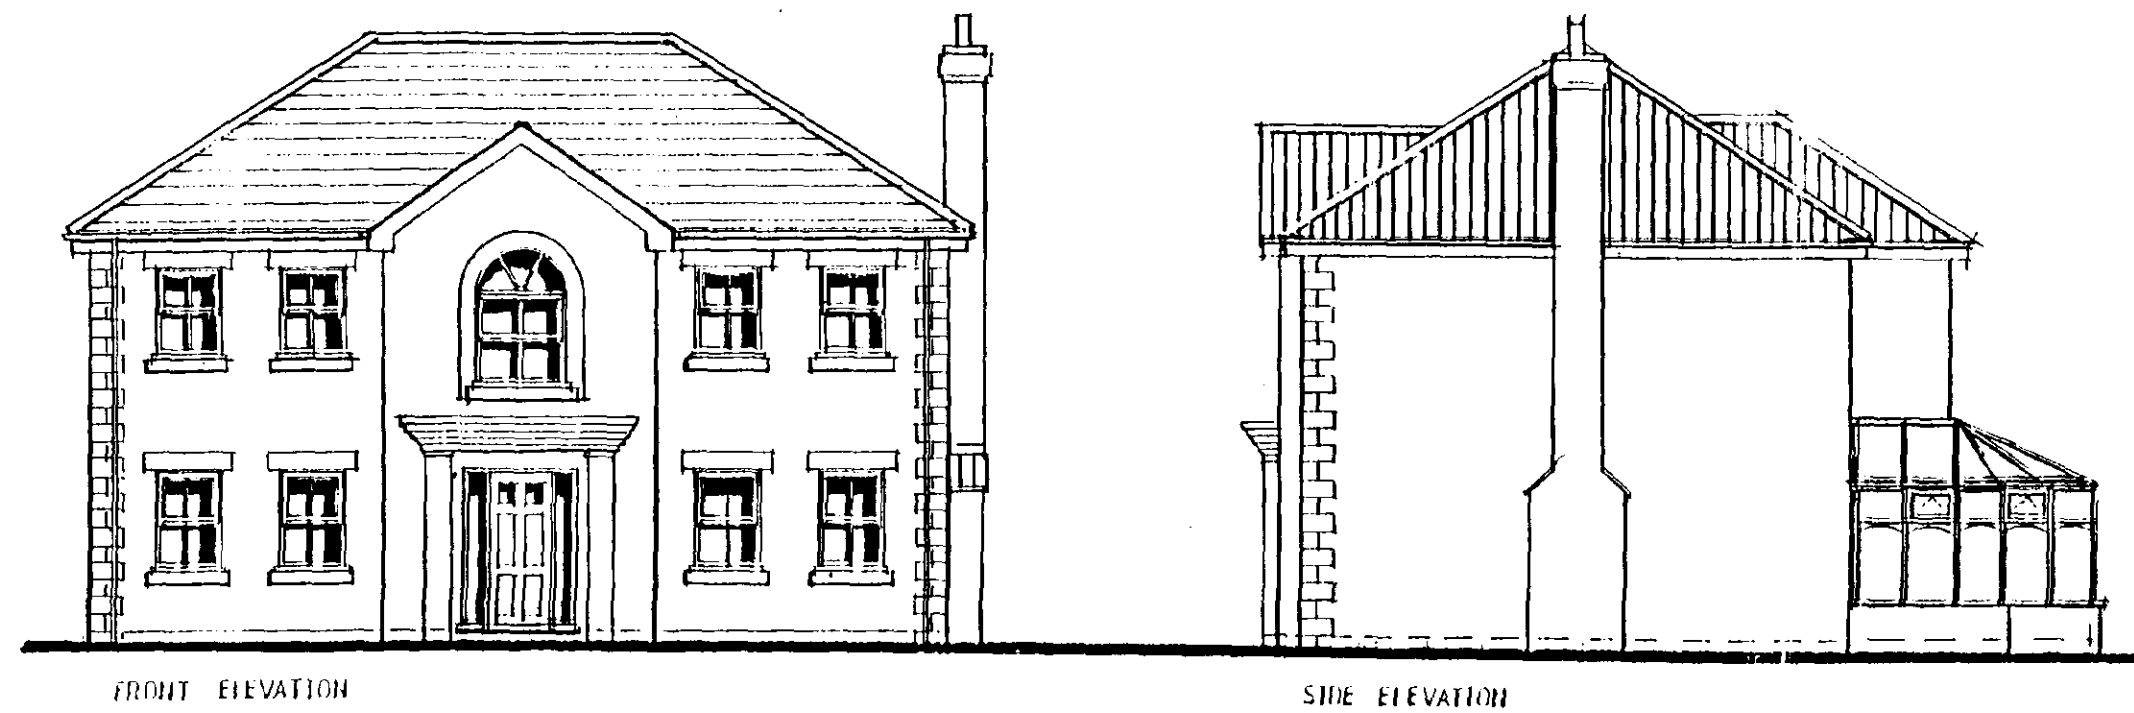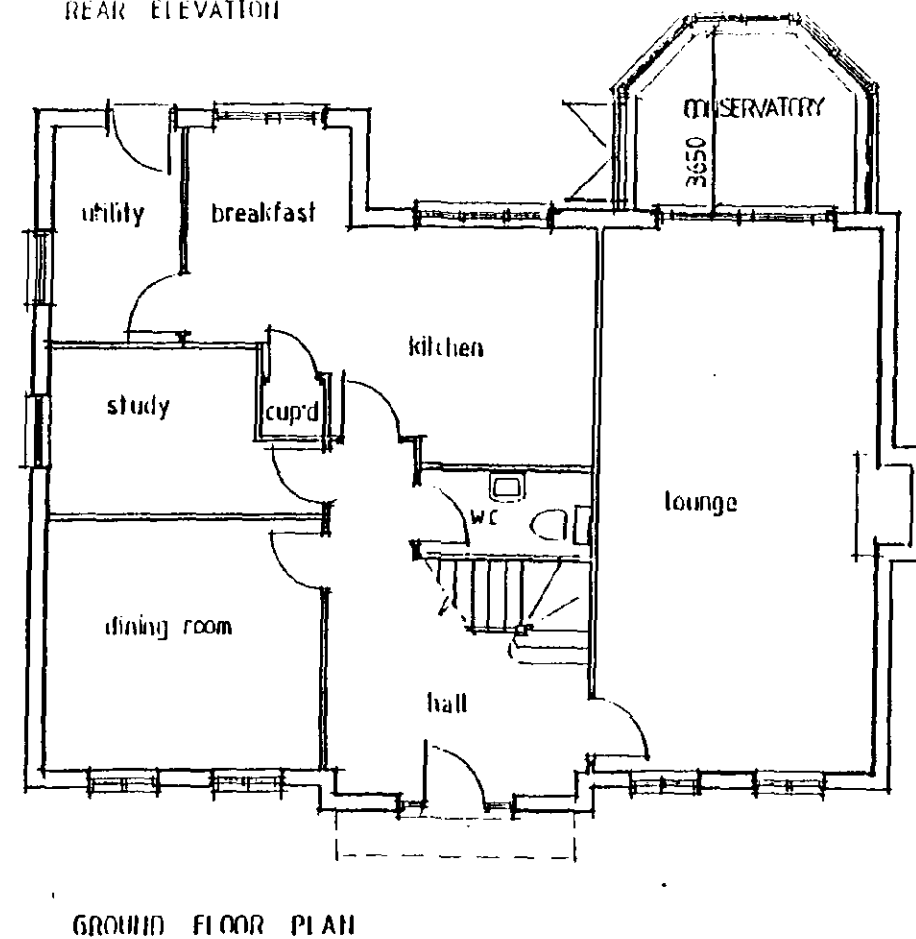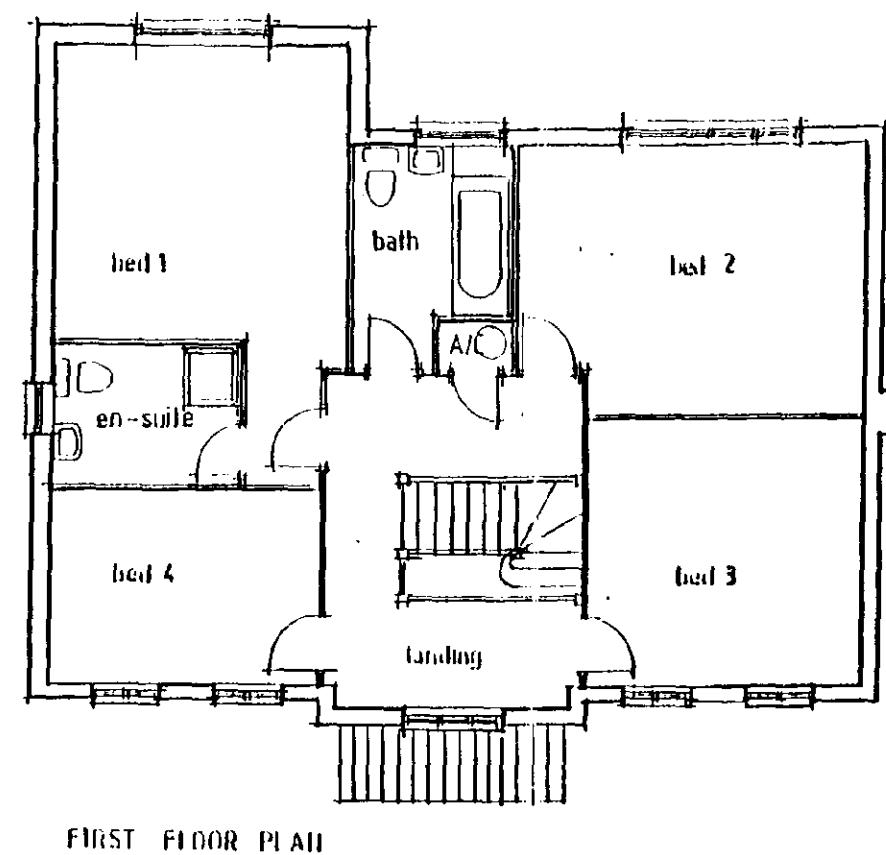

7-1-98	PAT'S DOOR	BREACHING TO REAR WEDG	A	
Date:	Description:			
R	E	V	I	S I O N S



H O M E S

Swallow House, Banbury Close, West Hill Avenue
Spalding, Lincs. PE11 1DS

Telephone (01775) 711701 Fax (01775) 762153

PE11 (SOF) HOUSE is a leading name in SWALLOW HOUSES LTD

Project:
A RANGE 4 BED HOUSE TYPE

THE MAYFIELD II

Drawing Title:

DESIGN SHEET





Date: 1212-97	Scale: 1-100
Reference No: A4 / DG / 302	Drawn: <i>[Signature]</i>
Drawing No: 01	Revision: A

Do not scale directly from this drawing
All discrepancies to be brought to the
attention of the above office.

100-443887-1000

09 JUN 2000

Ref: 0739/00

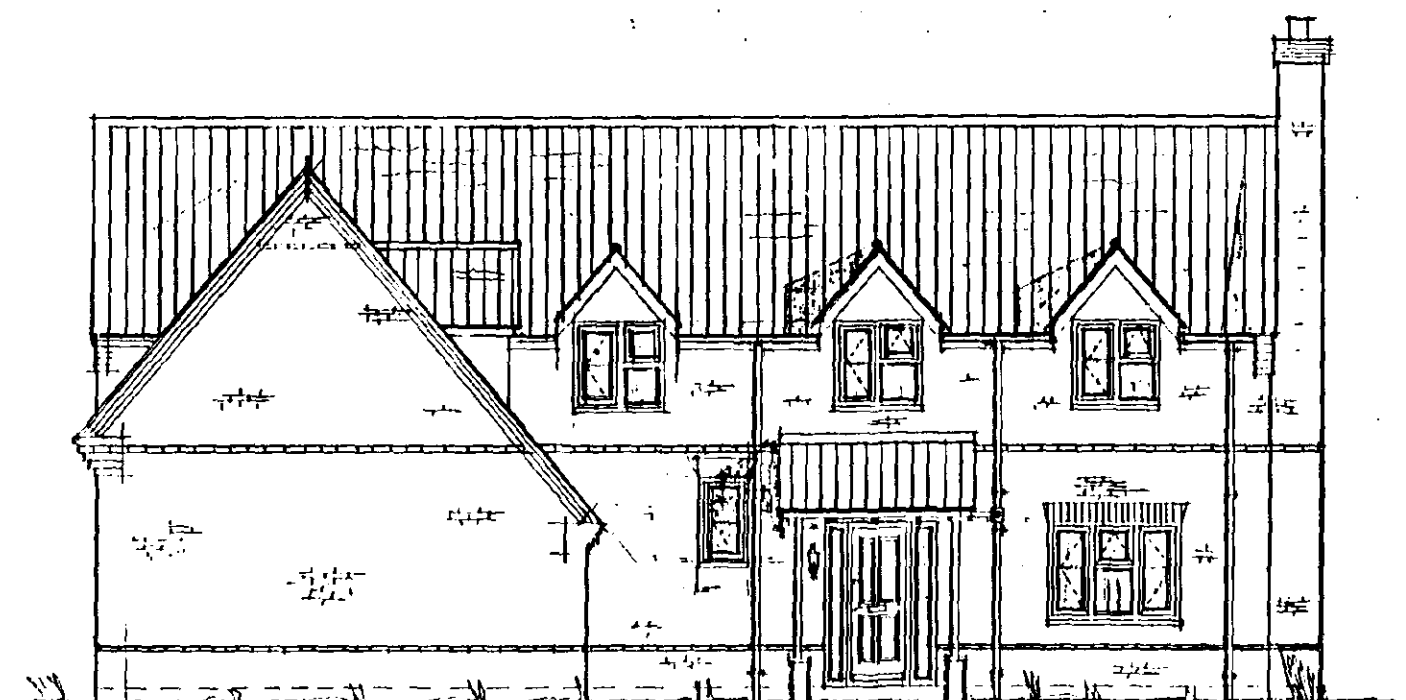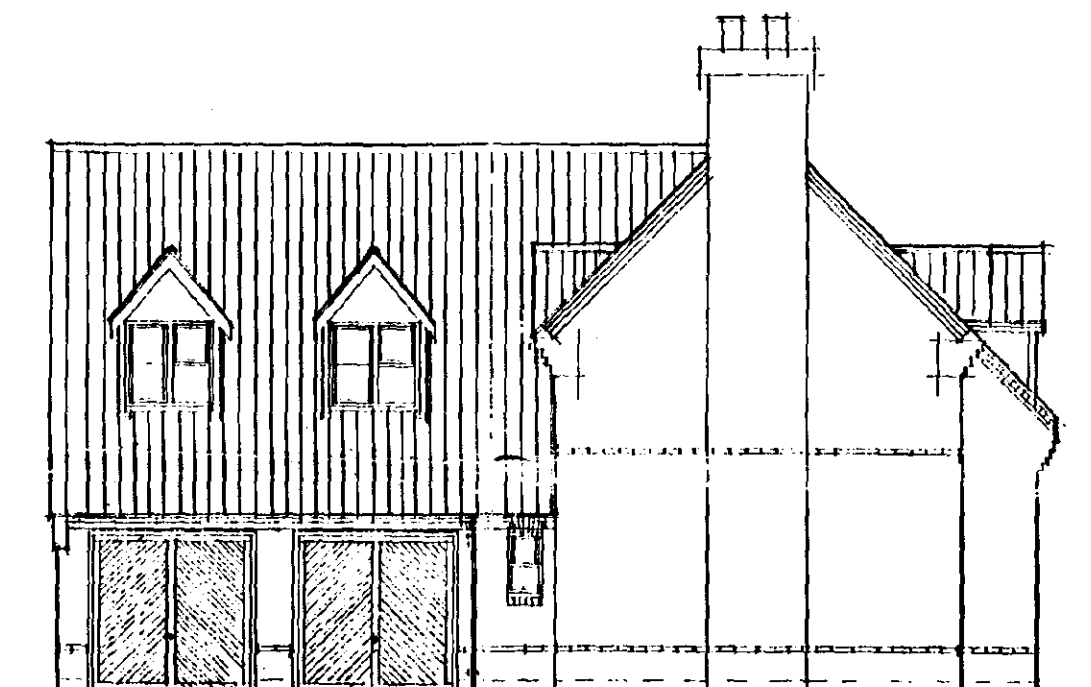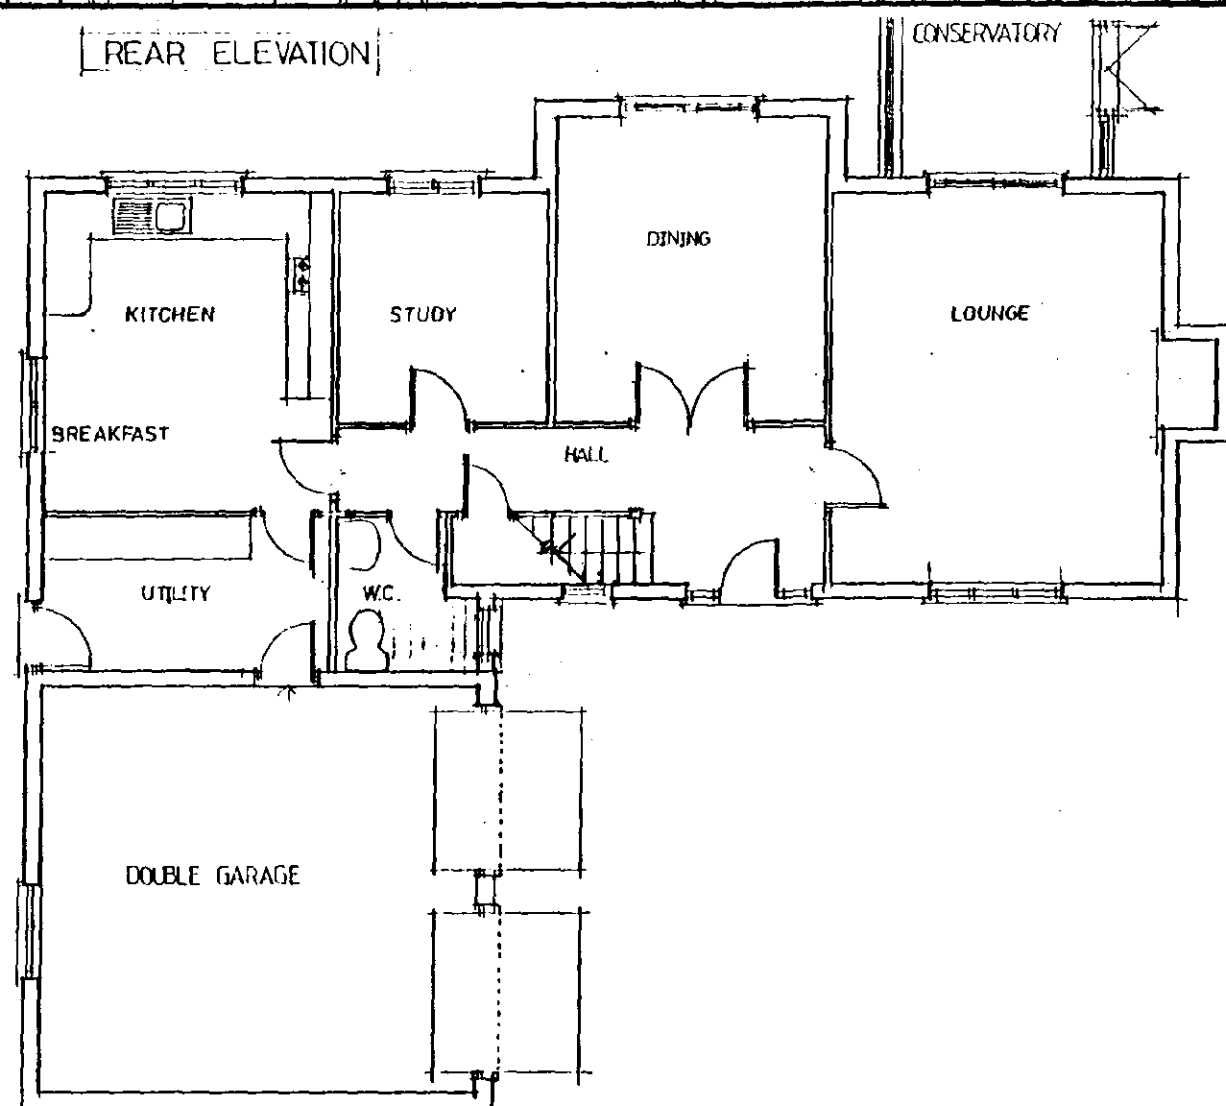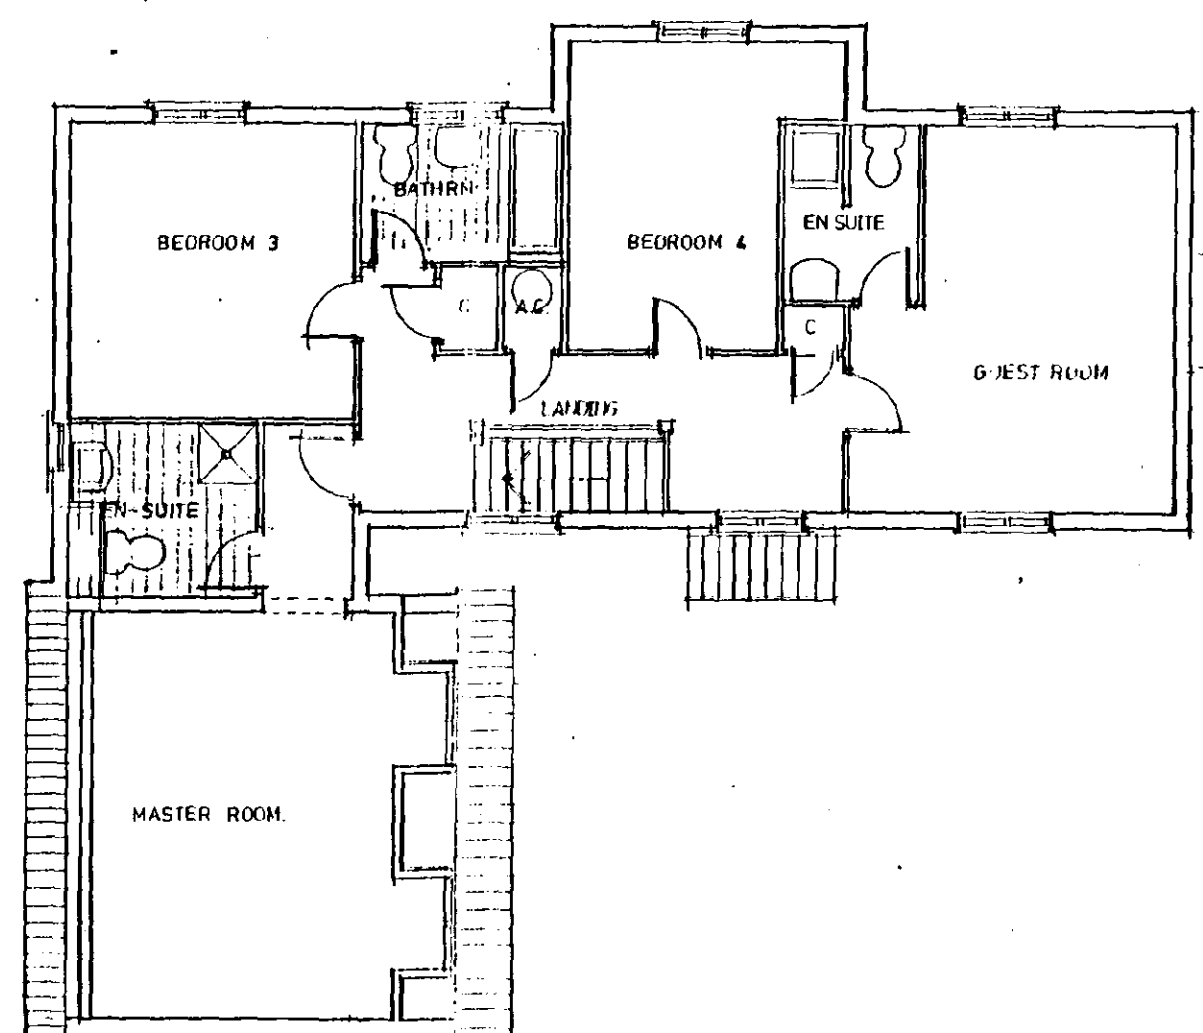

This drawing is for PLANNING PURPOSES ONLY. The internal layout shown on the plans is indicative and are for guidance purposes. Amendments may be made at the discretion of Allison Homes. For confirmation of finalised design and specification refer to the Sales Department.

The Conservatory is also for planning purposes only, and will not be constructed and included in the sale unless requested as an extra by the purchaser. The design is therefore indicative and may be subject to alteration to suit individual requirements.

Date:	Description:			
R	E	V	I	S
I	O	N	S	



Swallow House, Banbury Close, West Elloe Avenue
Spalding, Lincs. PE11 2BS
Telephone (0775) 724701 Fax (0775) 762153
ALLISON HOMES is a trading name of SWALLOW HOMES LTD

Project:
R Range House Type
4 Bedroom House
2015 sq ft

Drawing Title:
Design Sheet
(Pembroke V1)

Reference No:
R4/DG/04/V1

Scales: 1:100

Drawing No:
01

Date: 11/10/94

Revisión:


Drawn: CA

Do not scale directly from this drawing.
All discrepancies to be brought to the
attention of the above office.

**SOUTH HOLLAND DC
HOUSING & PLANNING**



09 JUN 2000

Ref: 0739/00

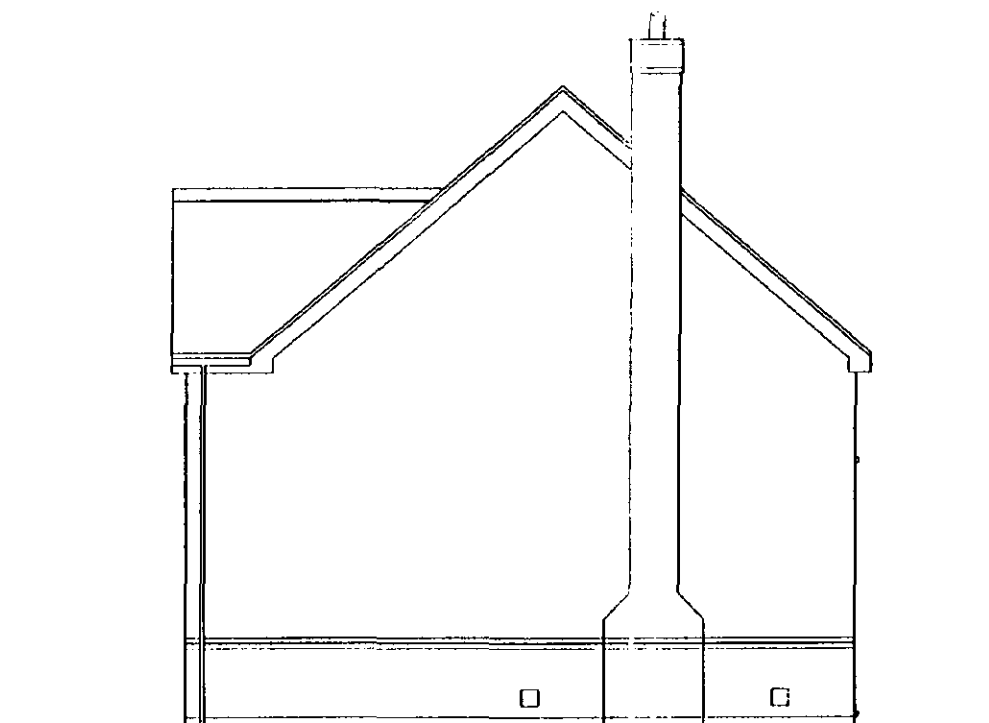

This drawing is for PLANNING PURPOSES ONLY.
The internal layout shown on the plans is indicative and are for guidance purposes. Amendments may be made at the discretion of Allison Homes. For confirmation of finalised design and specification refer to the Sales Department.

The Conservatory is also for planning purposes only, and will not be constructed and included in the sale unless requested as an extra by the purchaser. The design is therefore indicative and may be subject to alteration to suit individual requirements

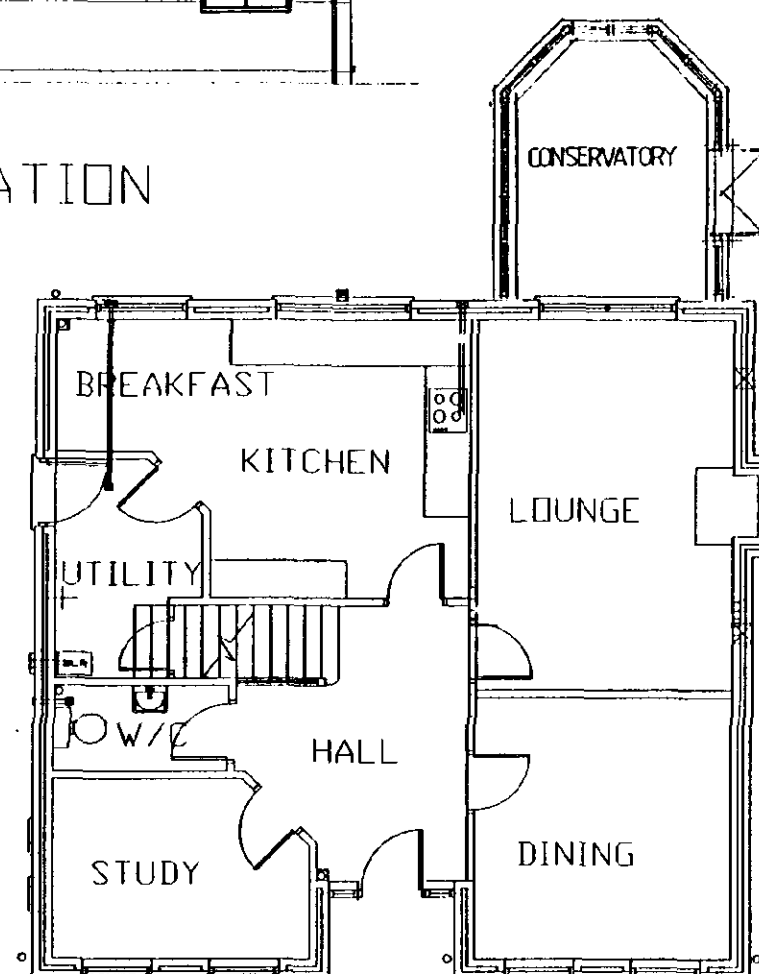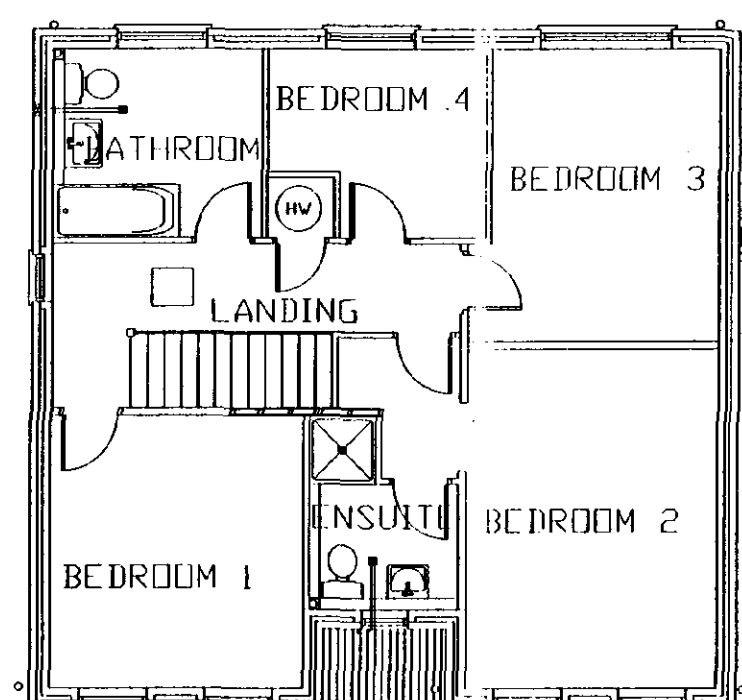[illegible]

Swallow House, Banbury Close, West Elloe Avenue, Spalding, Lincs.
PE11 2BS
Telephone : (01775) 726701 Fax : (01775) 762153
ALLISON HOMES is a trading name of SWALLOW HOMES LTD


Project :
PROPOSED FOUR BE
DETACHED HOUSE

Drawing Title :
DESIGN SHEET
THE AMESBURY

Reference No : 01	Scales : 11 10
Drawing No : 02/1	Date : 16/10/98
	Drawn:





Do not scale directly from this drawing. All discrepancies to be brought to the attention of the above office.

SOUTH HOLLAND DC
HOUSING & PLANNING
09 JUN 2000
Ref: 0739/00

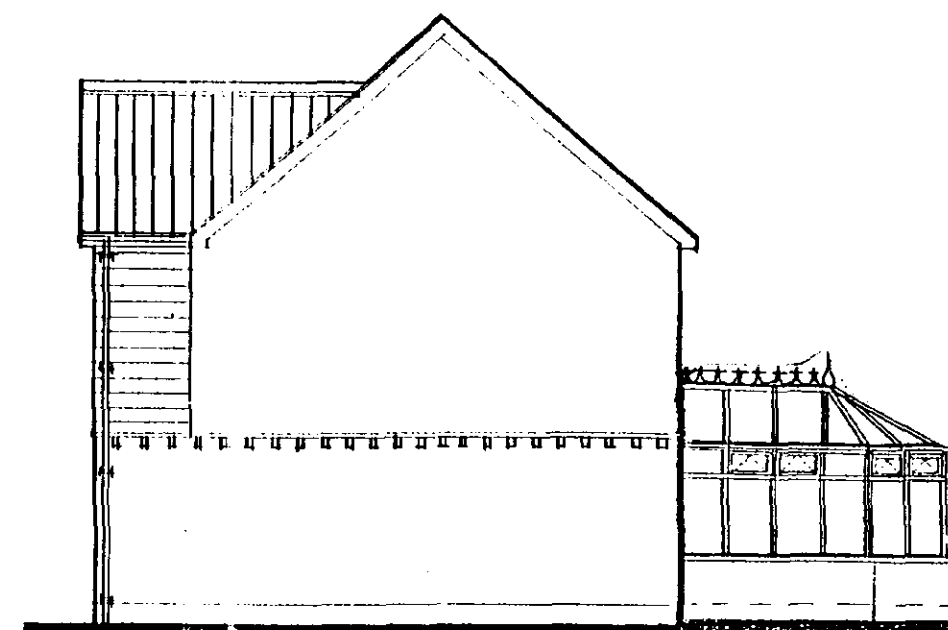

This drawing is for PLANNING PURPOSES ONLY. The internal layout shown on the plans is indicative and are for guidance purposes. Amendments may be made at the discretion of Allison Homes. For confirmation of finalised design and specification refer to the Sales Department.

The Conservatory is also for planning purposes only, and will not be constructed and included in the sale unless requested as an extra by the purchaser. The design is therefore indicative and may be subject to alteration to suit individual requirements.

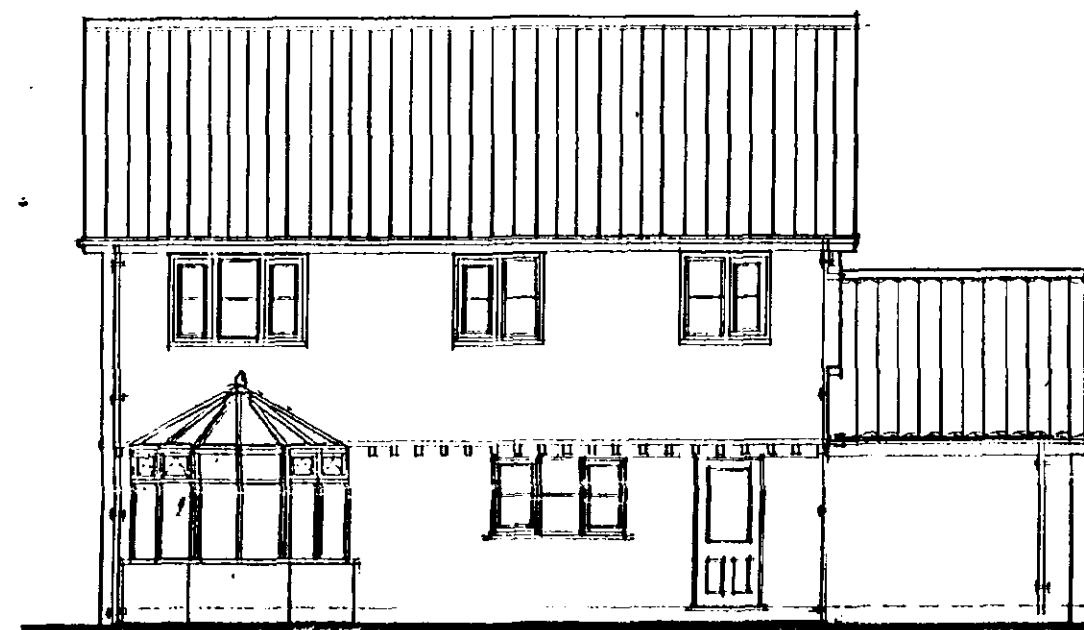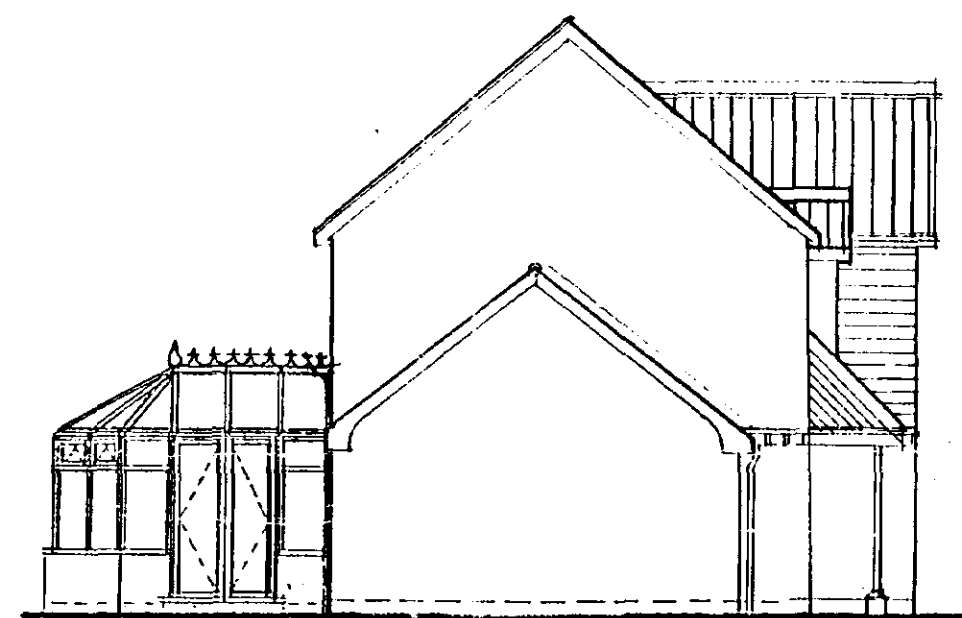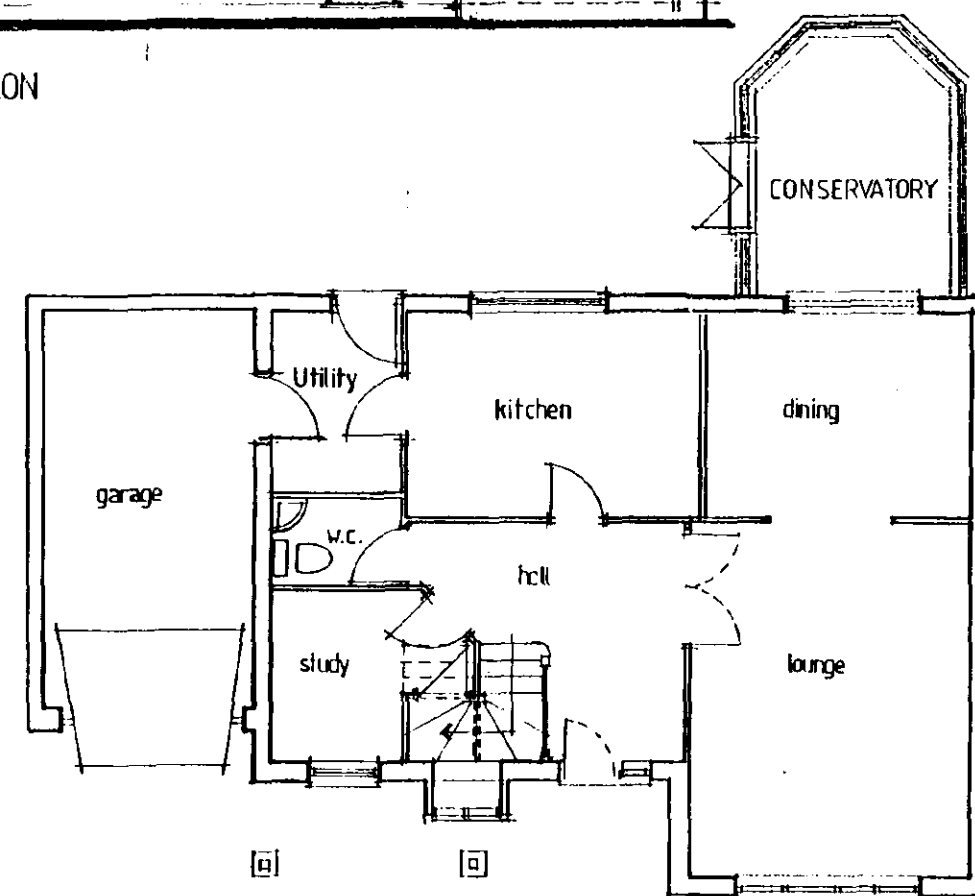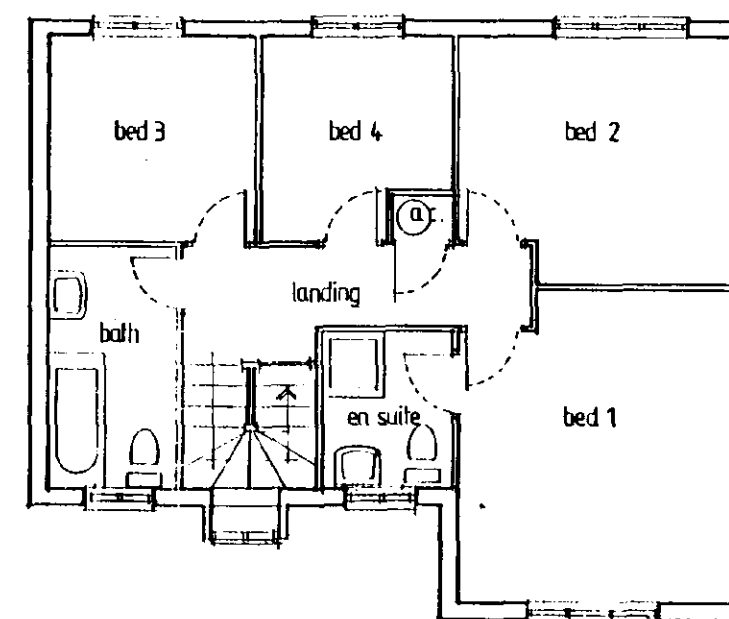

Date:		Description:								
R	E	V	I	S	I	O	N	S		



Swallow House, Banbury Close, West Elloe Avenue
Spalding, Lincs. PE11 2BS
Telephone (0775) 724701 Fax (0775) 762153
ALLISON HOMES is a trading name of SWALLOW HOMES LTD

Project:
D RANGE HOUSE TYPE
4 BED
1292 Sq. Ft.

Drawing Title:
DESIGN SHEET
THE CAVERSHAM

Reference No:

Scales: 1:100

Date: 31/1/96

Drawing No:
D4/SG/01/V4

Drawn: *W. Shick*

Revision:

**SOUTH AFRICAN CO
HOUSING**

09 JUN 2000


Ref: 0739/00

Garages may vary according to plot orientation,
see site plan for details.


Do not scale directly from this drawing.
All discrepancies to be brought to the
attention of the above office.

This drawing is for PLANNING PURPOSES ONLY. The internal layout shown on the plans is indicative and are for guidance purposes. Amendments may be made at the discretion of Allison Homes. For confirmation of finalised design and specification refer to the Sales Department.

The Conservatory is also for planning purposes only, and will not be constructed and included in the sale unless requested as an extra by the purchaser. The design is therefore indicative and may be subject to alteration to suit individual requirements.

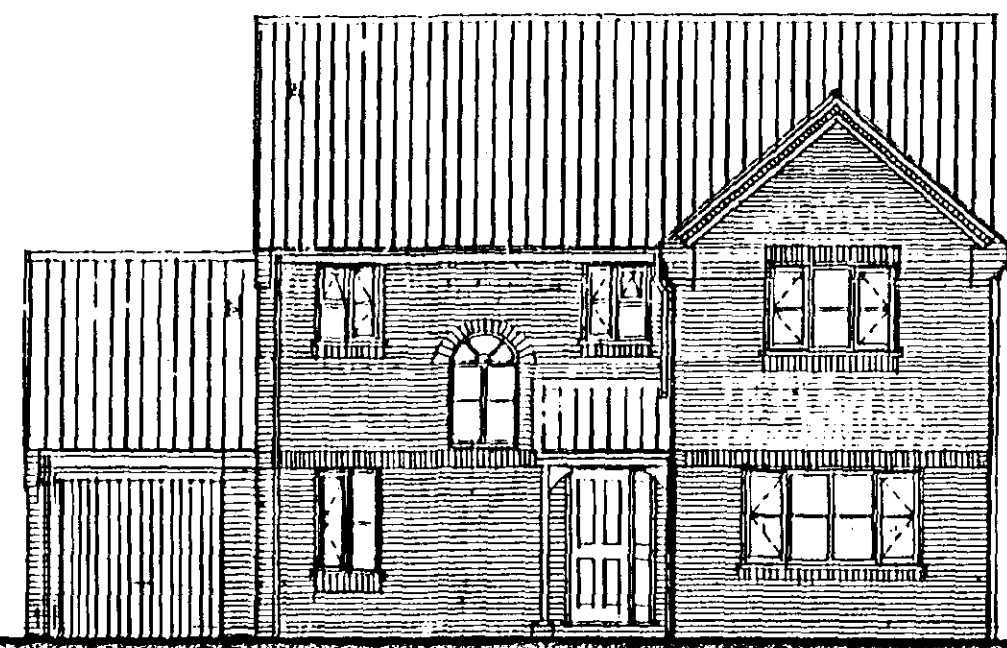


Front Elevation

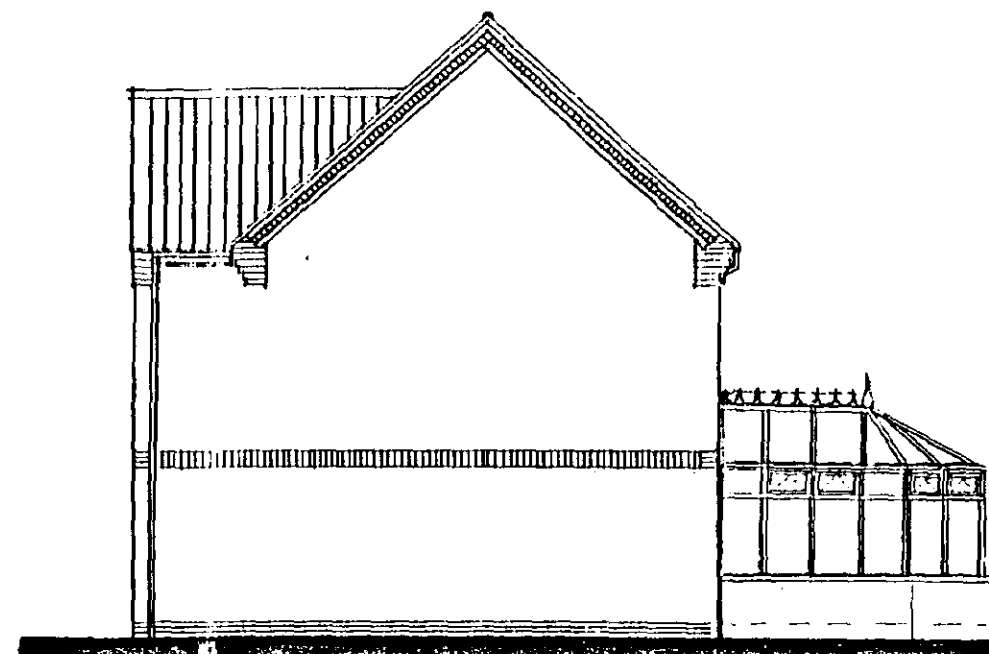


Side Elevation




Rear Elevation

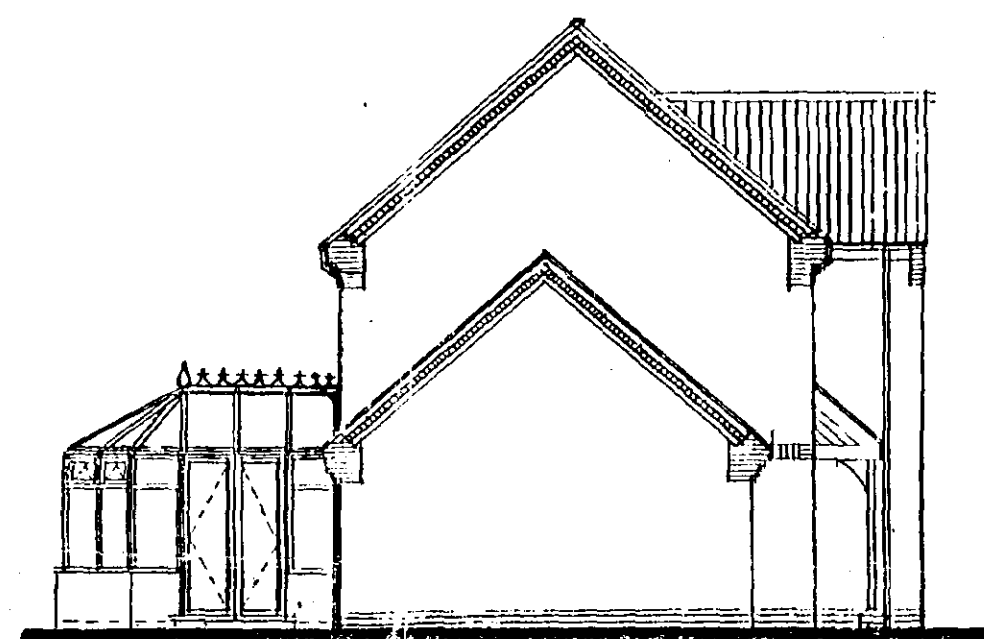

Side Elevation

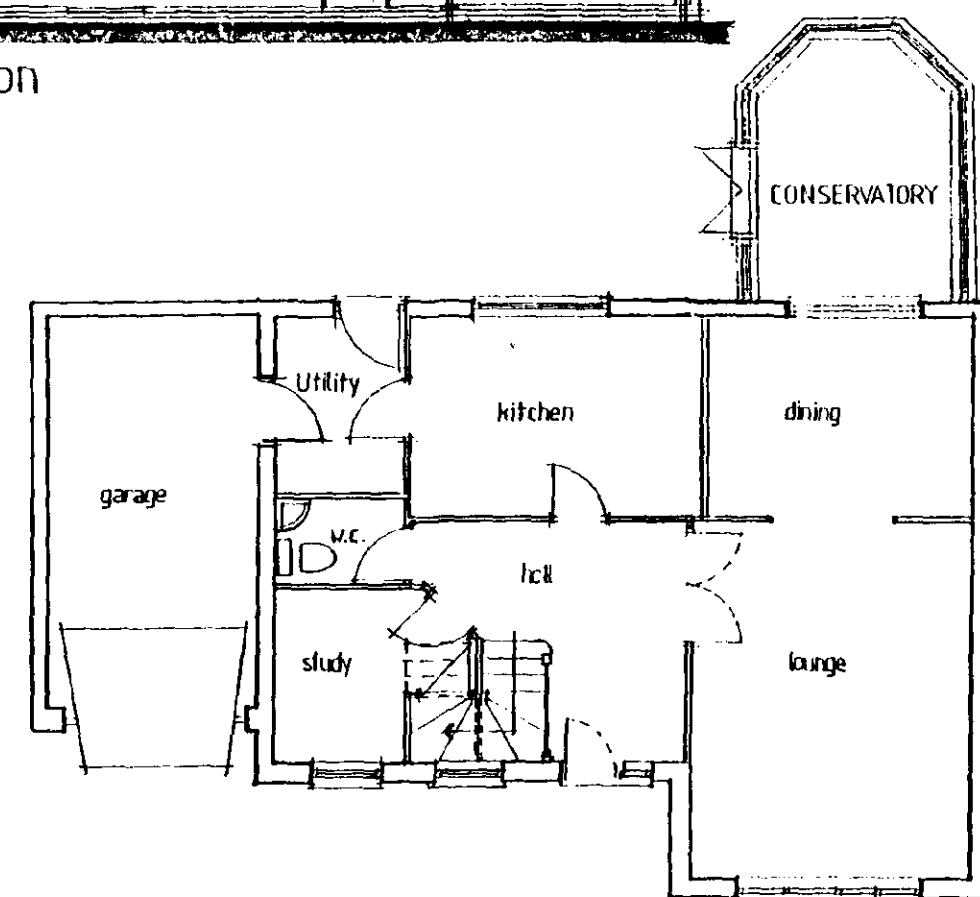

GROUND FLOOR PLAN

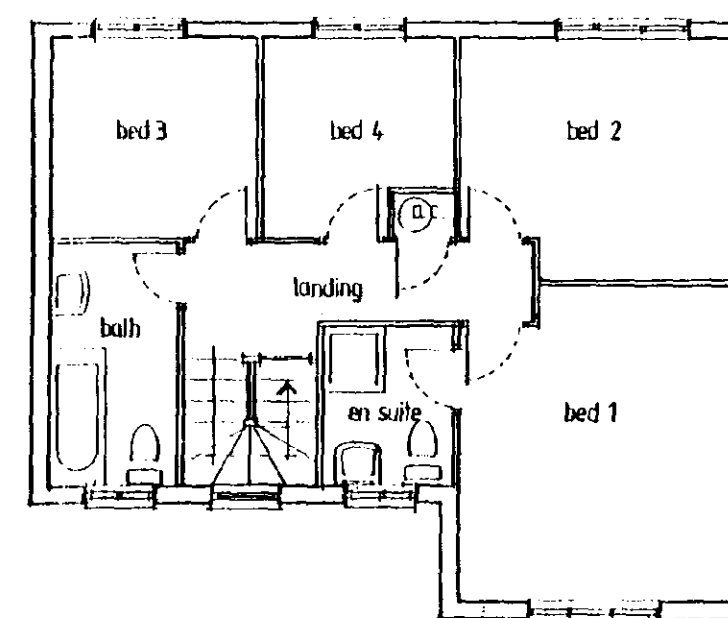

FIRST FLOOR PLAN

SOURCE: ALLISON HOMES
09 JUN 2000
Ref: 0739/00

Garages may vary according to plot orientation, see site plan for details.

Date:	Description:

REVISIONS



Swallow House, Danbury Close, West Elbow Avenue
Spalding, Lincs. PE11 2BS
Telephone (0775) 724701 Fax (0775) 762153
ALLISON HOMES is a trading name of SWALLOW HOMES LTD

Project: D RANGE HOUSE TYPE 4 BED 1292 Sq. Ft.	
Drawing Title: DESIGN SHEET THE GOLDCREST	
Reference No:	Scales: 1:100
Date:	11/2/00
Drawing No: D4/SG/01/V5	Drawn: KB
Revision:	
Do not scale directly from this drawing. All discrepancies to be brought to the attention of the above office.	




FRONT ELEVATION




SIDE ELEVATION




REAR ELEVATION

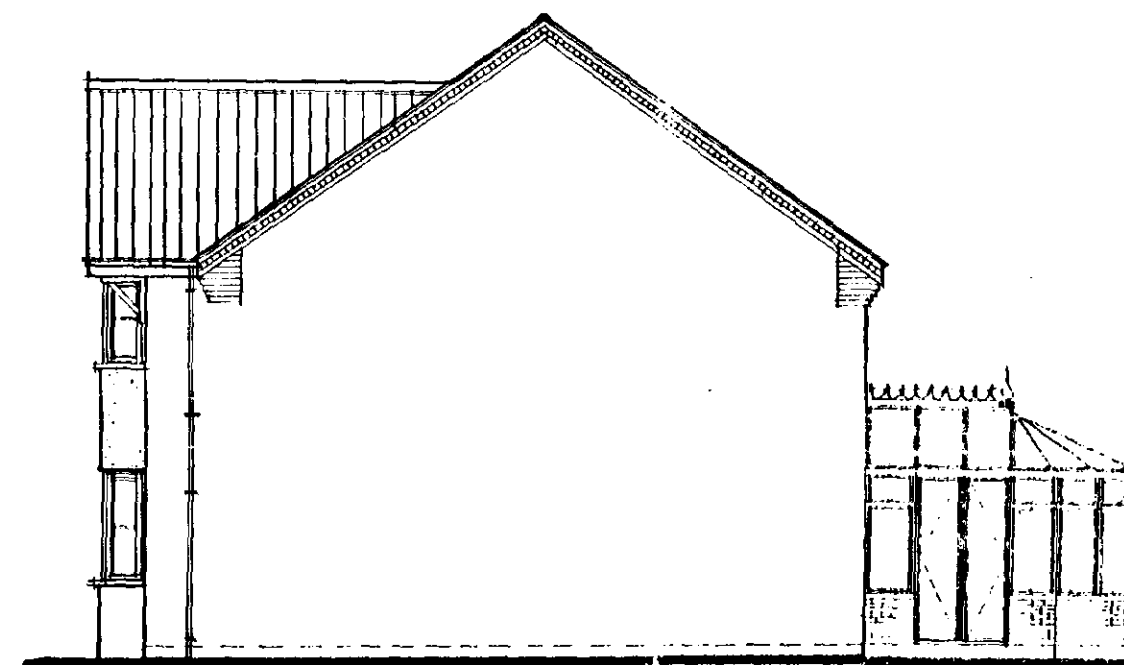

SIDE ELEVATION

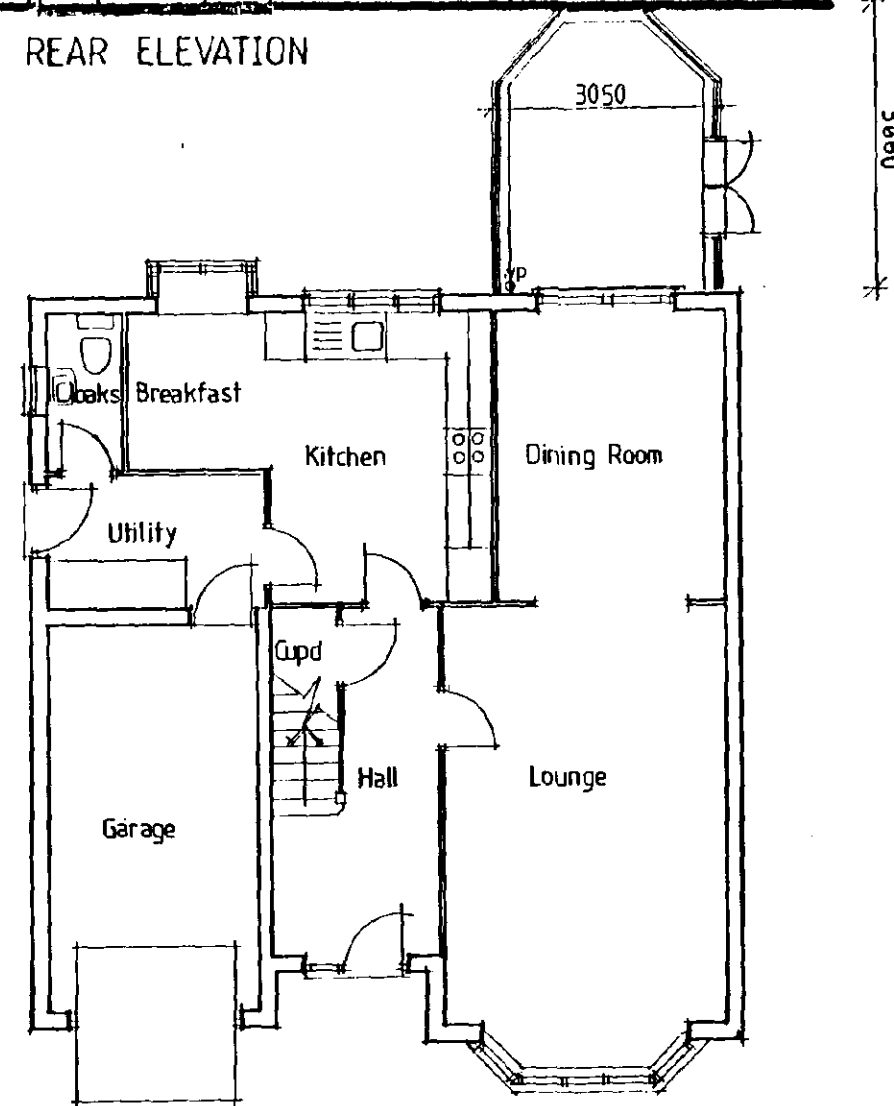

GROUND FLOOR PLAN

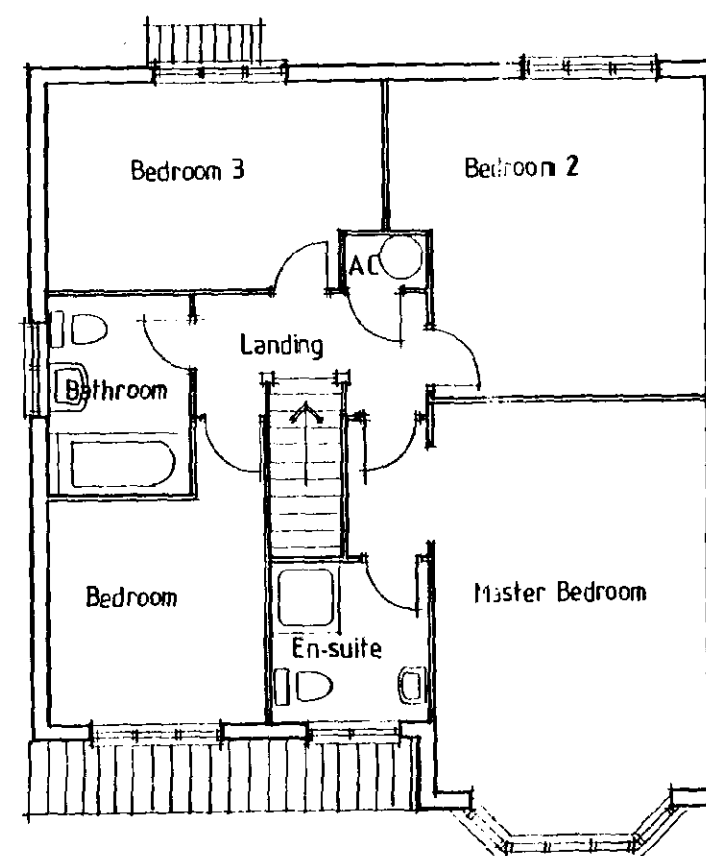

FIRST FLOOR PLAN

This drawing is for PLANNING PURPOSES ONLY. The internal layout shown on the plans is indicative and are for guidance purposes. Amendments may be made at the discretion of Allison Homes. For confirmation of finalised design and specification refer to the Sales Department.

The Conservatory is also for planning purposes only, and will not be constructed and included in the sale unless requested as an extra by the purchaser. The design is therefore indicative and may be subject to alteration to suit individual requirements.

25/11/00	Conservatory	1	1
Date:	Description:		

R E V I S I O N S



HOMES

Swallow House, Banbury Close, West Hill Avenue
Spalding, Lincs. PE11 2HE
Telephone (01775) 724701 Fax (01775) 762153
ALLISON HOMES is a trading name of SWALLON HOMES LTD

Project:
A Range 4 Bedroom House Type
The Westland




Drawing Title:
Design Sheet

Date: 06/97	Scales: 1:100
Reference No: N4/1005	Drawn: [Signature]
Drawing No: 01	Revision: 1

SOUTHERN HOMES
HOUSE TYPE
09 JUN 2000
Ref: 0739/00

Do not scale directly from this drawing.
All discrepancies to be brought to the
attention of the above office.

The Conservatory is also for planning purposes only, and will not be constructed and included in the sale unless requested as an extra by the purchaser. The design is therefore indicative and may be subject to alteration to suit individual requirements.

   

Date:		Description:								
R	E	V	I	S	I	O	N	S		



Swallow House, Banbury Close, West Elloe Avenue
Spalding, Lincs PE11 2BS
Telephone (01775) 724701 Fax (01775) 762153
ALLISON HOMES is a trading name of SWALLOW HOMES LTD

THE FERNHILL

Date: 20/11/97

Drawing No: 01

Scales: 1 : 100

Drawn: *[Signature]*

Revision:


Do not scale directly from this drawing.
All discrepancies to be brought to the
attention of the above office.

09 JUN 2000

Ref: 0739/00


This drawing is for PLANNING PURPOSES ONLY.
The internal layout shown on the plans is indicative and are for guidance purposes. Amendments may be made at the discretion of Allison Homes. For confirmation of finalised design and specification refer to the Sales Department.

The Conservatory is also for planning purposes only, and will not be constructed and included in the sale unless requested as an extra by the purchaser. The design is therefore indicative and may be subject to alteration to suit individual requirements.

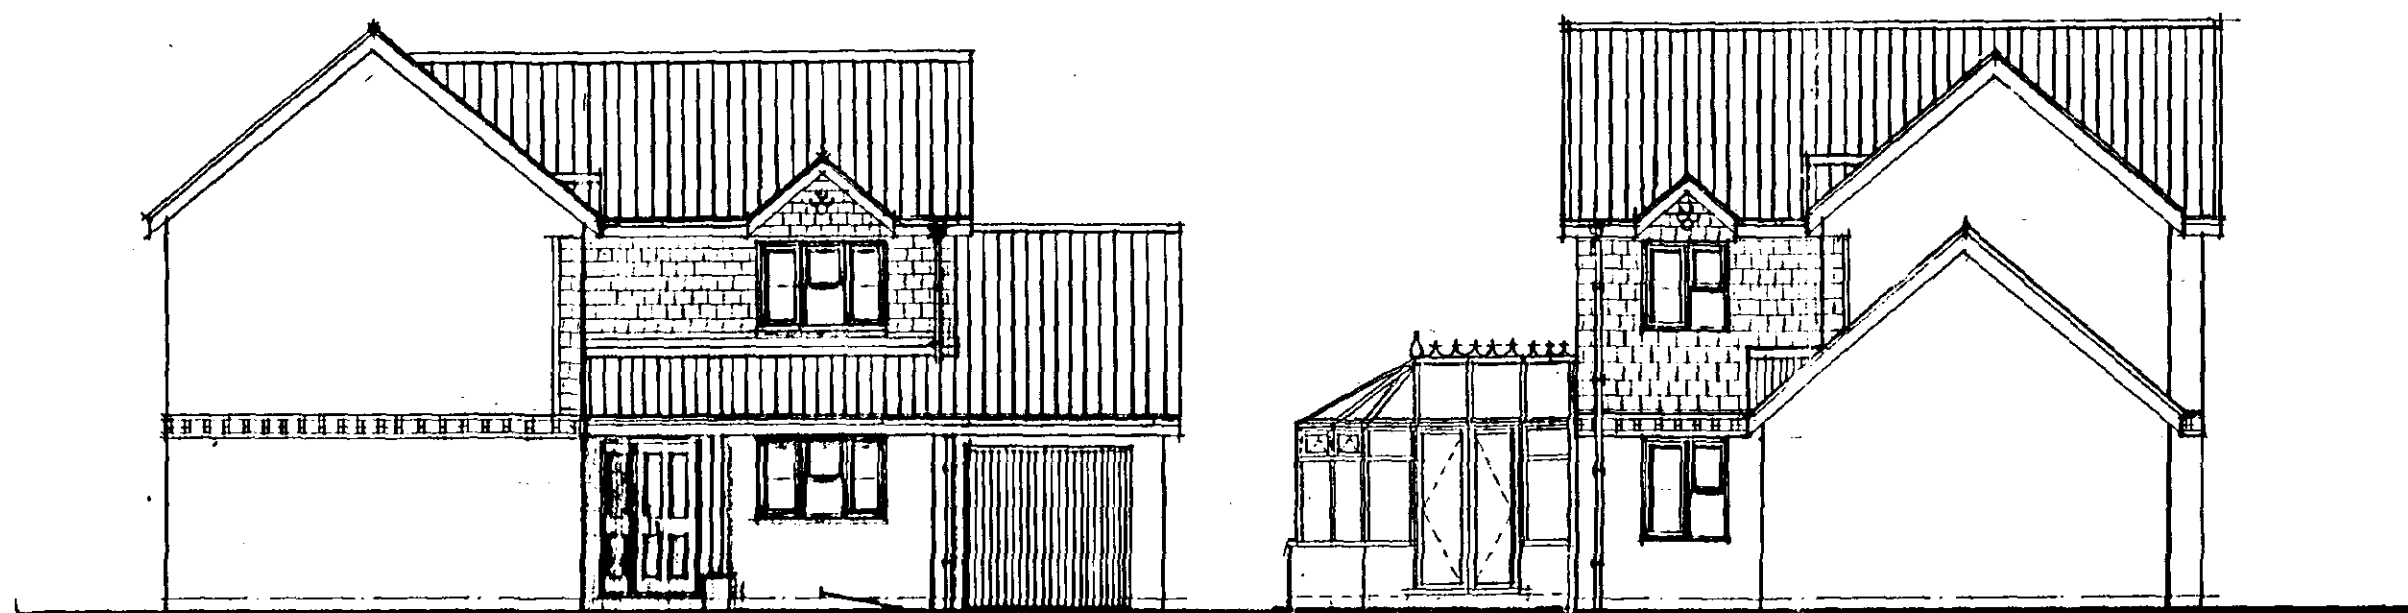


Front Elevation

Side Elevation

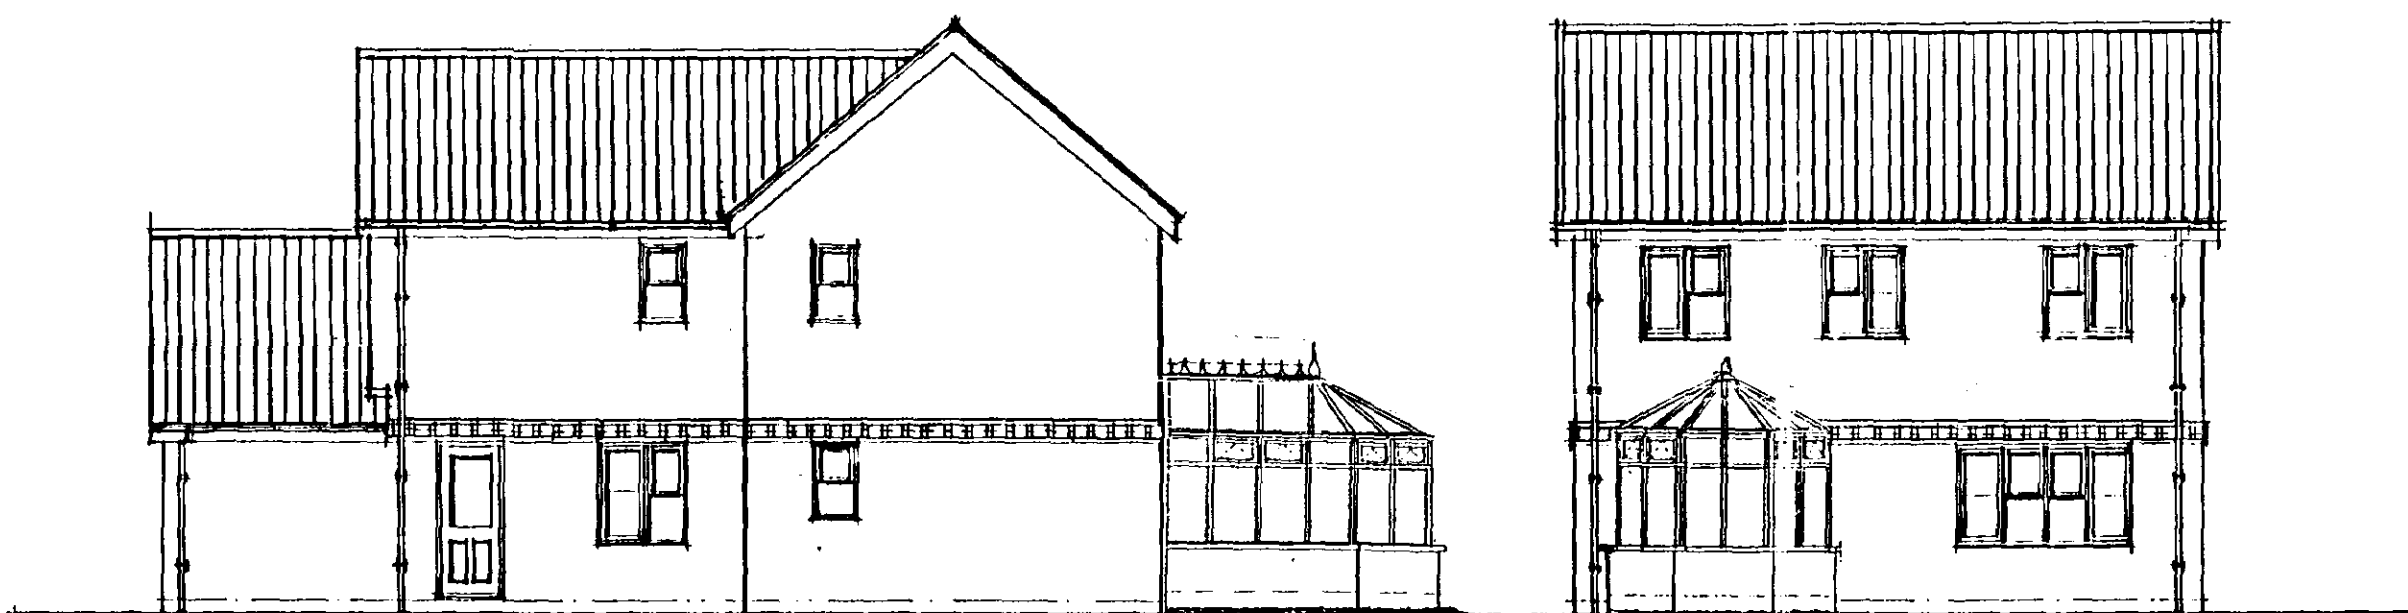


Rear Elevation

Side Elevation

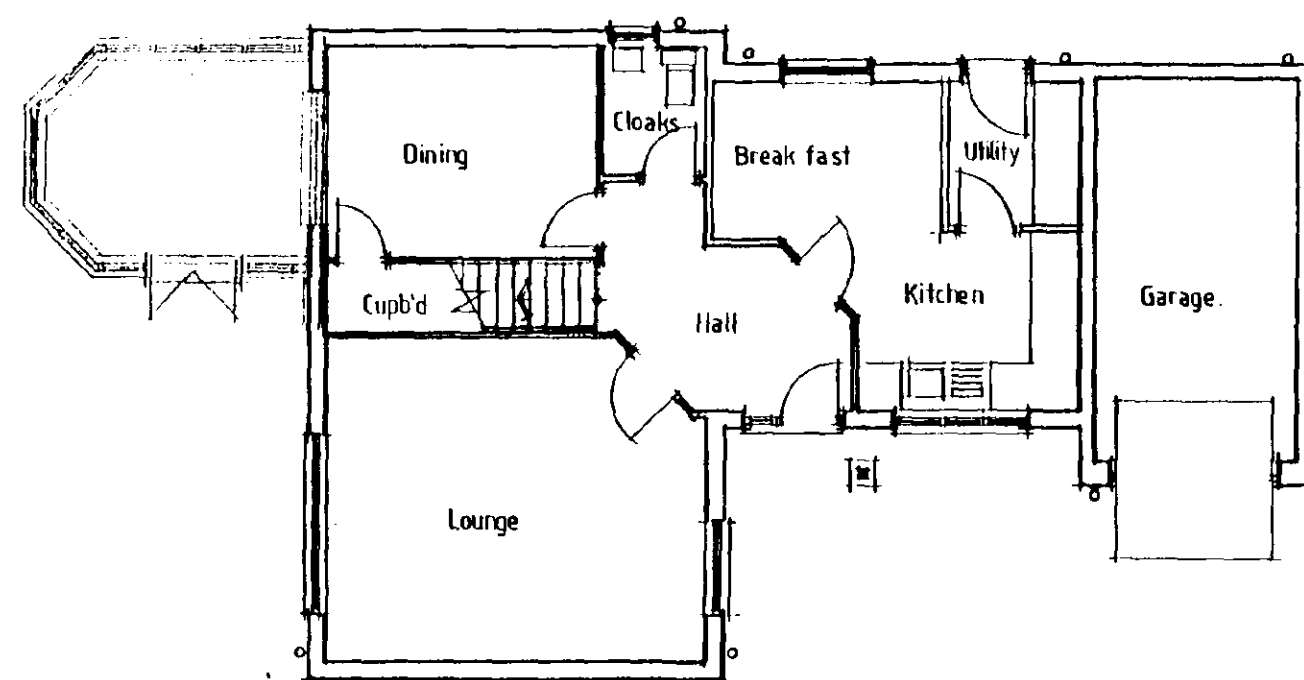

Ground Floor Plan

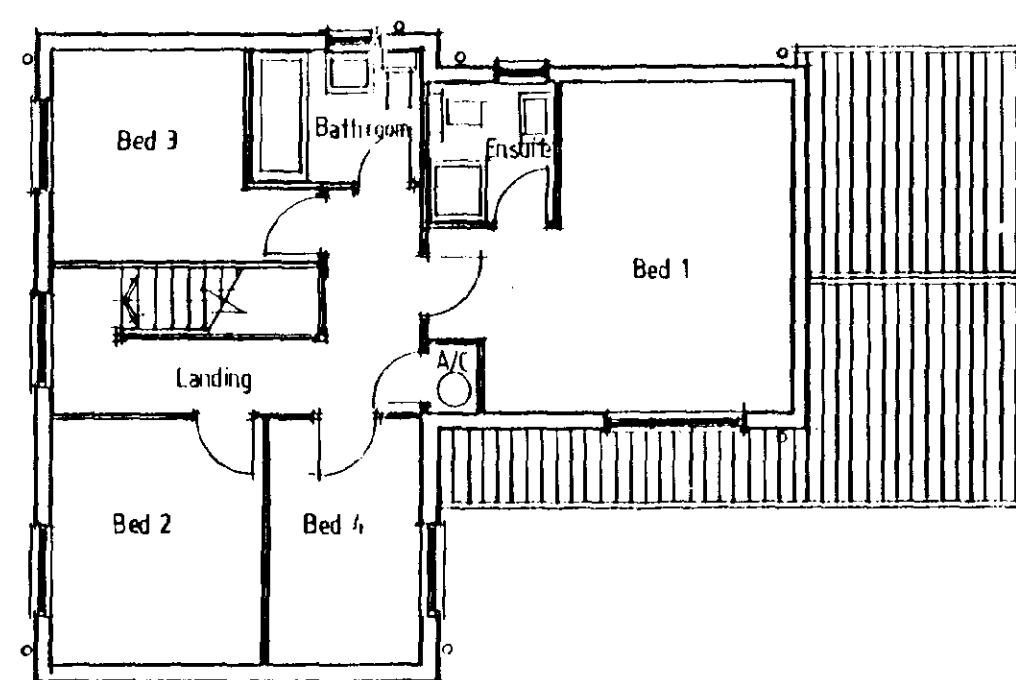

First Floor Plan

SOUL
HOUSE
09 JUN 2000
Ref: 0739/00

Garages may vary according to plot orientation,
see site plan for details.

Aug 94	Ensuite layout revised	A
Date:	Description:	
R E V I S I O N S		



HOMES


Swallow House, Banbury Close, West Elloe Avenue
Spalding, Lincs. PE11 2BS
Telephone (0775) 724701 Fax (0775) 762153
ALLISON HOMES is a trading name of SWALLOW HOMES LTD

Project:
D Range House Type The Claremont
4 Bedroom 1317 sqft. The

Drawing Title:
Design Sheet.





Reference No:	Scales: 1:100
D/4/SG/03/V12.	Date: May 94
Drawing No:	Drawn: LRB
01	
Revision: A	

Do not scale directly from this drawing.
All discrepancies to be brought to the
attention of the above office.

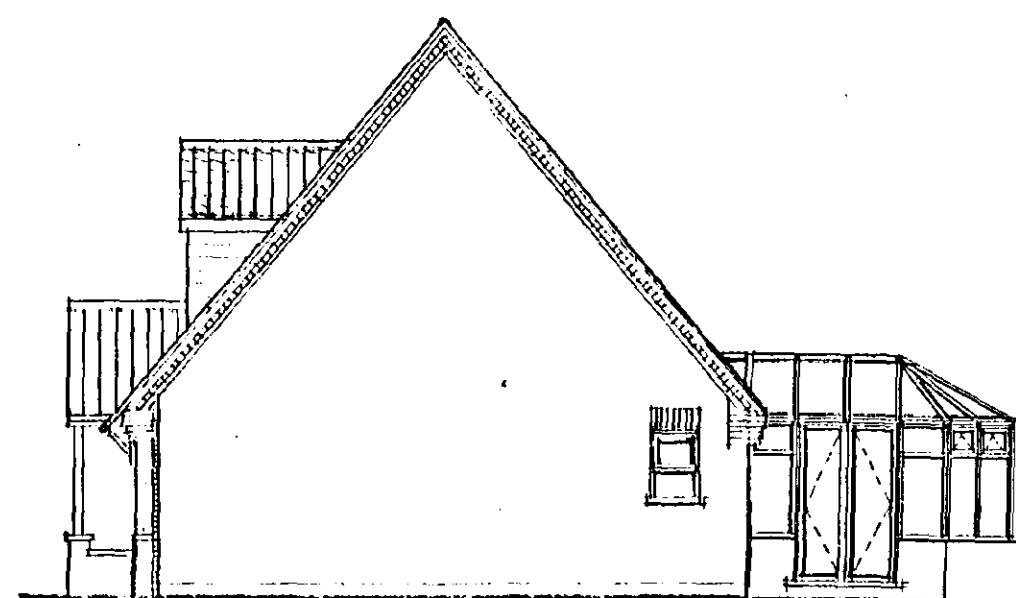

This drawing is for PLANNING PURPOSES ONLY. The internal layout shown on the plans is indicative and are for guidance purposes. Amendments may be made at the discretion of Allison Homes. For confirmation of finalised design and specification refer to the Sales Department.

The Conservatory is also for planning purposes only, and will not be constructed and included in the sale unless requested as an extra by the purchaser. The design is therefore indicative and may be subject to alteration to suit individual requirements.

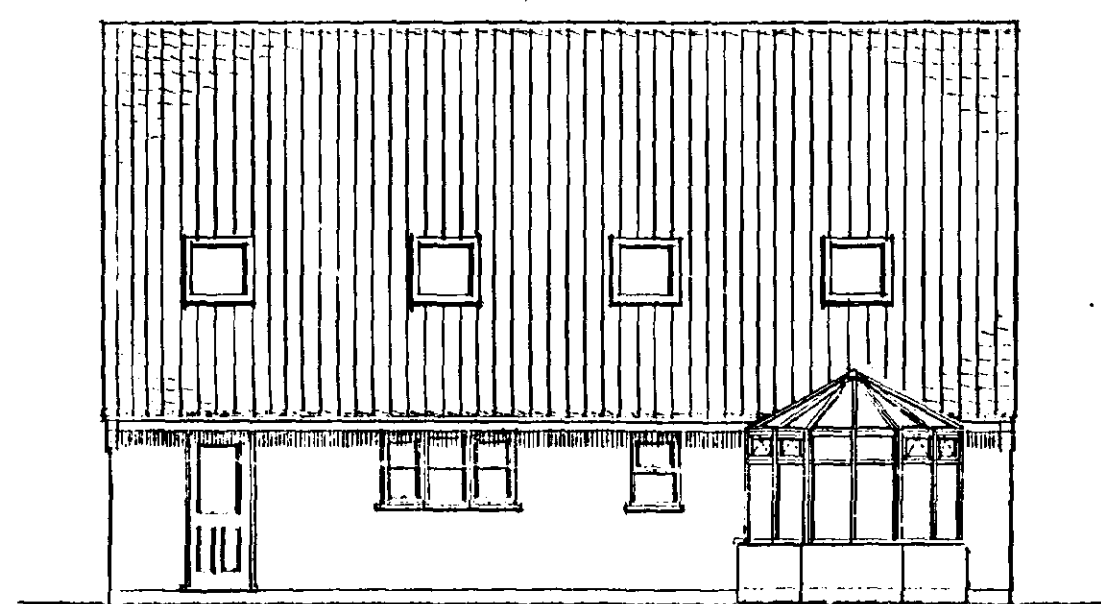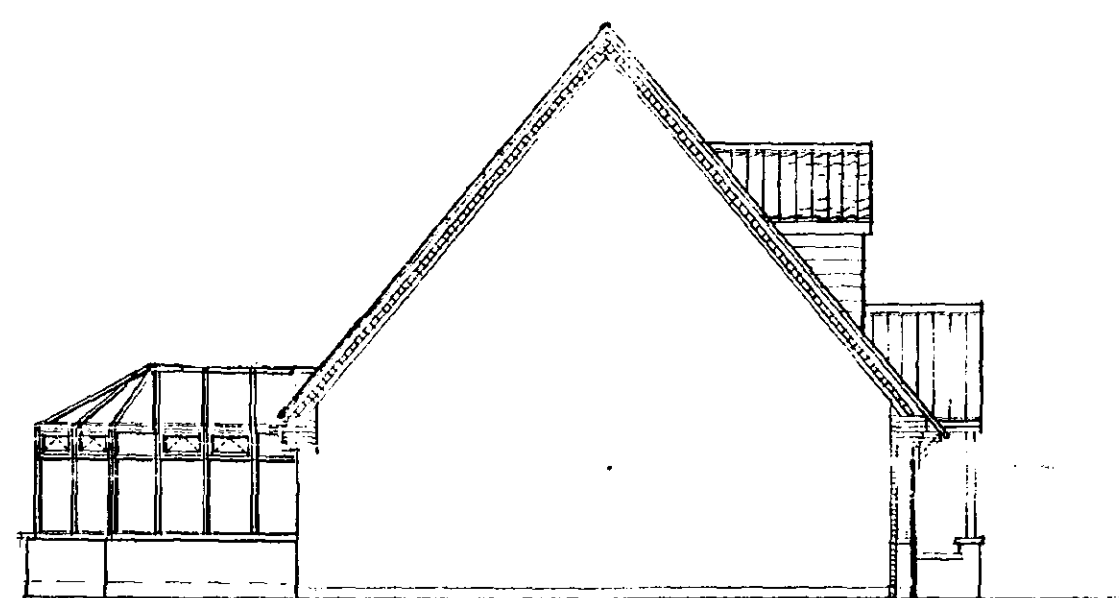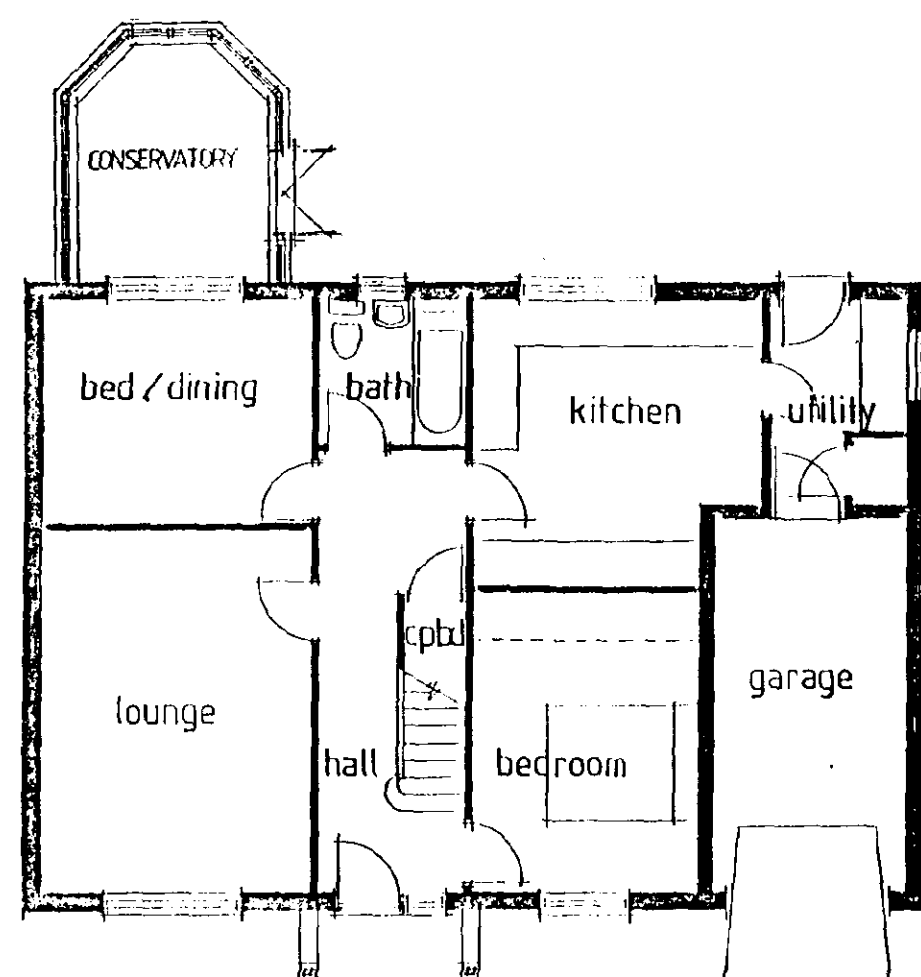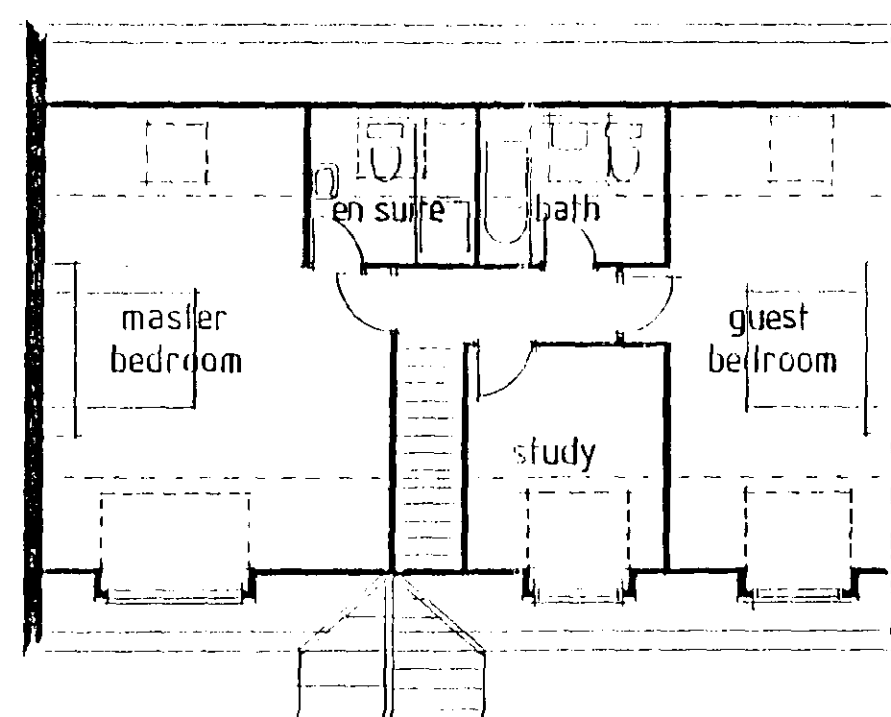

**SOUTH HOLLAND DC
HOUSING & PLANNING**

09 JUN 2000

Ref: 0739/00

[illegible]

Swallow House, Banbury Close, West Elloe Avenue
Spalding, Lincs. PE11 2HS
Telephone (01775) 724701 Fax (01775) 762153
ALLISON HOMES is a trading name of SWALLOW HOMES LTD

Project:
3 Bedroom Chalet Bungalow

MORTON V.1

Drawing Title:

Design Sheet

1572 sq ft



Date:	20:7:98	Scales:	1:100
-------	---------	---------	-------

Reference No:	Drawn: 2102
---------------	-------------

Drawing No:	Revision:
AB / 01	

Do not scale directly from this drawing.
All discrepancies to be brought to the
attention of the above office.

The design is therefore indicative and may be subject to alteration to suit individual purchasers requirements.

  


ALLISON
HOMES

Swallow House, Banbury Close, West Elbow Avenue
Spalding, Lincs. PE11 2HS

Telephone (01775) 724701 Fax (01775) 762153

ALLISON HOMES is a trading name of AS WALLINGTON LIMITED

Date:	1/12/95	Scales:	1:100
Reference No:	D3/SG/09/M	Drawn:	<i>MSL</i>
Drawn, y No:	01	Revision:	


SOUP - HOLLAND DC
HOUSING & PLANNING
09 JUN 2000
Ref: 0739/00

The Conservatory shown is for planning purposes only, and will not be constructed and included in the sale unless requested as an extra by the purchaser.

The design is therefore indicative and may be subject to alteration to suit individual purchasers requirements.




FRONT ELEVATION

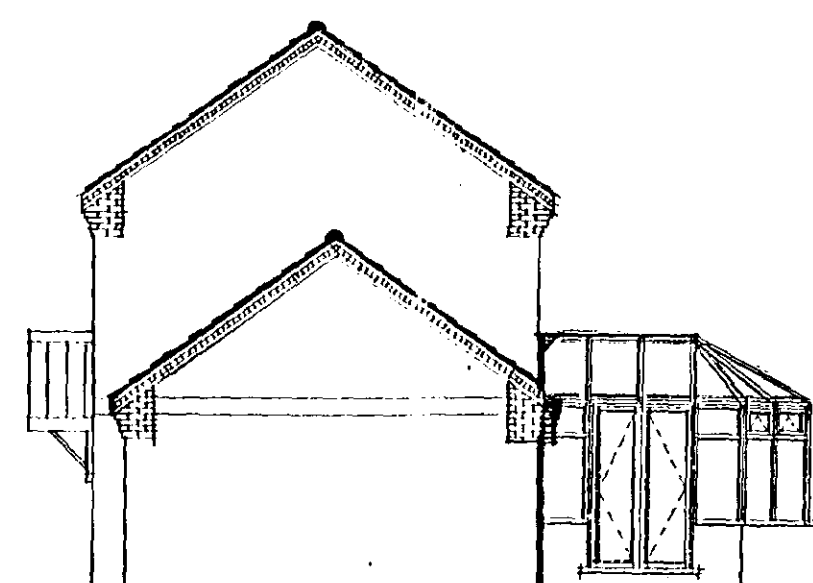


SIDE ELEVATION




REAR ELEVATION

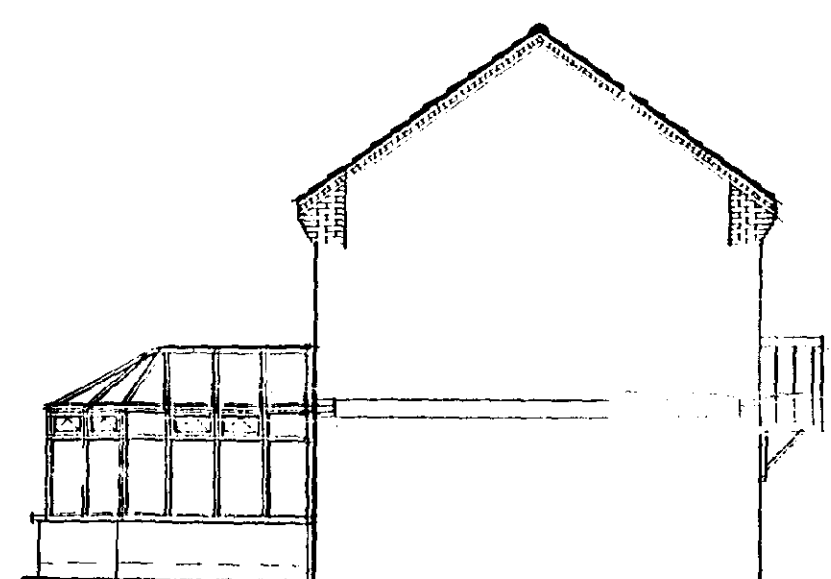

SIDE ELEVATION

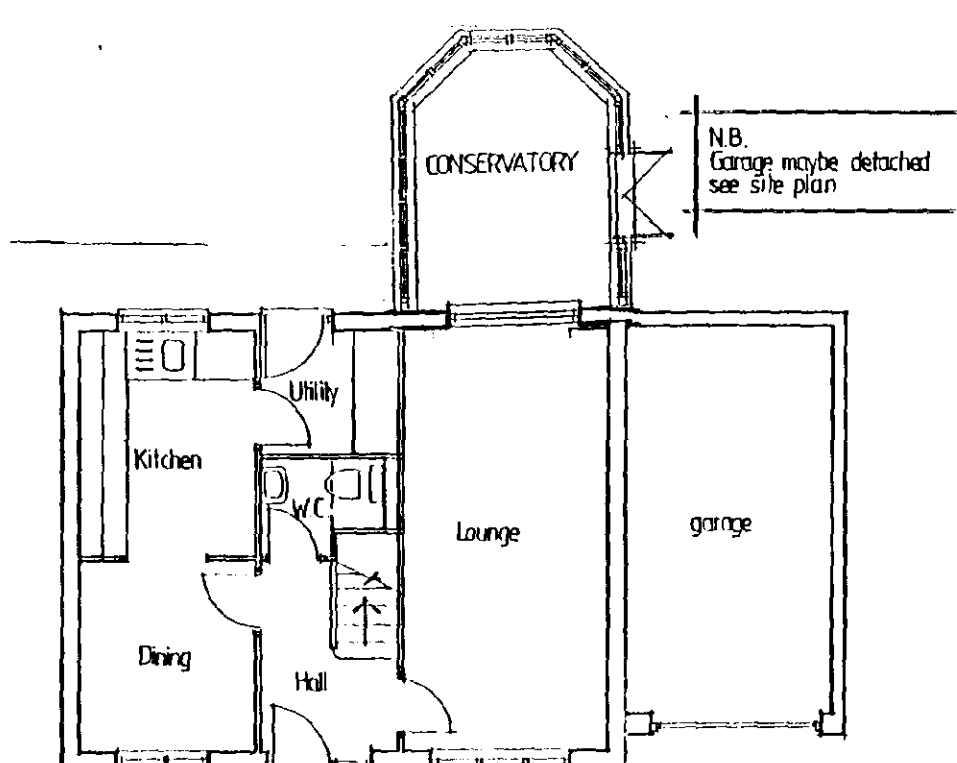

GROUND FLOOR PLAN

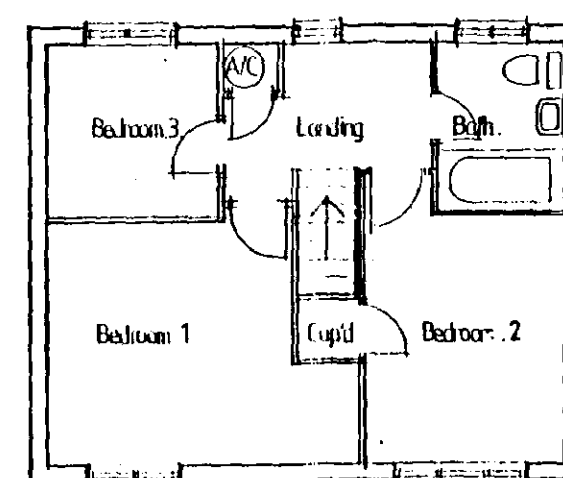

FIRST FLOOR PLAN

N.B.
Garage may be detached
see site plan

Date:	Description:

R E V I S I O N S



Swallow House, Banbury Close, West Elloe Avenue
Spalding, Lincs PE11 2HS
Telephone (0775) 724701 Fax (0775) 762153
ALLISON HOMES is a trading name of SWALLOW HOMES LTD

Project:
D Range House Type
3 Bed
828 sq ft ALDEBURGH

Drawing Title:
Design Sheet


Reference No: D3/SG/07	Scales: 1:100
Drawing No: 01	Date: 24/4/95
Revision:	Drawn: <i>W. Smith</i>

Do not scale directly from this drawing.
All discrepancies to be brought to the
attention of the above office.

09 JUN 2000
Ref: 0739/00




FRONT ELEVATION

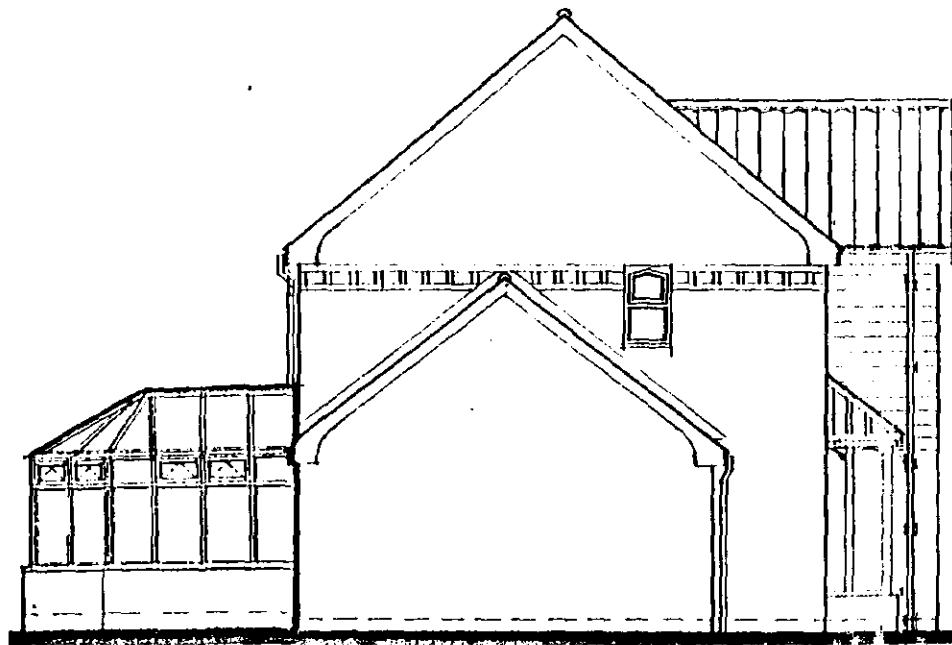


SIDE ELEVATION




REAR ELEVATION

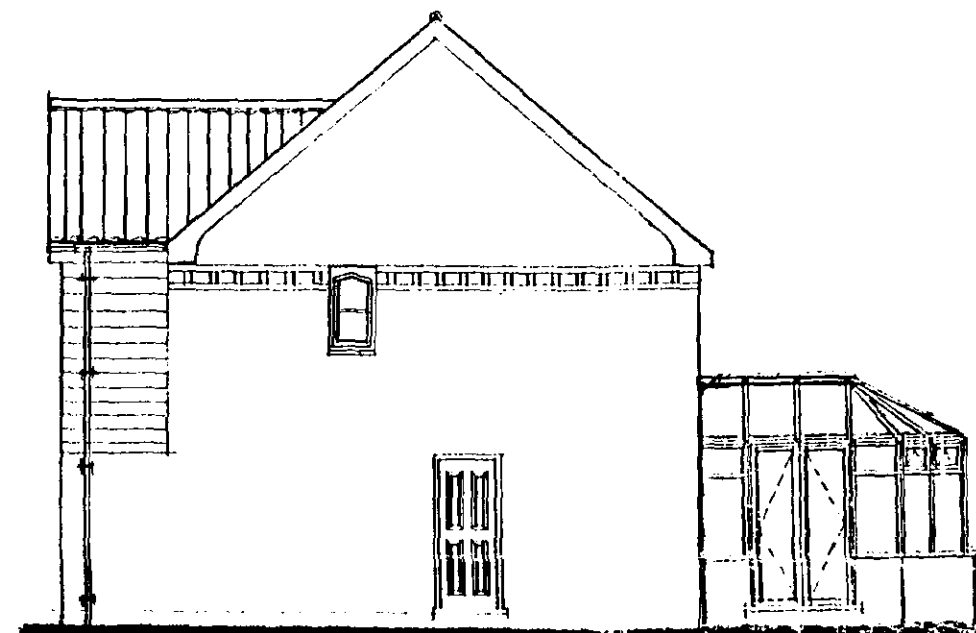

SIDE ELEVATION

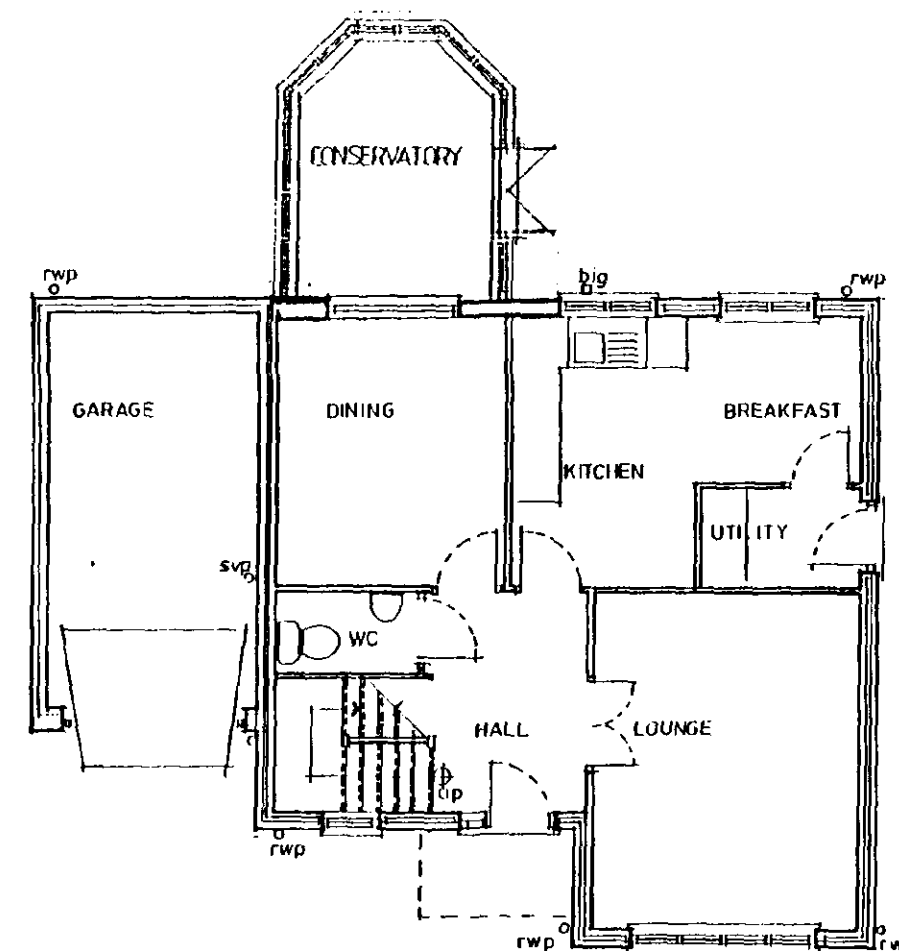

GROUND FLOOR PLAN

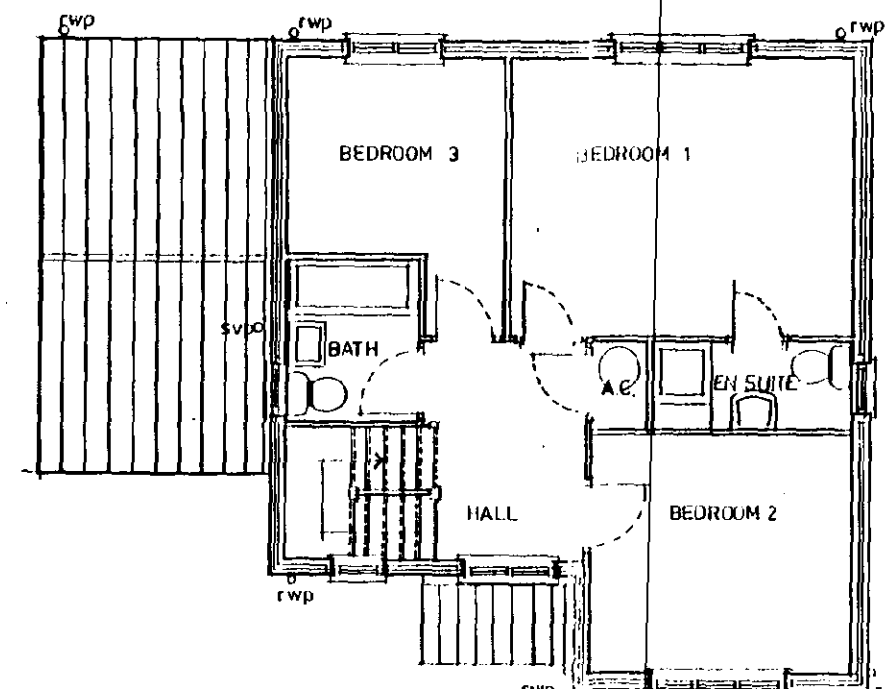

FIRST FLOOR PLAN

DO NOT SCALE
09 JUN 2000
Ref: 0739/00

Garages may vary according to plot orientation,
see site plan for details.

This drawing is for PLANNING PURPOSES ONLY.
The internal layout shown on the plans is indicative and
are for guidance purposes. Amendments may be made
at the discretion of Allison Homes. For confirmation
of finalised design and specification refer to the Sales
Department.

The Conservatory is also for planning purposes only,
and will not be constructed and included in the sale
unless requested as an extra by the purchaser. The
design is therefore indicative and may be subject to
alteration to suit individual requirements.

1/5/00	WINDOWS TO BED 2+ E/S REV	A 1/6
Date:	Description:	
R E V I S I O N S		



Swallow House, Banbury Close, West Elton, Avenue
Spalding, Lincs. PE11 2BS
Telephone (0775) 714701 Fax (0775) 714153
ALLISON HOMES is a trading name of SWALLOW HOMES LTD

Project:
D-RANGE HOUSE TYPE
3 BED
SQ FT 1183

Drawing Title:
DESIGN SHEET

Arlington

Reference No:
D3/SG/02/V7

Scale:
1:100

Drawing No:
01

Date:
04th APRIL 1994
Drawn:
[Signature]

Revision:
A


Do not scale directly from this drawing.
All discrepancies to be brought to the
attention of the above office.

This drawing is for PLANNING PURPOSES ONLY. The internal layout shown on the plans is indicative and are for guidance purposes. Amendments may be made at the discretion of Allison Homes. For confirmation of finalised design and specification refer to the Sales Department.

The Conservatory is also for planning purposes only, and will not be constructed and included in the sale unless requested as an extra by the purchaser. The design is therefore indicative and may be subject to alteration to suit individual requirements.




FRONT ELEVATION

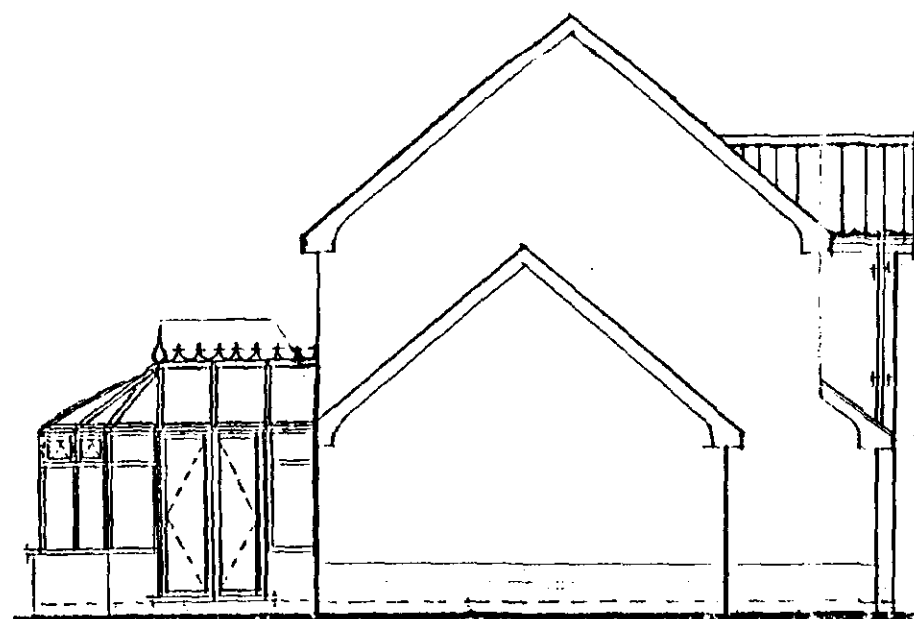


SIDE ELEVATION




REAR ELEVATION

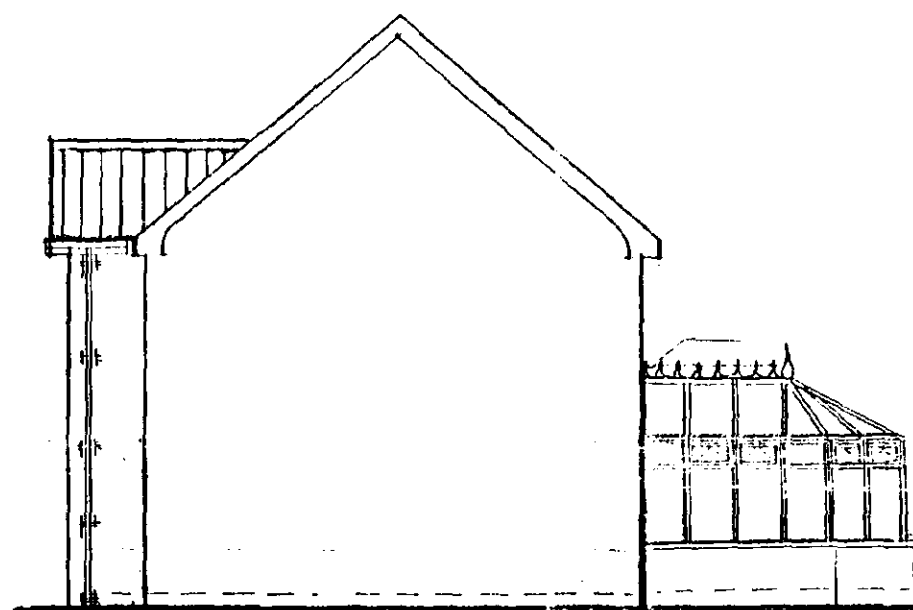

SIDE ELEVATION

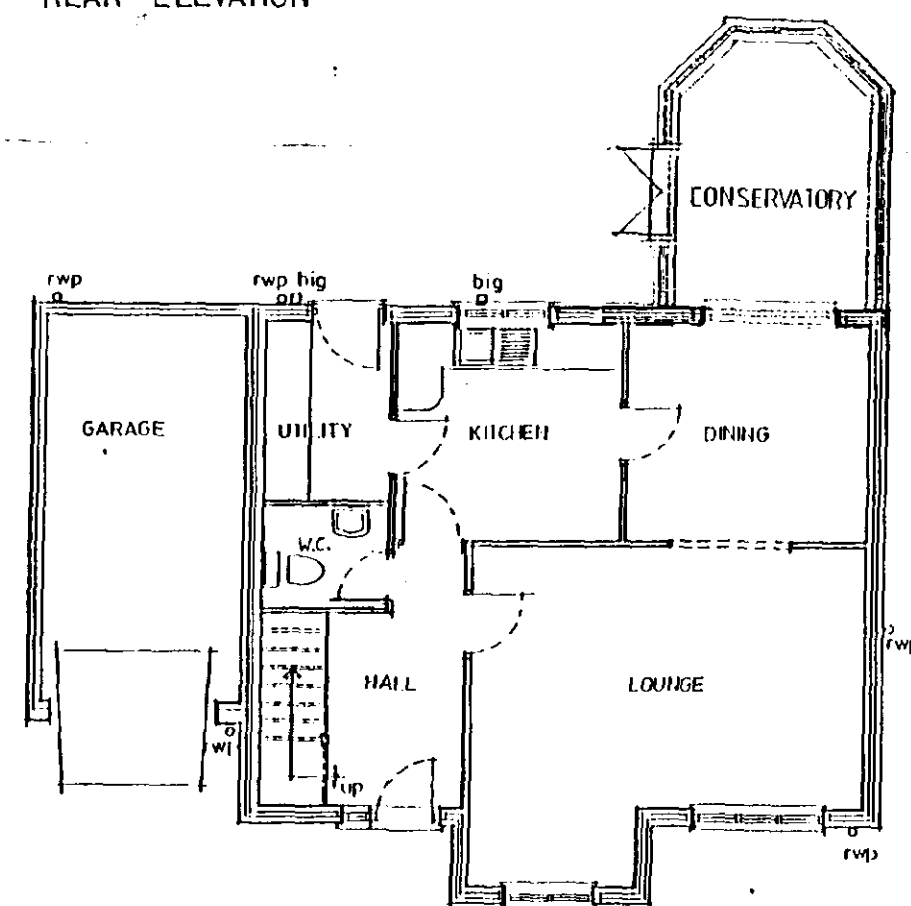

GROUND FLOOR PLAN

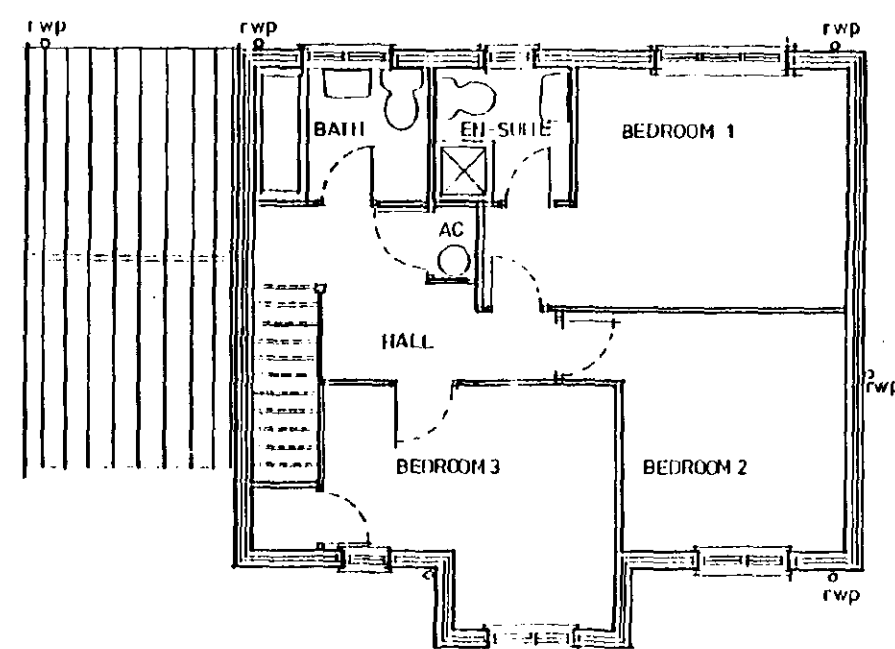

FIRST FLOOR PLAN

SOUTH HOLLAND DC
HOUSING & PLANNING
09 JUN 2000
Ref: 0739/00

Garages may vary according to plot orientation, see site plan for details.

Date:	Description:	#	
11/01/95	Window to stairs removed	4	B
11/01/94	Door amended / side screen added		A
R E V I S I O N S			



HOMES

Swallow House, Banbury Close, West Elloe Avenue
Spalding, Lincs. PE11 2HS

Telephone (0775) 724701 Fax (0775) 762153

ALLISON HOMES is a trading name of SWALLOW HOMES LTD

Project:
D-RANGE HOUSE TYPE
3 BED
SQ FT 1123

Drawing Title:
DESIGN SHEET

Haslemere

Reference No: D3/SG/03/V4	Scales: 1:100
Drawing No: 01	Date: 03rd APRIL 1994
Revision: 1	Drawn: Sh...

Do not scale directly from this drawing.
All discrepancies to be brought to the
attention of the above office.

The Conservatory is also for planning purposes only, and will not be constructed and included in the sale unless requested as an extra by the purchaser. The design is therefore indicative and may be subject to alteration to suit individual requirements.




Project:
The Avebury

Drawing Title:
Design Sheet

Do not scale directly from this drawing.
All discrepancies to be brought to the
attention of the above office.


Ref: 0739/00

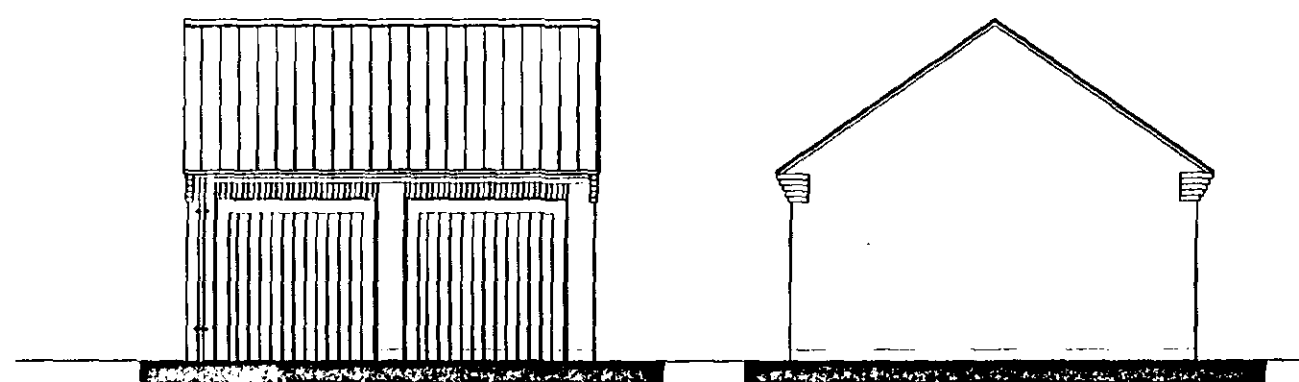

FRONT ELEVATION

SIDE ELEVATION

N.B. Refer to main dwelling for elevation treatment

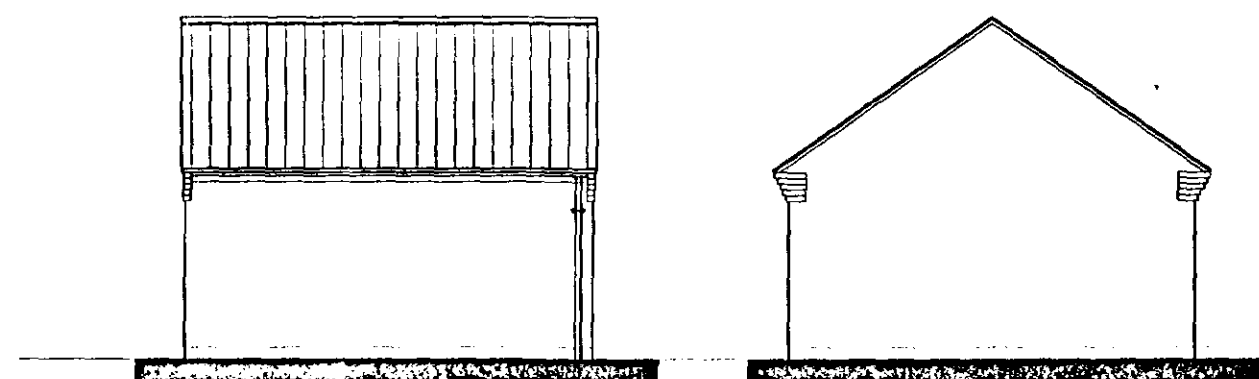

REAR ELEVATION

SIDE ELEVATION

CONSTRUCTION NOTES

GROUND PREPARATION - Strip all top soil/vegetable matter from area occupied by buildings plus 2m all round, provisionally allow 150mm depth and store in site stockpile for later reuse. Reduce levels/grade oversite to levels indicated on site plans.

FOUNDATIONS - Unless otherwise stated, strip foundations to be 450/650mm wide of C15P mix concrete. Depth to suit site conditions, subject to 700mm min depth (1000mm on clay) and to the approval of the Local Authority Building Inspector.

GROUND FLOOR CONSTRUCTION - In situ concrete ground bearing slabs to be 100mm thickness C20P mix concrete on 1:00 gauge DPM (300mm laps) on 150mm sand bladed clean hardcore (max 600mm filling below slab). DPM to be turned up and over all walls and overlaid with DPC.

SUB-STRUCTURE WALLS - Class A blocks of FL quality bricks in 1:3 mix mortar. Fill cavities to within 225mm of lowest DPC with 1:10 mortar or lean mix concrete.

EXTERNAL WALLS - Made up of 105mm facing brickwork. Cavity walls between house and garage as external walls. Solid walls of 200mm Tarmac Toplite GII or similar lightweight blocks in 1:1:6 mortar (K value 0.11 w/wk) to give U value of 0.48w/m degrees Celsius.


ROOF COVERING - Concrete interlocking, concrete/clay plain tiles or traditional/fibre cement slates with ridges/verges/special fittings all as site specification. 38 x 25mm treated SW battens gauge to suite tiling on BS747 type if untearable roofing felt or similar on cut/trussed rafters as applicable. Contractor is to determine tile fixing specification from manufacturers published literature with due consideration for each site location, anticipated wind velocities and individual roof pitches. Roofing contractor to fix mineral fibre quilt fire stopping above and below roofing felt to head of party walls and fire stop eaves boxes in strict accordance with manufacturers written instructions.

ROOF CONSTRUCTION - Wall plates generally 100 x 50mm treated SW, with half lapped joints and fully bedded, strapped down to supporting wall with 30 x 5mm GMS straps at 1.0m cc's. Cut pitch rafters to be fully birdsmouthed over 4 twice nailed to manufacturer and fixed together with 100 x 25mm sawn SW binders and bracing, in strict accordance with BS5268 part 3 1985 (and any subsequent amendment) at 600mm max centres. Provide 30 x 5mm once bent (900/100) galvanised mild steel lateral restraint straps to external walls at ceiling and rafter level where shown at 2m max cc's) fixed with 4 no. 50mm 8 gauge CSK screws or 5 no. 3.5 x 50mm galvanised round wire nails to 2 trusses/ceiling joists min C/W solid blocking support and edge packing.

ROOF SPACE VENTILATION AND INSULATION - Provide eave to eave ventilation equivalent to 10,000mm²/metre run or where eaves is dropped, 25,000mm²/metre run, together with high level vents giving 5000mm²/metre run (use tile manufacturers dry ridge ventilator system). Use either ventilating soffit boards, continuous soffit ventilation strips or continuous over fascia ventilation strips as site specification.

RAINWATER GOODS - 115mm dia. R or 100mm square line UPVC guttering, fixed level using standard fascia brackets at 1000mm cc's and 68mm dia/65mm square RWP's sealed to drain at ground level. Colour/profile as site specification.

FOUL AND STORM DRAINAGE - Generally foul drainage to connect to foul sewer lateral and rainwater to discharge to rubble filled soakaways, but refer to drainage layout plan on a site by site and plot by plot basis.

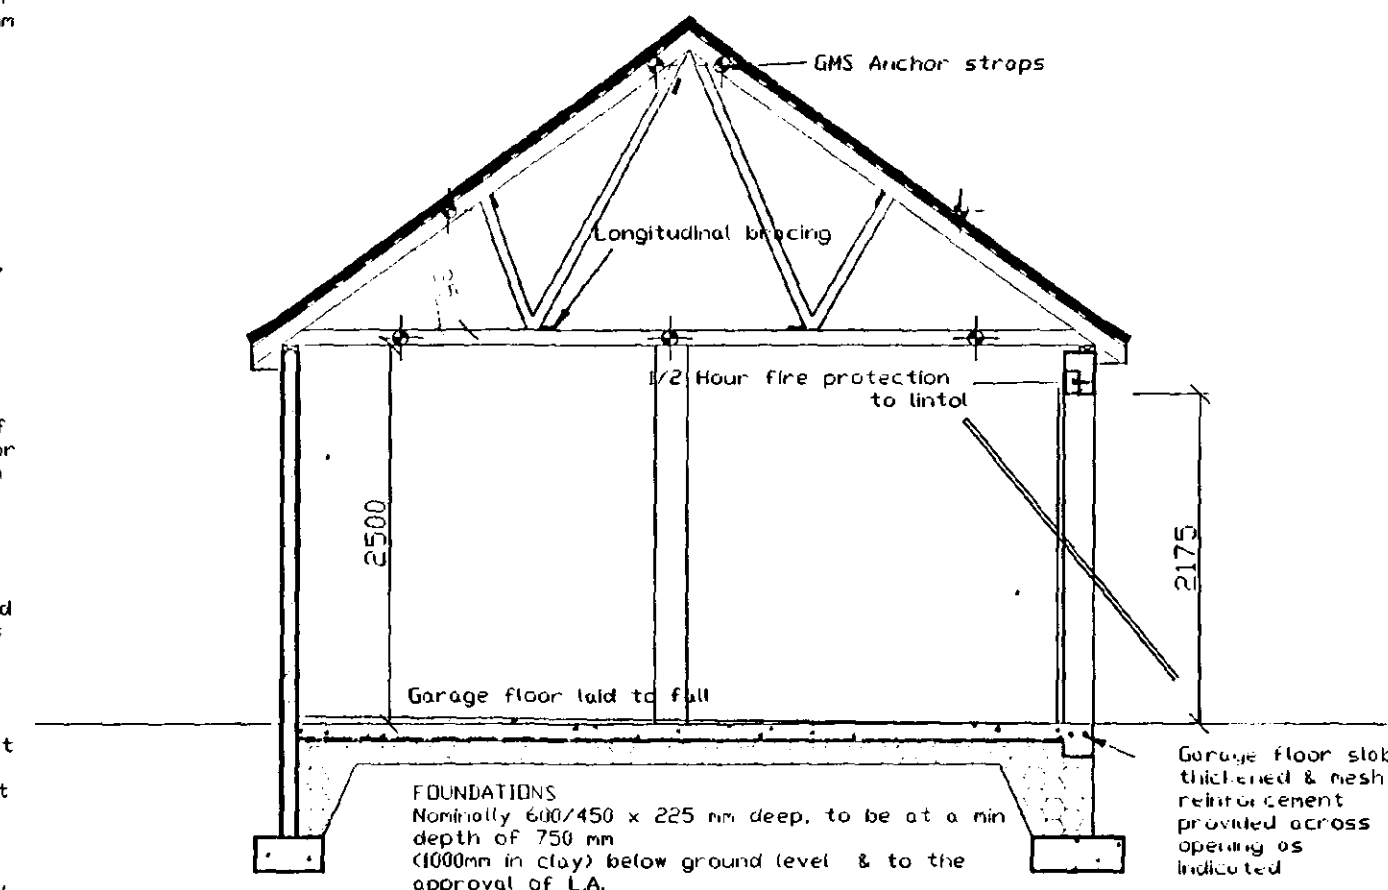


SECTION A - A


OPENING	FRAME	LINTOL	LENGTH
1	Purpose made	CH71A	2550
2	Purpose made	CH71A	2550

Lintols by Cotnic Ltd.


30x5 mm GMS Straps bolt into wall & screwed back to 3 No. trusses at max. 20 m c/c at verge & ceiling level, with solid timber noggins provided below straps.

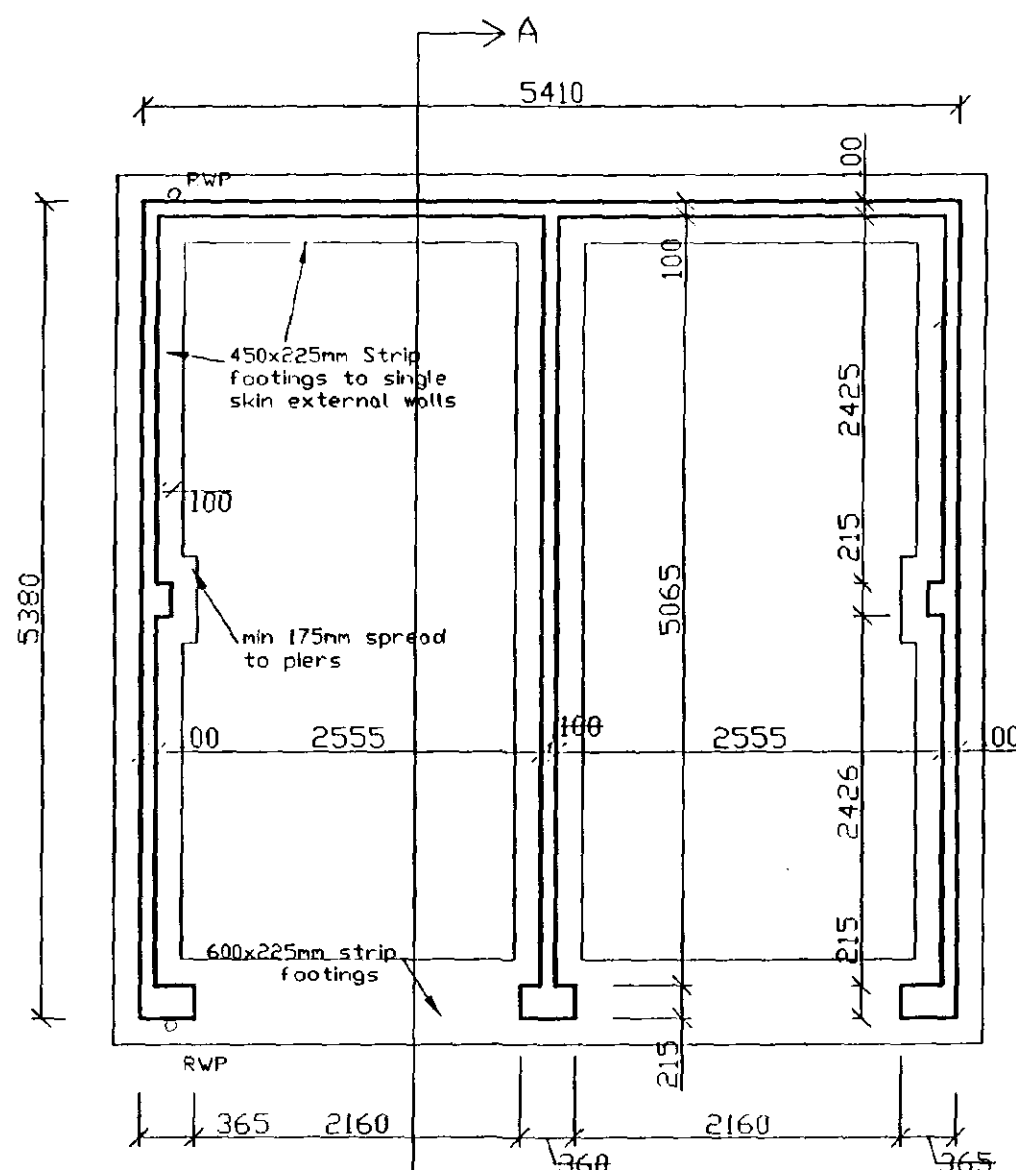

FOUNDATION PLAN

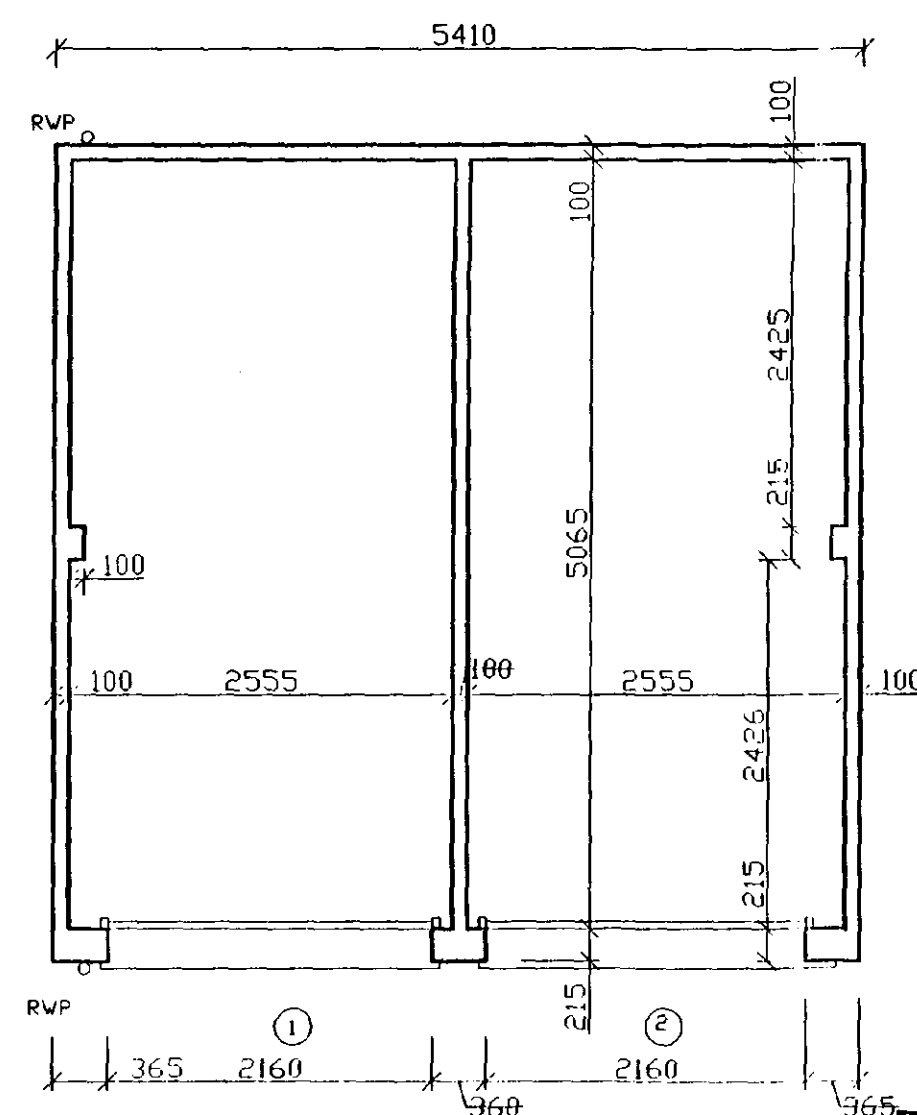

FLOOR PLAN

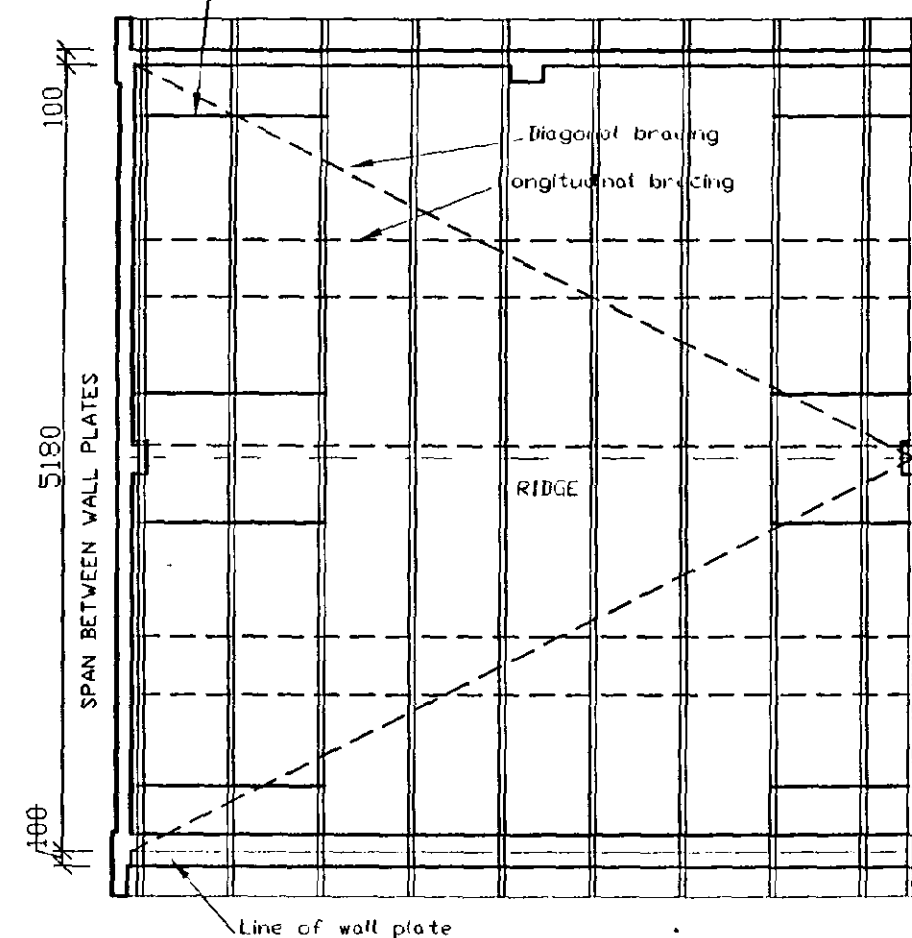

TRUSS LAYOUT

Roof Truss Schedule
10 No Fink Trusses
5380 Clear Span
35° Pitch
200mm Overhang

3/8/99	ROOF PITCH REVISED	A	PV
Date	Description		
R	E	V	I
S	I	O	N
S			

Swallow House, Banbury Close, West Elloe Avenue, Spalding, Lincs.
PB11 2BS
Telephone: (01775) 724701 Fax: (01775) 742153
ALLISON HOMES is a trading name of SWALLOW HOMES LTD

Project:
SHARED DOUBLE
DETACHED GARAGE

Drawing Title:
CONSTRUCTION DRAWING

Reference No:	Scales: 1:50, 1:100
Drawing No:	Date: MAR '00
W/DSDG/01	Drawn: J.r.b.

Do not scale directly from this drawing. All discrepancies to be brought to the attention of the above office.

SO
HO
09 JUN 2000

Ref: 0739/100

Construction Notes.

GROUND PREPARATION
Strip all top soil/vegetable matter from area occupied by buildings plus 2m all round, provisionally allow 150mm depth, and store in site stockpile for later reuse. Reduce levels/grade over site to levels indicated on site plans.

FOUNDATIONS
Unless otherwise stated, strip foundations to be 450/650mm wide of C15P mix concrete. Depth to suit site conditions, subject to 700mm min depth (1000mm on clay) and to the approval of the Local Authority Building Inspector.

GROUND FLOOR CONSTRUCTION
In situ concrete ground bearing slabs to be 100mm thickness C20P mix concrete on 1200 gauge DPM (300mm section 150mm sand blind) close hardcore. (max 600mm filling below slab) DPM to be turned up and over all walls and overlaid with UPC.

WALLS - STRUCTURE WALLS
Class A blocks or FL quality bricks in 1:3 mix mortar, fill cavities to within 225mm of lowest OPC with 1:10 mortar or lean mix concrete.

EXTERNAL WALLS
2000 gauge polythene DPC to be provided at base of all walls.

For gable or similar and approved wall ties to be provided at 450mm cc's vertically (225mm at reveals) and 900mm cc's horizontally. Provide 1000 gauge polythene DP trays over all abutments with lower roofs and 16 gable abutment trays to all stepped abutments. Code 4 lead with 150mm min upstand tucked under trays and lead wedged to be provided to weather wall/roof junctions. Provide 10mm dia. weep holes at 675mm cc's above all trays.

ROOF COVERINGS
Concrete interlocking concrete/clay plain tiles or traditional/fibre cement slates with ridges/verges/special fillings all as site specification. 38x25mm treated S4 battens, gauge to suit tiling, on BS 747 (or if unavailable roofing felt or similar on cut/trussed rafters as available). Contractor is to determine tile fixing specification from manufacturers published literature with due consideration for each site location, anticipated wind velocities and individual roof pitches. Roofing contractor to fix mineral fibre quilt fire stopping above and below roofing felt to head of party walls and fire stop eaves boxes in strict accordance with manufacturers written instructions.

ROOF CONSTRUCTION
Wall plates generally 100x50 mm treated S4, with half lapped joints and fully bedded, strapped down to supporting wall with 30x5mm GWS straps at 1.0m cc's. Cut/pitch rafters to be fully birdsmouthed over 4 twice nailed to all supports. Trussed rafter roofs to be designed and manufactured by approved manufacturer and fixed together with 100x25mm sawn S4 binders and bracing, in strict accordance with BS 5260 part 3 1985 (and any subsequent amendment) at 600mm max centres. Provide 30x5mm once bent (900/100) galv. mild steel lateral restraint straps to external walls at ceiling and rafter level where shown (at 2m max cc's) fixed with 4 no. 50mm B gauge csk. screws or 5 no. 3.5x50mm galv. round wire nails, to 2 trusses/ceiling joists min. c/w solid blocking support and edge packing. All structural timbers to be kept 40mm min clear of chimneys/flue blocks etc.

ROOFSPACE VENTILATION
Provide eave to eave ventilation equivalent to 10000mm² / metre run or where eaves is dropped, 25000mm² / metre run, together with high level vents giving 5000mm² / metre run (use tile manufacturers dry ridge ventilator system). Use either ventilating soffit boards, continuous soffit ventilation strips or continuous over fascia ventilation strips as site specification.

RAINWATER GOODS
115mm dia HR or 100mm squareline UPVC guttering, fixed level using standard fascia brackets at 1000mm cc's and 60mm dia/65mm square rwp's sealed to drain at ground level. Colour/profile as site specification.

FIX. AND SLOTH DRAINAGE
Generally foul drainage to connect to foul sewer lateral and rainwater to downpipes to surface. Refer to drainage layout with site by site and plot by plot basis.

30x5mm galvanised MS strap at ceiling level as indicated built into cavity wall and screwed back to 3 No. trusses at max 20m. c/w solid timber noggins provided directly below straps.

Ridge


Diagonal bracing.

Longitudinal bracing.

100x50mm Wall plate.

10 No. Fink Trusses at 600ccs

50mm Screed lay to falls.

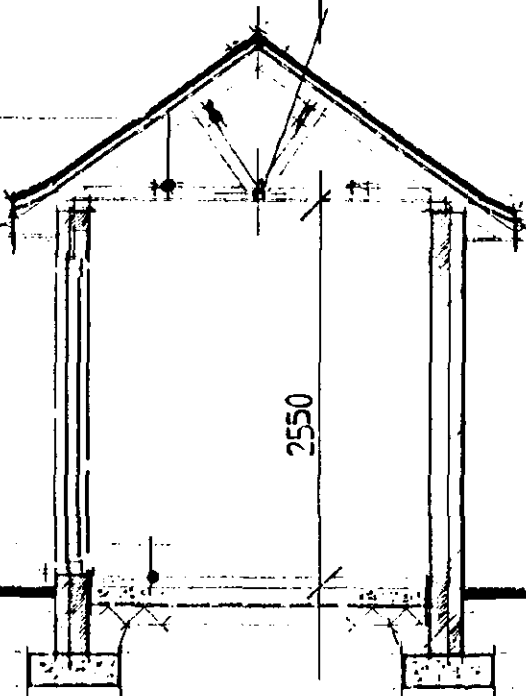

FOUNDATIONS
Nominally 600x225mm, to a min depth of 200mm (300 on clay) below finished ground level, and to the approval of the local authority.

SOUTH LANCASHIRE DC
HOUSING & PLANNING

09 JUN 2000

Ref: 0739/00



HOMES

The Old Brewery, Cradge Bank, Spalding,

Lincolnshire PE11 5AB

Telephone (0775) 724701 Fax (0775) 762153

ALLISON HOMES is a trading name of SW GLEWY HOMES LTD

project

Detached Single Garage

drawing title

CONSTRUCTION DRAWINGS


scale 1:50, 1:100

date Nov 93


drawn G. M. R. A. C.

drawing no.


W. 1015/07 A.

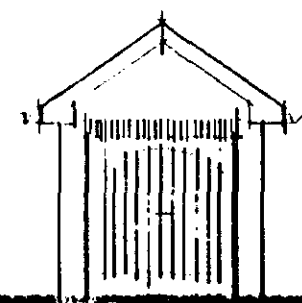


Front Elevation.

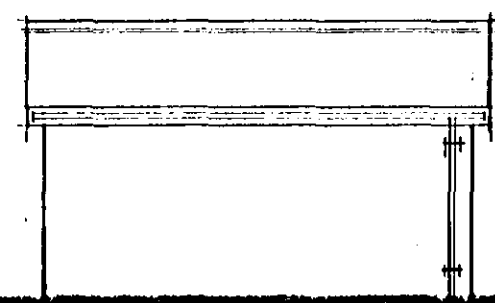

Side Elevation.

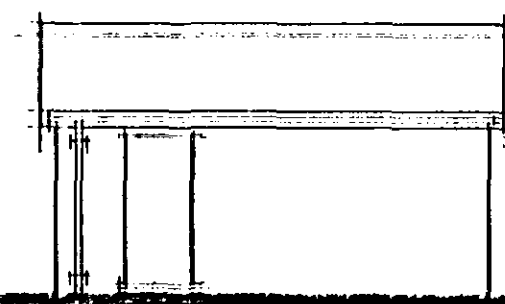

Side Elevation

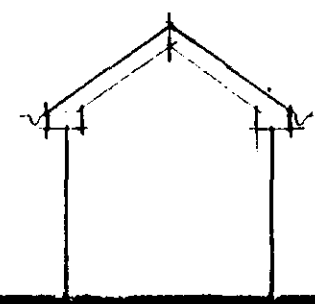


Rear Elevation.

Lintol Schedule				
OPENING	FRAME	LINTOL	LENGTH	No.
1	FXS	CN7 E	1200	1
2	PMADE	CN7 A	2950	1


Truss Schedule.

10 No Fink Trusses


PITCH 35°, EAVES PROJECTION 300mm.

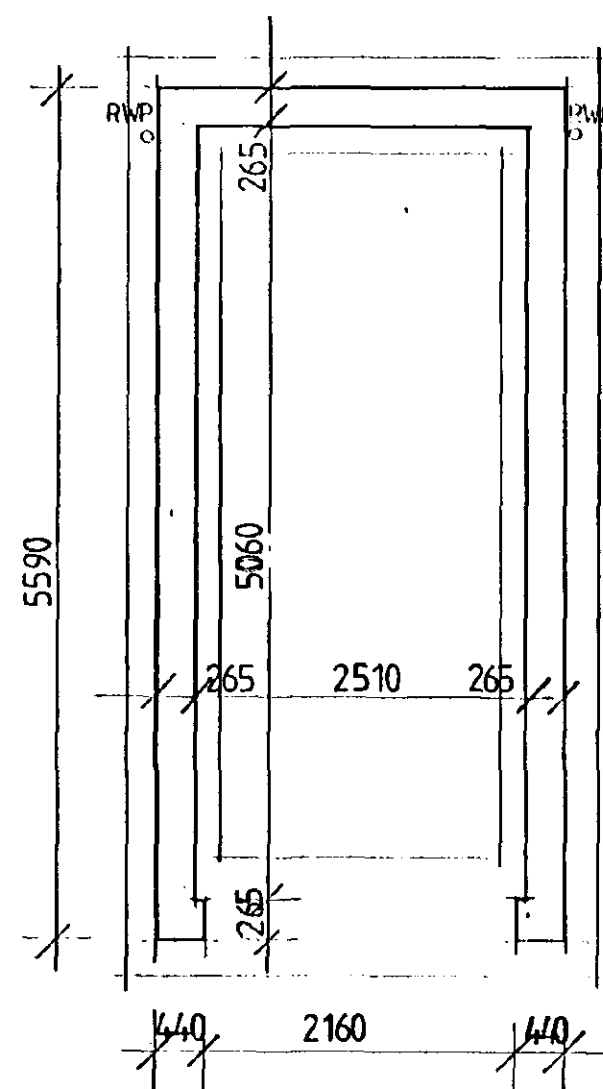


Foundation Plan

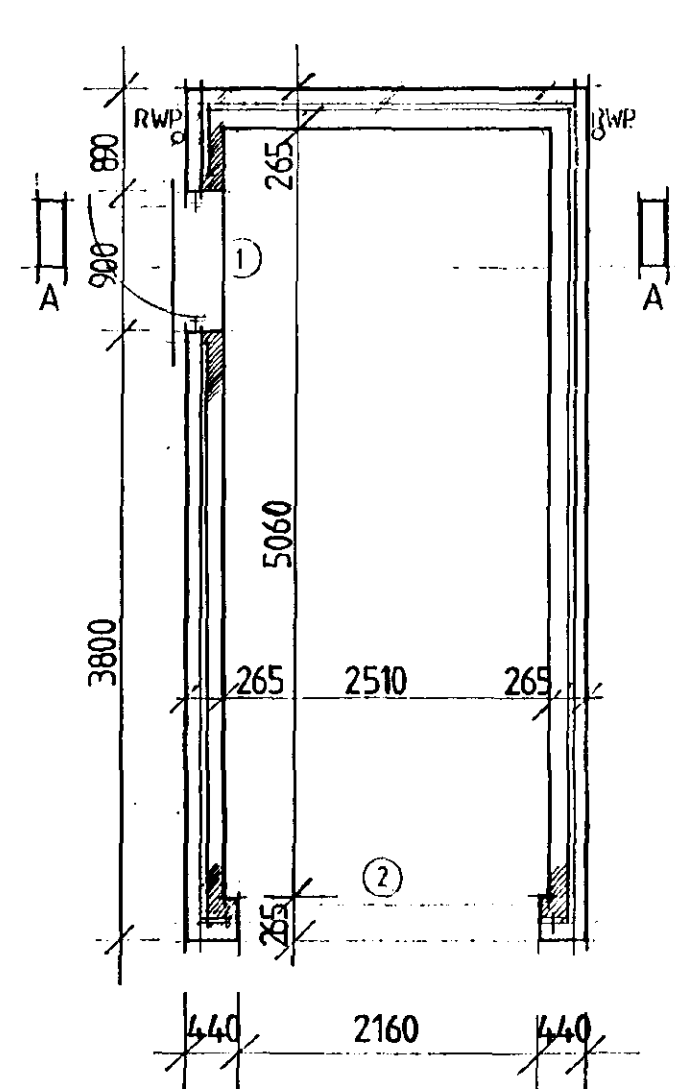

Floor Plan


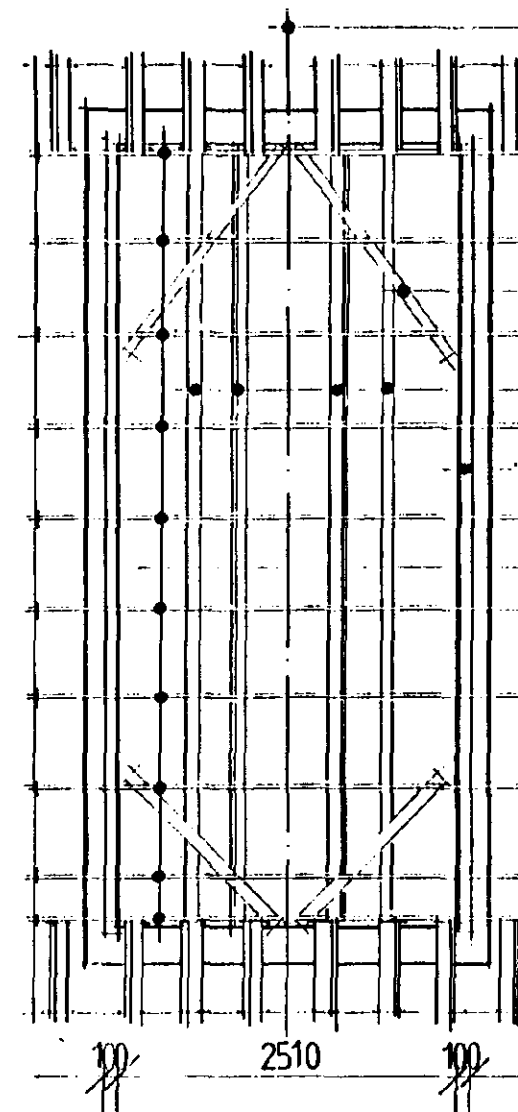


Truss Layout

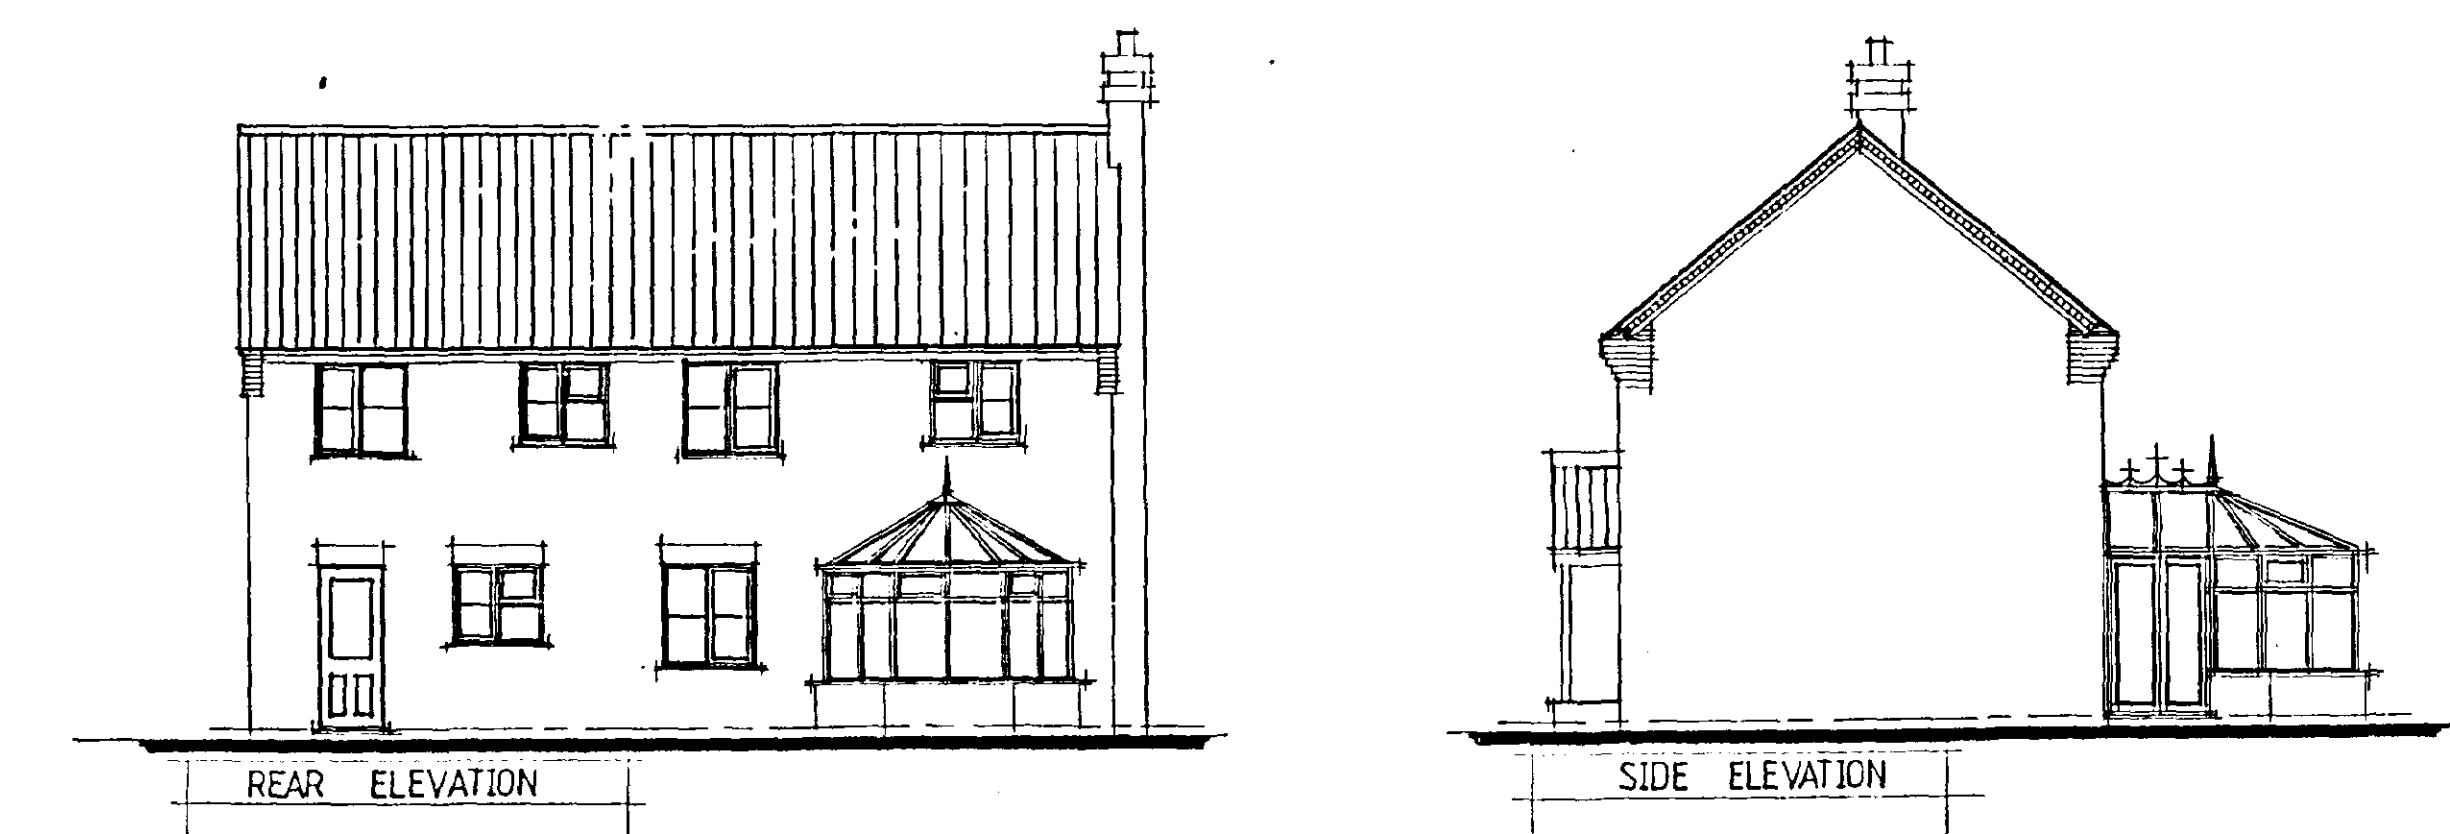

The Conservatory shown is for planning purposes only, and will not be constructed and included in the sale unless requested as an extra by the purchaser.

The design is therefore indicative and may be subject to alteration to suit individual purchasers requirements.

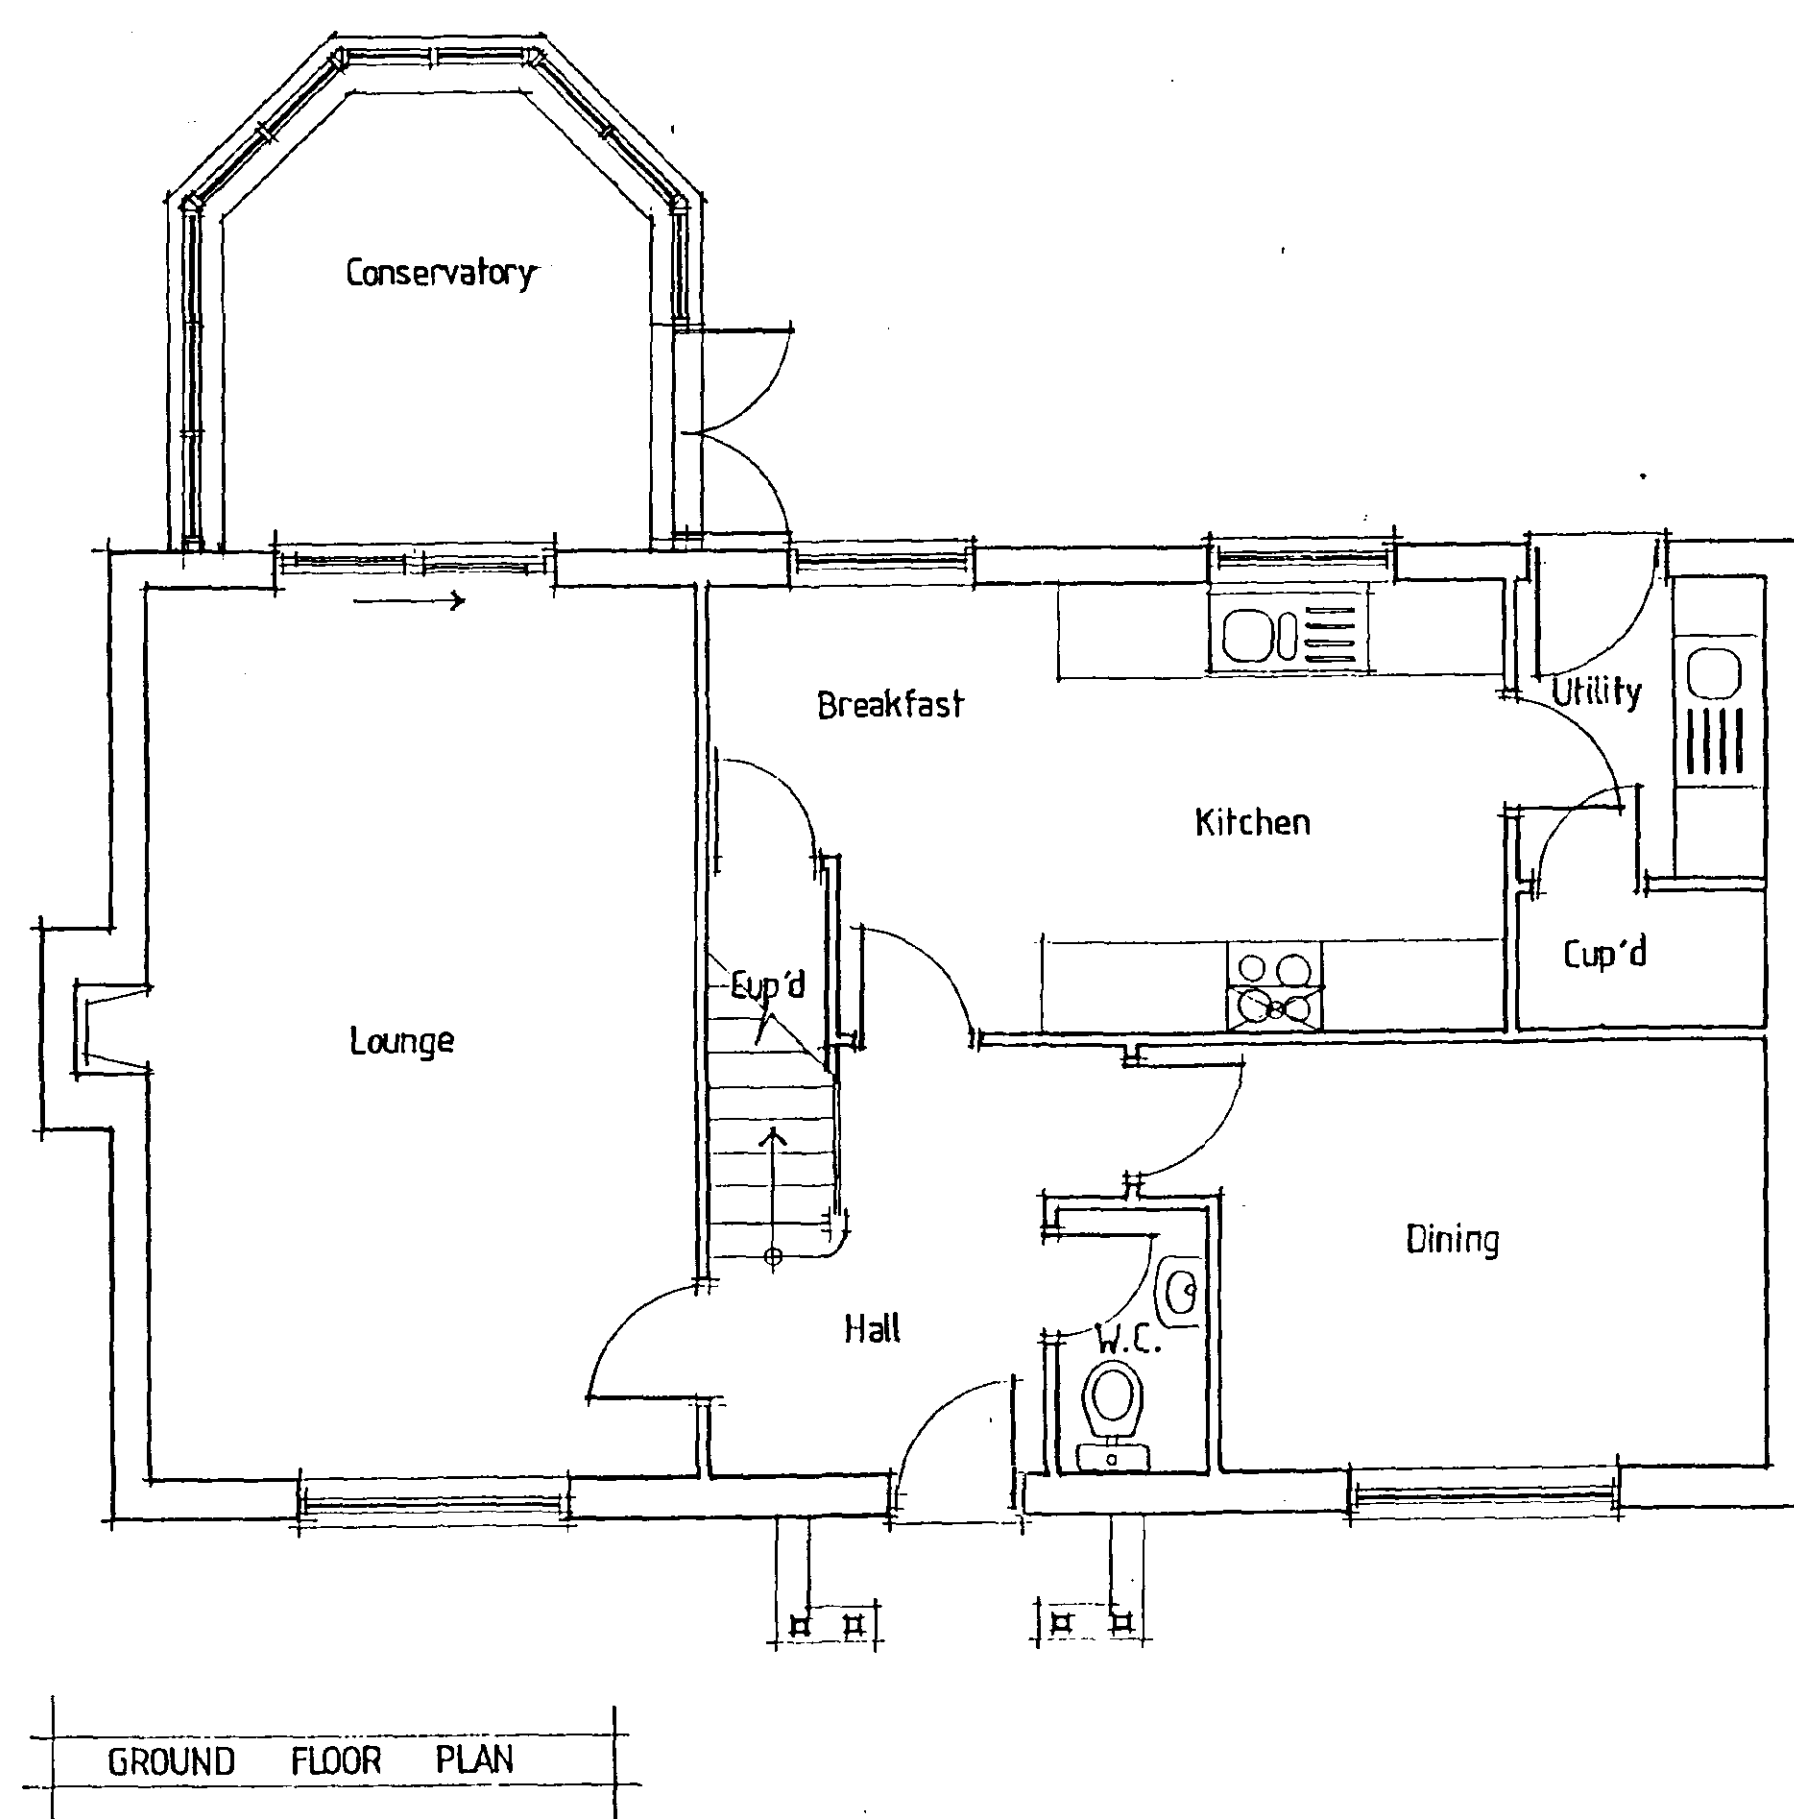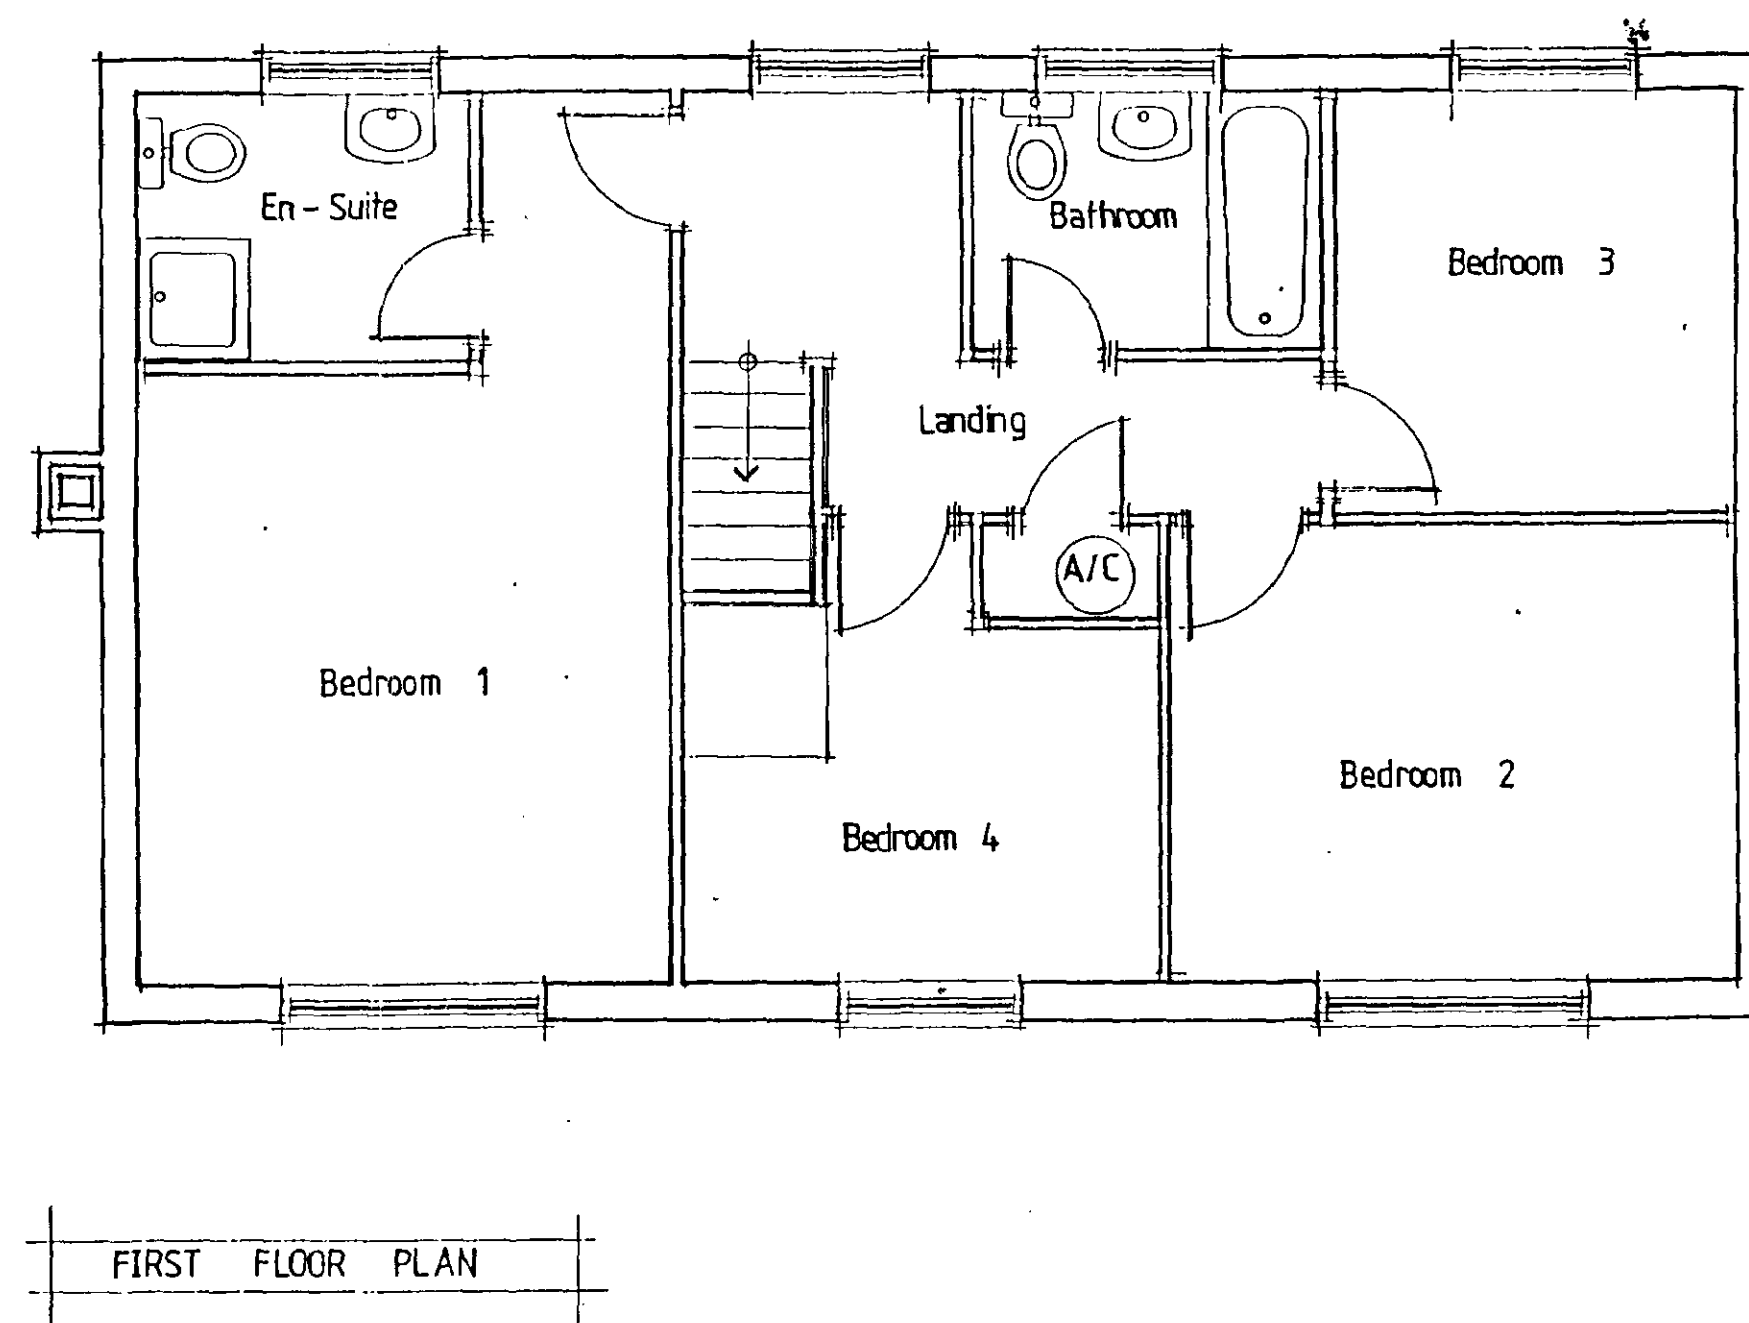

SOUTH HOLLAND DC
HOUSING & PLANNING
99 JUN 2000

[illegible]


Swallow House, Banbury Close, West Elloe Avenue
Spalding, Lincs. PE11 2BS
Telephone (01775) 724701 Fax (01775) 762153
ALLISON HOMES is a trading name of SWALLOW HOMES LTD

Project:
R - Range 4 Bed House.
THE CHERTSEY
1550 sqft gross 1355sqft habitable

Drawing Title:
Floor Plan, Elevation
DESIGN SHEET



Reference No: R4/SG/06	Scales: 1:50 1:100
	Date: 11/12/97
Drawing No: 01	Drawn: 
Revision:	

Do not scale directly from this drawing.
All discrepancies to be brought to the
attention of the above office.

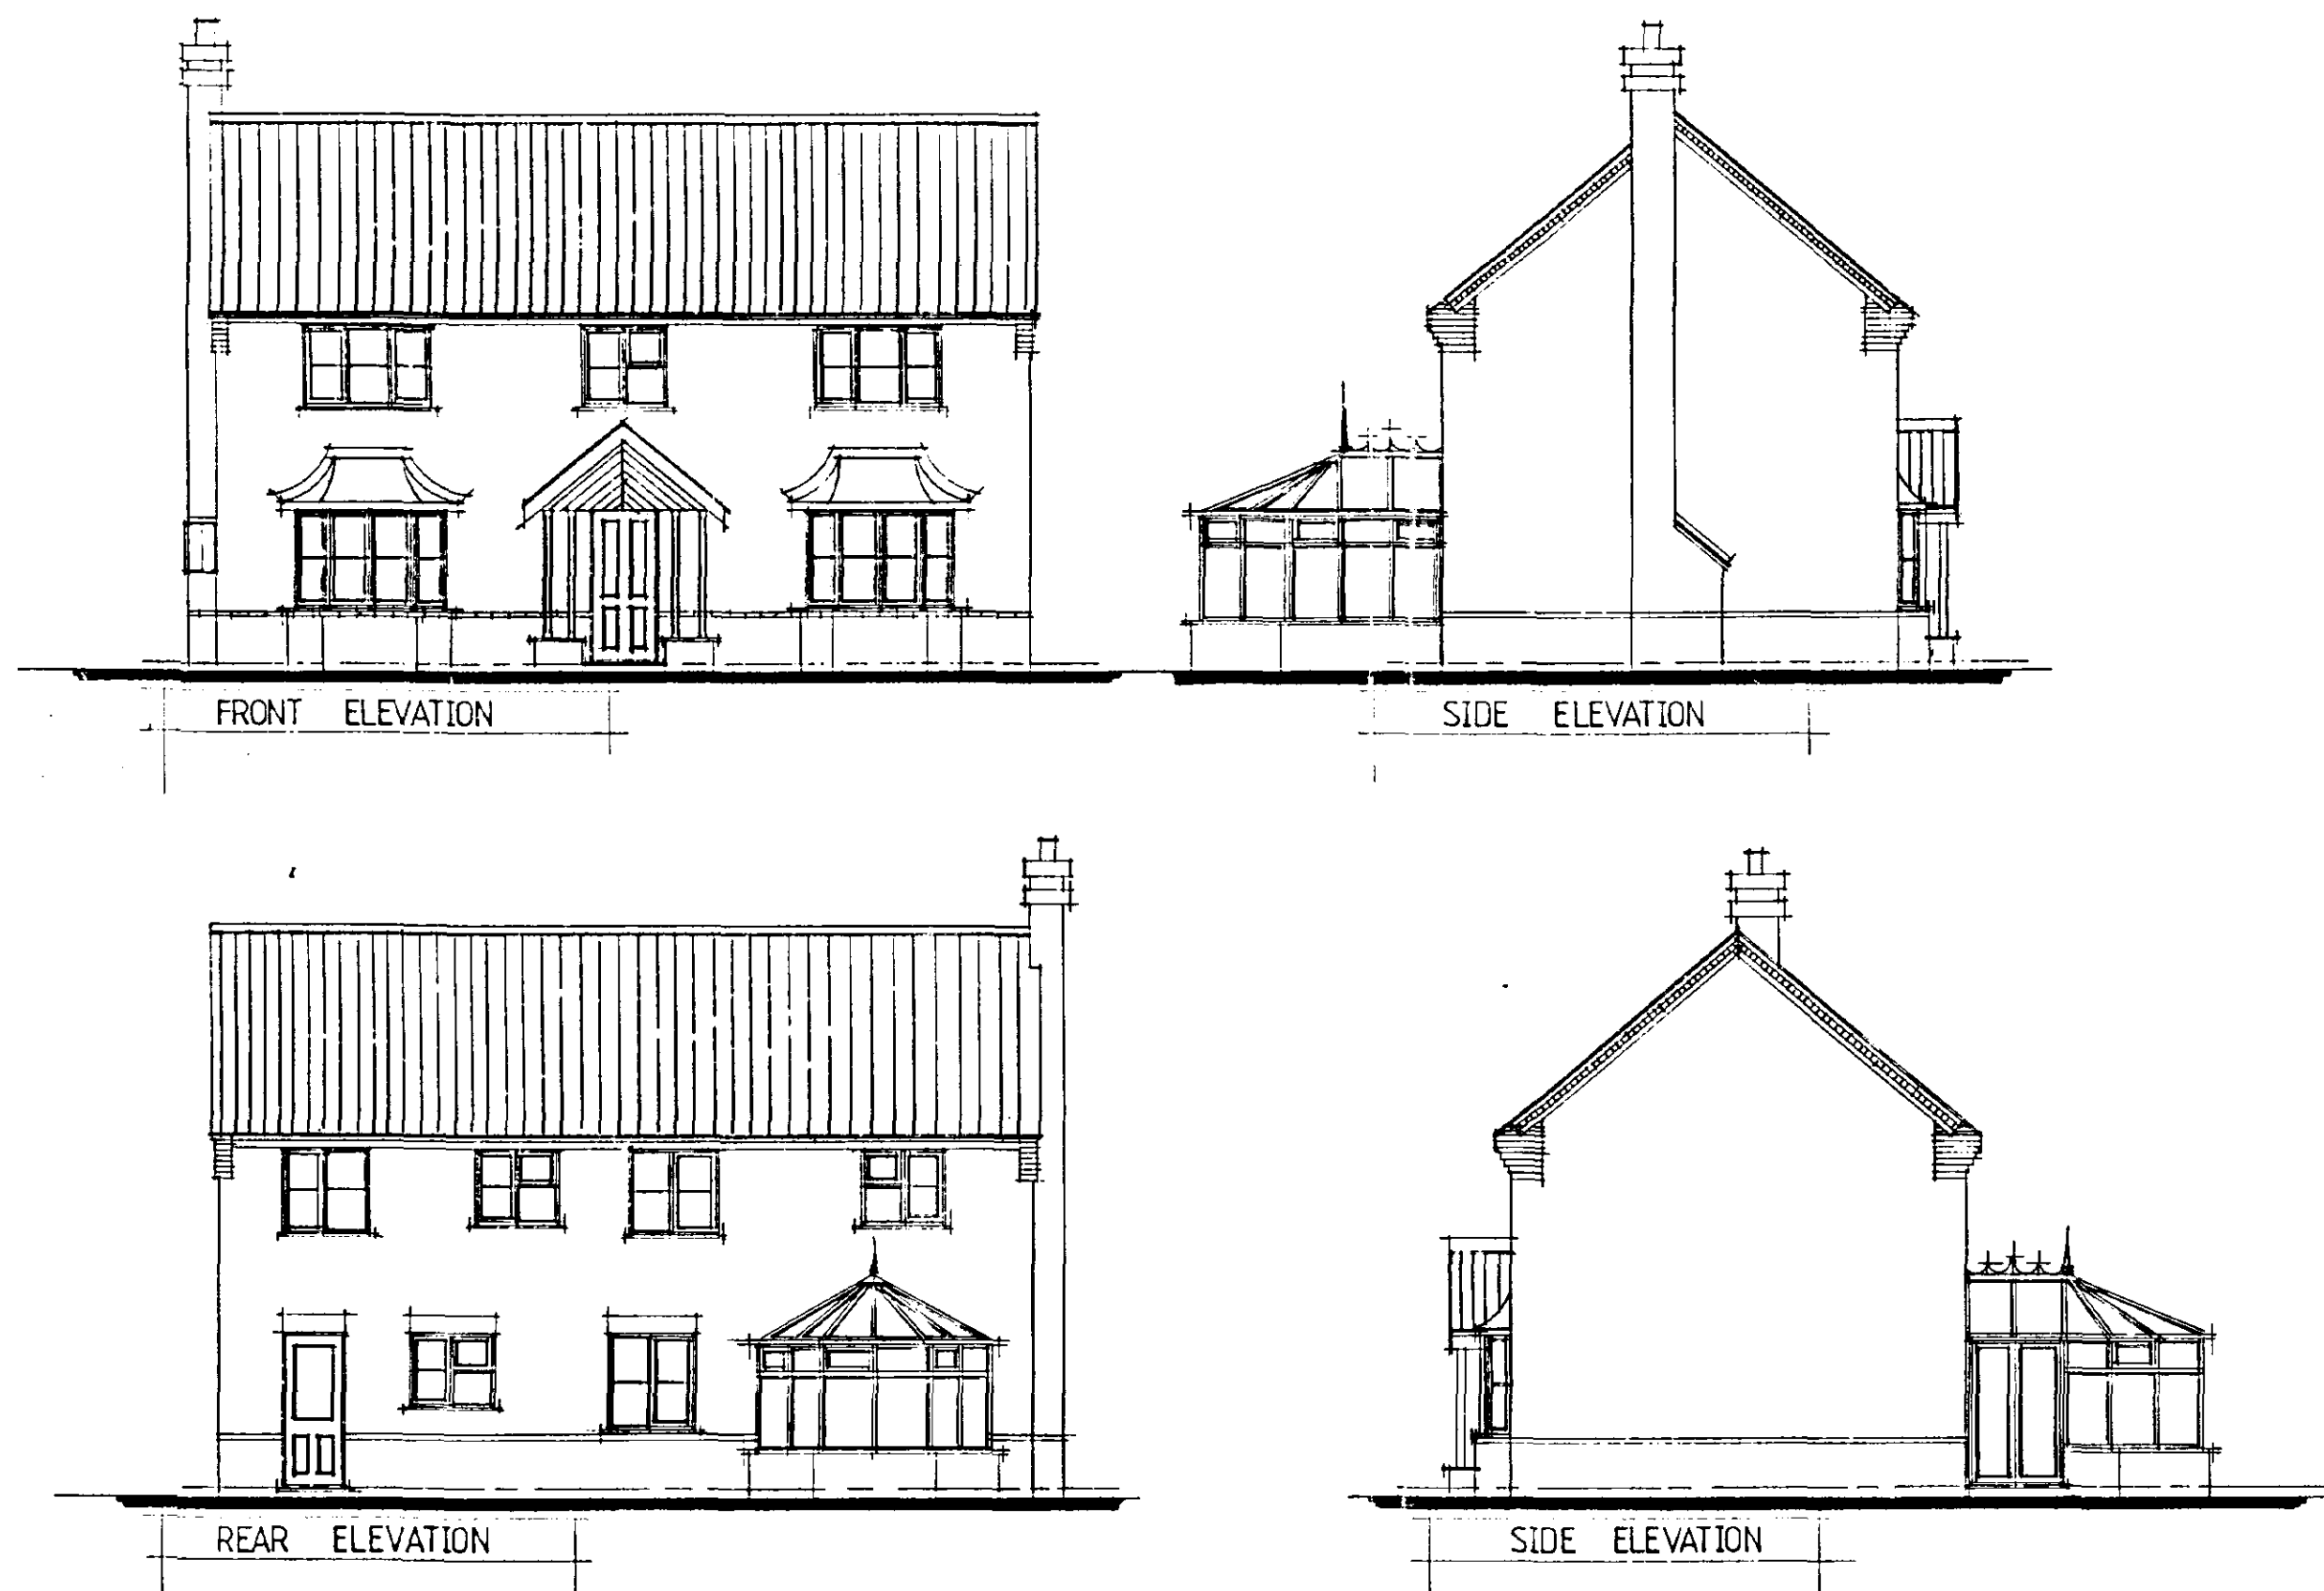

This drawing is for PLANNING PURPOSES ONLY. The internal layout shown on the plans is indicative and are for guidance purposes. Amendments may be made at the discretion of Allison Homes. For confirmation of finalised design and specification refer to the Sales Department.


The Conservatory is also for planning purposes only, and will not be constructed and included in the sale unless requested as an extra by the purchaser. The design is therefore indicative and may be subject to alteration to suit individual requirements.

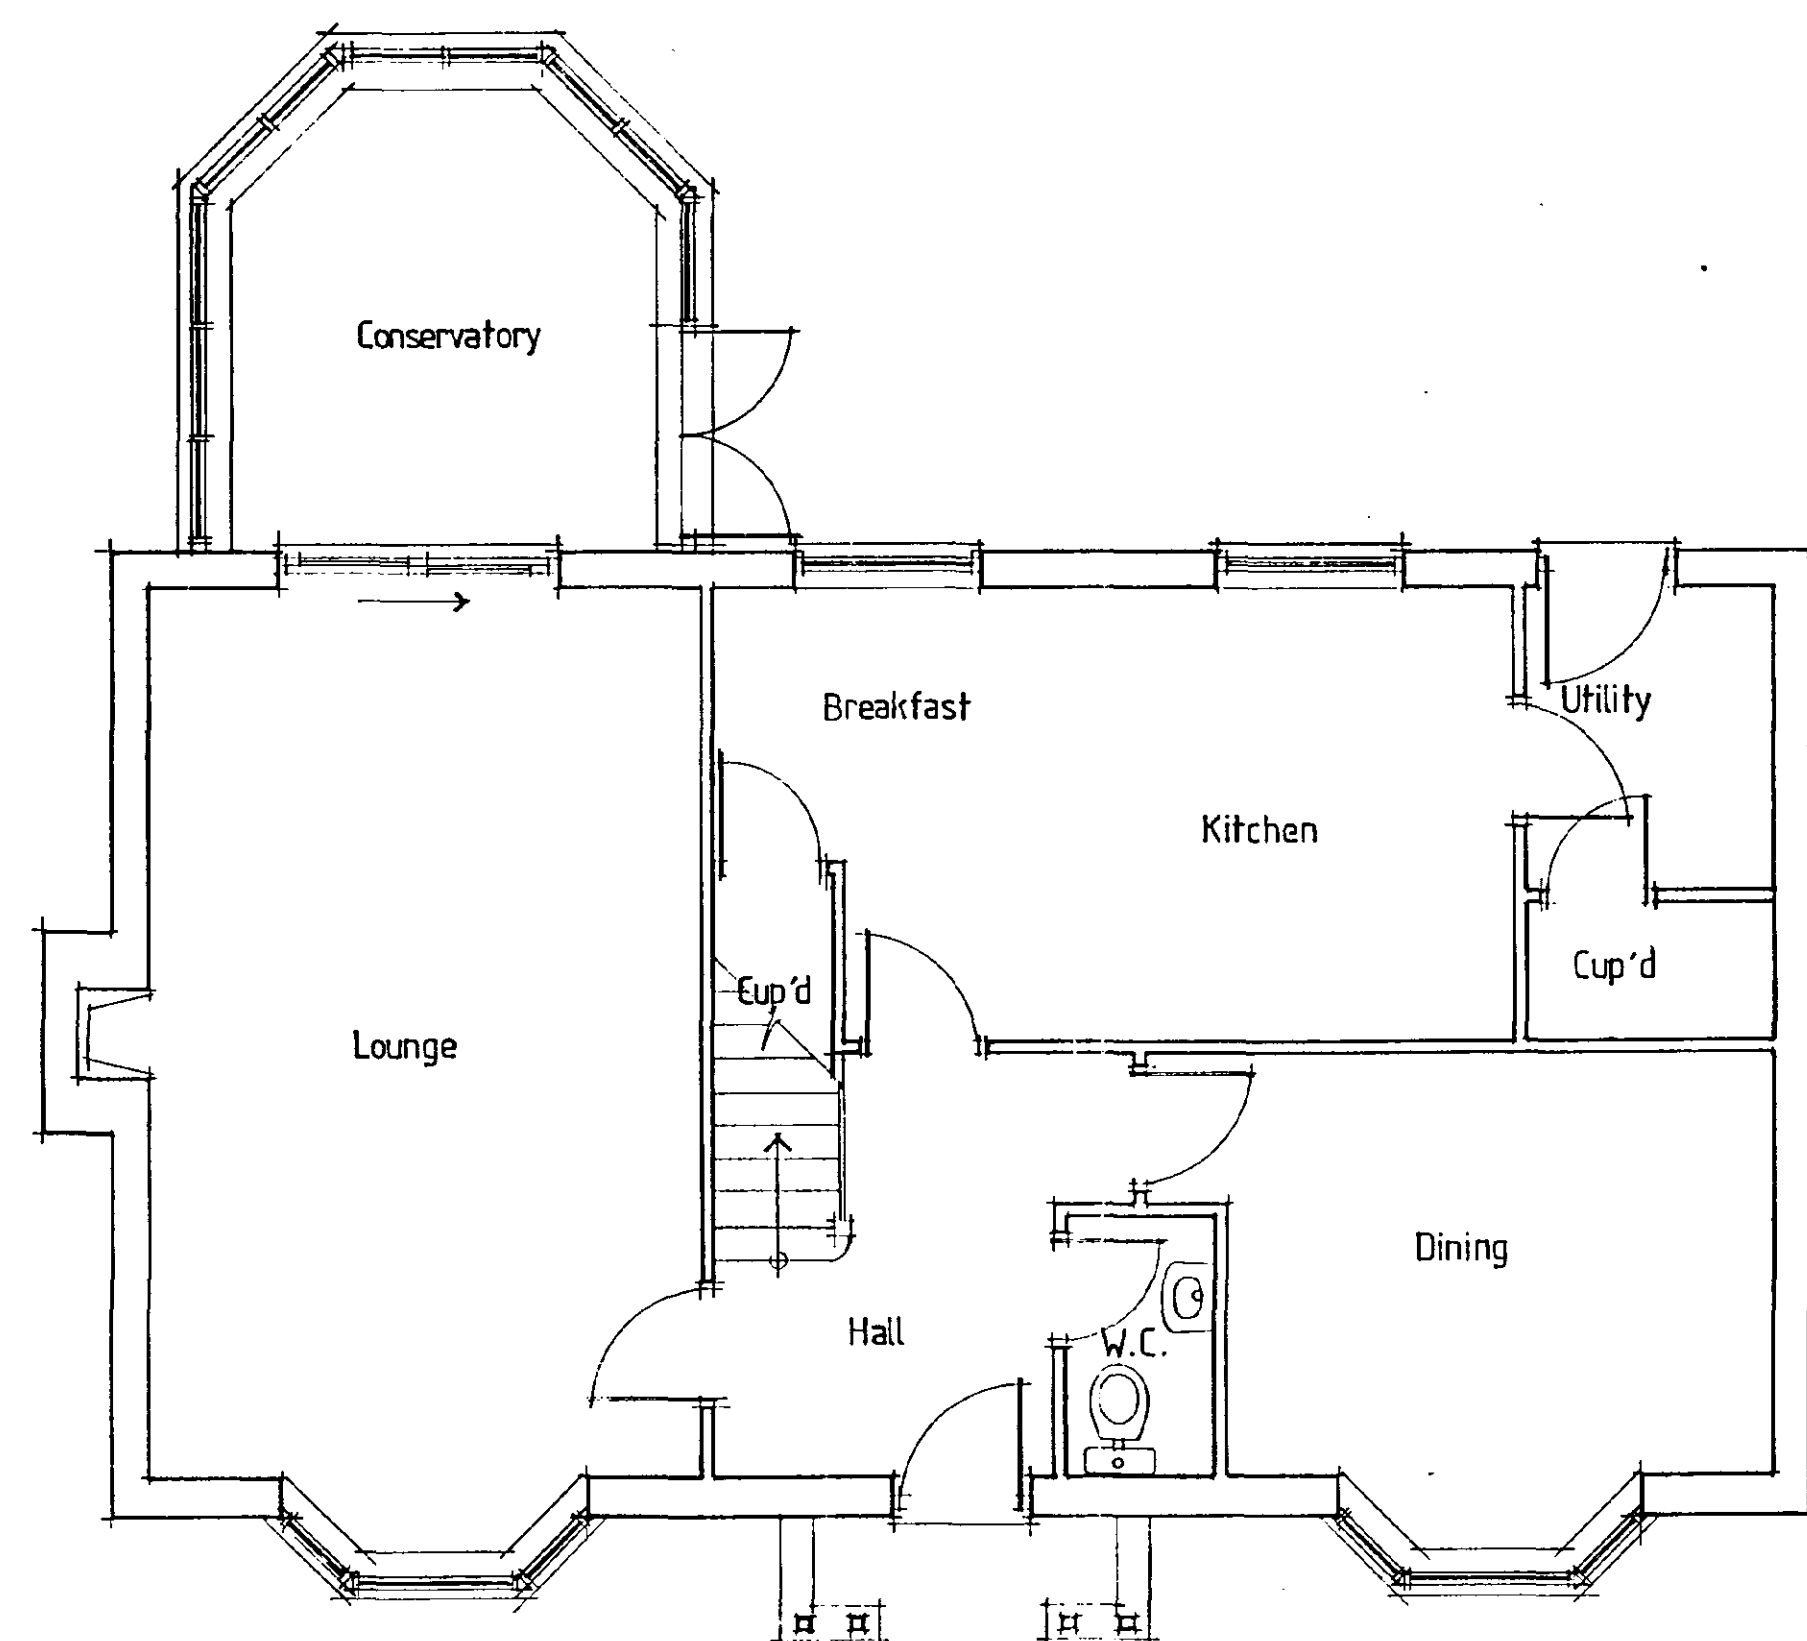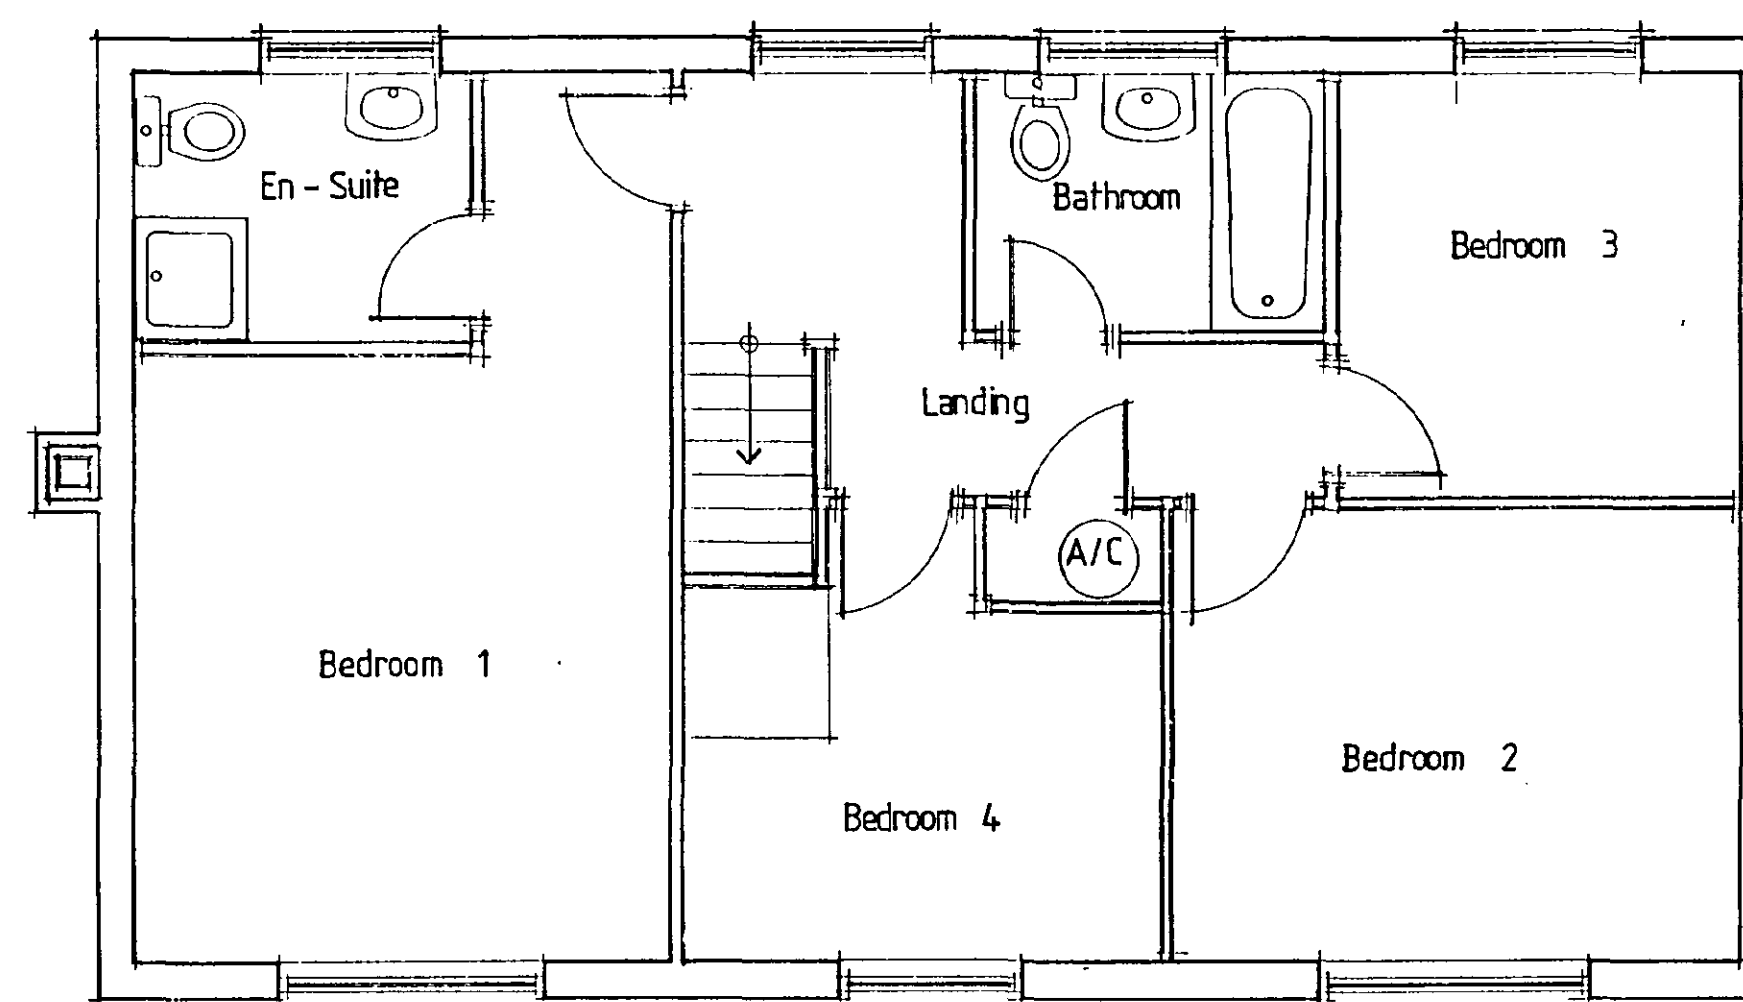


SOUTH HOLLAND DC
HOUSING & PLANNING
09 JUN 2000
Ref: 0739/00

Date: Description:	
R E V I S I O N S	
 ALLISON HOMES Swallow House, Banbury Close, West Elton Avenue Spalding, Lincs. PE11 2BS Telephone (01775) 724701 Fax (01775) 762153 ALLISON HOMES is a trading name of SWALLOW HOMES LTD	
Project: R - Range 4 Bed House. THE HEYWOOD 1550 sqft gross 1355 sqft habitable Drawing Title: Floor Plan, Elevation DESIGN SHEET	
Reference No: R4/SG/06/V1	Scales: 1:50 1:100 Date: 11/12/97 Drawing No: 01 Revision:
Do not scale directly from this drawing. All discrepancies to be brought to the attention of the above office.	


REFER TO MAIN DWELLING FOR ELEVATIONAL TREATMENT

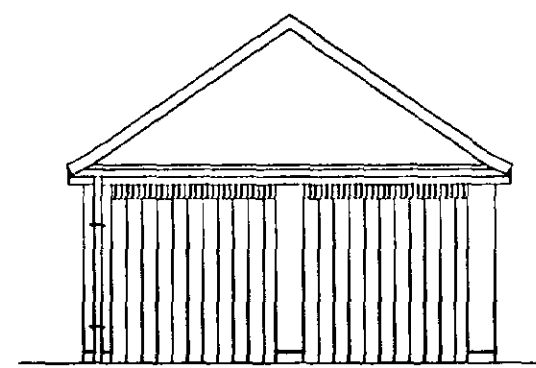


SIDE ELEVATION

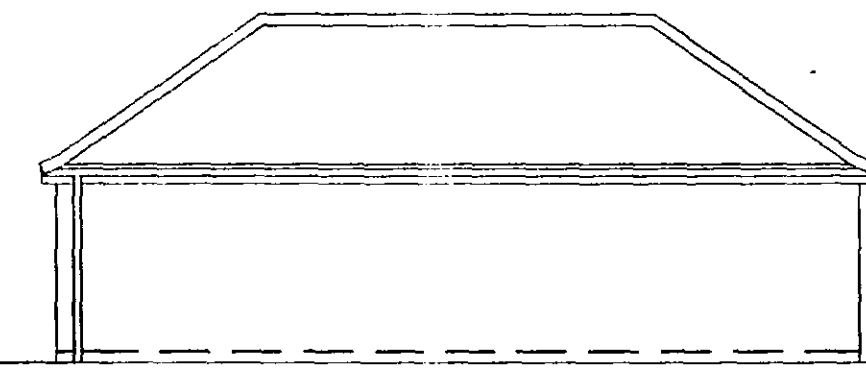


FRONT ELEVATION

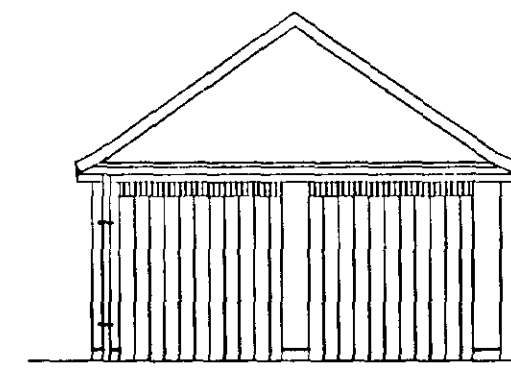


SIDE ELEVATION

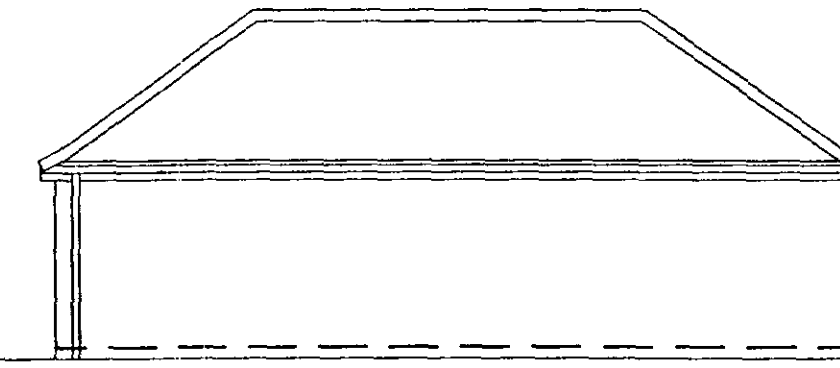


REAR ELEVATION

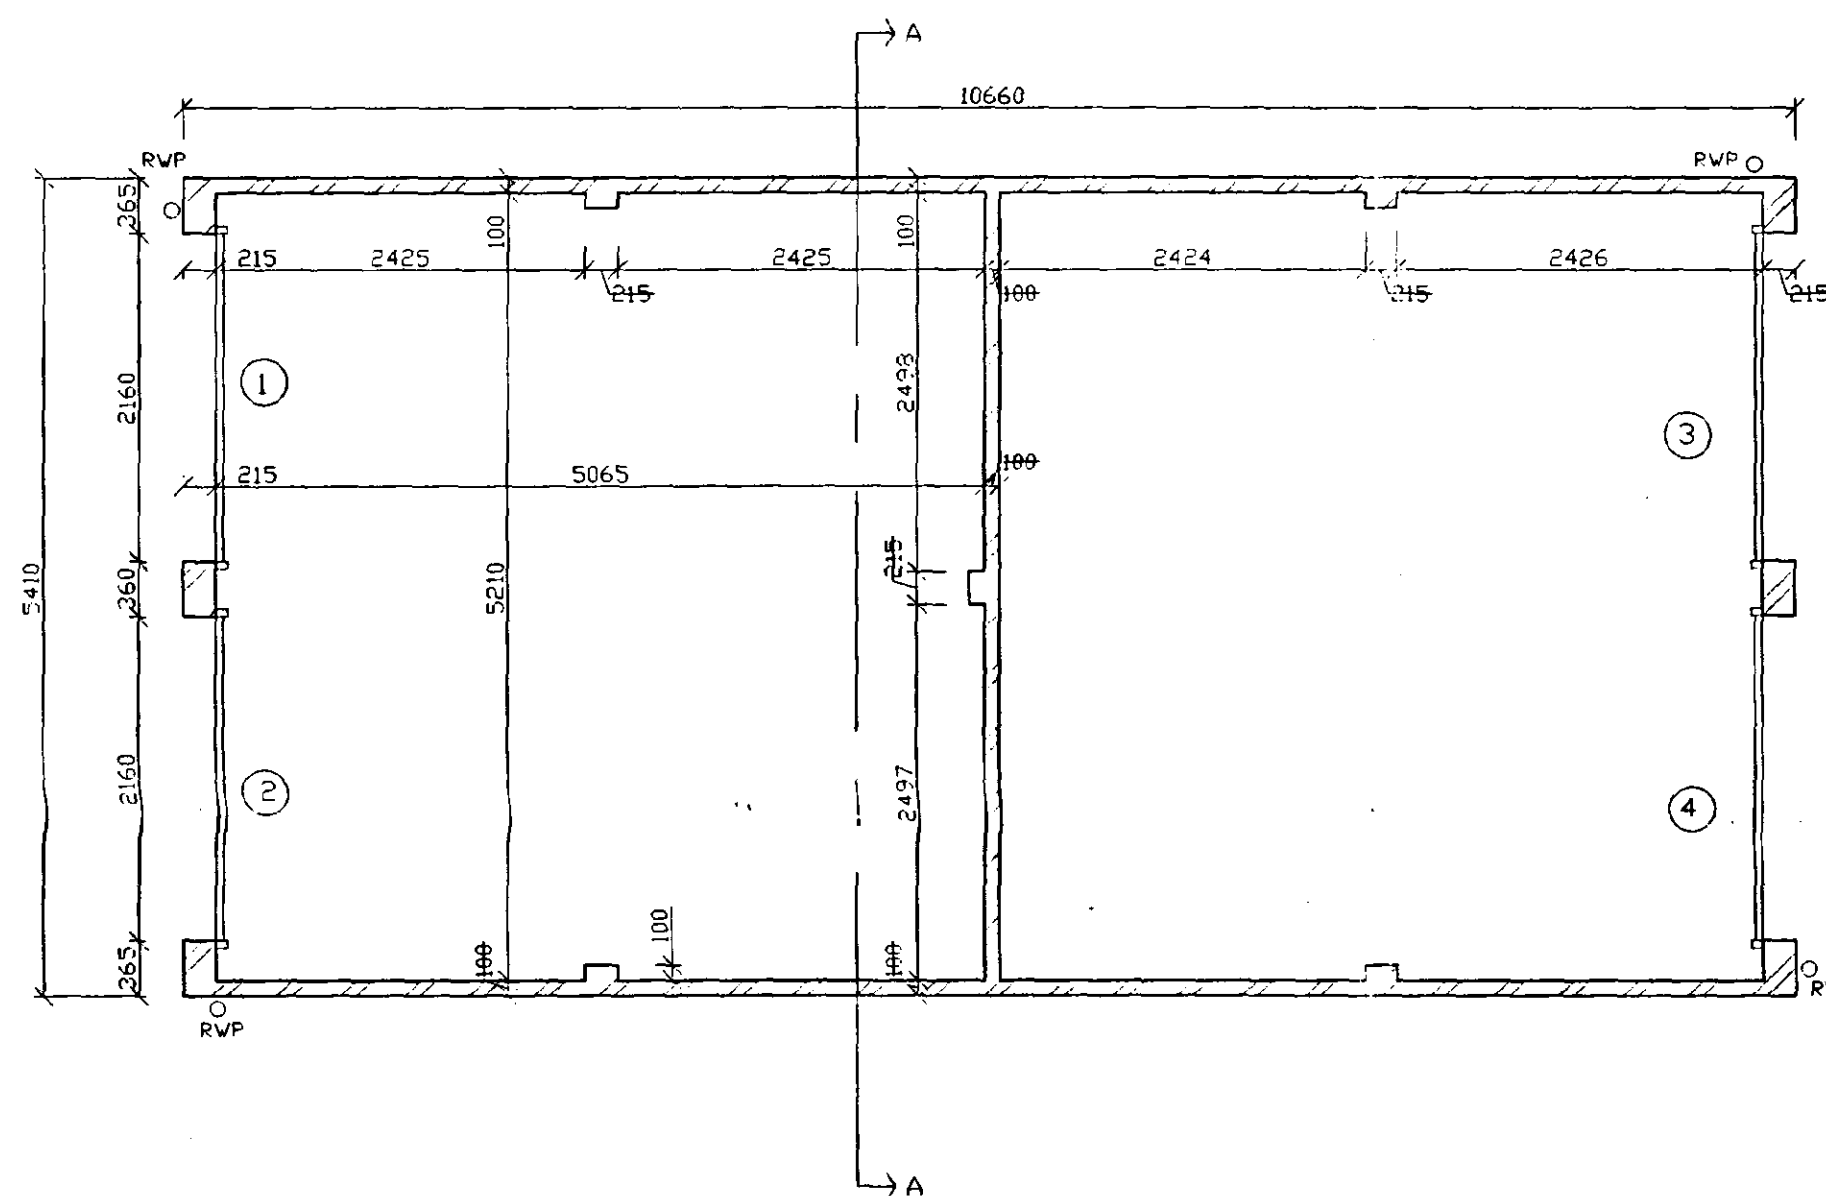


FLOOR PLAN

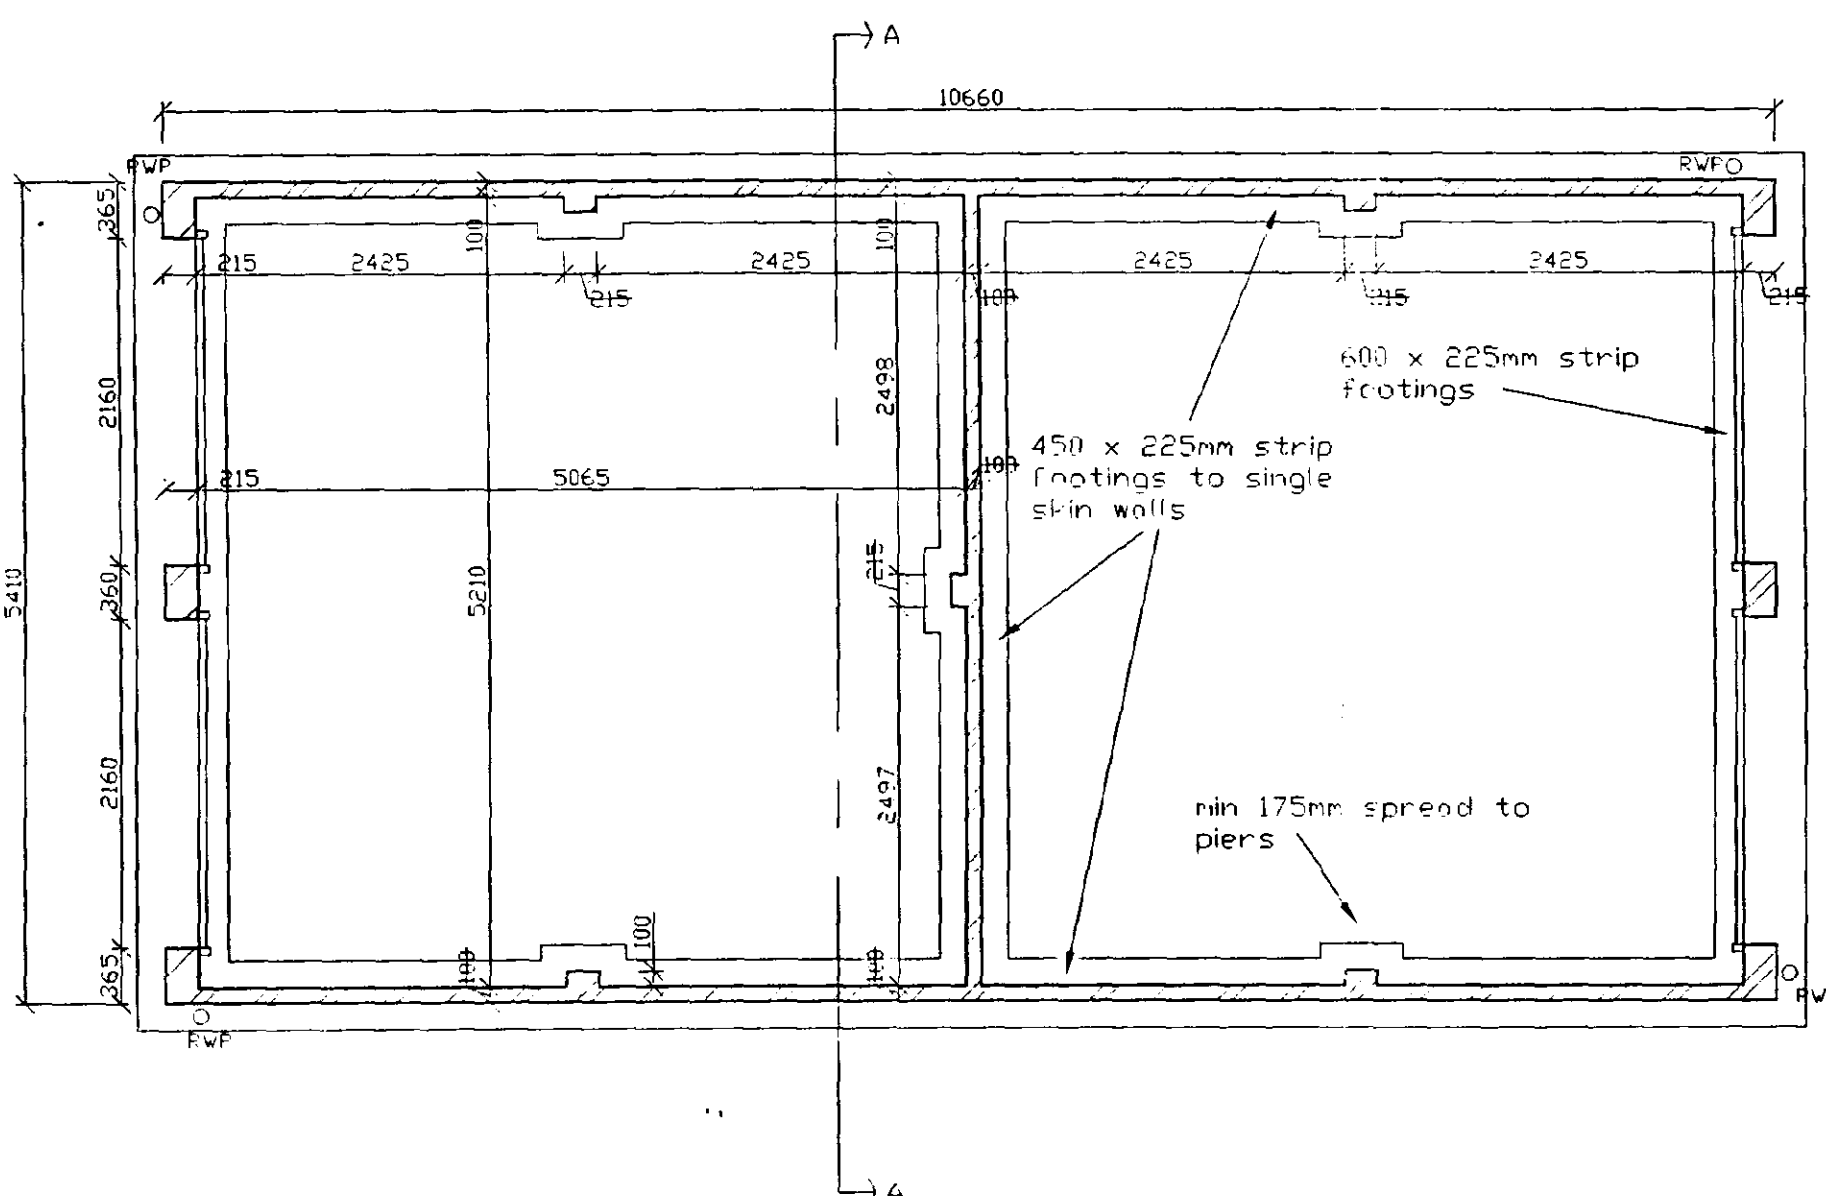

FOUNDATION PLAN

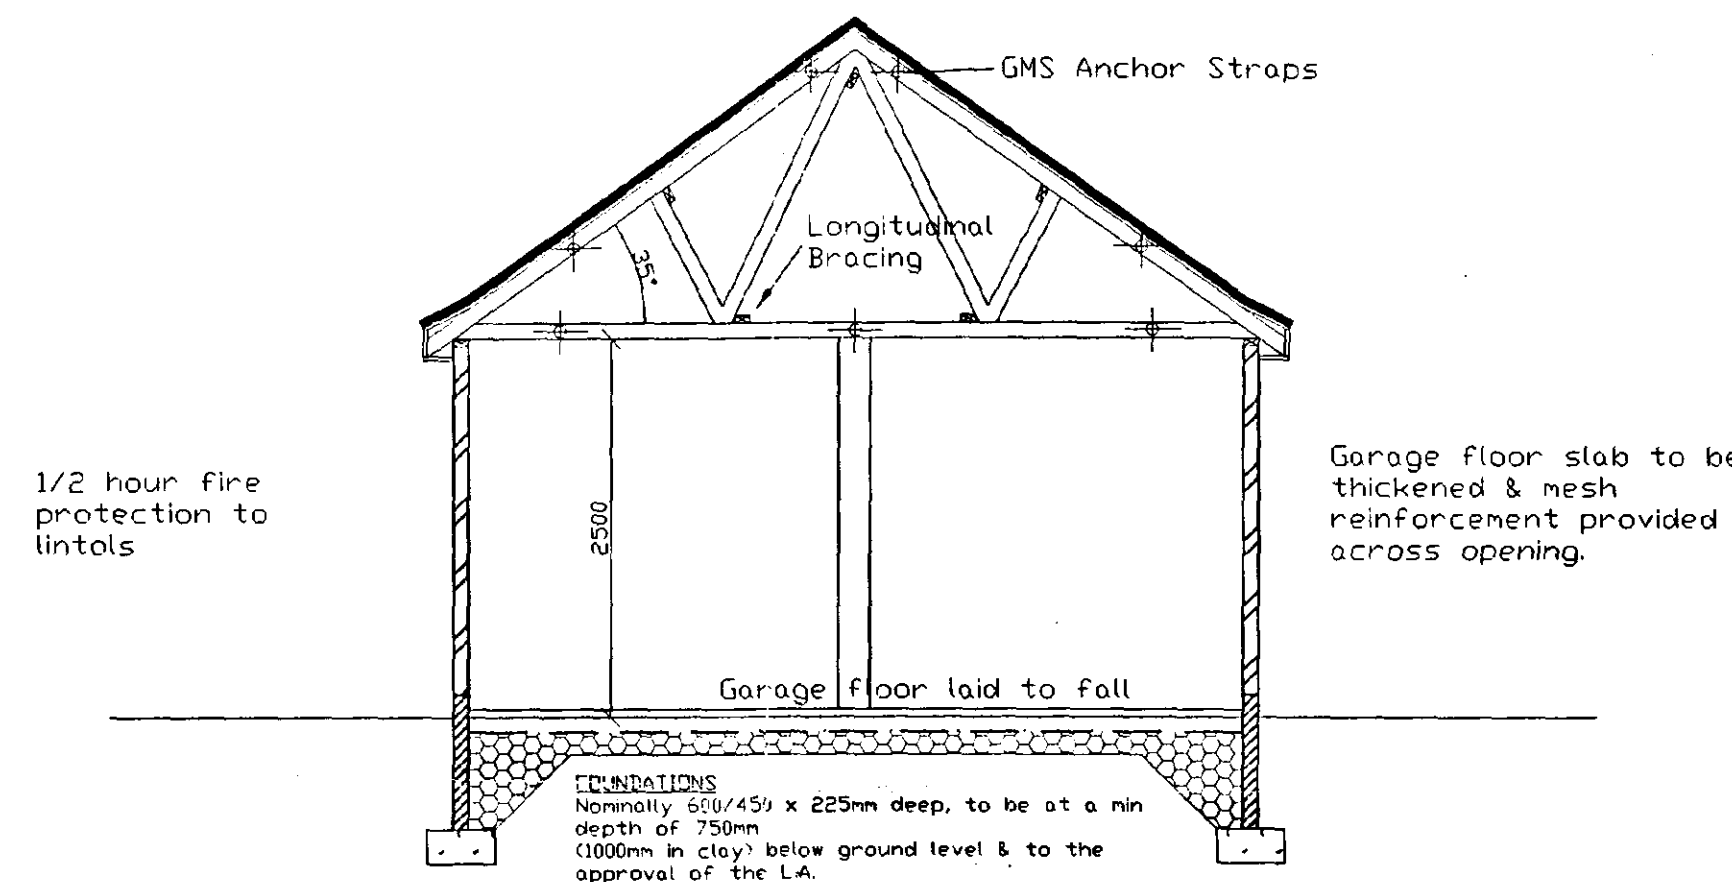

SECTION A-A

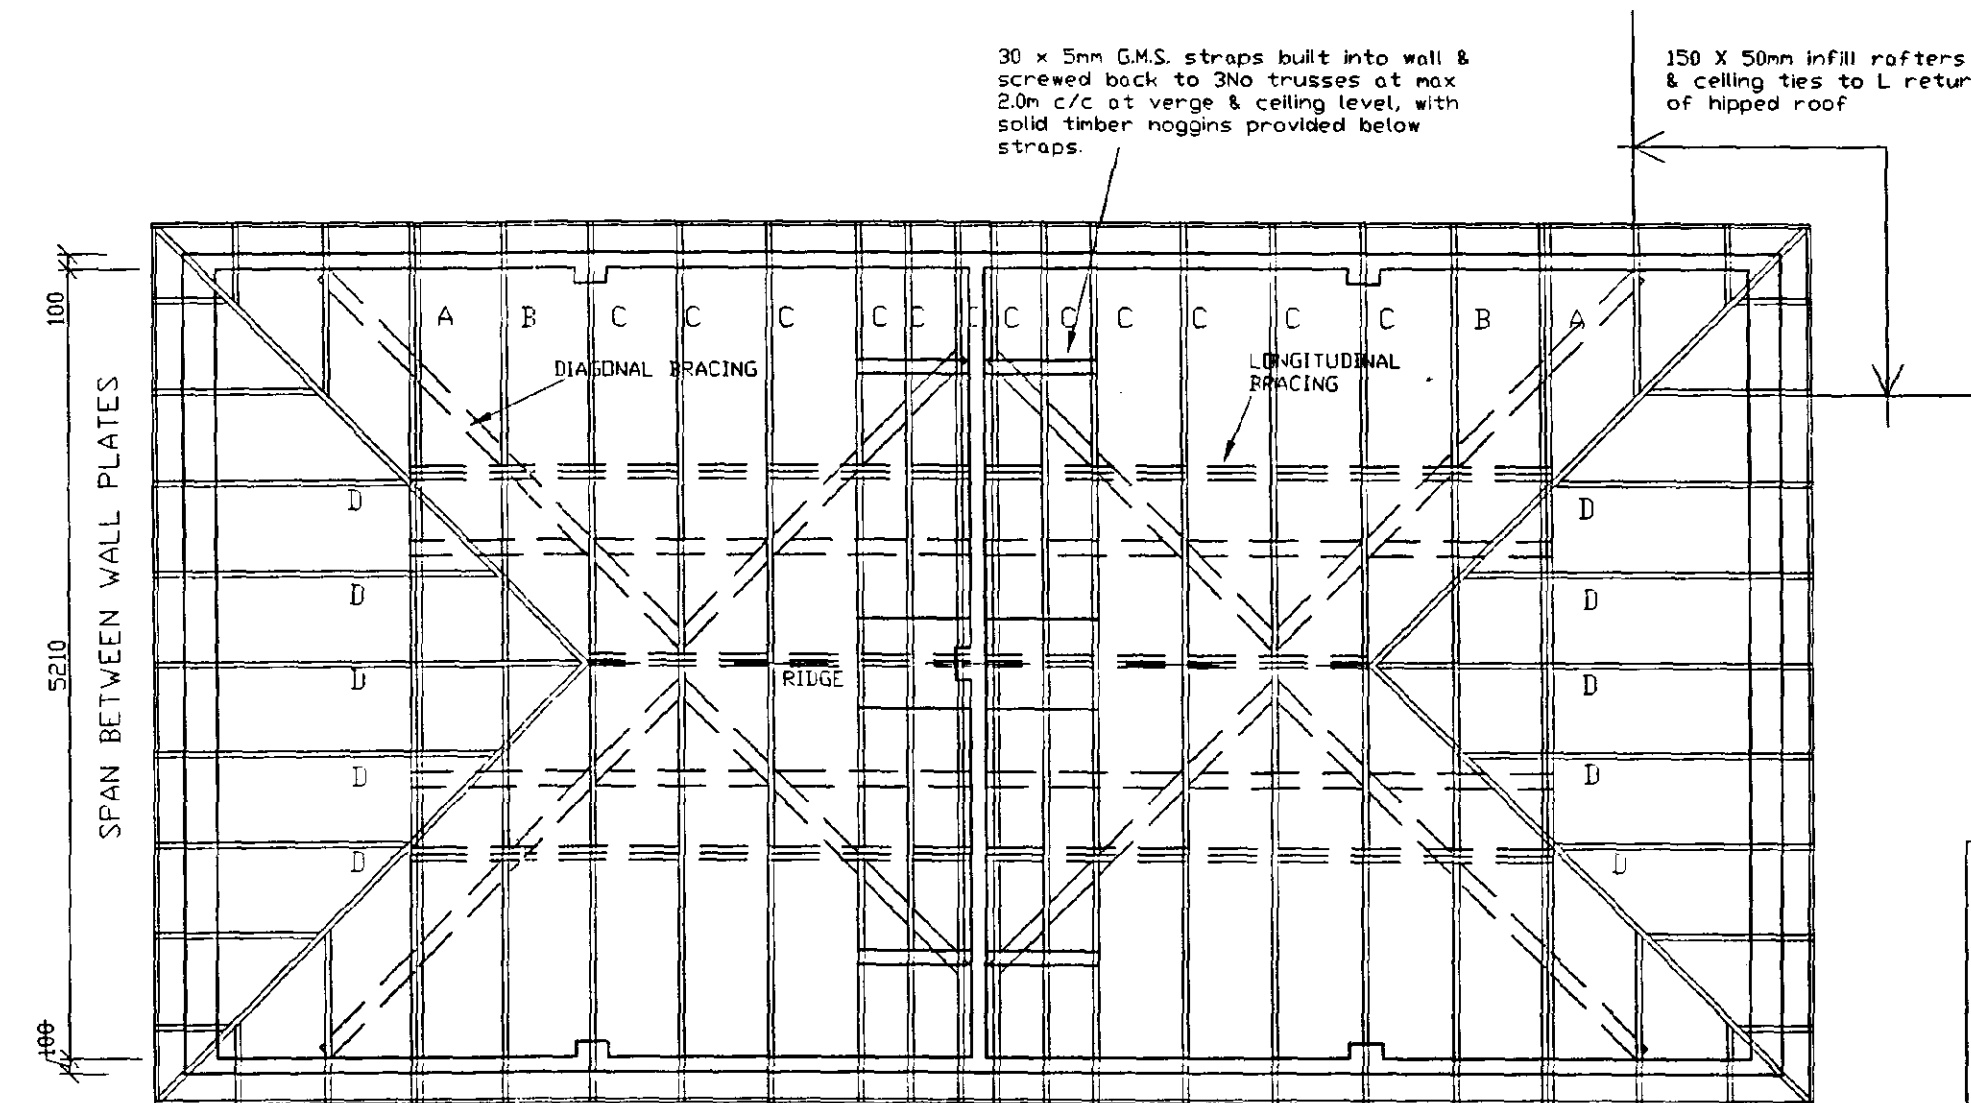

ROOF TRUSS LAYOUT

CONSTRUCTION NOTES

GROUND PREPARATION - Strip all top soil/vegetable matter from area occupied by buildings plus 2m all round, provisionally allow 150mm depth and store in site stockpile for later reuse. Reduce levels/grade oversite to levels indicated on site plans.

FOUNDATIONS - Unless otherwise stated, strip foundations to be 450/650mm wide of C15P mix concrete. Depth to suit site conditions, subject to 700mm min depth (1000mm on clay) and to the approval of the Local Authority Building Inspector.

GROUND FLOOR CONSTRUCTION - Insitu concrete ground bearing slabs to be 100mm thickness C20P mix concrete on 1200 gauge DPM (300mm laps) on 150mm sand blinded clean hardcore (max 600mm filling below slab). DPM to be turned up and over all walls and overlaid with DPC.

SUB-STRUCTURE WALLS - Class A blocks of FL quality bricks in 1:3 mix mortar. Fill cavities to within 225mm of lowest DPC with 1:10 mortar or lean mix concrete.

EXTERNAL WALLS - Made up of 105mm facing brickwork. Cavity walls between house and garage as external walls. Solid walls of 200mm Tarmac Toplite GTI or similar lightweight blocks in 1:1:6 mortar (K value 0.11 w/wk) to give U value of 0.48w/m degrees Celsius.

ROOF COVERING - Concrete interlocking, concrete/clay plain tiles or traditional/fibre cement slates with ridges/verges/special fittings all as site specification. 38 x 25mm treated SW battens gauge to suite tiling on BS747 type if untearable roofing felt or similar on cut/trussed rafters as applicable. Contractor is to determine tile fixing specification from manufacturers published literature with due consideration for each site location, anticipated wind velocities and individual roof pitches. Roofing contractor to fix mineral fibre quilt fire stopping above and below roofing felt to head of party walls and fire stop eaves boxes in strict accordance with manufacturers written instructions.

ROOF CONSTRUCTION - Wall plates generally 100 x 50mm treated SW, with half lapped joints and fully bedded, strapped down to supporting wall with 30 x 5mm GMS straps at 1.0m cc's. Cut pitch rafters to be fully kirdsmouthed over 4 twice nailed to manufacturer and fixed together with 100 x 25mm sown SW binders and bracing, in strict accordance with BS5268 part 3 1985 (and any subsequent amendment) at 600mm max centres. Provide 30 x 5mm once bent (900/100) galvanised mild steel lateral restraint straps to external walls at ceiling and rafter level where shown at 2m max cc's fixed with 4 no. 50mm 8 gauge CSK screws or 5 no. 3.5 x 50mm galvanised round wire nails to 2 trusses/ceiling joists min C/W solid blocking support and edge packing.

ROOF SPACE VENTILATION AND INSULATION - Provide eave to eave ventilation equivalent to 10,000mm²/metre run or where eaves is dropped. 25,000mm²/metre run, together with high level vents giving 5000mm²/metre run (use tile manufacturers dry ridge ventilator system). Use either ventilating soffit boards, continuous soffit ventilation strips or continuous over fascia ventilation strips as site specification.

RAINWATER GOODS - 115mm dia HR or 100mm square line UPVC guttering, fixed level using standard fascia brackets at 1000mm cc's and 68mm dia/65mm square RWP's sealed to drain at ground level. Colour/profile as site specification.

FOUL AND STORM DRAINAGE - Generally foul drainage to connect to foul sewer lateral and rainwater to discharge to rubble filled soakaways, but refer to drainage layout plan on a site by site and plot by plot basis.

OPENING	FRAME	LINTOL	LENGTH
1,2,3 & 4	PURPOSE MADE	CN71A	2550

SOUTH HAVEN
HOUSING
09 JUL 2000
Ref: 0739/00

DATE	DESCRIPTION	BY	CHKD
27/8/99	TRUSS A REVISED		A 10%
Date	Description		

REVISIONS	DATE	DESCRIPTION

Swallow House, Banbury Close, West Elloe Avenue, Spalding, Lincs.
FE11 2BS
Telephone: (01775) 74701 Fax: (01775) 74125
ALLISON HOMES is a trading name of SWALLOW HOMES LTD

Project:
2No TANDEM DOUBLE GARAGE

Drawing Title:
CONSTRUCTION DRAWING

Reference No: 2TDG/01	SCALES 1:100/1:50
Drawing No: 1/1	Date: 5/8/99
	Drawn: P.D.W

Do not scale directly from this drawing. All discrepancies to be brought to the attention of the above office.

