



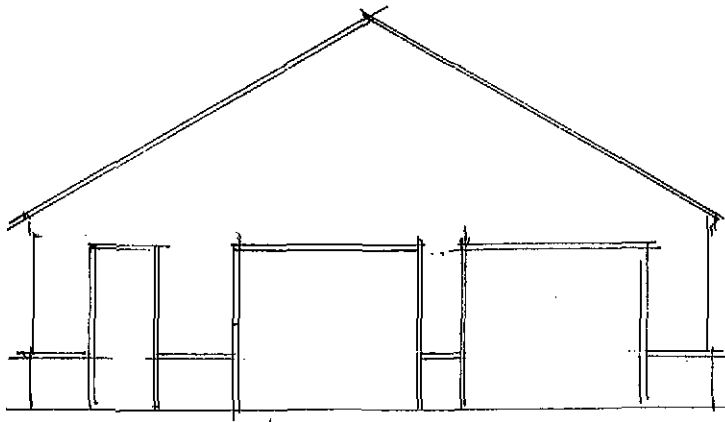


FRONT ELEVATION


0 1 2 3 4 5m

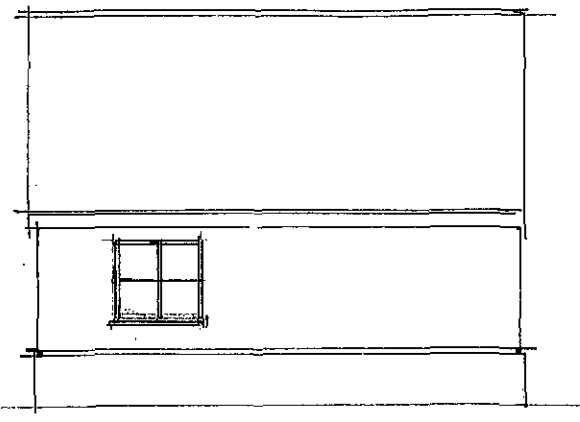


SIDE ELEVATION

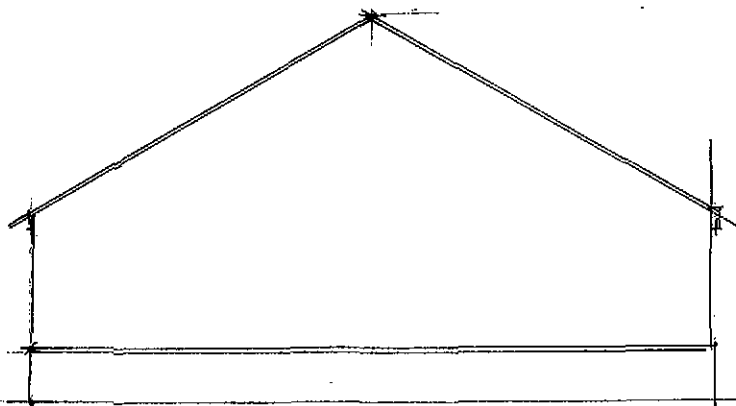

REAR ELEVATION

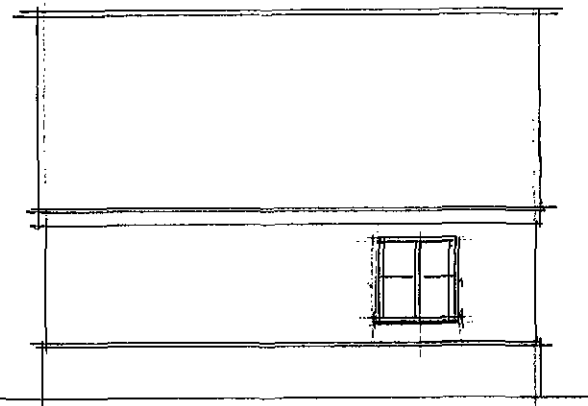

SIDE ELEVATION

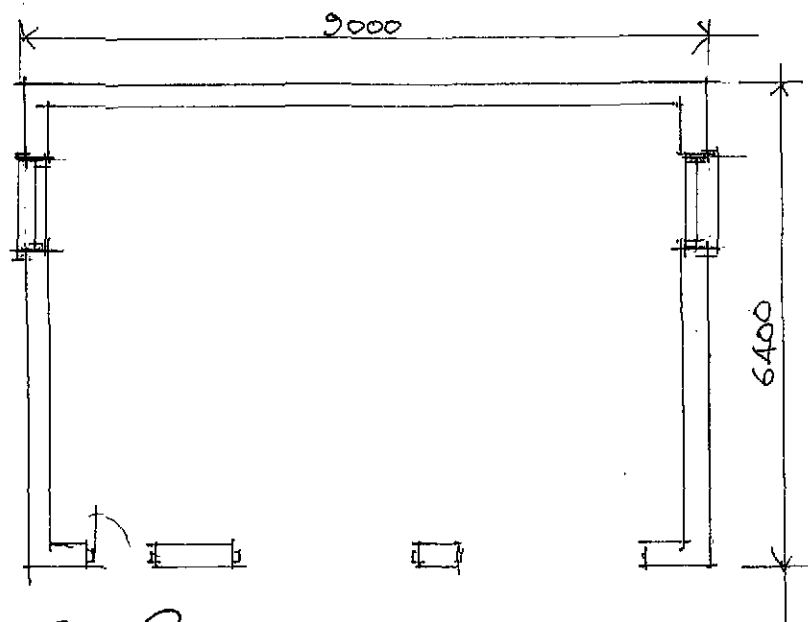


Floor Plan

**Existing Domestic  
Garage At  
14 Stowgate  
Deeping St. James**

Drg. No.4274 / 10  
Scale. 1: 100 1  
Date. August 2020


Old Court Bldrs  
Old Court  
Matheson House  
Oxcroft Bank  
Shepau Stowe  
Lincs  
PE12 0TY  
Tel 01406 330724

SHDC  
Planning & Development  
1 6 SEP 2010  
Ref: 0770-10

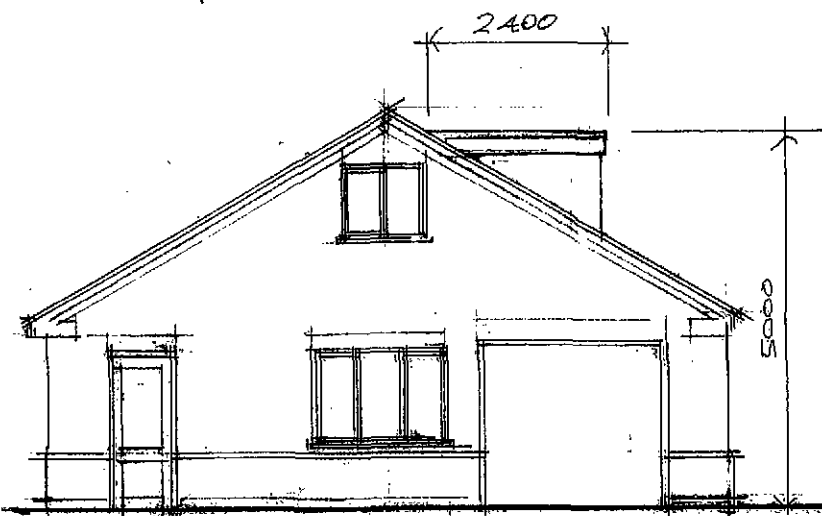


Front Elevation


0 1 2 3 4 5m

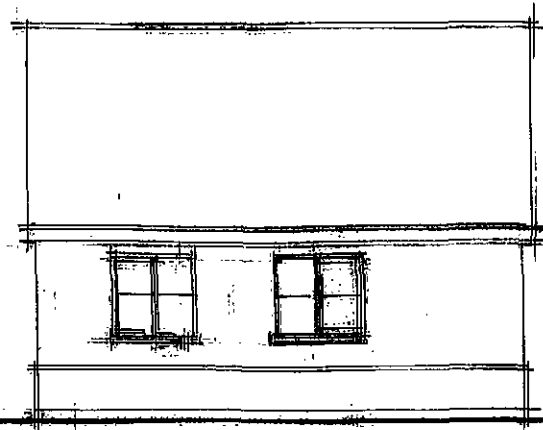


Side Elevation

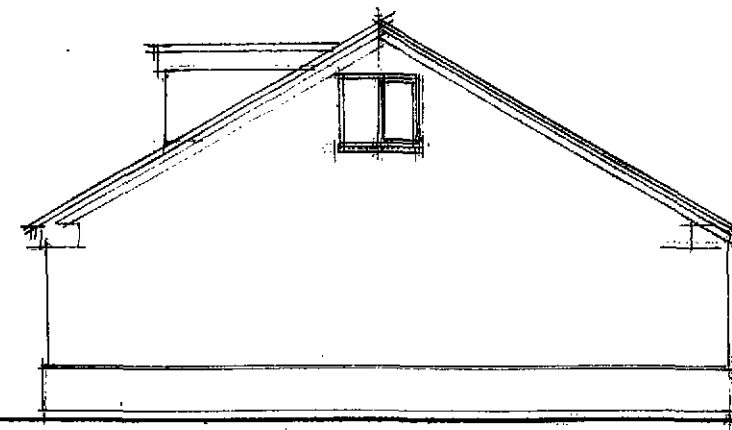


Rear Elevation

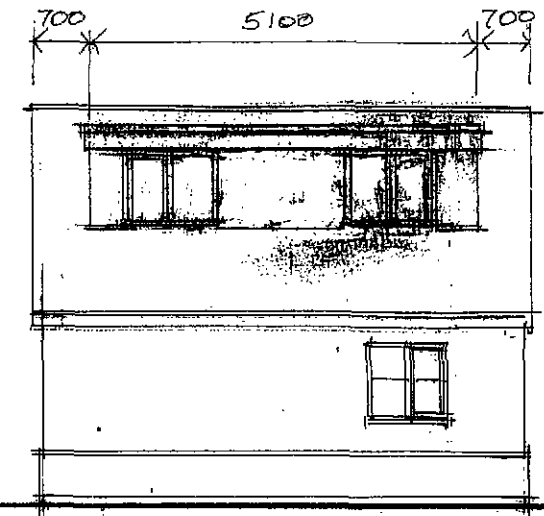


Side Elevation

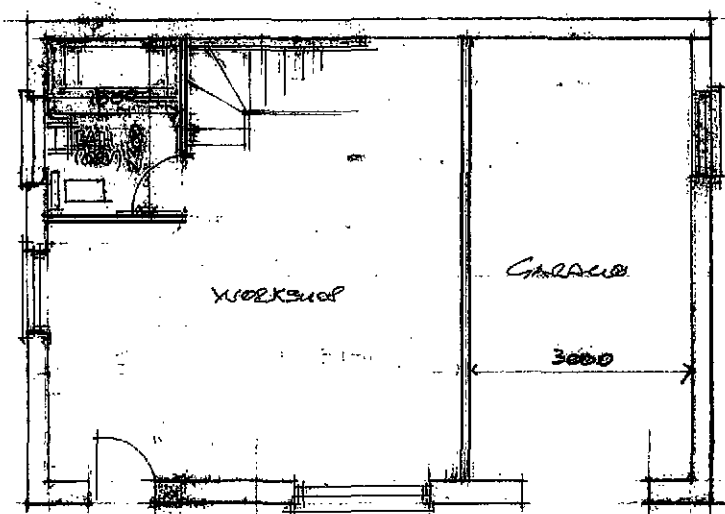

Ground Floor

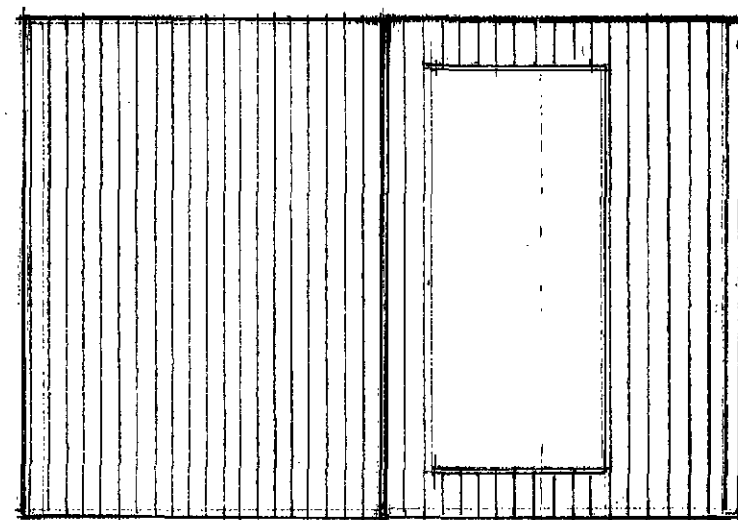

Roof Plan

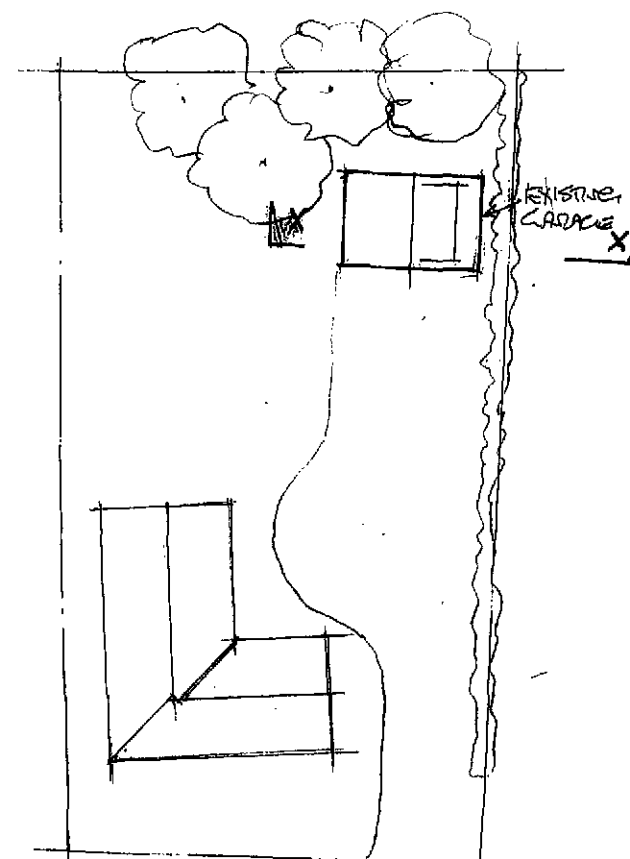

Site Plan

0 5 10m

PROPOSED 1<sup>st</sup> FFL +12.70

EXISTING G.L.  
+10.20


PAVING LEVEL  
+10.00  
HIGHWAY  
SURFACE

SHDC  
Planning & Development  
16 SEP 2010  
Ref: 070-10


Proposed Conversion  
Of Domestic Garage  
Garage, Workshop &  
1<sup>st</sup> Floor Gym, Incl.  
Additional Dormer  
At 14 Stowgate  
Deeping St. James

Drg. No.4274 / 1  
Scale: 1:100 1:500  
Date: August 2020



Old Court Bldgs  
Old Court  
Matheson House  
Oxcroft Bank  
Shepau Stowe  
Lincs  
PE12 0TY  
Tel 01406 330724

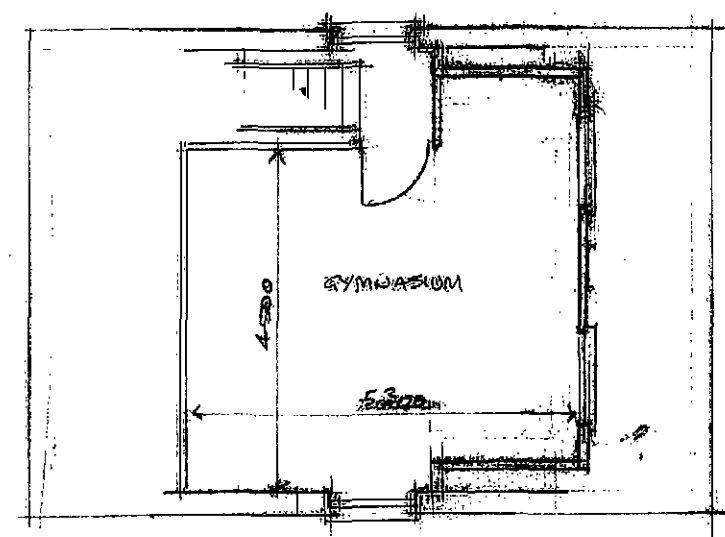

1st Floor

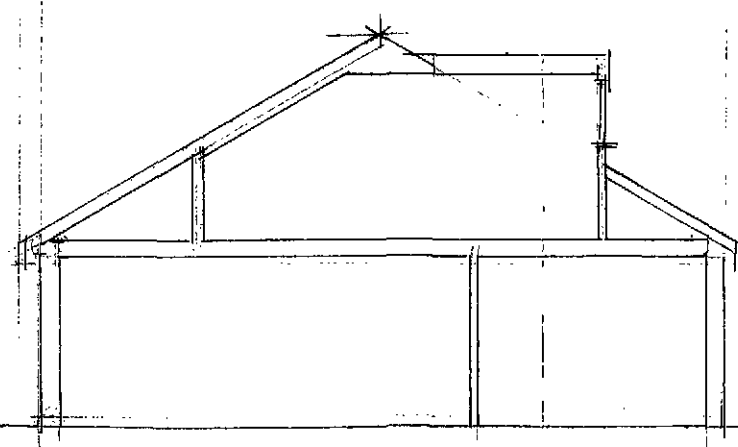

Section X-X

  

OS Mastermap  
14 September 2010  
www.centremapslive.com

1:1250 scale print at A4

© Crown Copyright. All rights reserved. Licence no. 10001998

