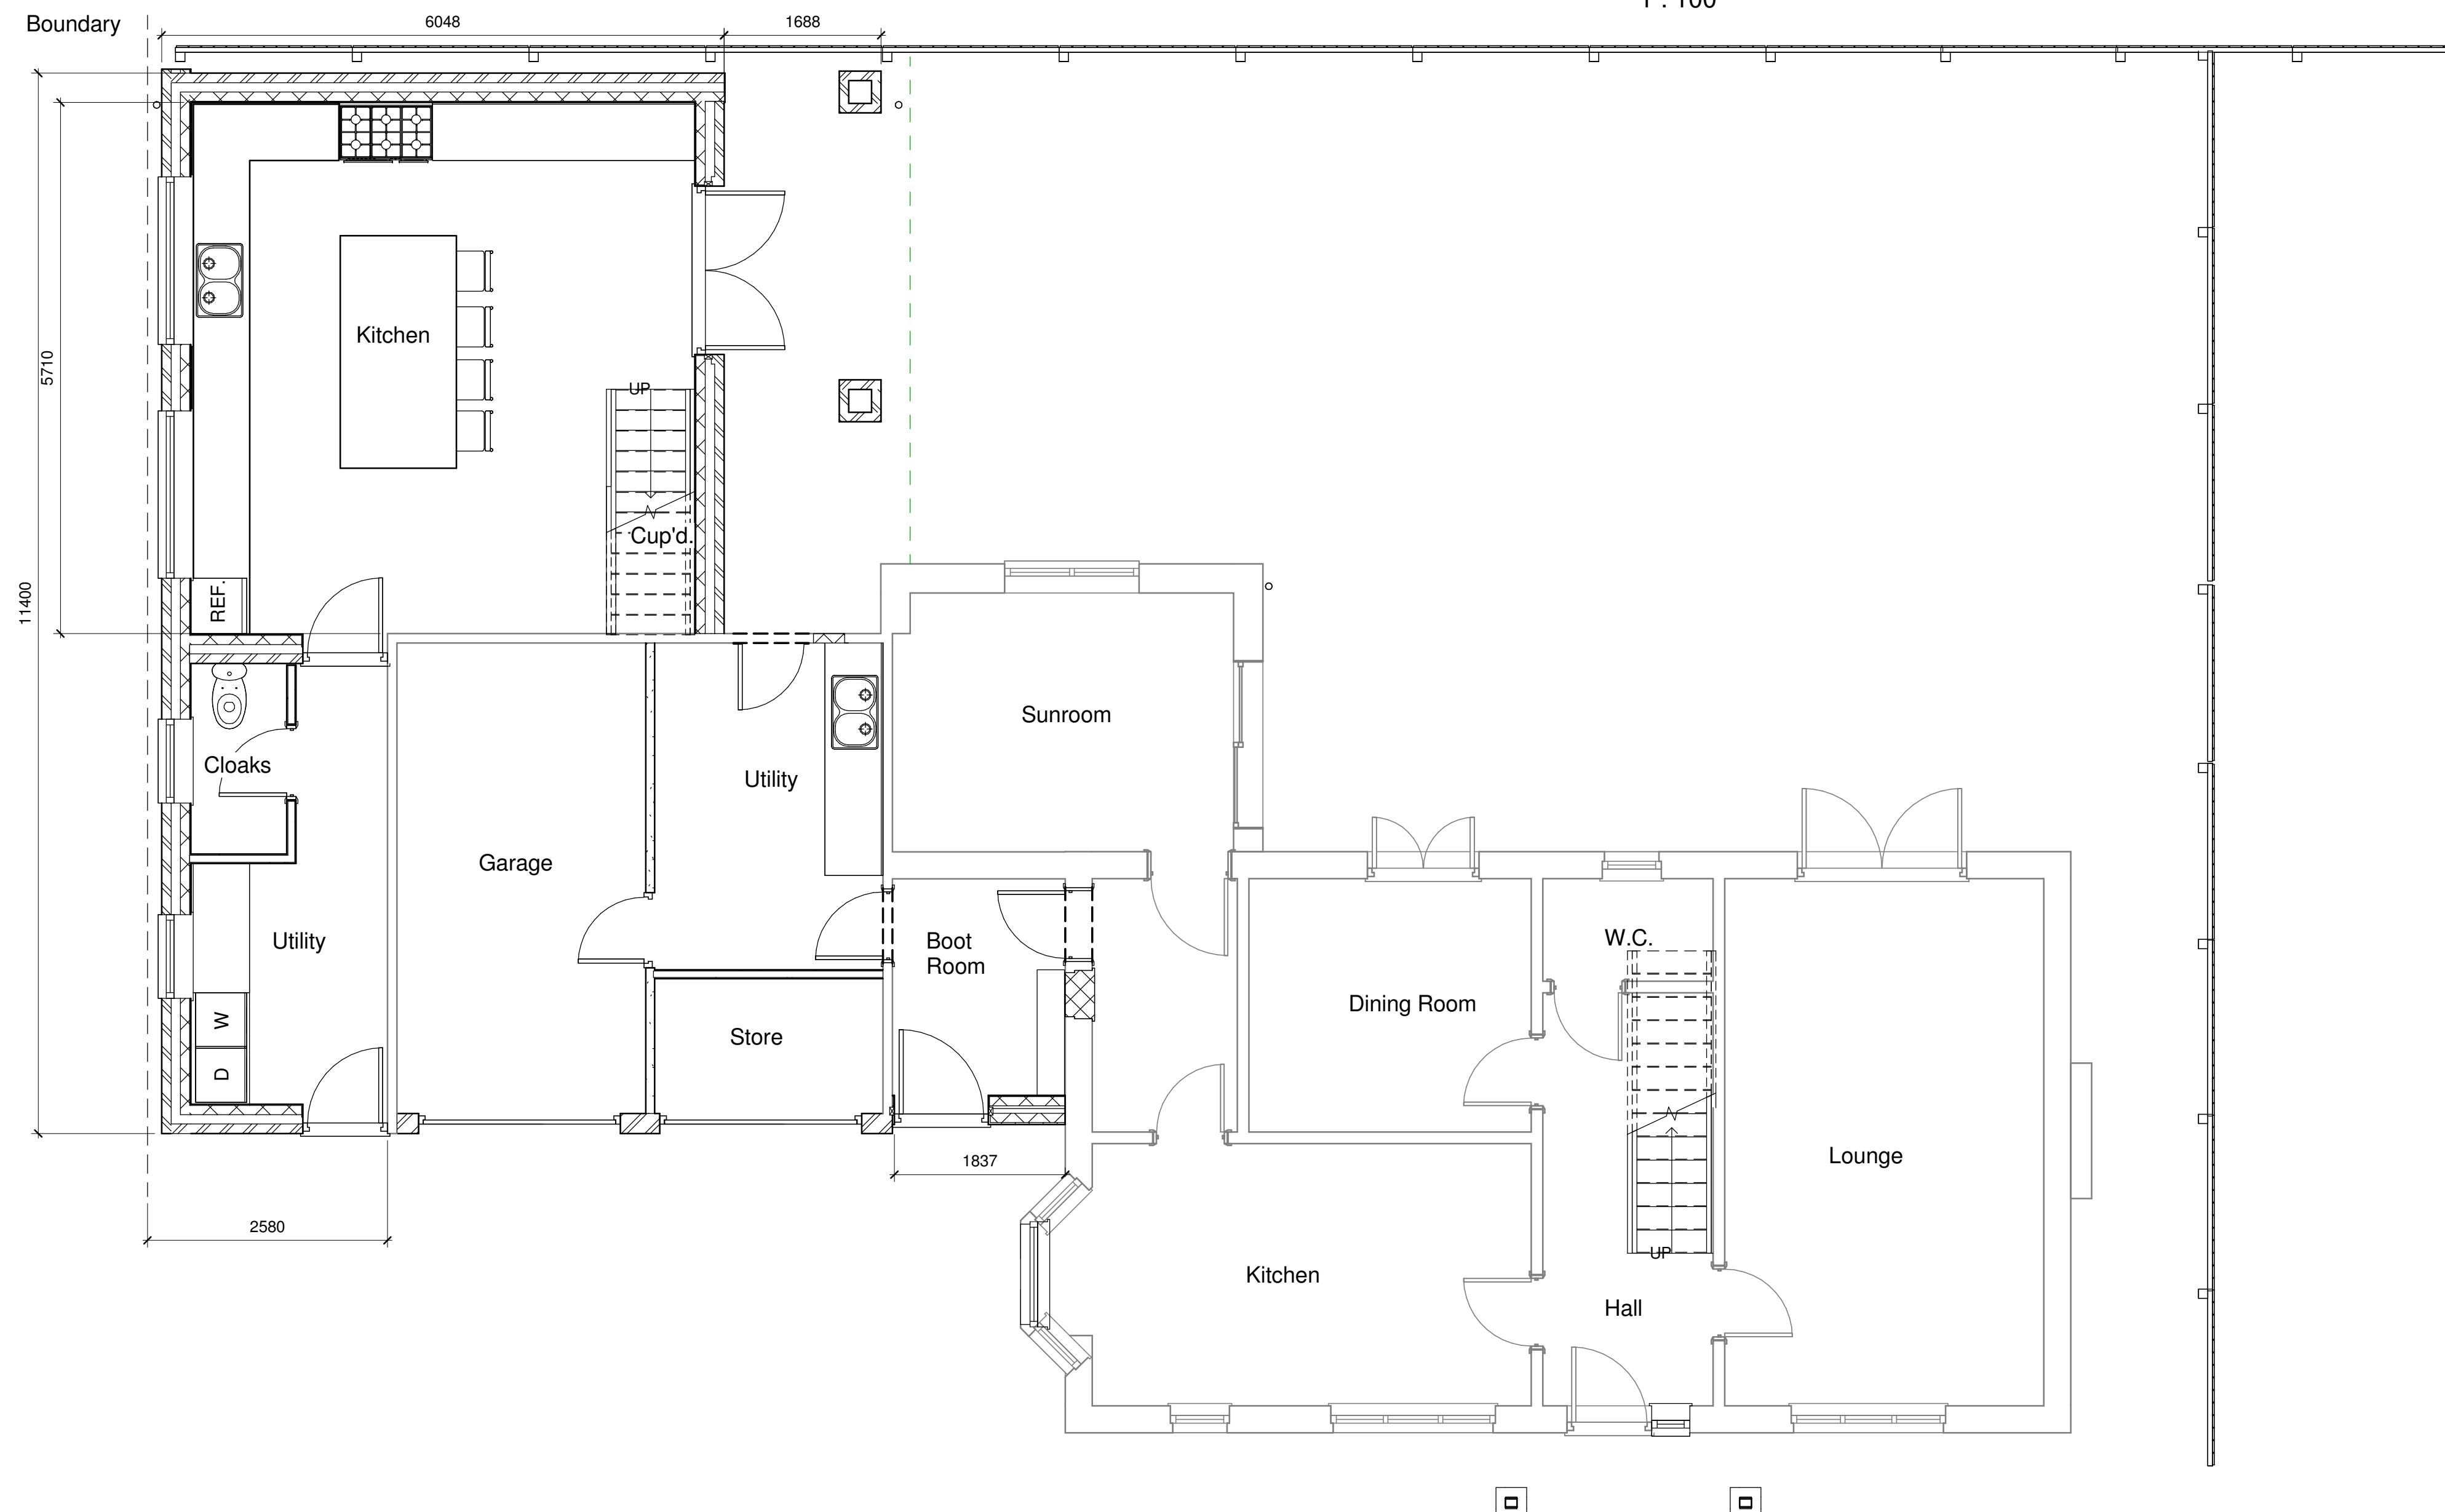
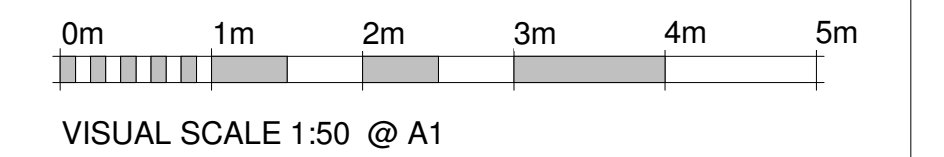
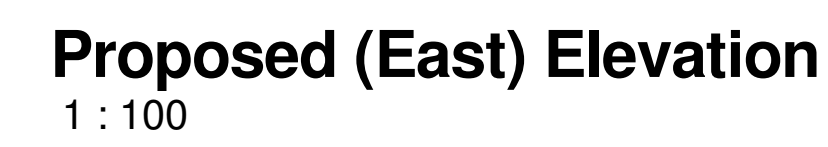


[illegible]

PROJECT

Garage extension to form ancillary accommodation

TITLE
Proposed Ground Floor Plan
Proposed Elevations

CLIENT

Mrs. J. Wenman

1 Herdsman Close, Deeping St. Nicholas,
Spalding, Lincs. PE11 3AE

DRAWN BY RW	DATE 01/23/07
----------------	------------------

SCALE (@ A1)	PROJECT NUMBER
As Shown	2609

DRAWING NUMBER	REV
RJW-2609-24-01	