


Notes:-
All dimensions and setting out to be verified prior to work commencing.
All discrepancies to be notified to this office prior to work commencing.
Do not scale off drawing - use figured dimensions only.

Rev	Revision	Date

Vine House Farm

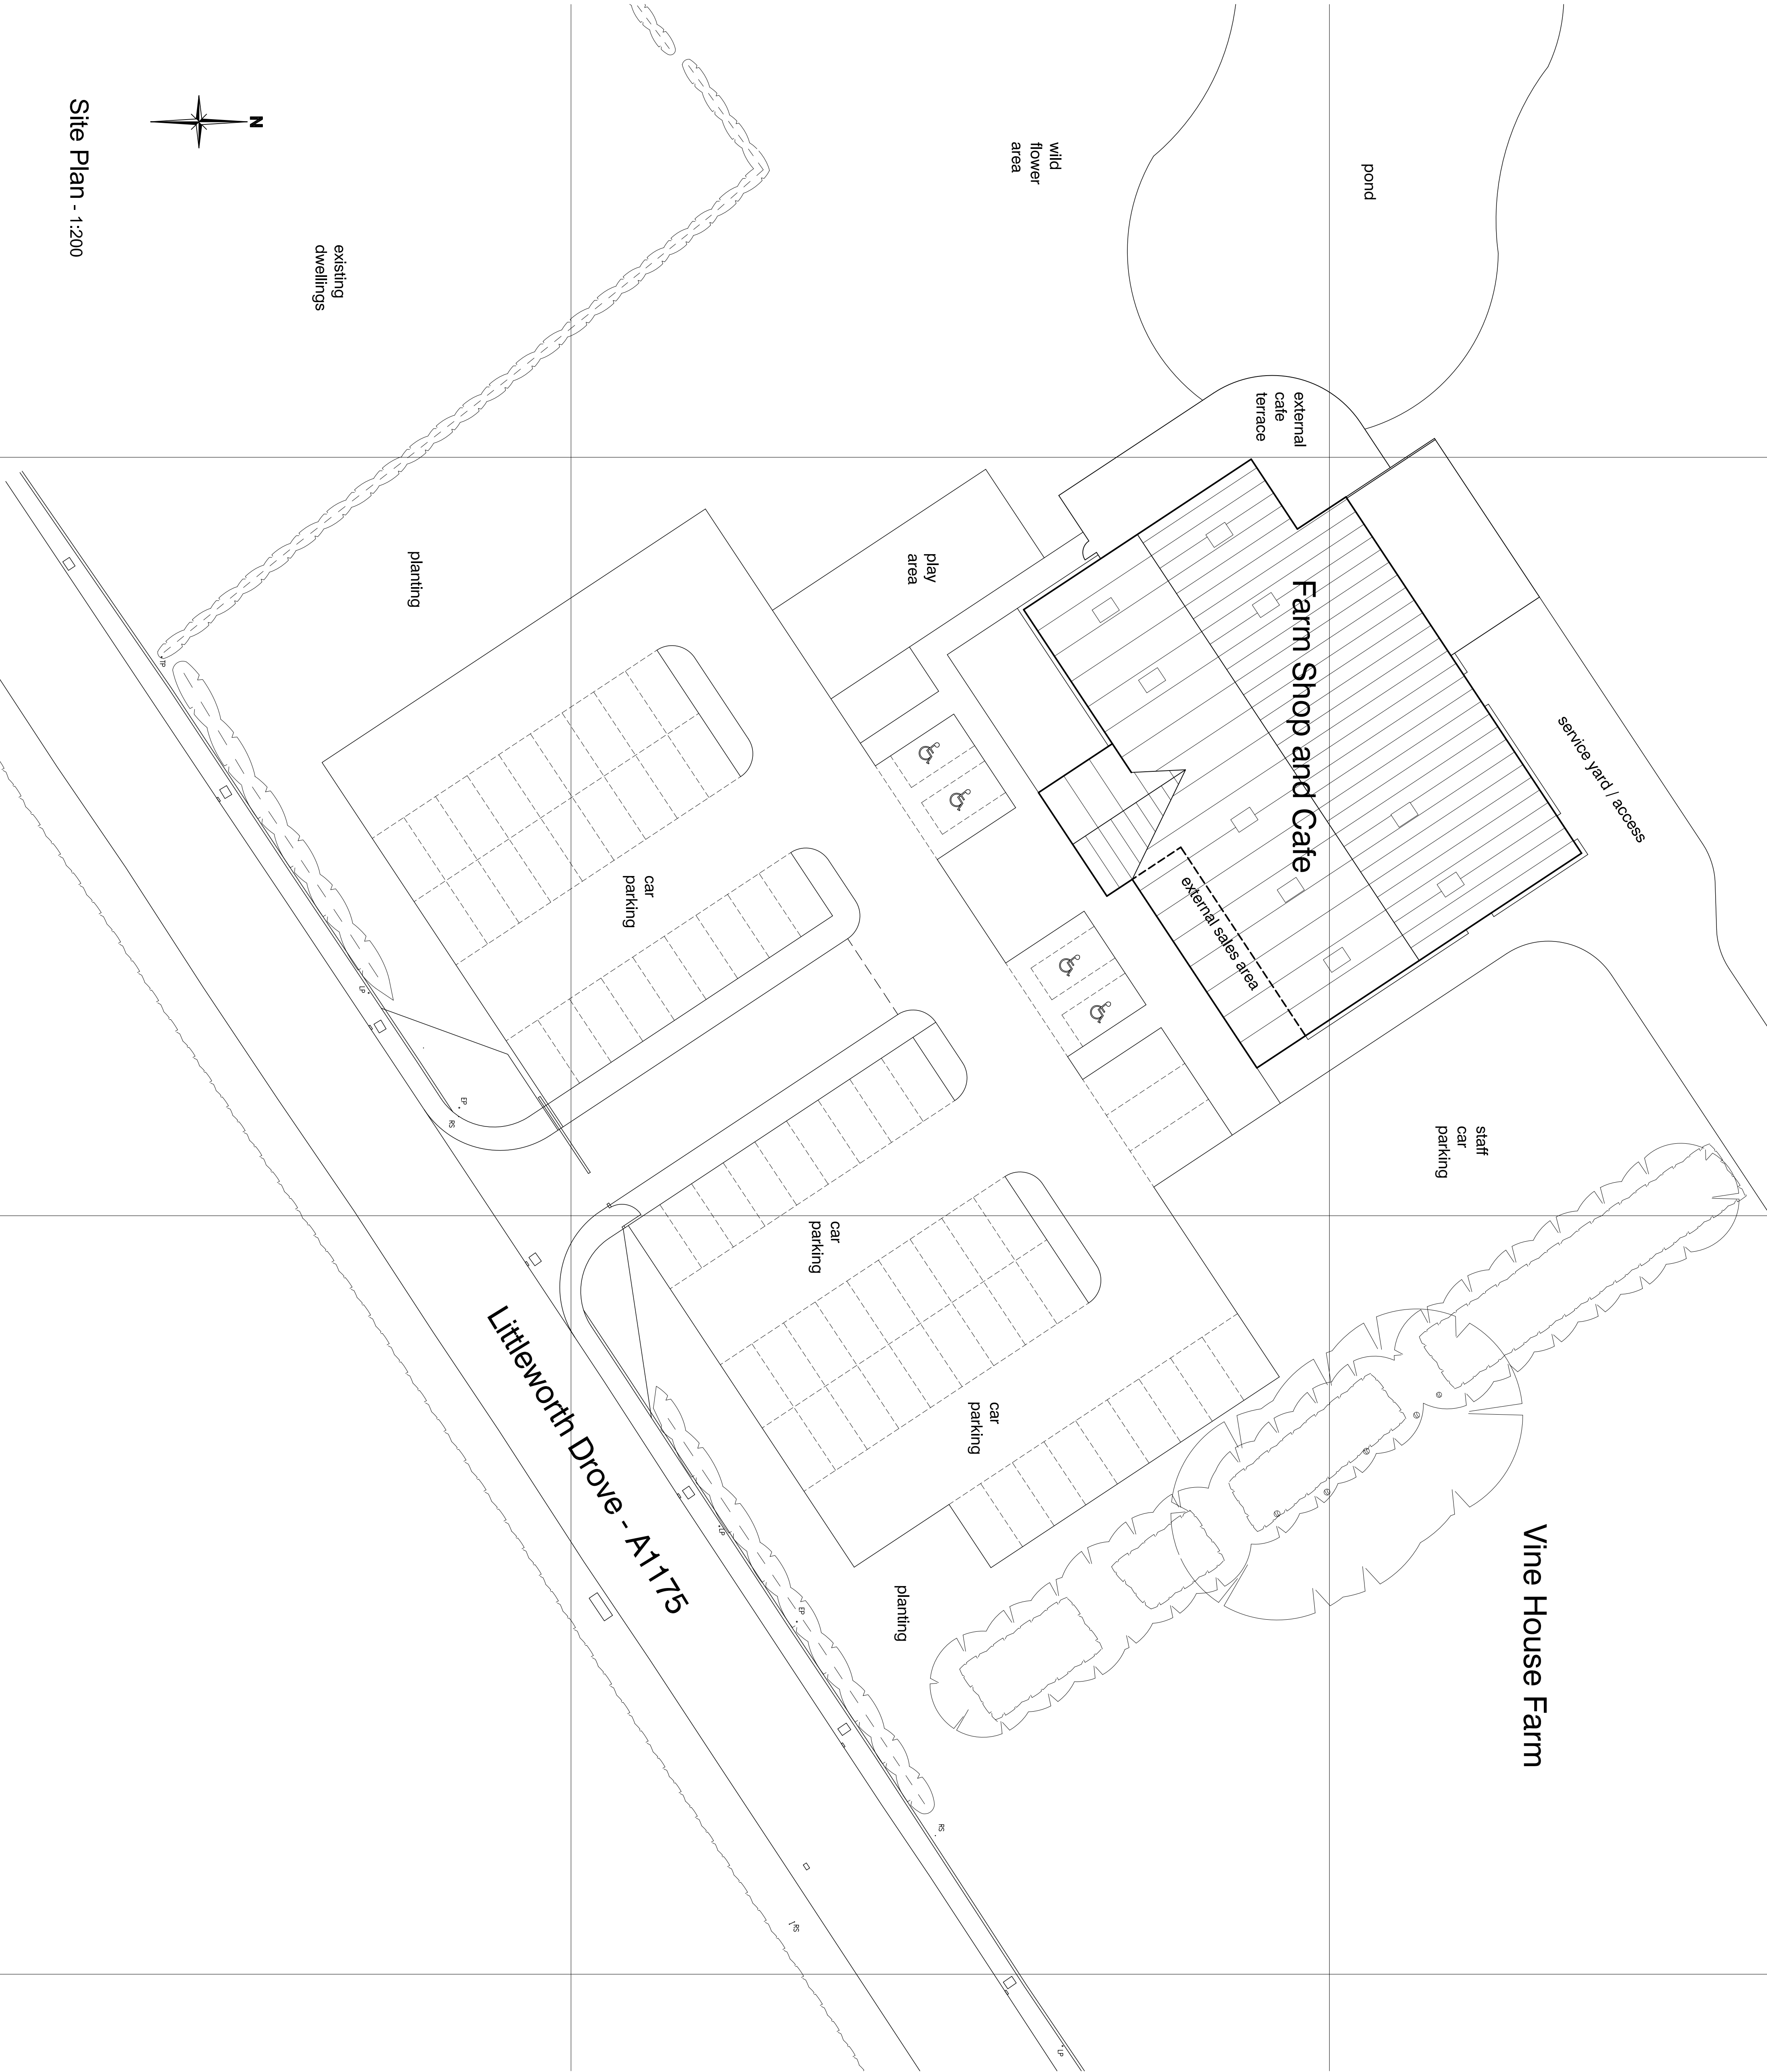

Note - drawing based on historic drawing on file -
for all / any specific critical dimensions undertake
further site / area specific measurements.



Existing

Proposed Extension and
Alterations to Farm Shop and
Cafe, Vine House Farm,
Deeping St Nicholas for
Vine House Farm Ltd.

Site Plan - existing		drawing no.
1:200 @ A1	scale	May 2023
489 - V - 2.	date	

Evolution
design

architecture • design • planning

The Studio, Woodmans Cottage, Swinberry Road,
Norton Disney, Lincoln, LN6 9QH
t : 01522 869488 m : 07596 155945
e : evolutiondesign@btinternet.com w : evolutiondesigninfo