



Notes:-
All dimensions and setting out to be verified prior to work commencing.
All discrepancies to be notified to this office prior to work commencing.
Do not scale off drawing - use figured dimensions only.


Rev	Revision	Date
.	.	.

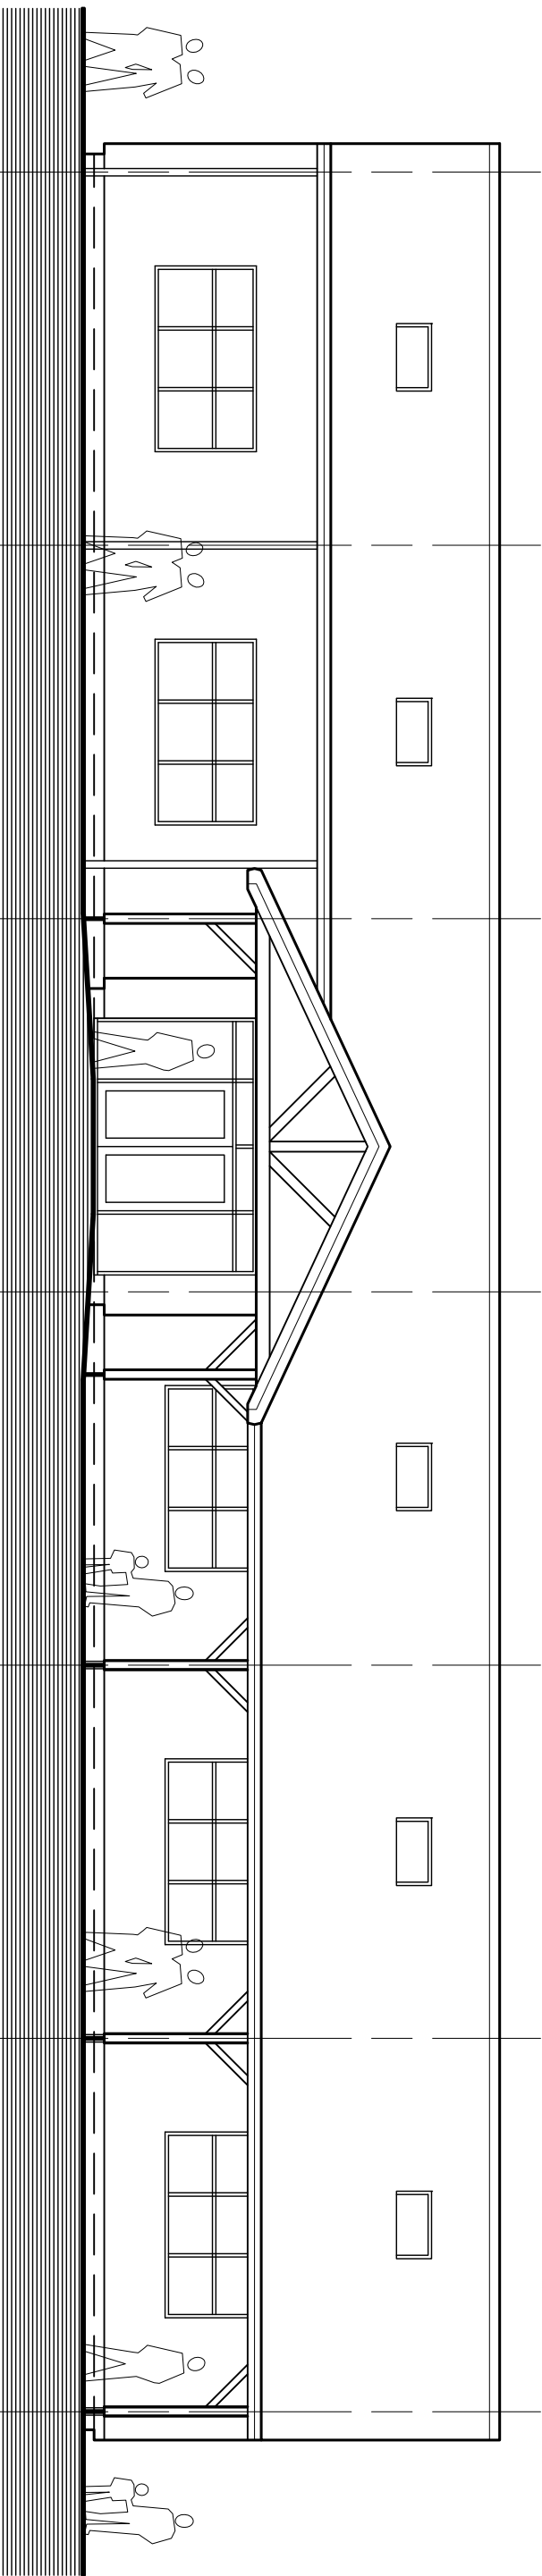


South East Elevation

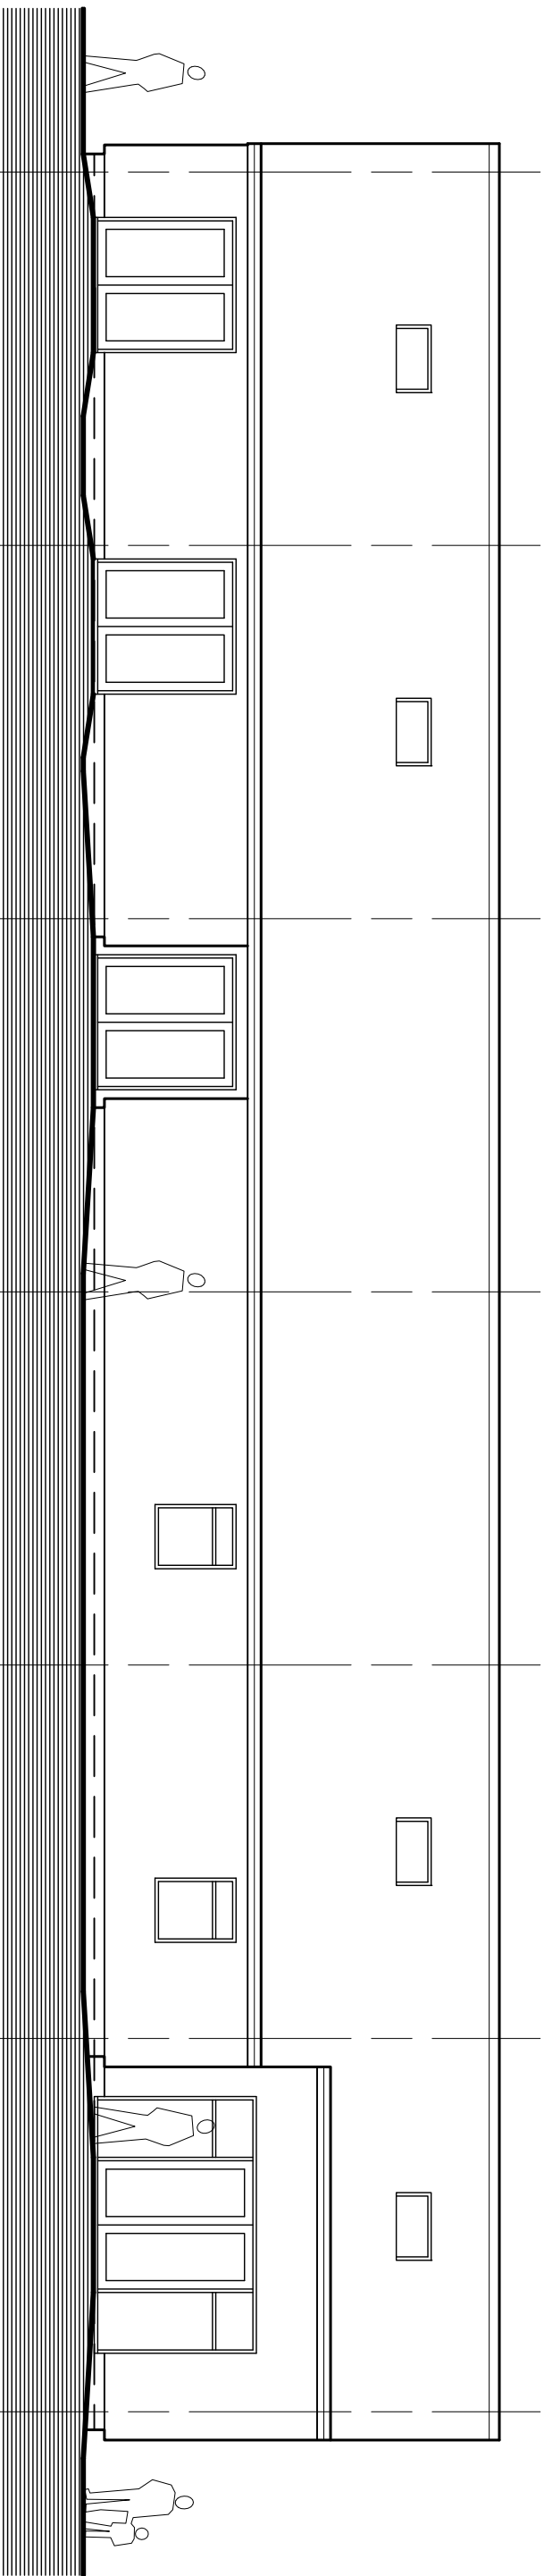


North West Elevation

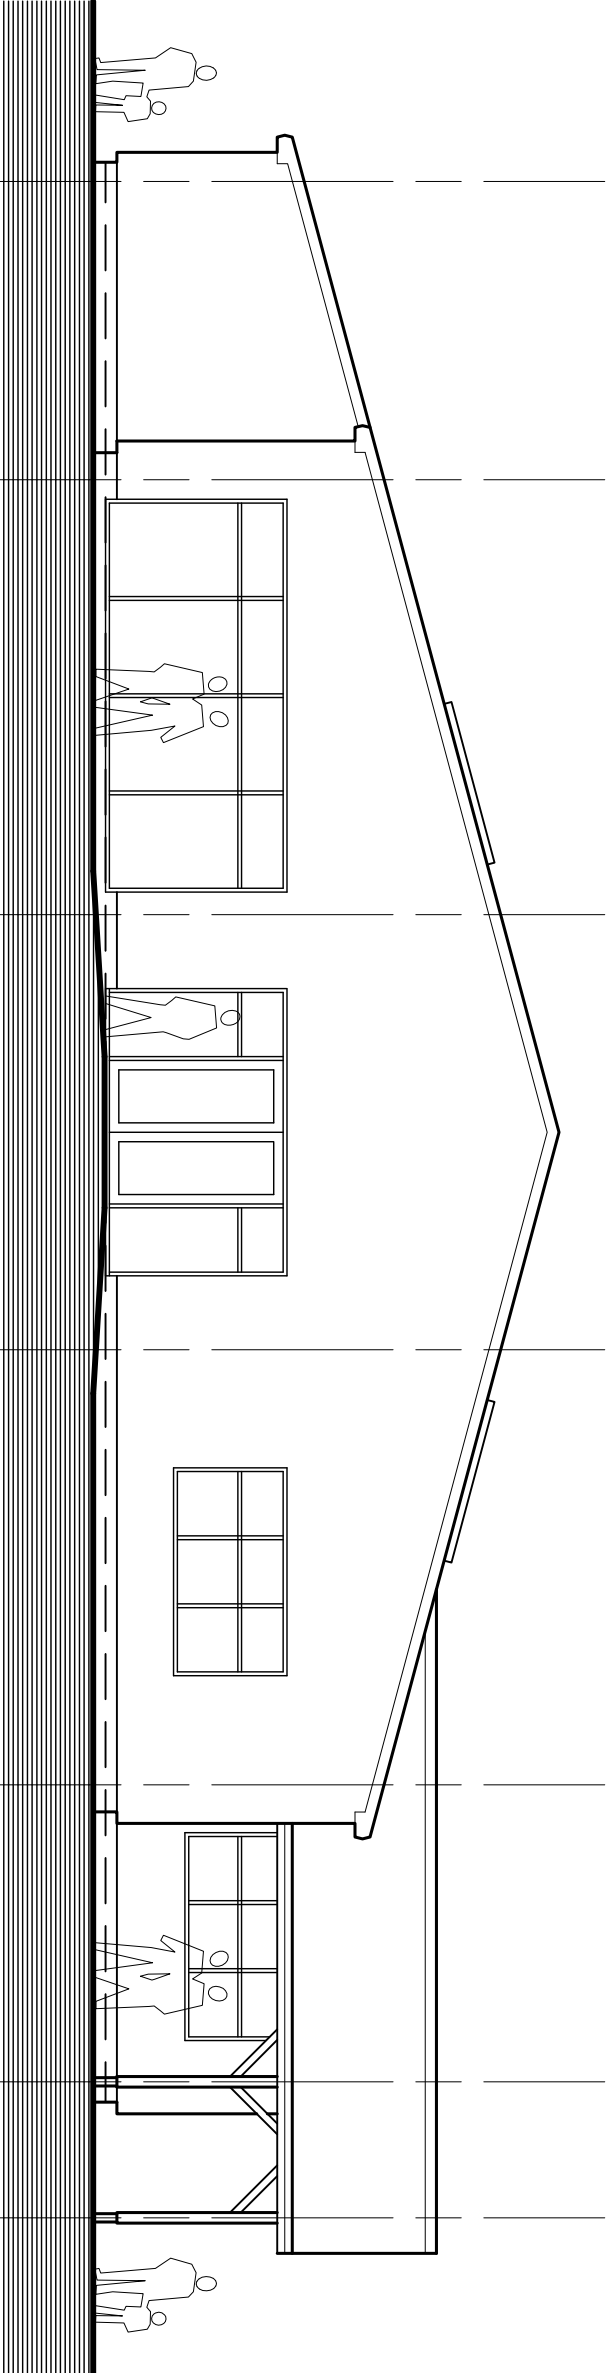


South West Elevation

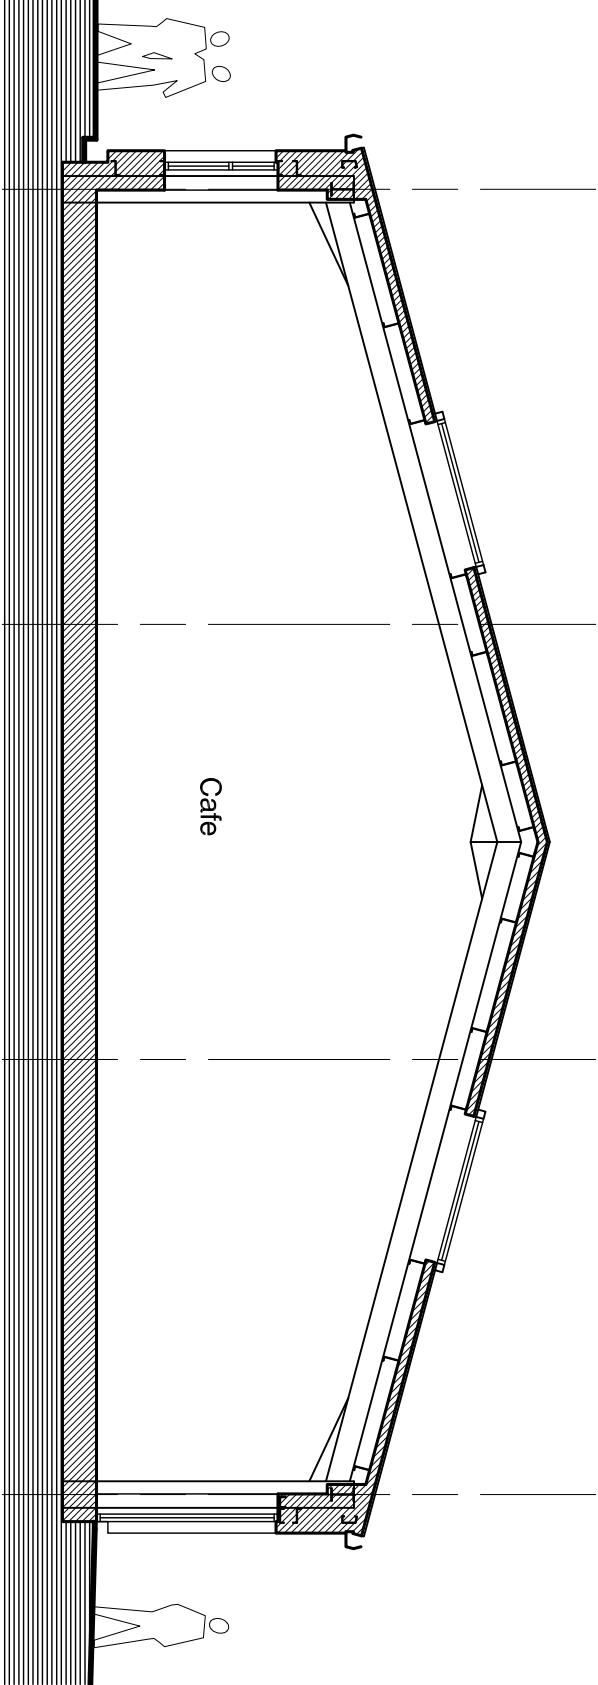

Typical Section A - A

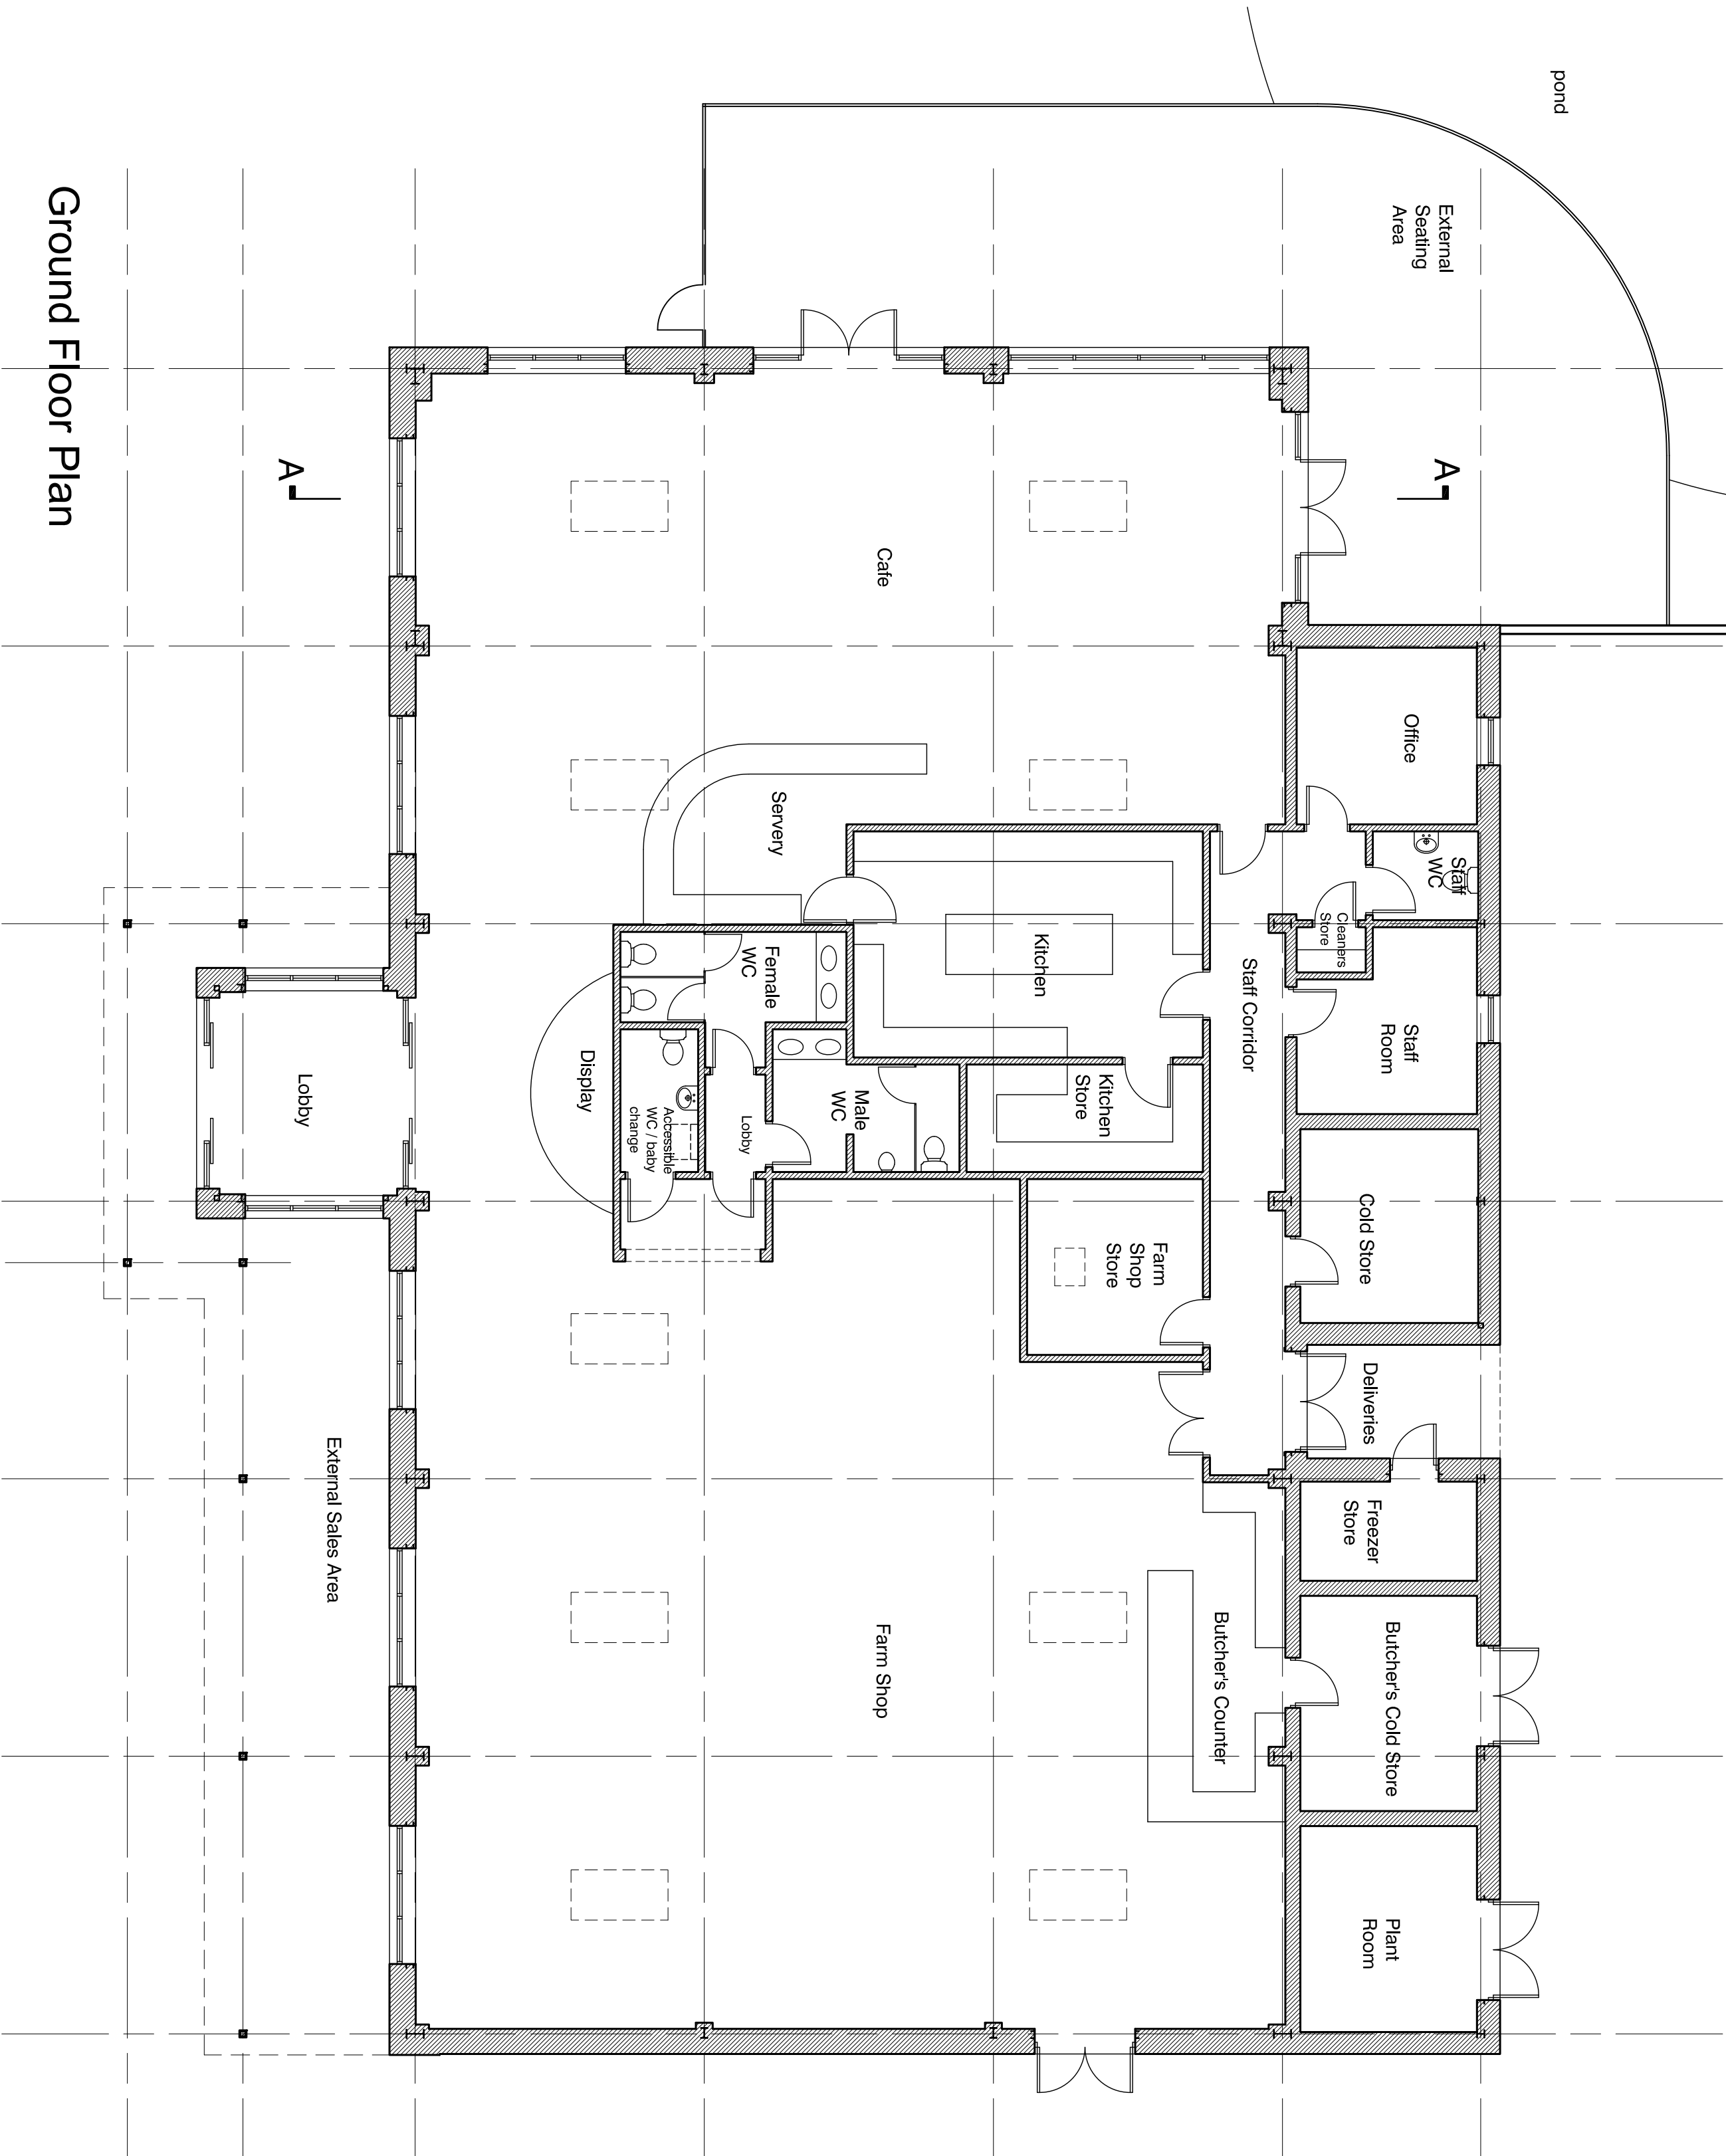

Ground Floor Plan

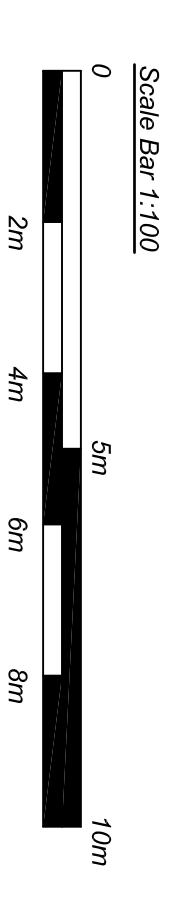

Note - drawing based on historic drawing on file -
for all / any specific critical dimensions undertake
further site / area specific measurements.

Existing

Proposed Extension and
Alterations to Farm Shop and
Cafe, Vine House Farm,
Deeping St Nicholas for
Vine House Farm Ltd.

Floor Plan and Elevations - existing		
1:100 @ A1	scale	May 2023
489 - V - 3.	drawing no.	date

architecture • design • planning

The Studio, Woodmans Cottage, Swinley Road,
Norton Diocery, Lincoln, LN6 9QH
t : 01522 869489 m : 07596 155945
e : evolutiondesign@btinternet.com w : evolutiondesigninfo