



South East Elevation

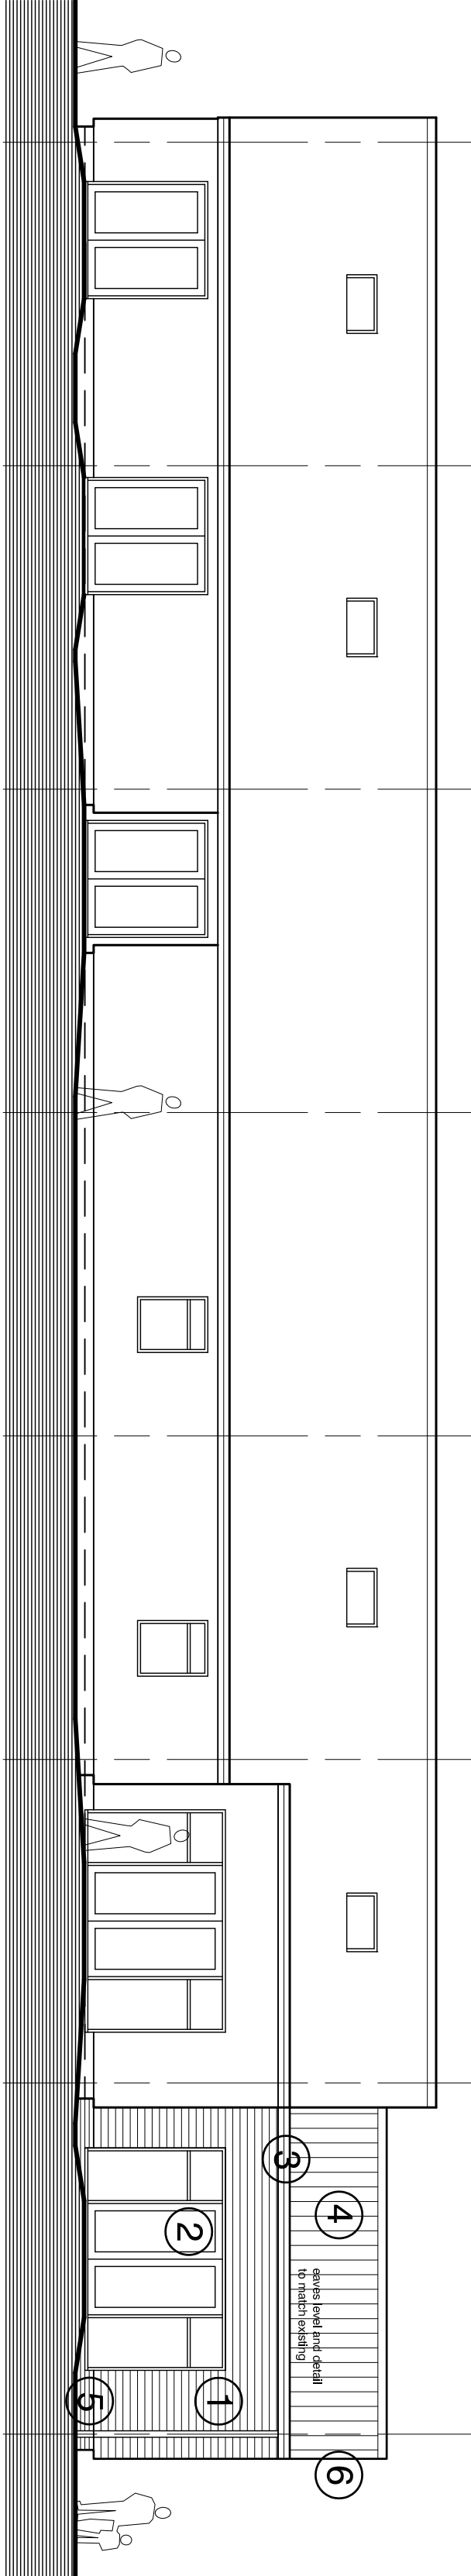


North West Elevation

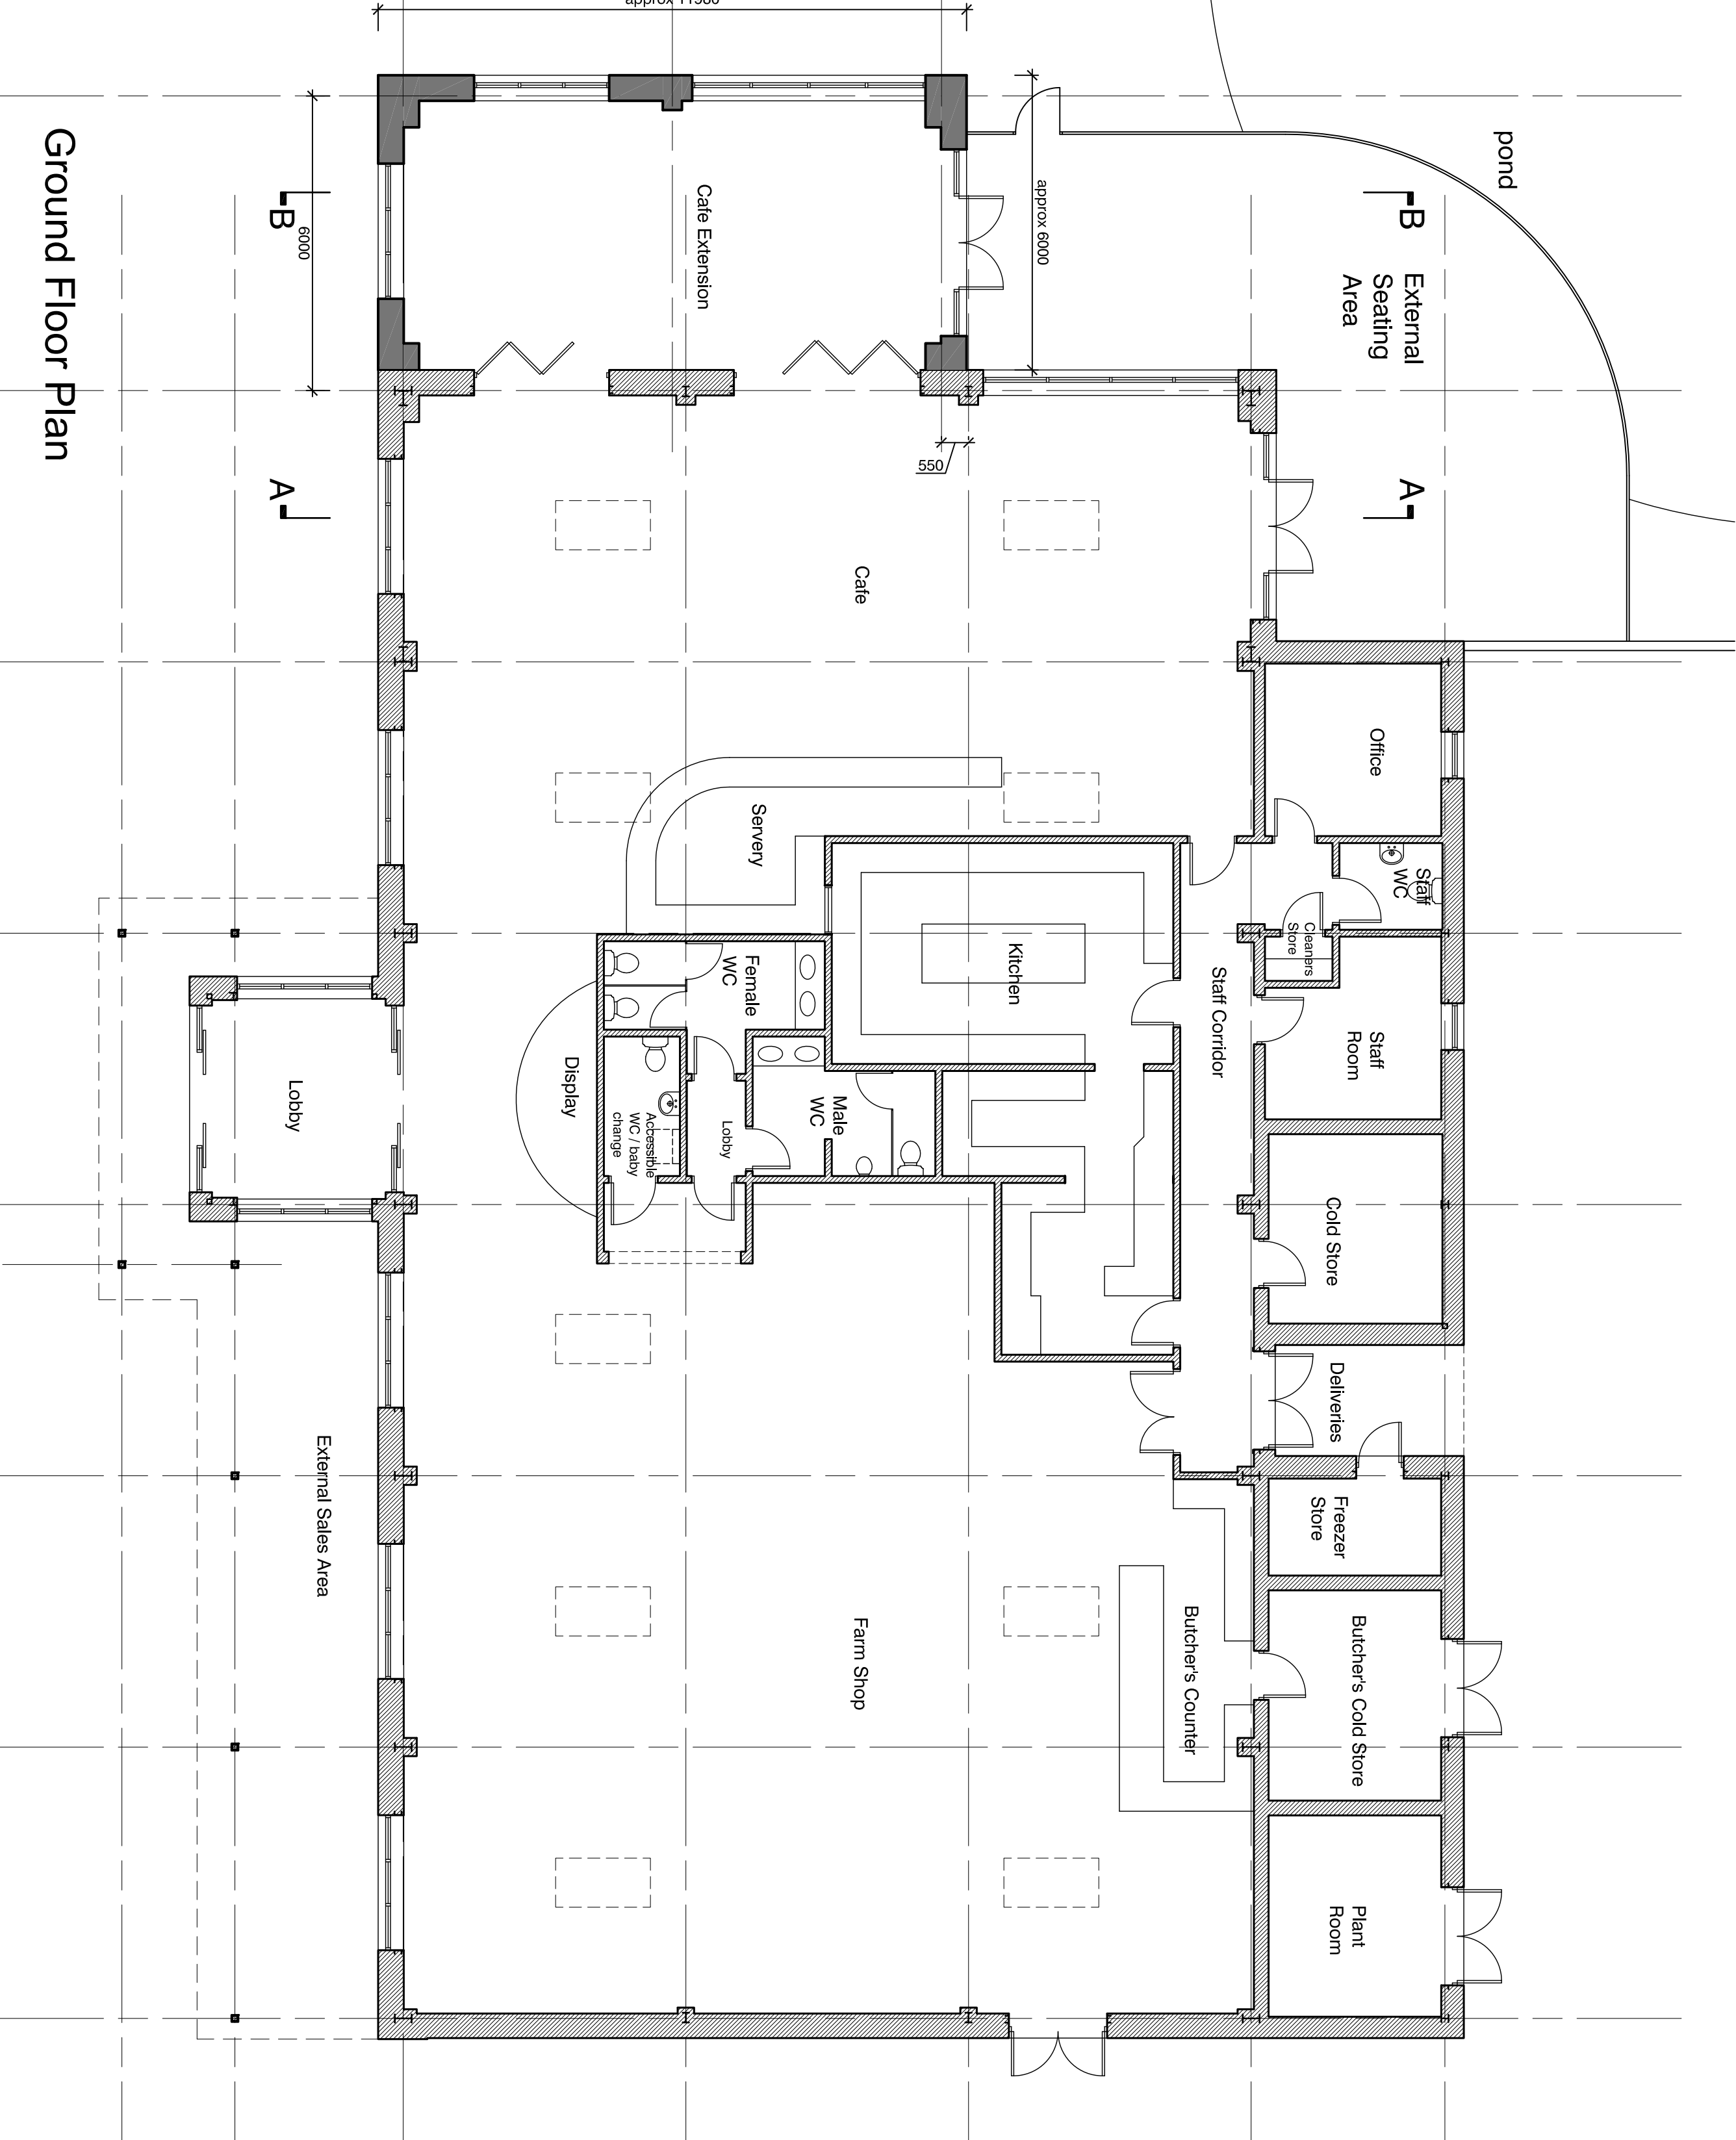


Ground Floor Plan


Notes:-		
All dimensions and setting out to be verified prior to work commencing. All discrepancies to be notified to this office prior to work commencing. Do not scale off drawing - use figured dimensions only.		
Rev	Revision	Date
a	status changed to planning	17.8.23

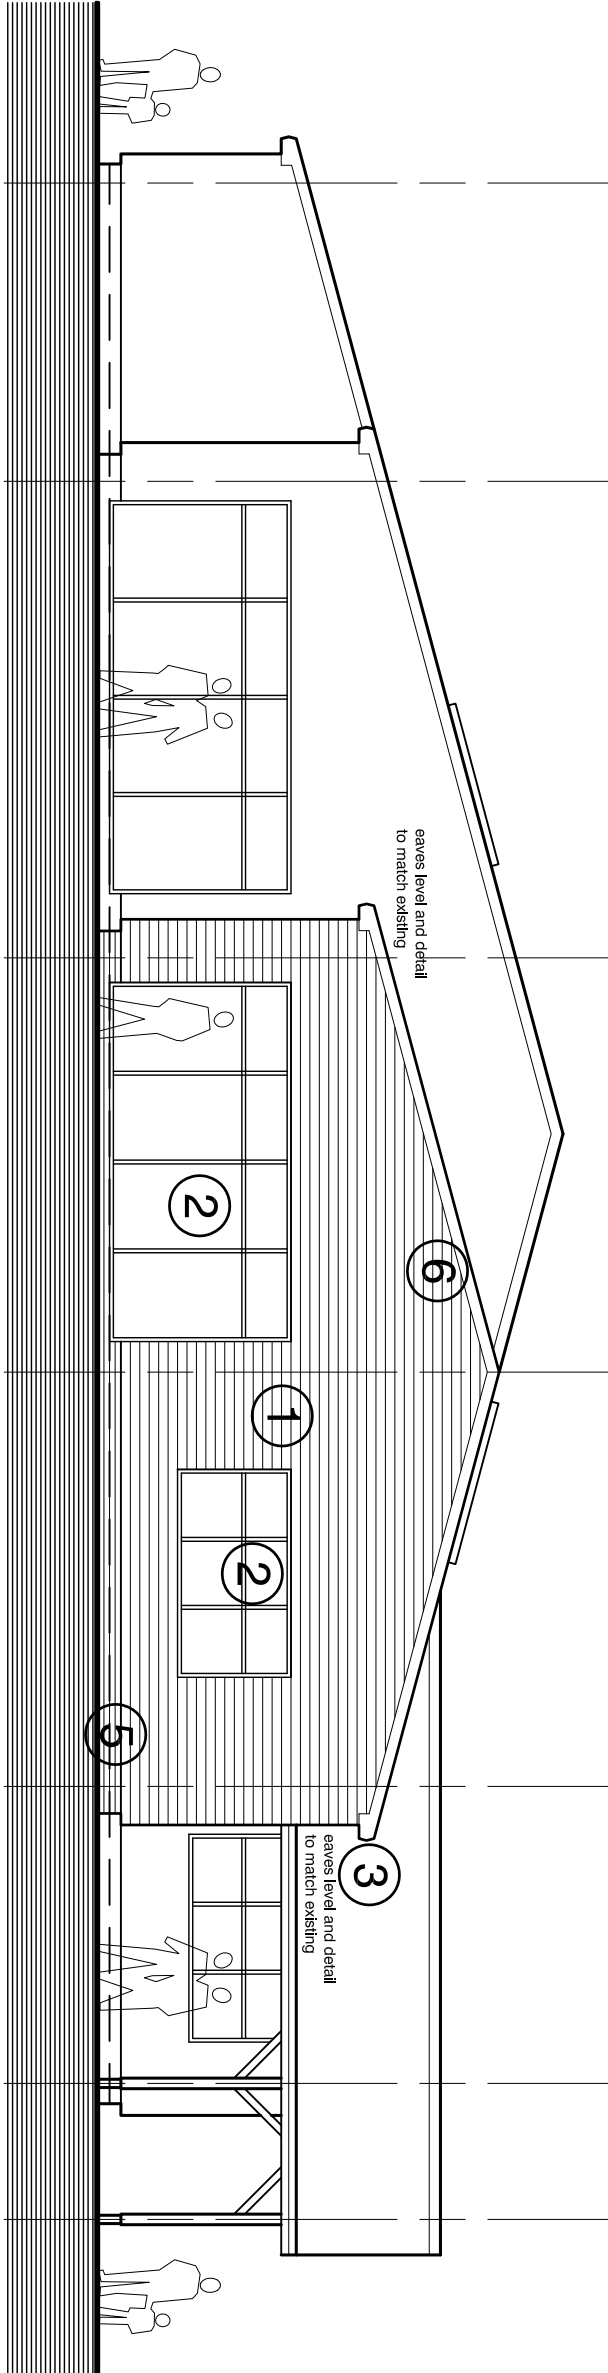


South West Elevation

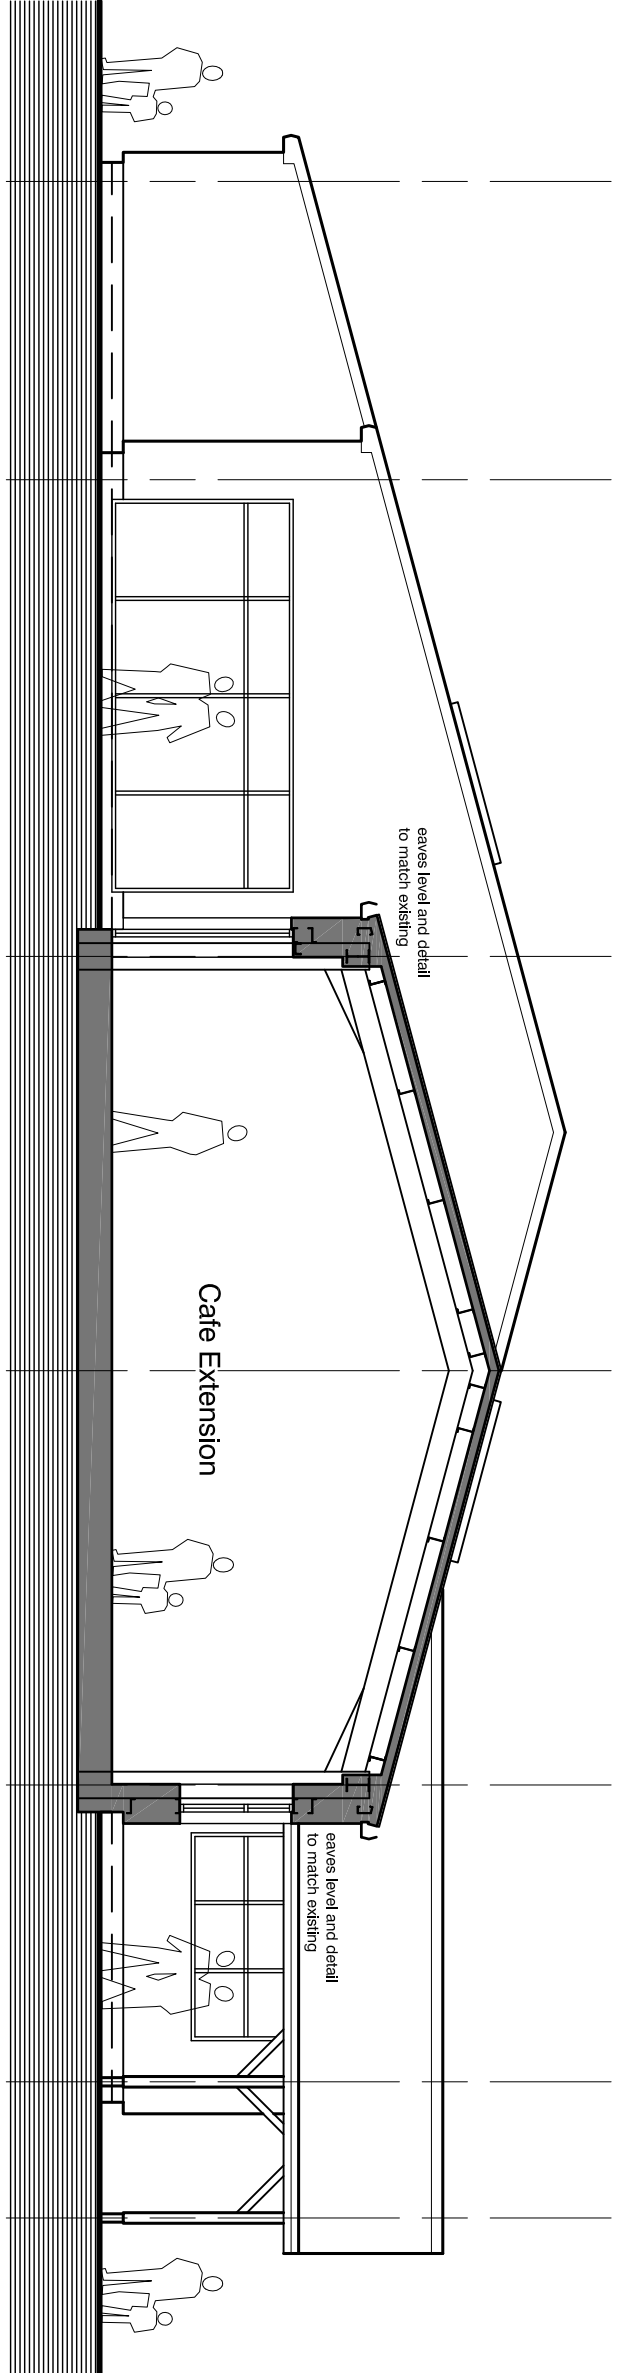

Typical Section B - B

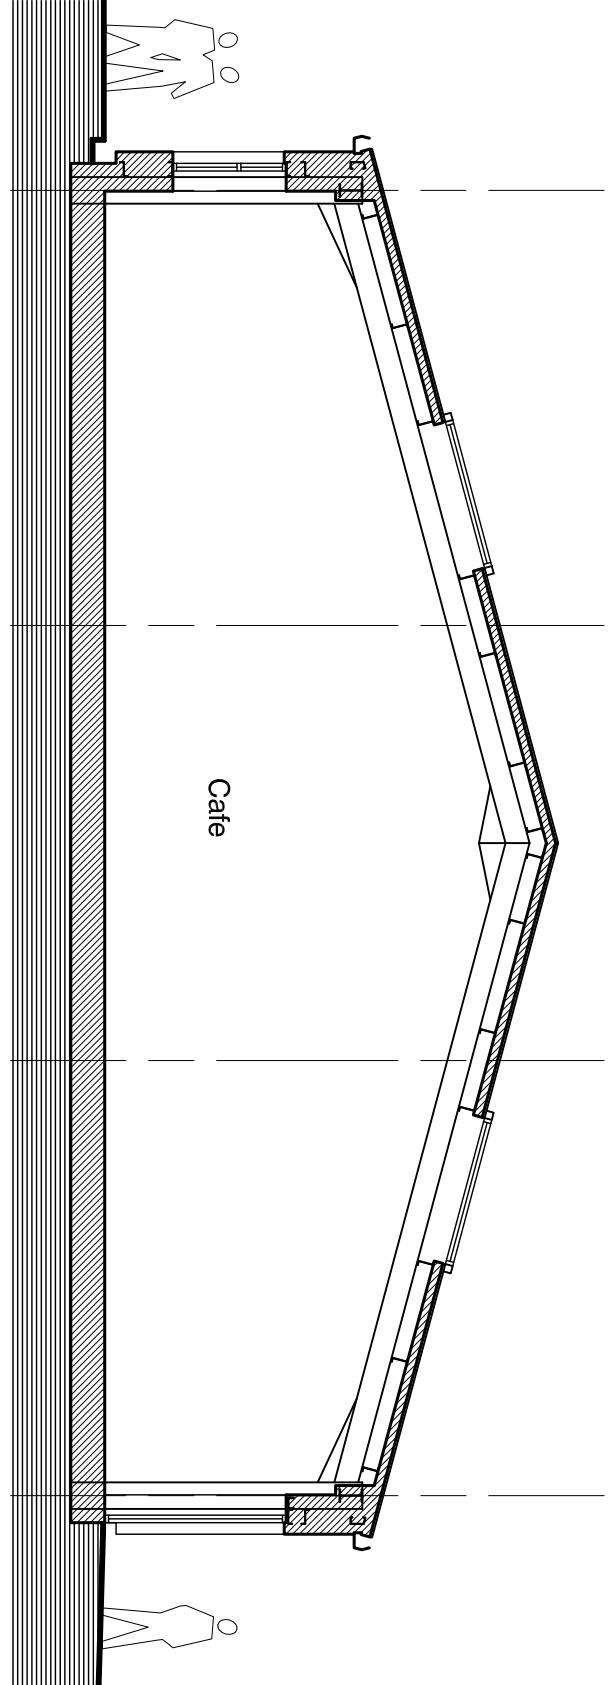

Typical Section A - A - no change

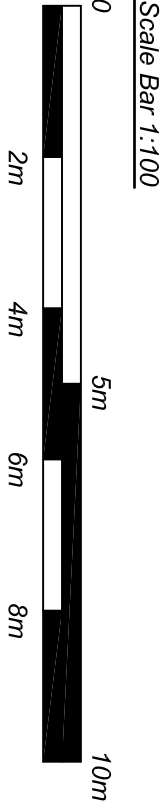

Note - drawing based on historic drawing on file - for all / any specific critical dimensions undertake further site / area specific measurements.

Planning

Proposed Extension and Alterations to Farm Shop and Cafe, Vine House Farm, Deeping St Nicholas for Vine House Farm Ltd.

Floor Plan and Elevations - proposed		
drawing	scale	date
1:100, 200 @ A1	May 2023	

489 - V - 5a

drawing no.

Evolution design

architecture • design • planning

The Studio, Woodmans Cottage, Swinberry Road,
Norton Diocese, Lincoln, LN6 9QH
t : 01522 860489 m : 07596 155945
e : evolutiondesign@btinternet.com w : evolutiondesigninfo