


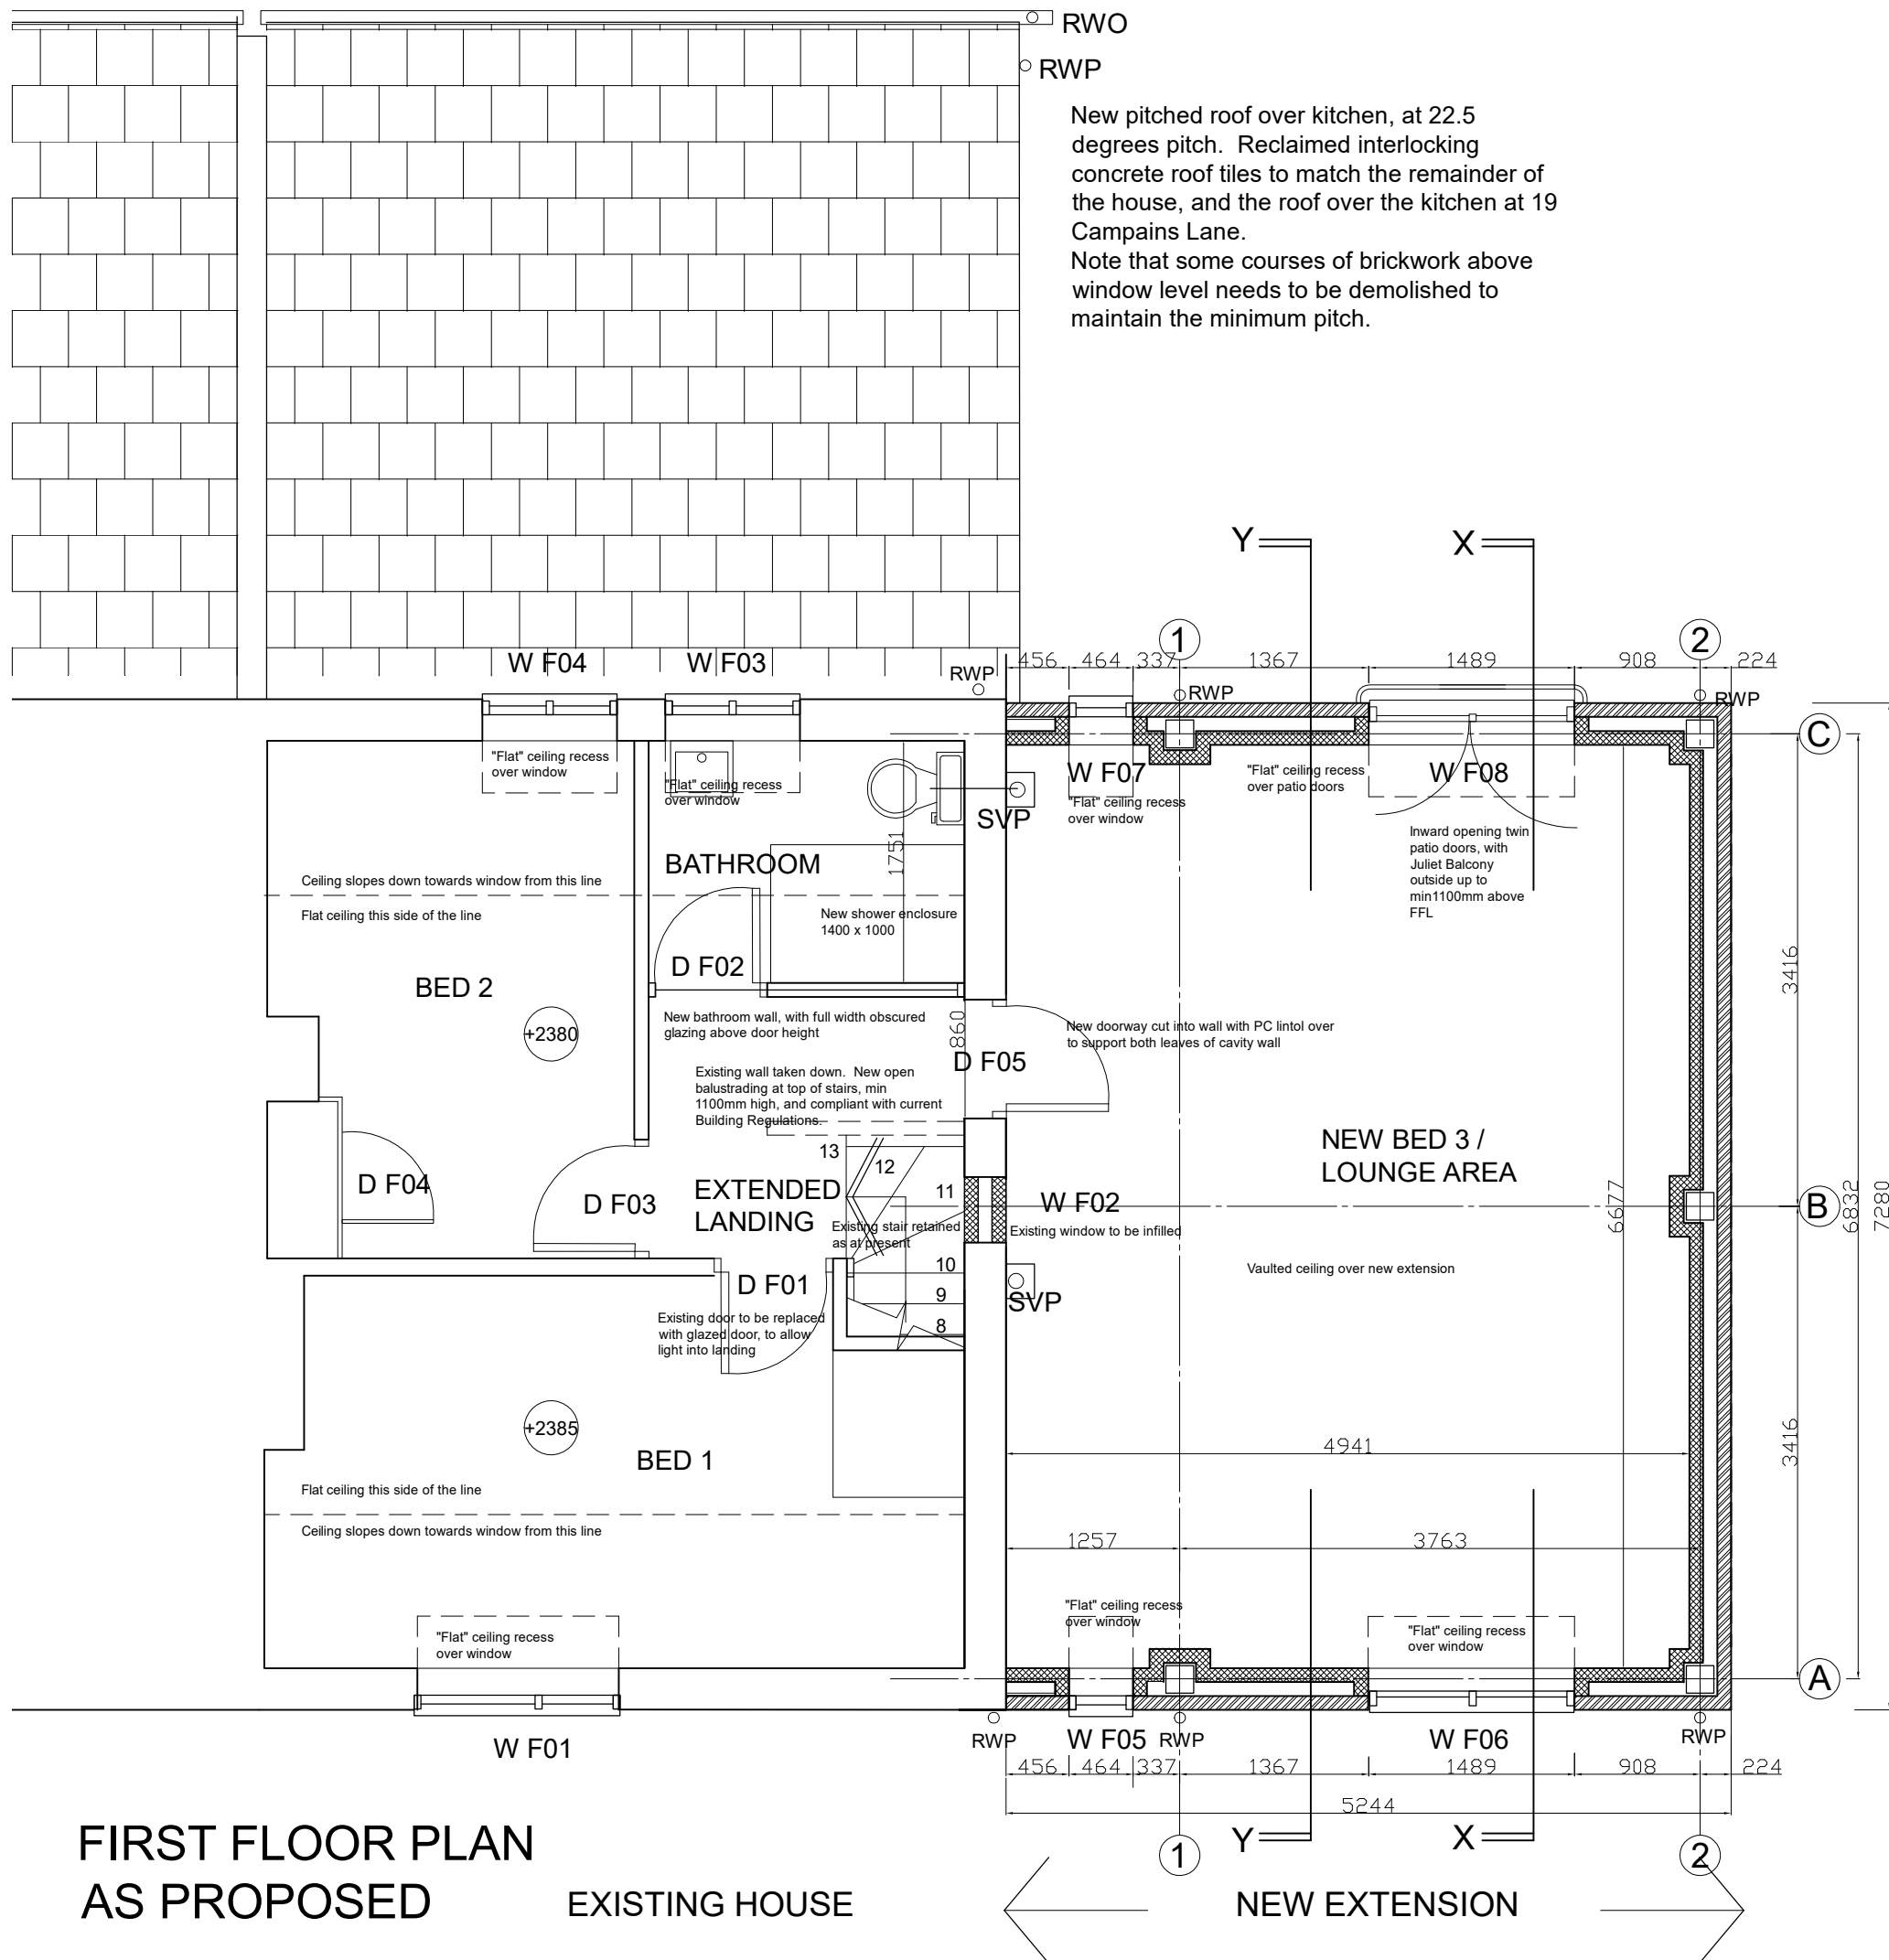

20 Campains Lane
Proposed Alterations for
Mrs A Patel

First Floor Plan as Proposed
22.07.2016 Scale 1:50 @ A3

Drg No 1606/AB 1202C

- A 22.07.16 Initial draft
- B 31.07.16 Kitchen roof, RWP's amended
- C 08.09.16 Planning drawing