




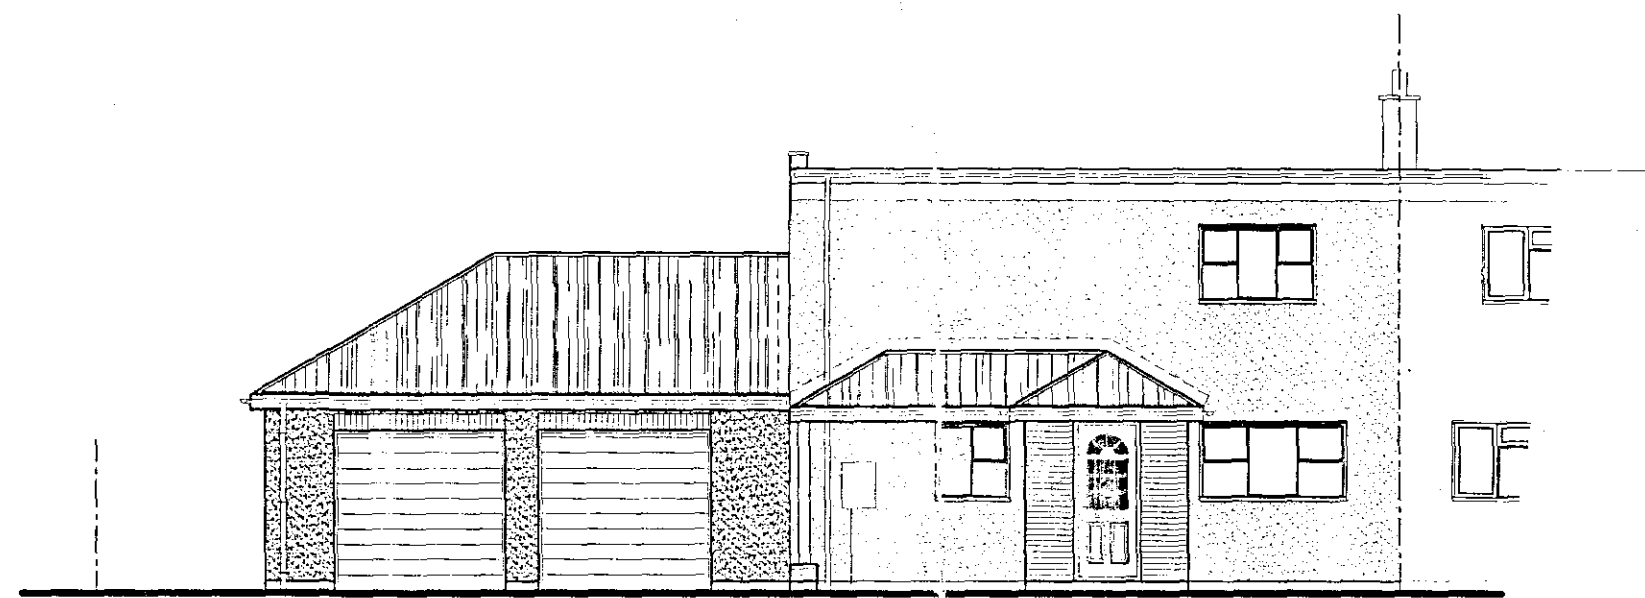


FRONT ELEVATION

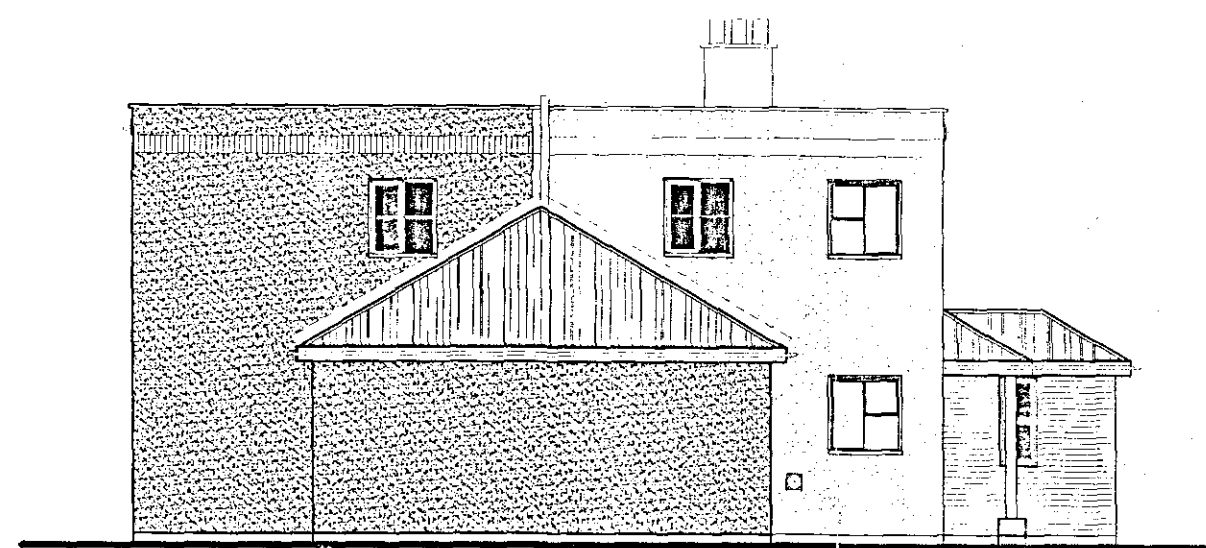


SIDE ELEVATION

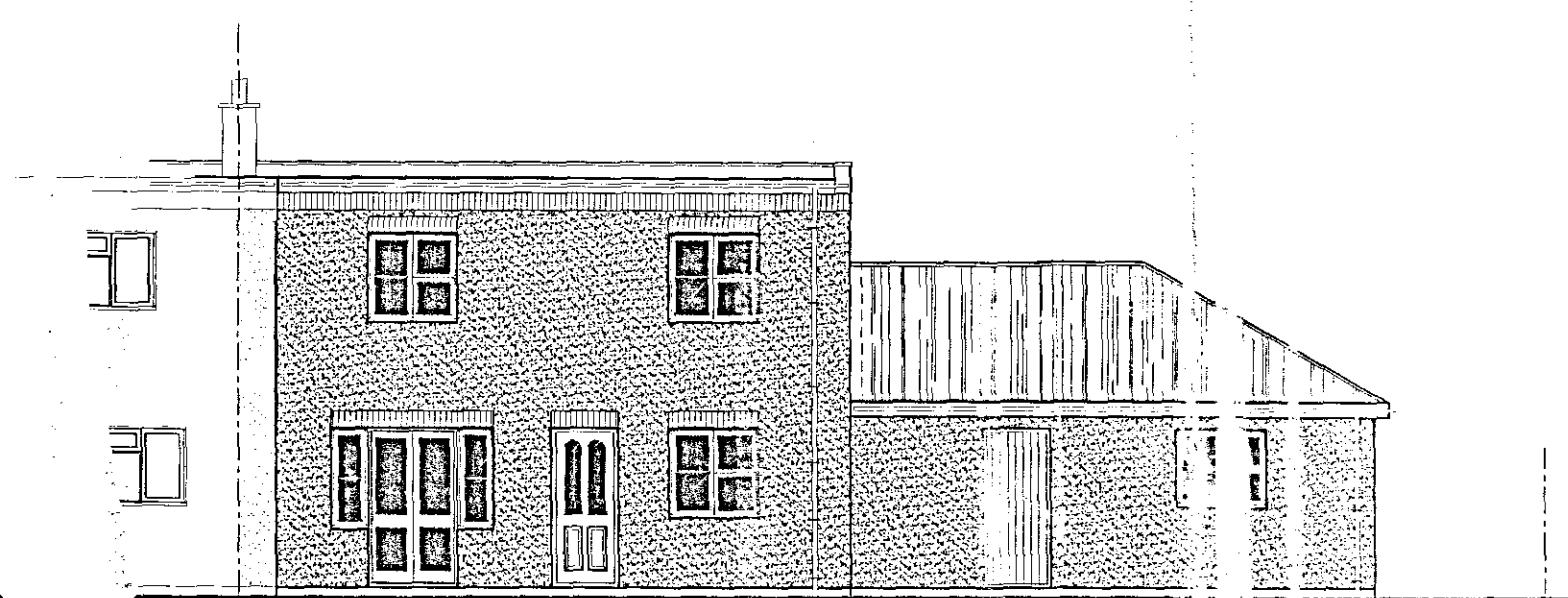

REAR ELEVATION

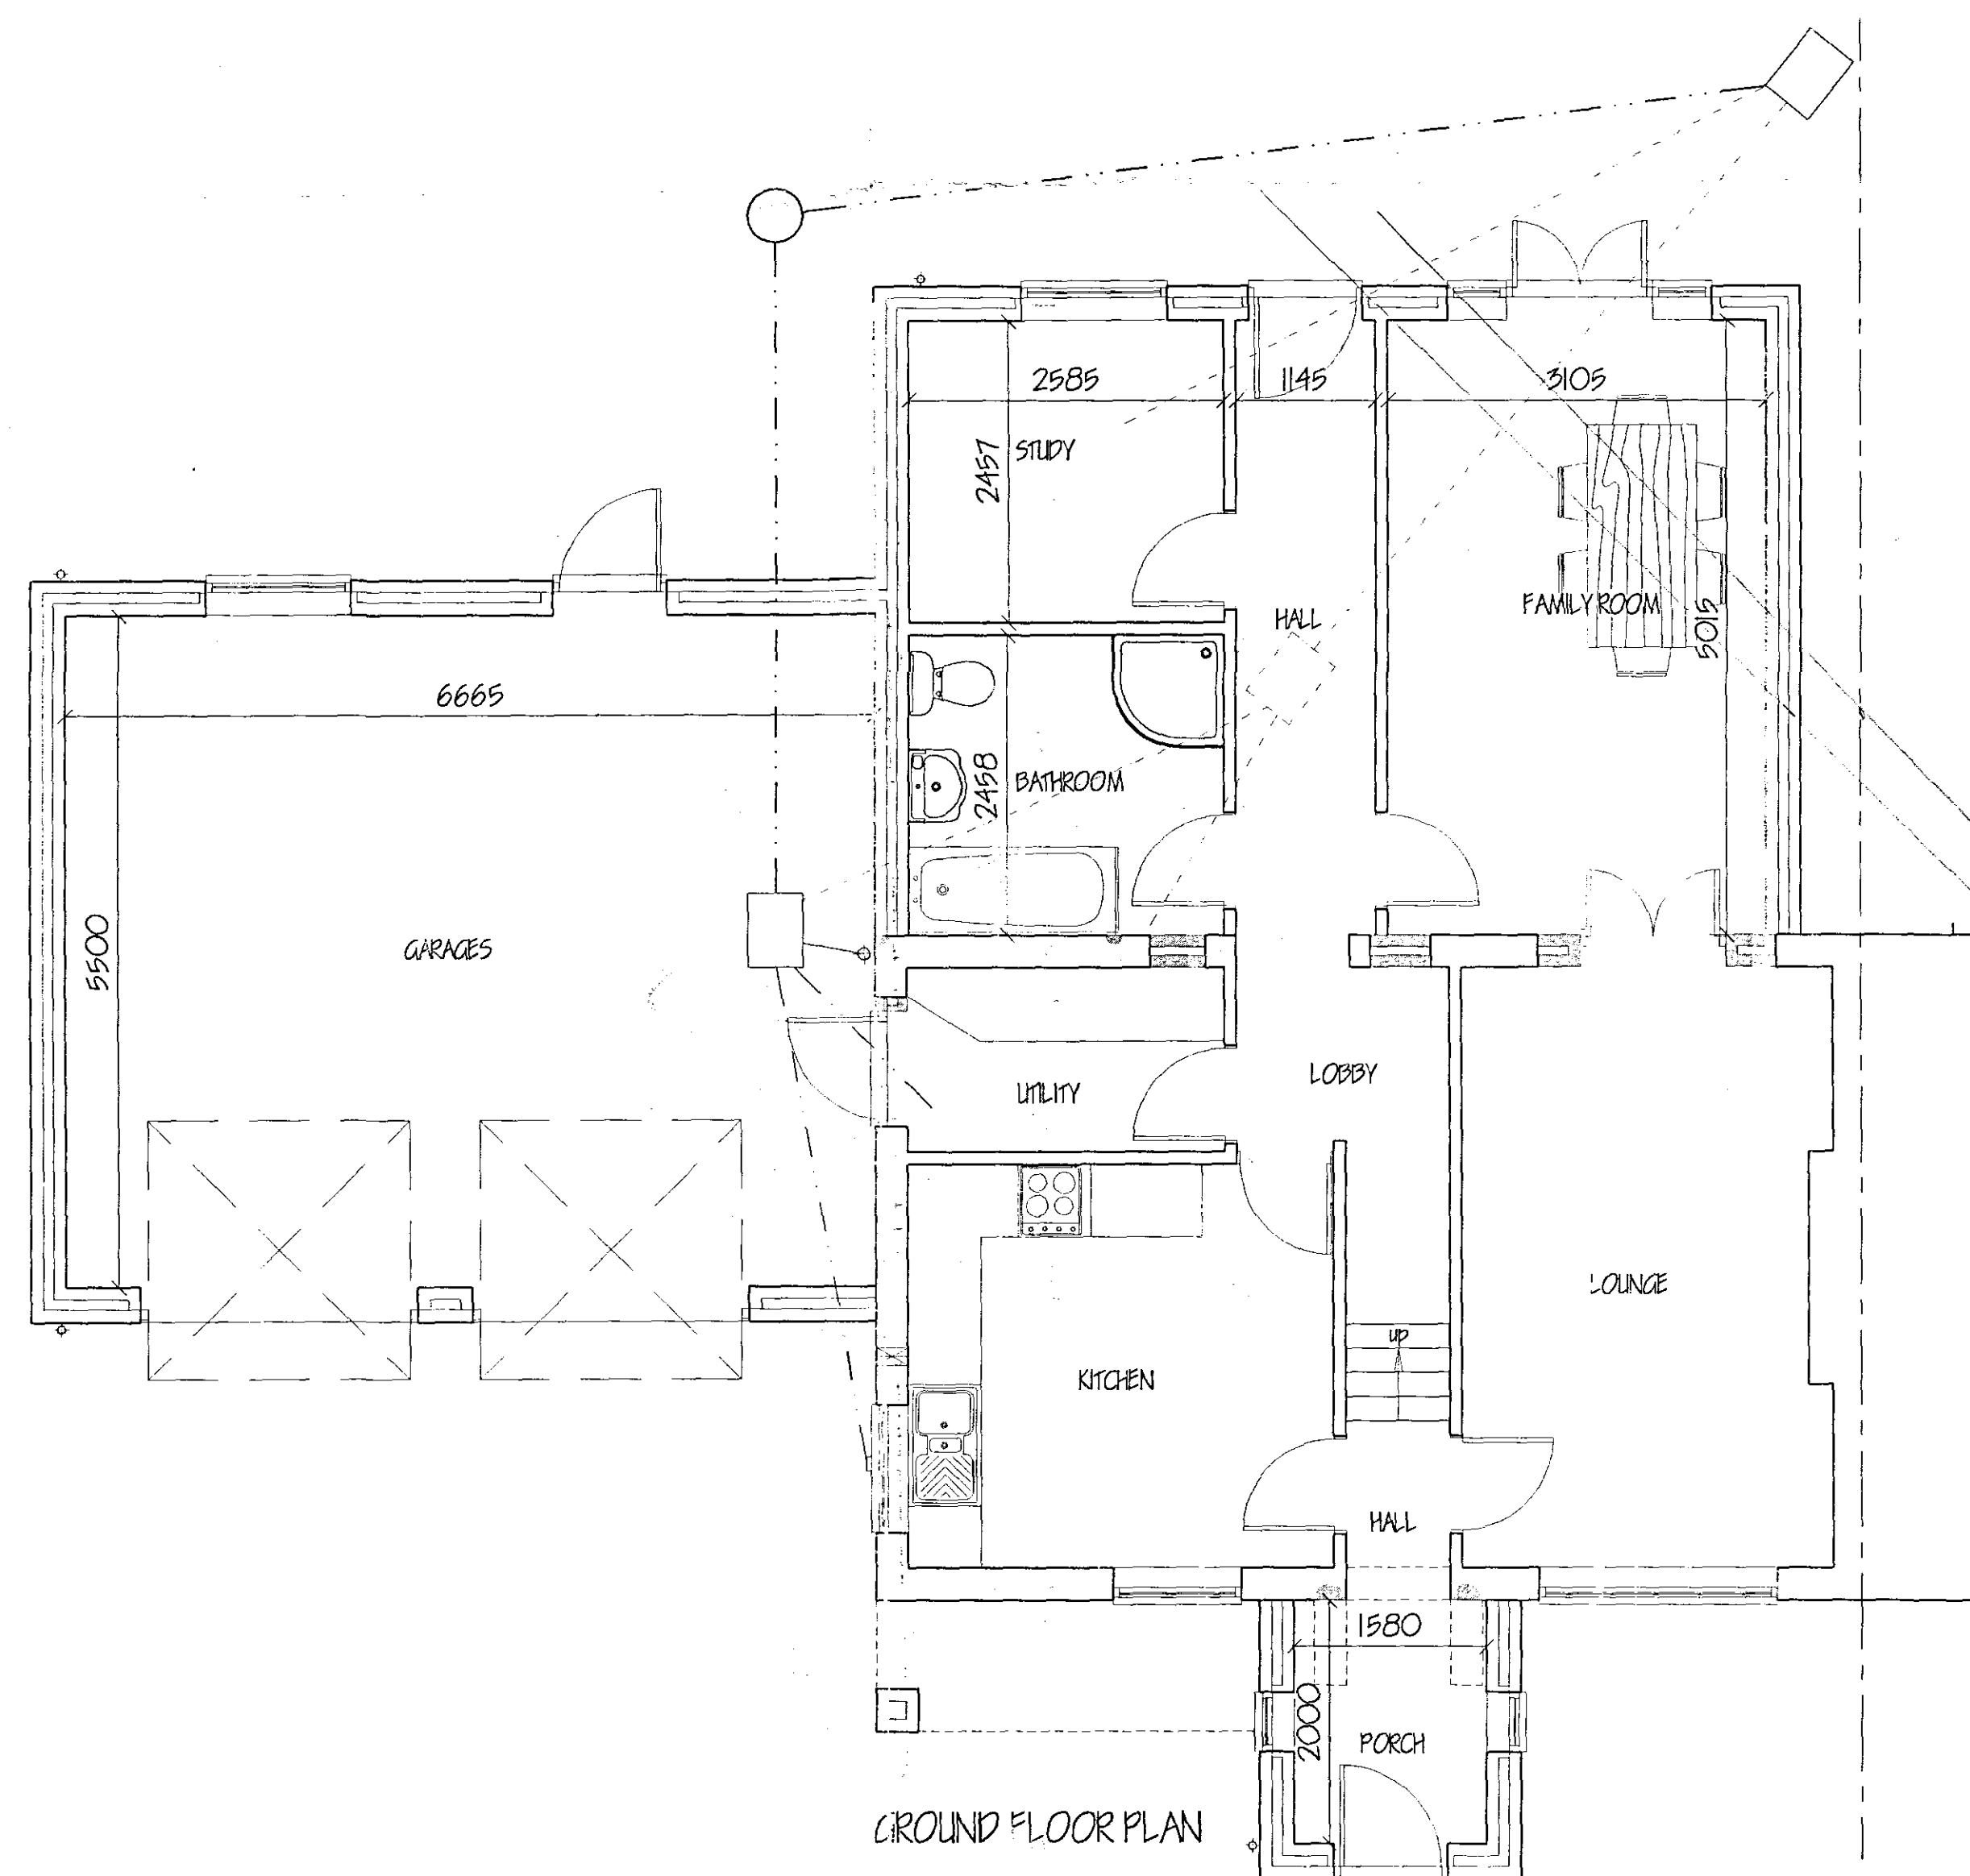

GROUND FLOOR PLAN

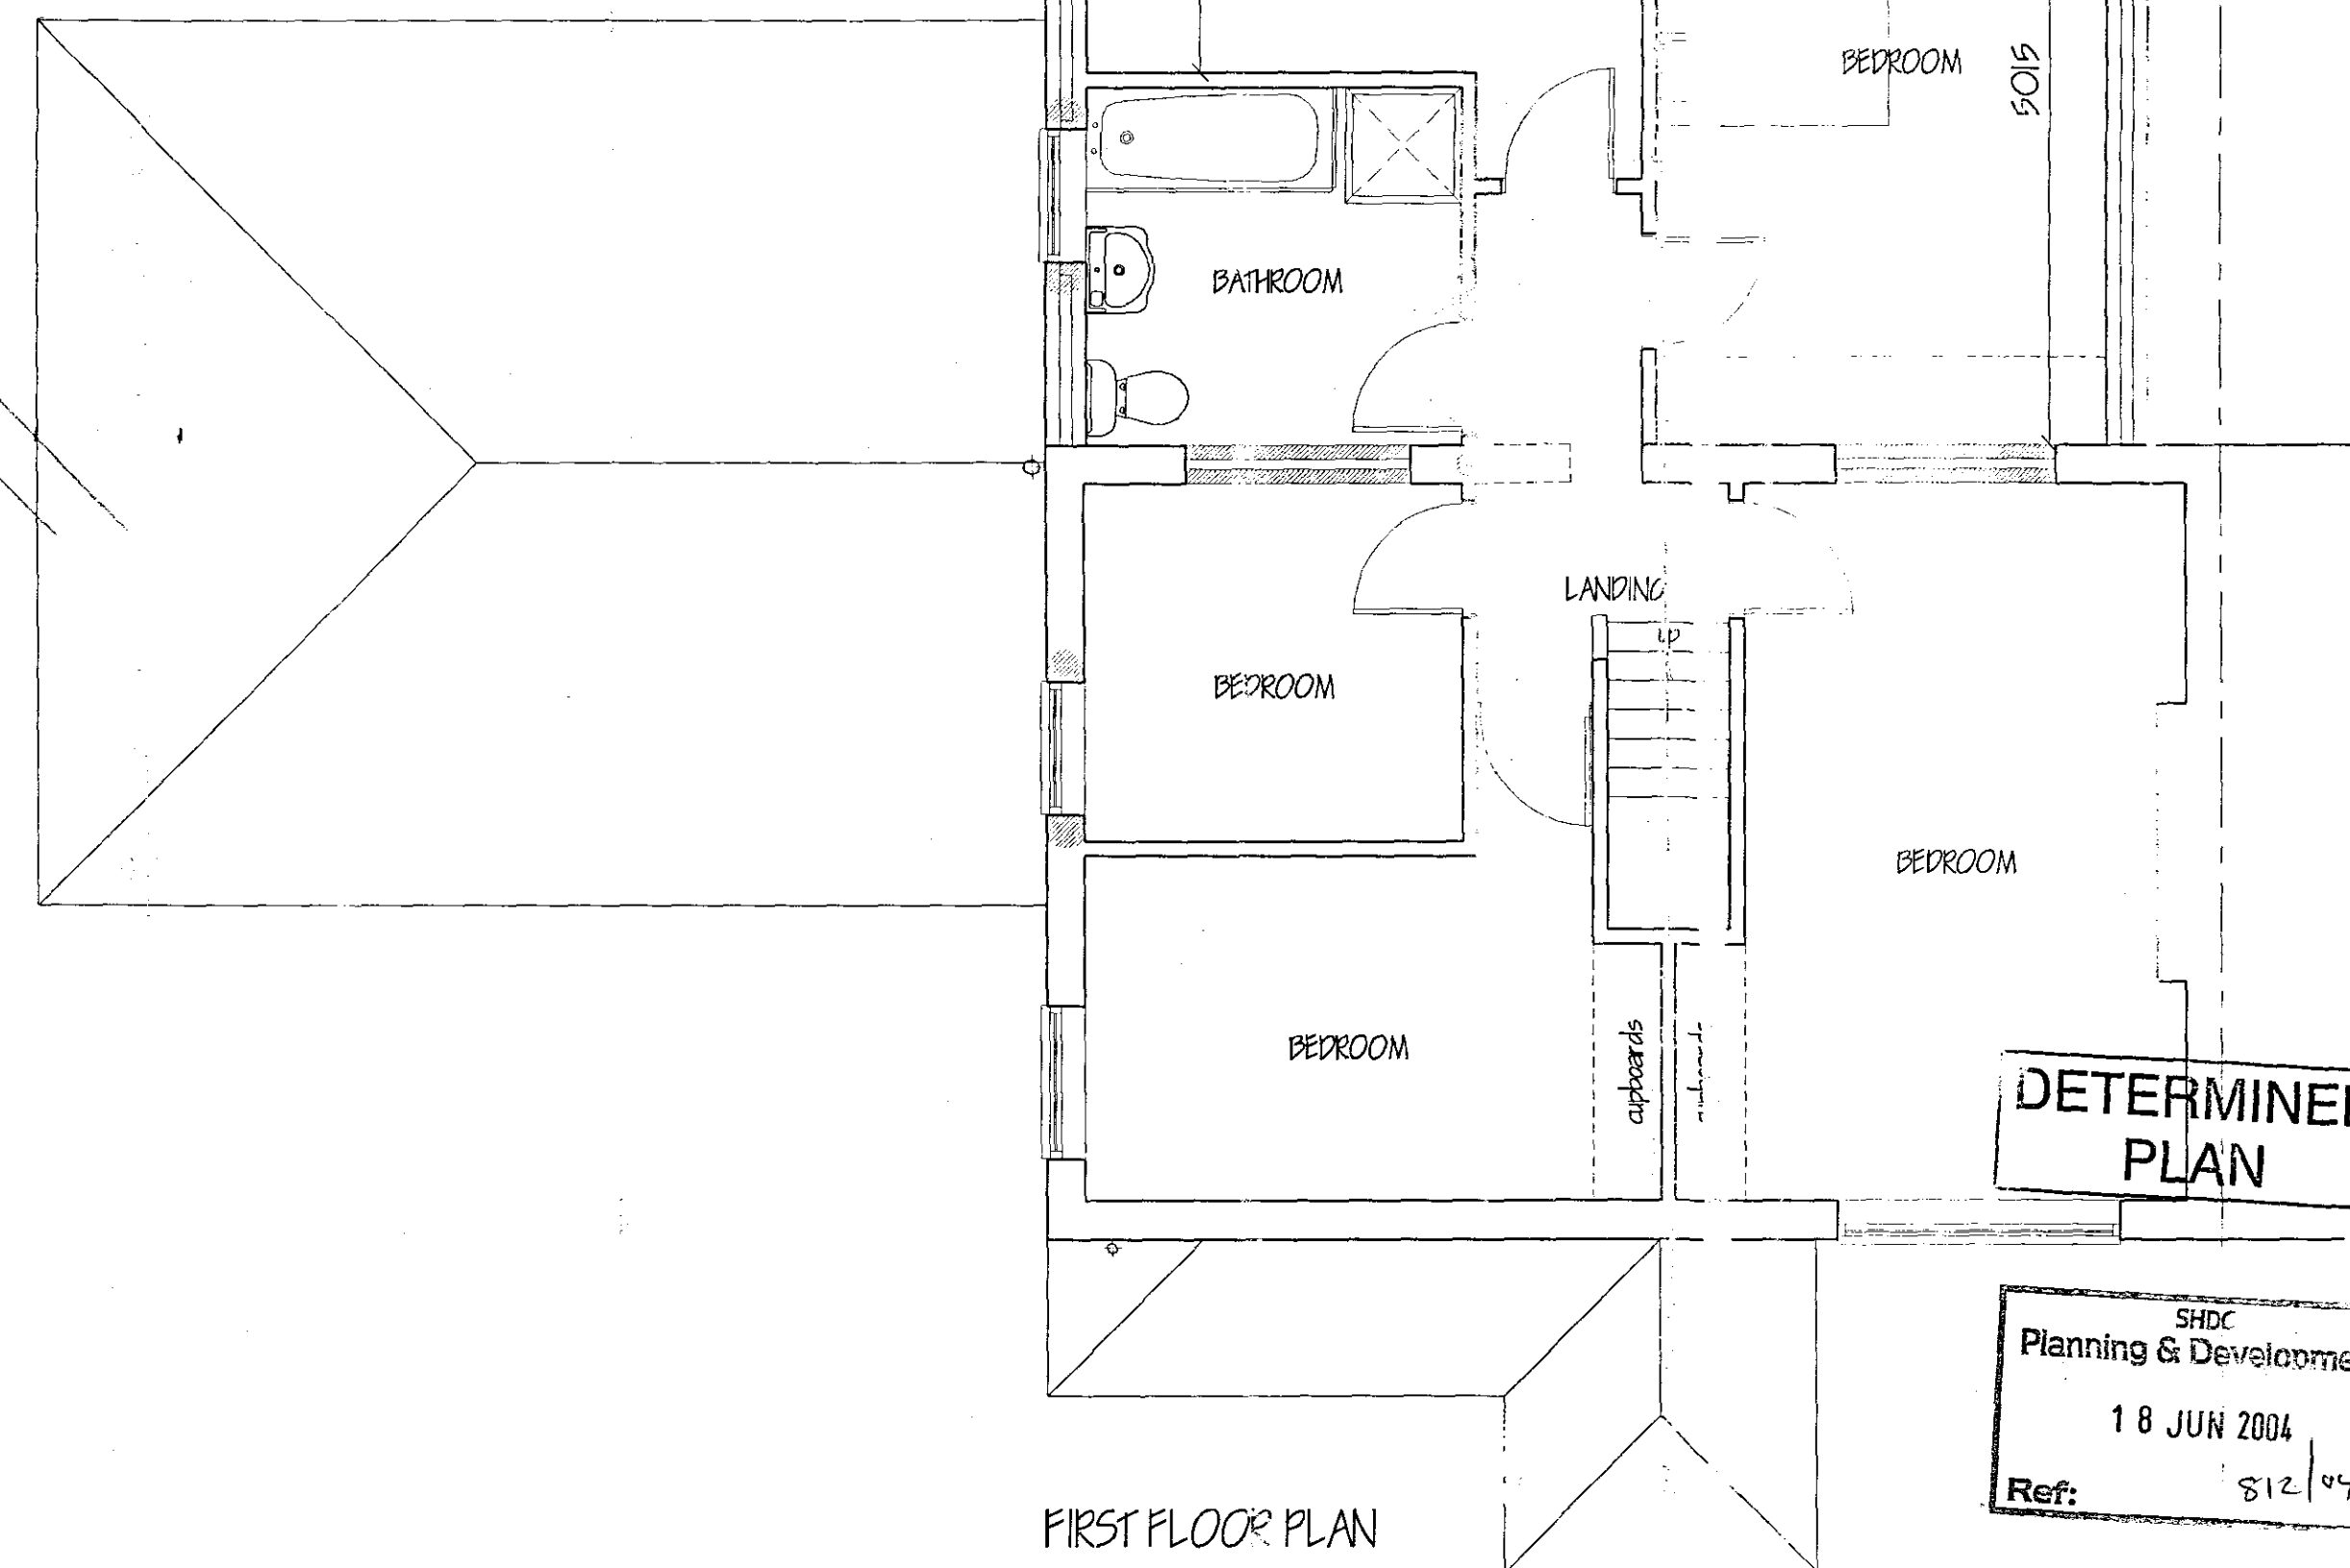

FIRST FLOOR PLAN

G. R. MERCHANT IENG AMICE FIWO ARCHITECTURAL, STRUCTURAL AND LAND DRAINAGE CONSULTANTS Unit 4, Wrights Mews 12A Park Road, Holbeach, Spalding, Lincs. PE12 7EE Tel: 01403 480000 Fax: 01403 425746 E-Mail: G. R. Merchant @ Merchant. PB. Co. UK	
Project EXTENSIONS & ALTERATIONS. 10 MAIN ROAD, TONGLE END, SPALDING Lincs.	
Client R. DOE.	
Drawing FLOOR PLANS & ELEVATIONS. - PROPOSED.	
Job Ref. 941-04	Drawing No. 02
Date APRIL '04	Drawn GRM
Scales 1/50 1/100	
DO NOT SCALE FROM THIS DRAWING This drawing is copyright and may not be altered, copied, photographed or used for any other purpose other than that for which it is issued. The General Contractor is to check all dimensions on site and report any discrepancy to the Architect. All details shown on this drawing including foundations are based upon the site conditions existing at the time. No responsibility can be accepted for any conditions which may be discovered during construction unless reported to the Architect in that design instructions were provided and those not reported to the Architect in that design instructions were not provided. The Architect is not responsible for any conditions which may be discovered during construction unless reported to the Architect in that design instructions were provided and those not reported to the Architect in that design instructions were not provided. The Architect is not responsible for any conditions which may be discovered during construction unless reported to the Architect in that design instructions were provided and those not reported to the Architect in that design instructions were not provided.	
All materials to be used unless otherwise stated and all components and materials are to be used as specified and tested to the relevant standards and specifications and shall be of the highest quality and standard. The Contractor is to ensure that all materials and components are of the highest quality and standard and shall be of the highest quality and standard. The Contractor is to ensure that all materials and components are of the highest quality and standard and shall be of the highest quality and standard.	

DETERMINED PLAN

SHDC
 Planning & Development
 18 JUN 2004
 Ref: 812/04