




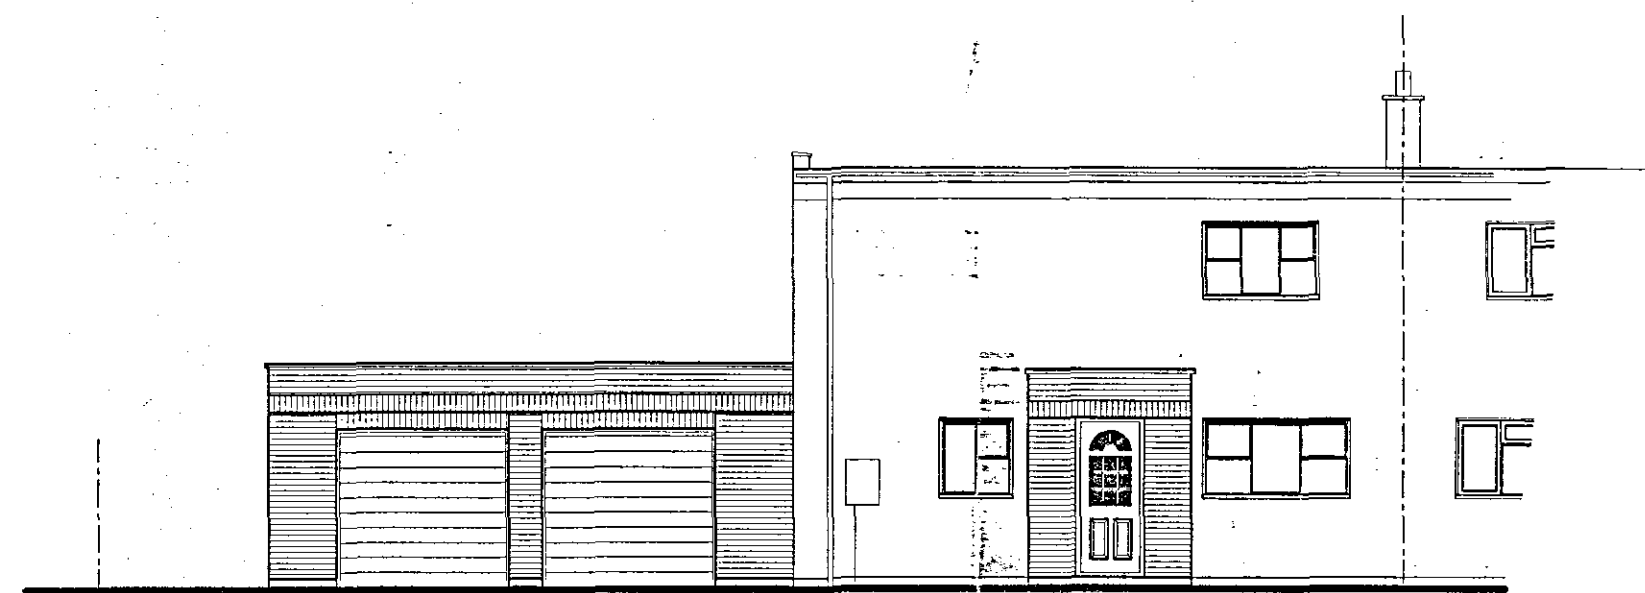


FRONT ELEVATION

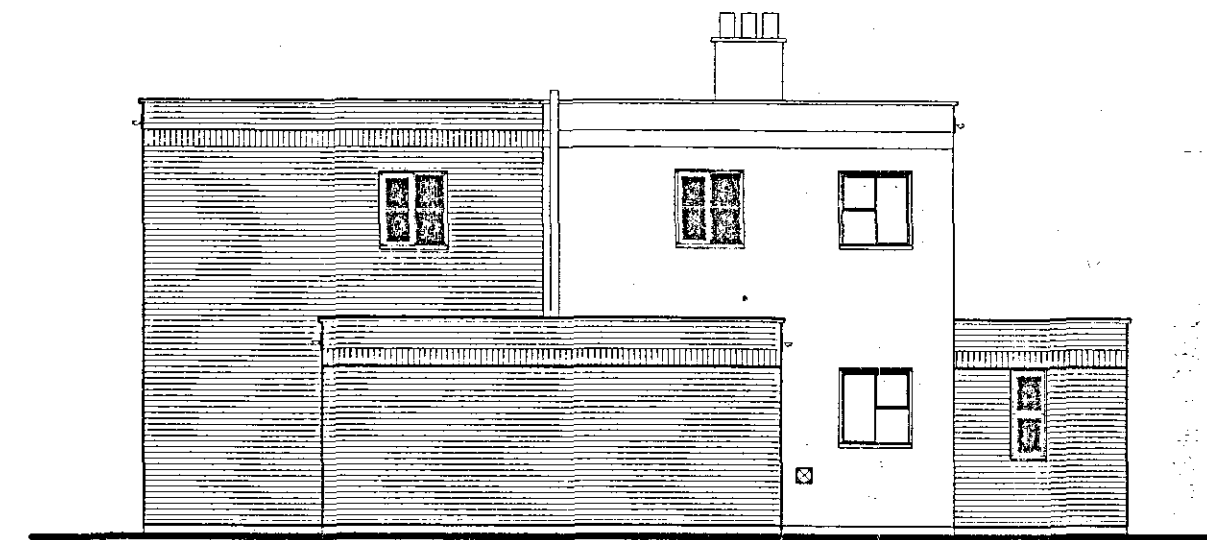



SIDE ELEVATION

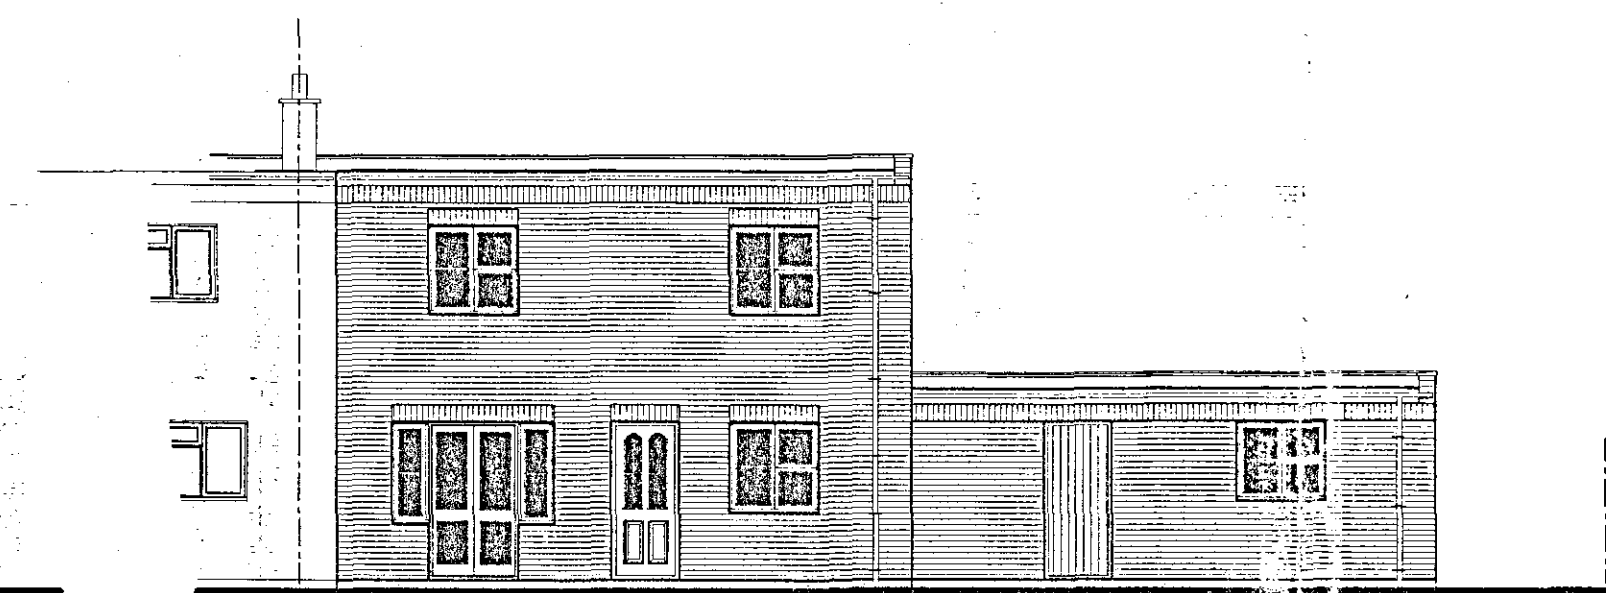

REAR ELEVATION

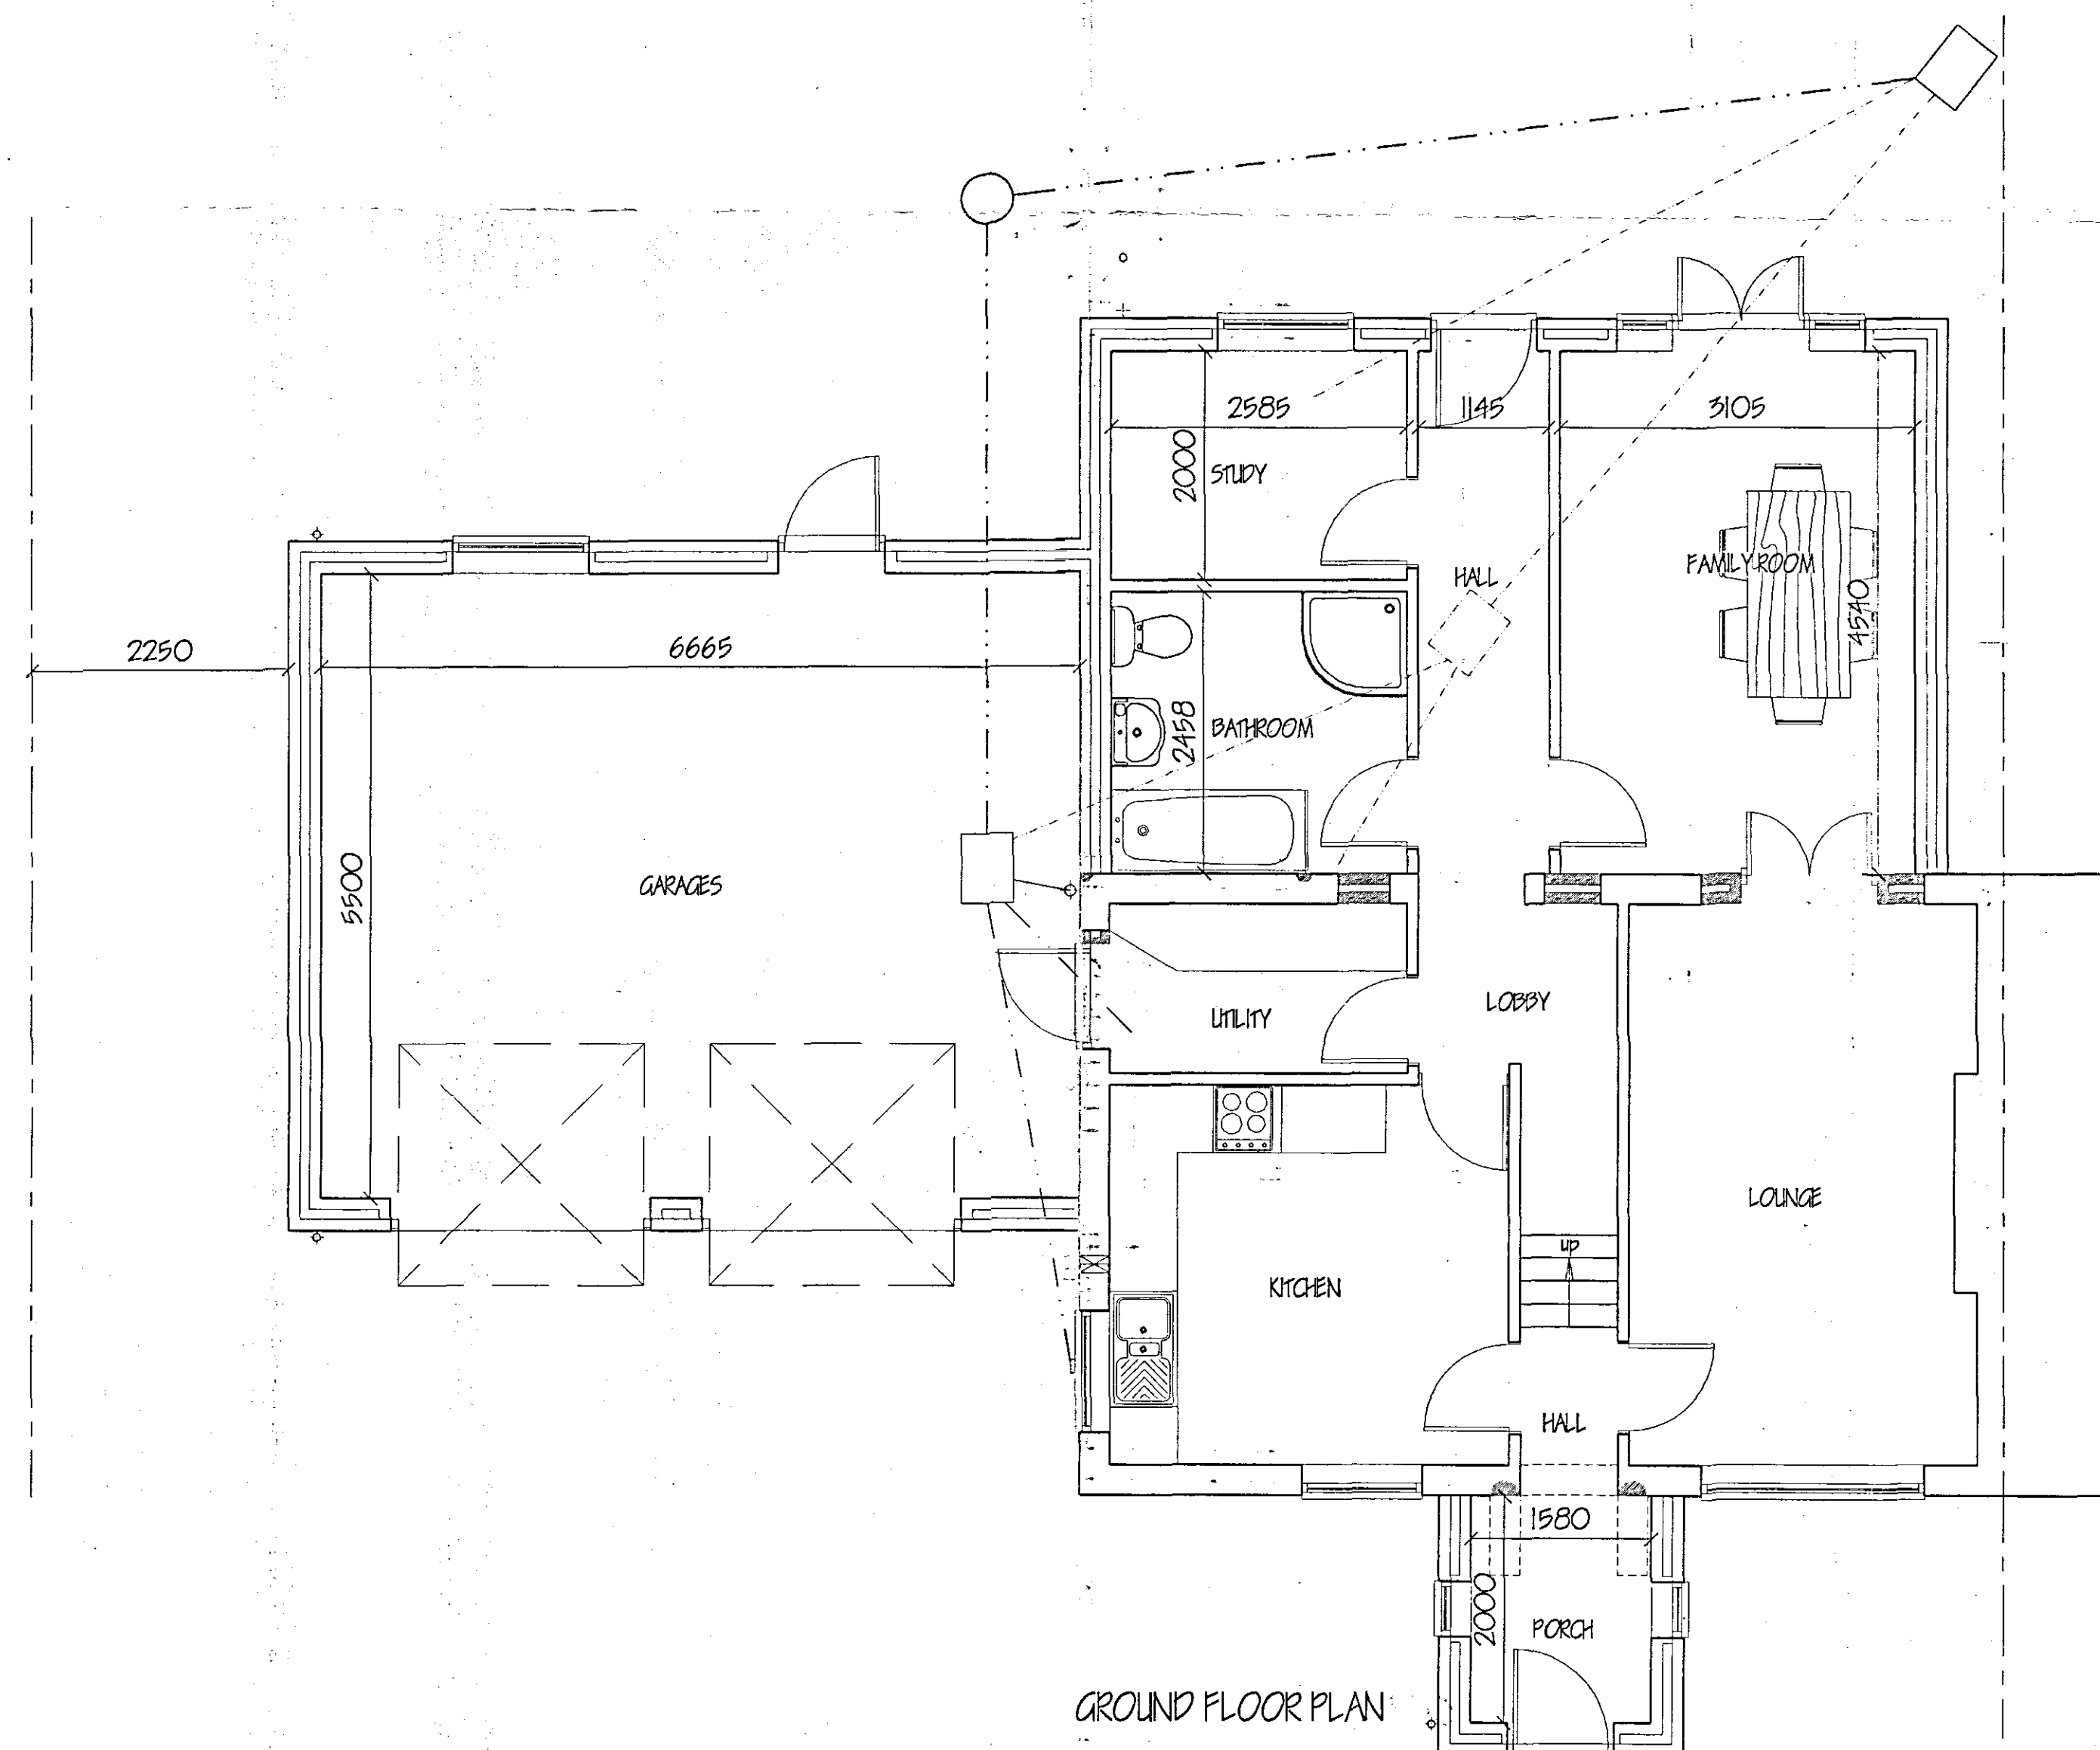

GROUND FLOOR PLAN

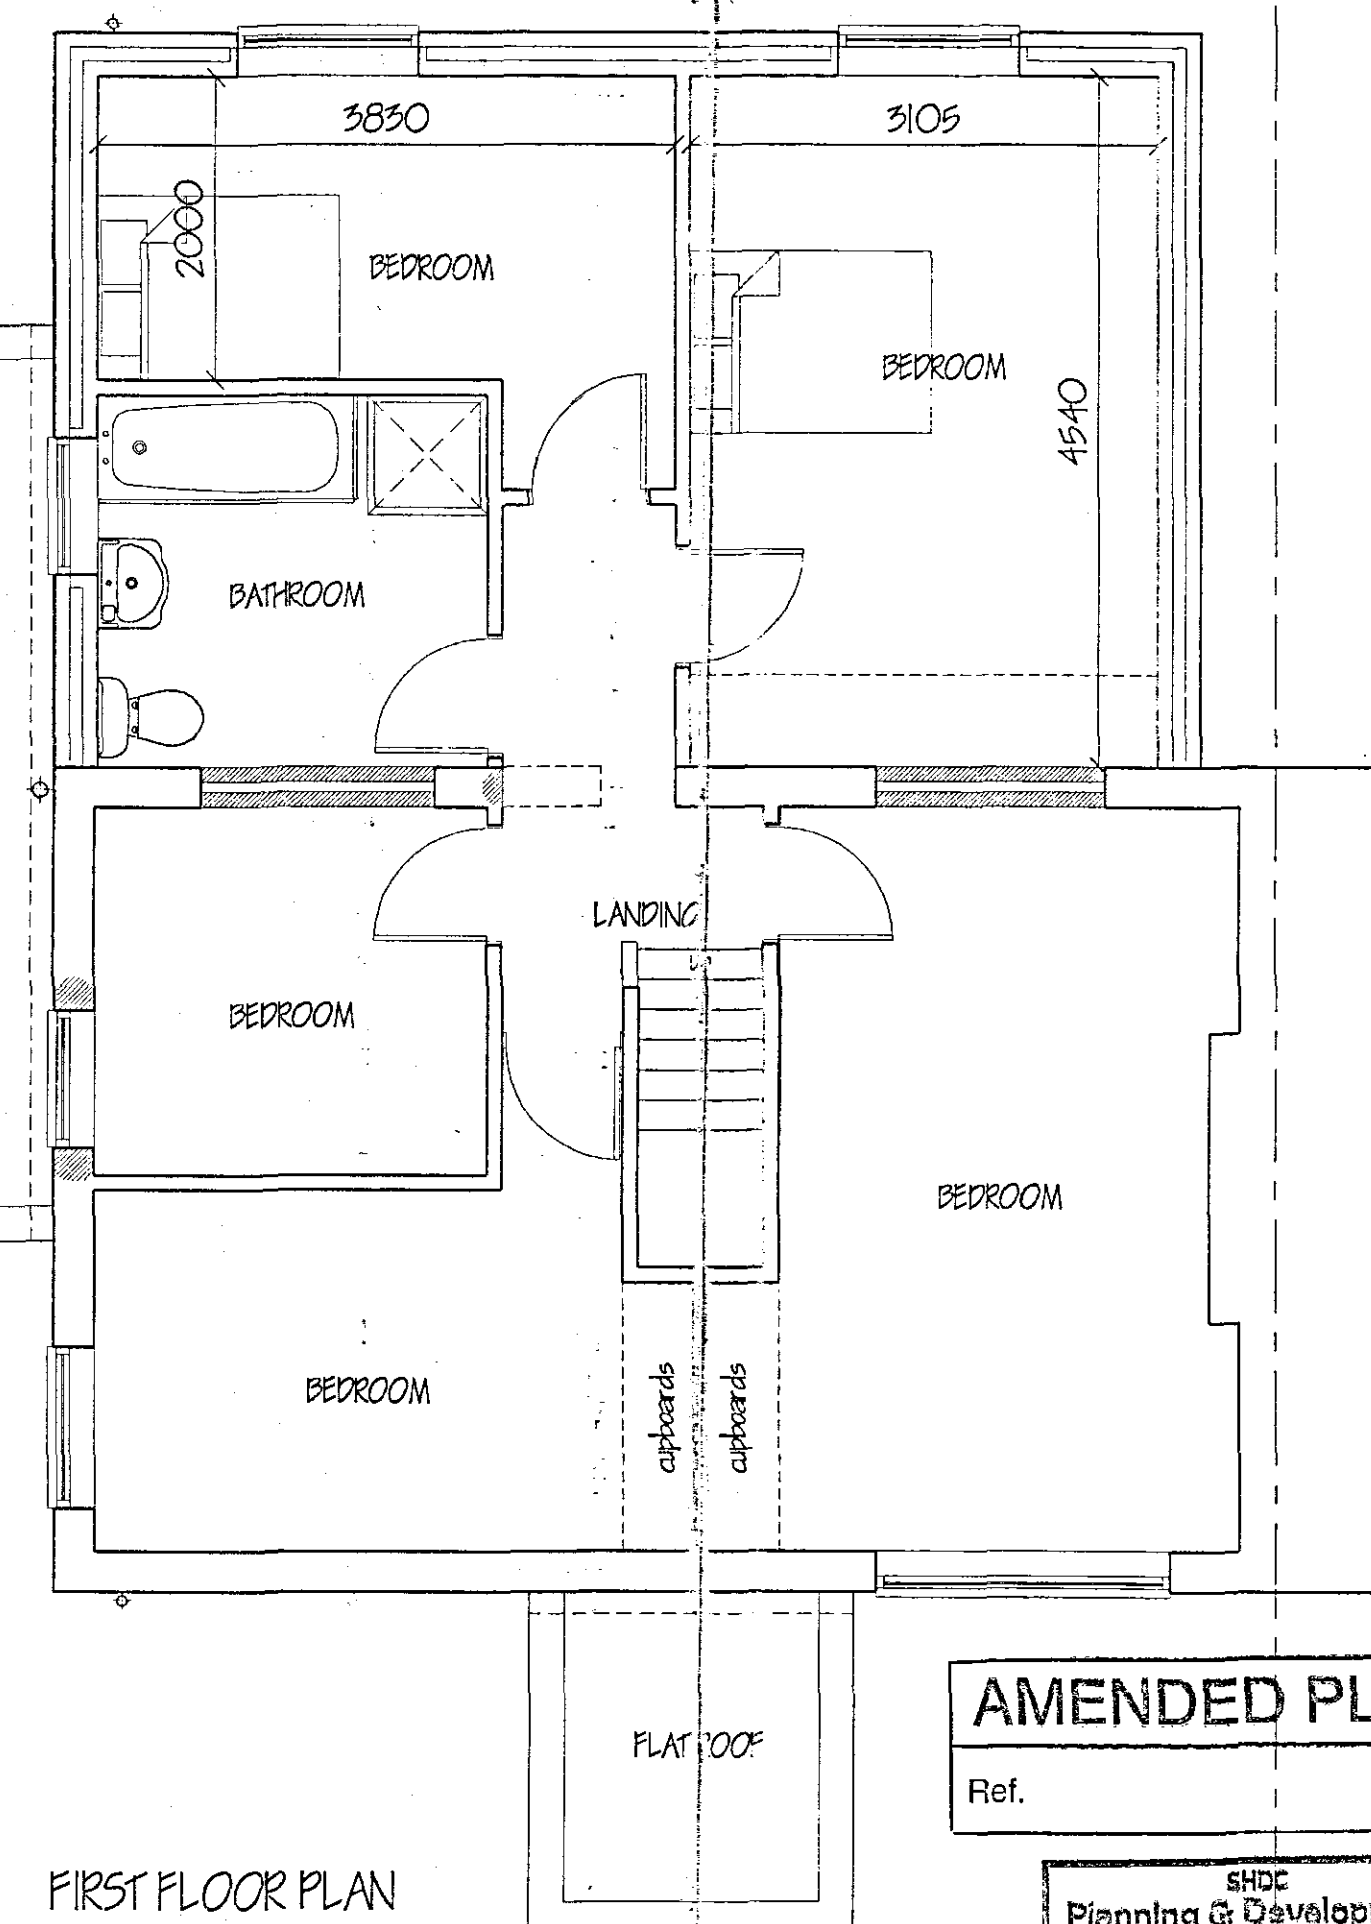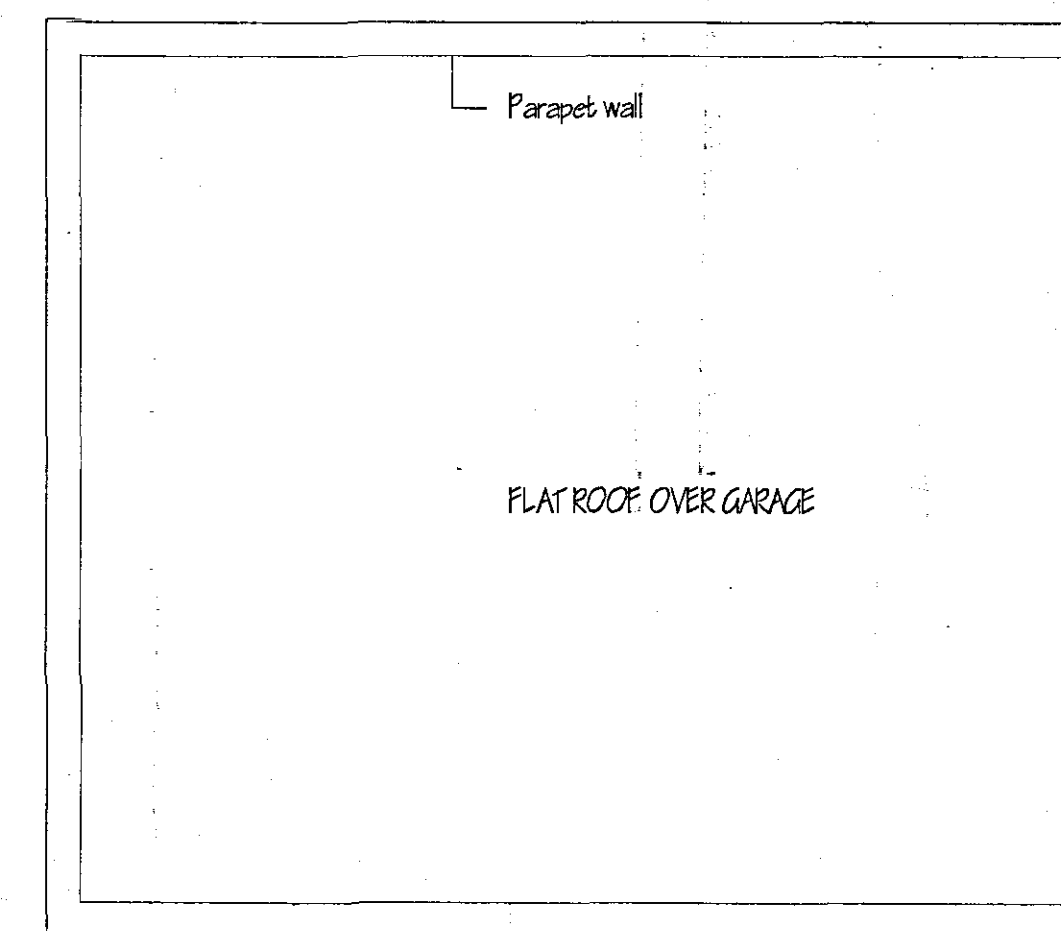

FIRST FLOOR PLAN

AMENDED PLAN

Ref.

SHDC
Planning & Development
29 JUL 2004
Ref: 0812104

A CHANGE OF DESIGN & LENGTH OF EXTENSION JULY '04	
Ref: 1	Revision
G. R. MERCHANT 1. ENG ARKIE FWD ARCHITECTURAL, STRUCTURAL AND LAND DRAINAGE CONSULTANTS Unit 4, Wrights House 12A Park Road, Halesworth, Spalding, Lincs. PE12 7EE Tel: 01429 480400 Fax: 01429 480401 E-Mail: G. R. Merchant @ Merchant. Co. UK	
Project EXTENSIONS & ALTERATIONS, 10 MAN ROAD, TONGUE END, SPALDING Lincs.	
Client R. DOE.	
Drawing FLOOR PLANS & ELEVATIONS, - PROPOSED.	
Job Ref. 941-04	Drawing No. 02A
Date APRIL '04	Drawn GRM
Scales 1/50 1/100	
DO NOT SCALE FROM THIS DRAWING This drawing is to be used for the purpose of obtaining a building permit and is not to be used for any other purpose. It is the responsibility of the client to ensure that the drawing is used for the purpose intended. The drawing is not to be used for any other purpose without the written consent of the architect. 