


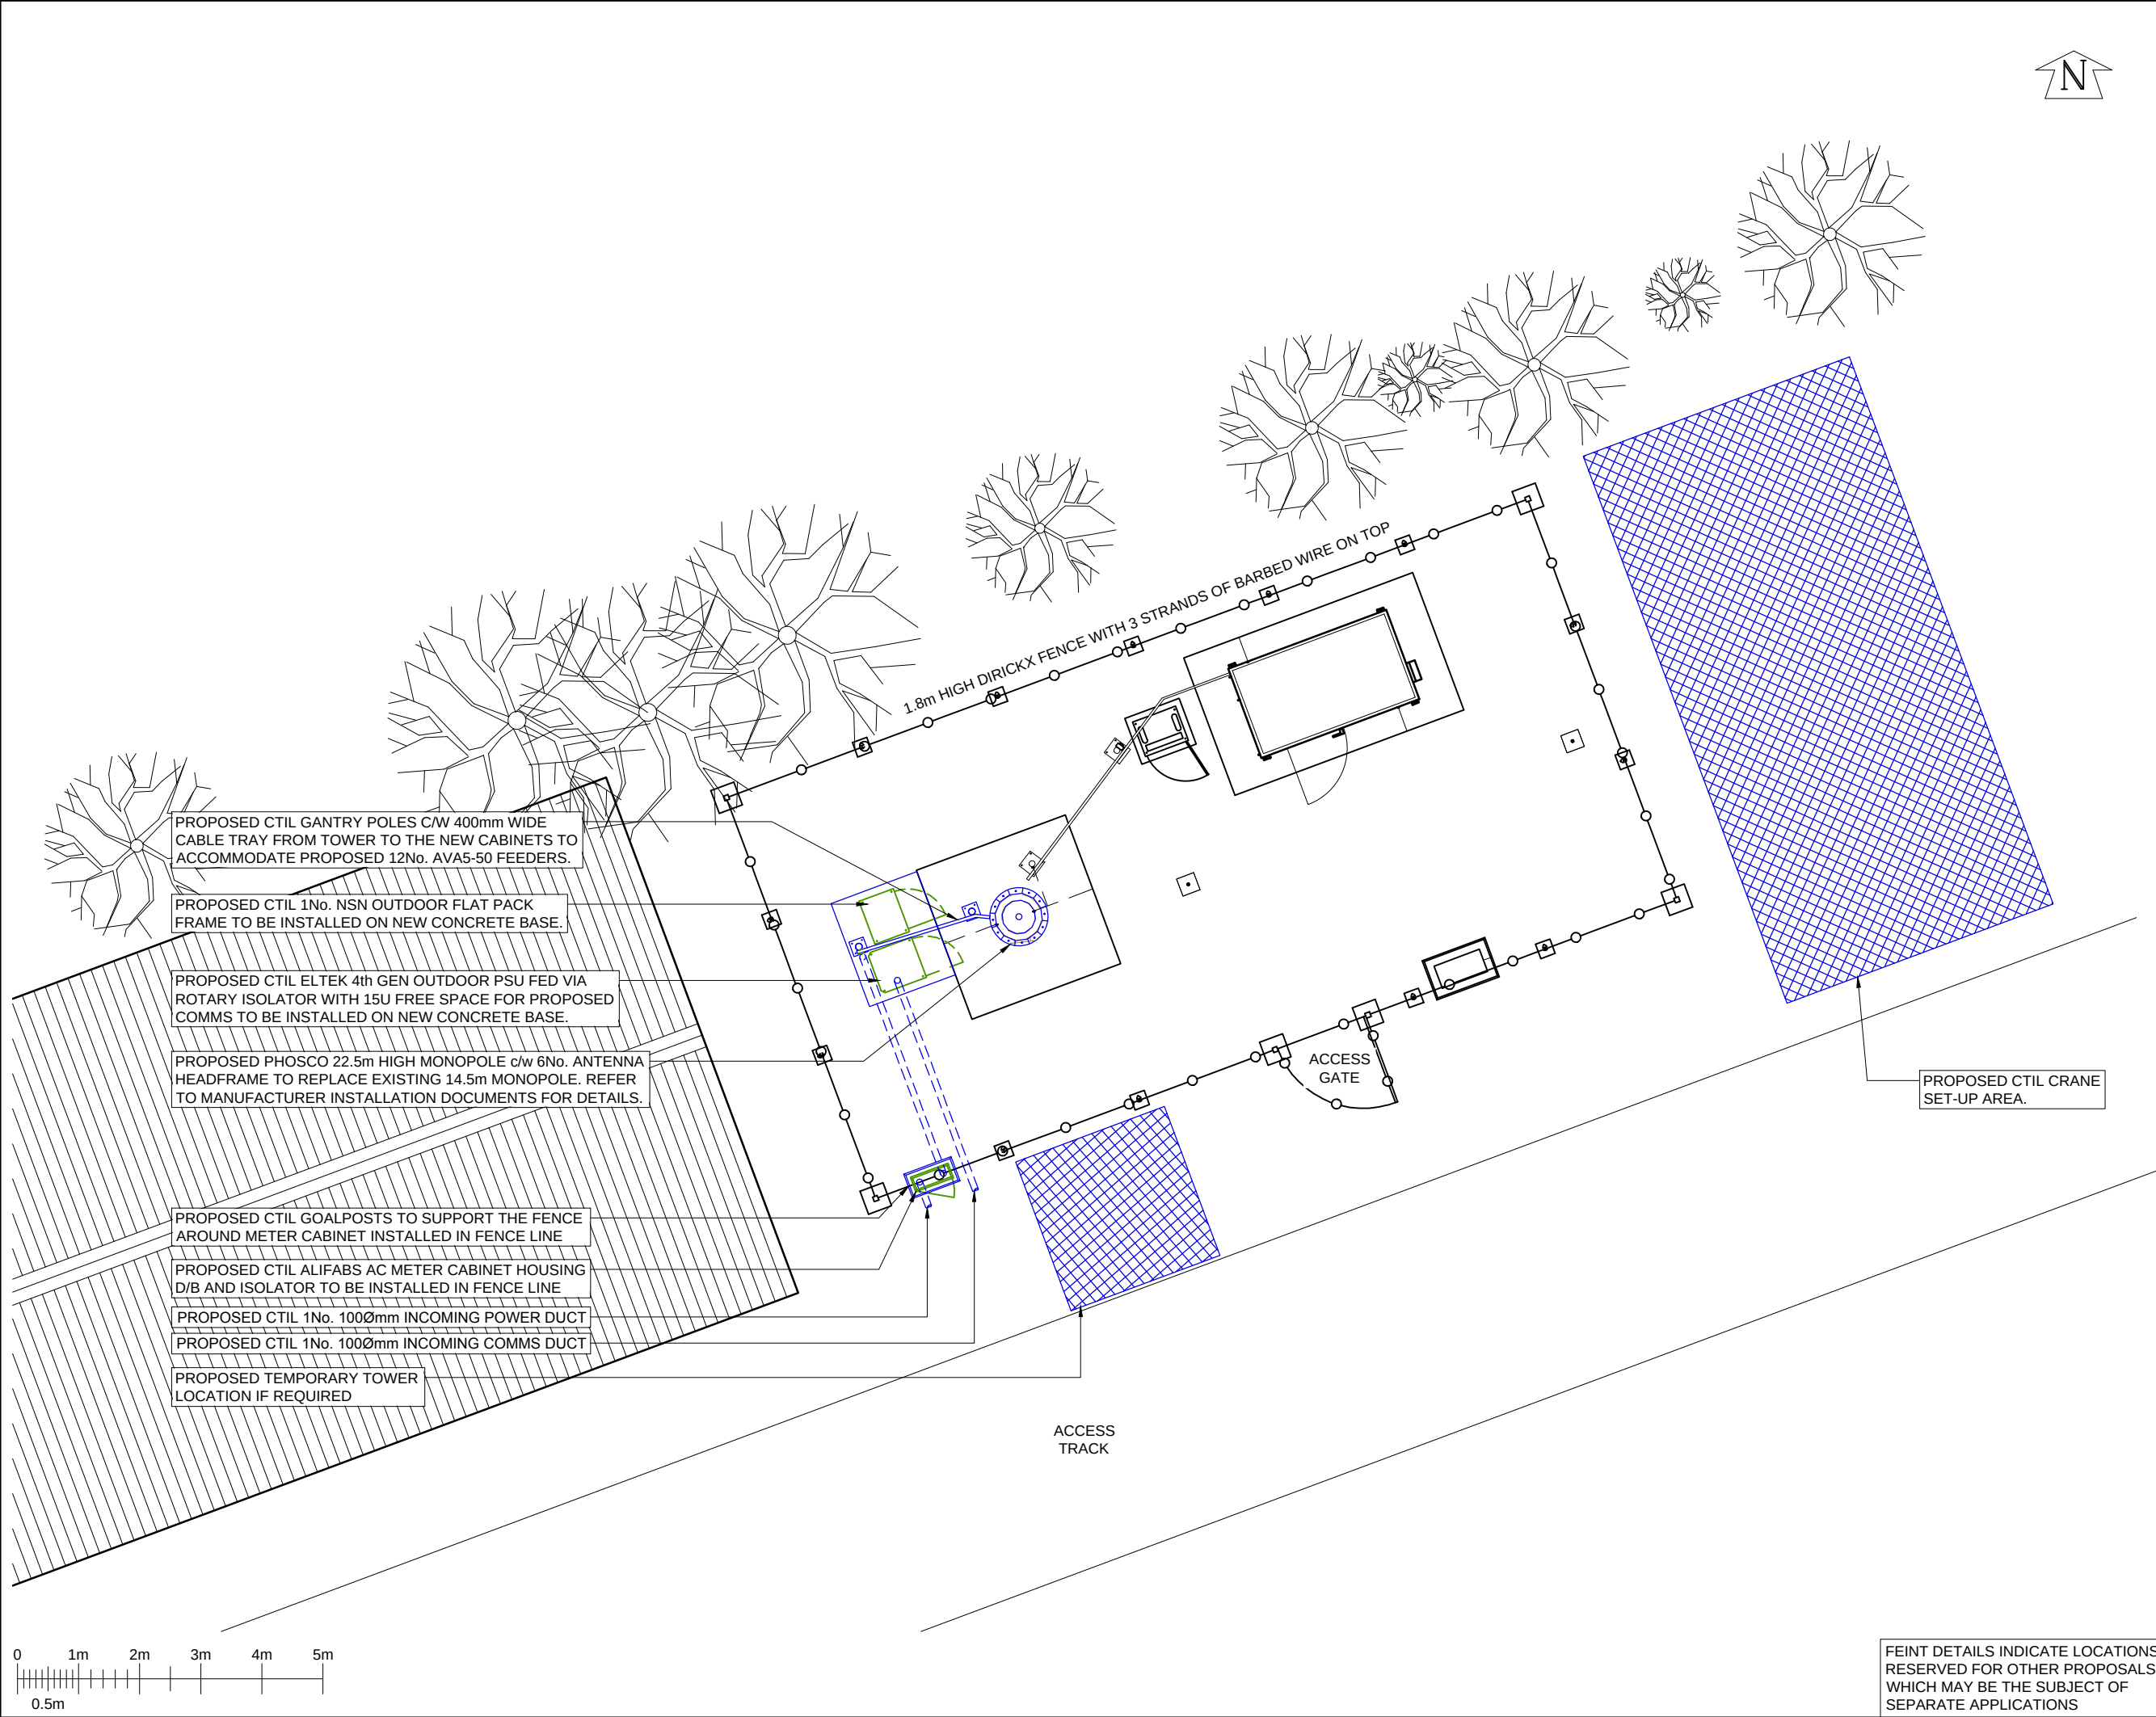

©2010 Arqiva

All rights reserved. No part of this publication may be reproduced, stored in a retrieval system or transmitted in any form or by any means (Electronic, Mechanical, Photocopying, Recording or otherwise), without the prior written consent of the Company.

NOTES

PROJECT No. 194333

CSID 23607020

VFID TBC

CSR 80581

CELL No. 80581O2

7	PROJ No 194333 MINOR AMEND	11/08/17	HFC	FC
6	PROJ No 194333 MINOR AMEND	04/08/17	HFC	FC
5	PROJ No 194333 LEASE / DEMISE ADDED	02/08/17	KG	JY
4	PROJ No 194333 PLANNING ISSUE	20/07/17	HFC	FC
3	PROJ No 176224 As Built	15/12/15	WHP	JH

ISS	REVISION	DATE	DRN	APP
-----	----------	------	-----	-----

Crawley Court, Winchester, Hampshire, SO21 2QA
Tel. 01962 823434, Fax. 01962 822378

SITE No 160982

PORTERS FARM
MAIN ROAD
DEEPING ST. NICHOLAS
LINCOLNSHIRE
PE11 3DG

NGR TF 20630 15620

OS GRID 520630 315620

TITLE
SITE PLAN
PROPOSED
CTIL

SCALE 1:100

DRAWN	IM	31/05/11
APPROVED	FC	10/08/17

FEINT DETAILS INDICATE LOCATIONS
RESERVED FOR OTHER PROPOSALS
WHICH MAY BE THE SUBJECT OF
SEPARATE APPLICATIONS

DRG No.	Sheet 1 of 1	Rev
160982-22-100-MD007	7	